



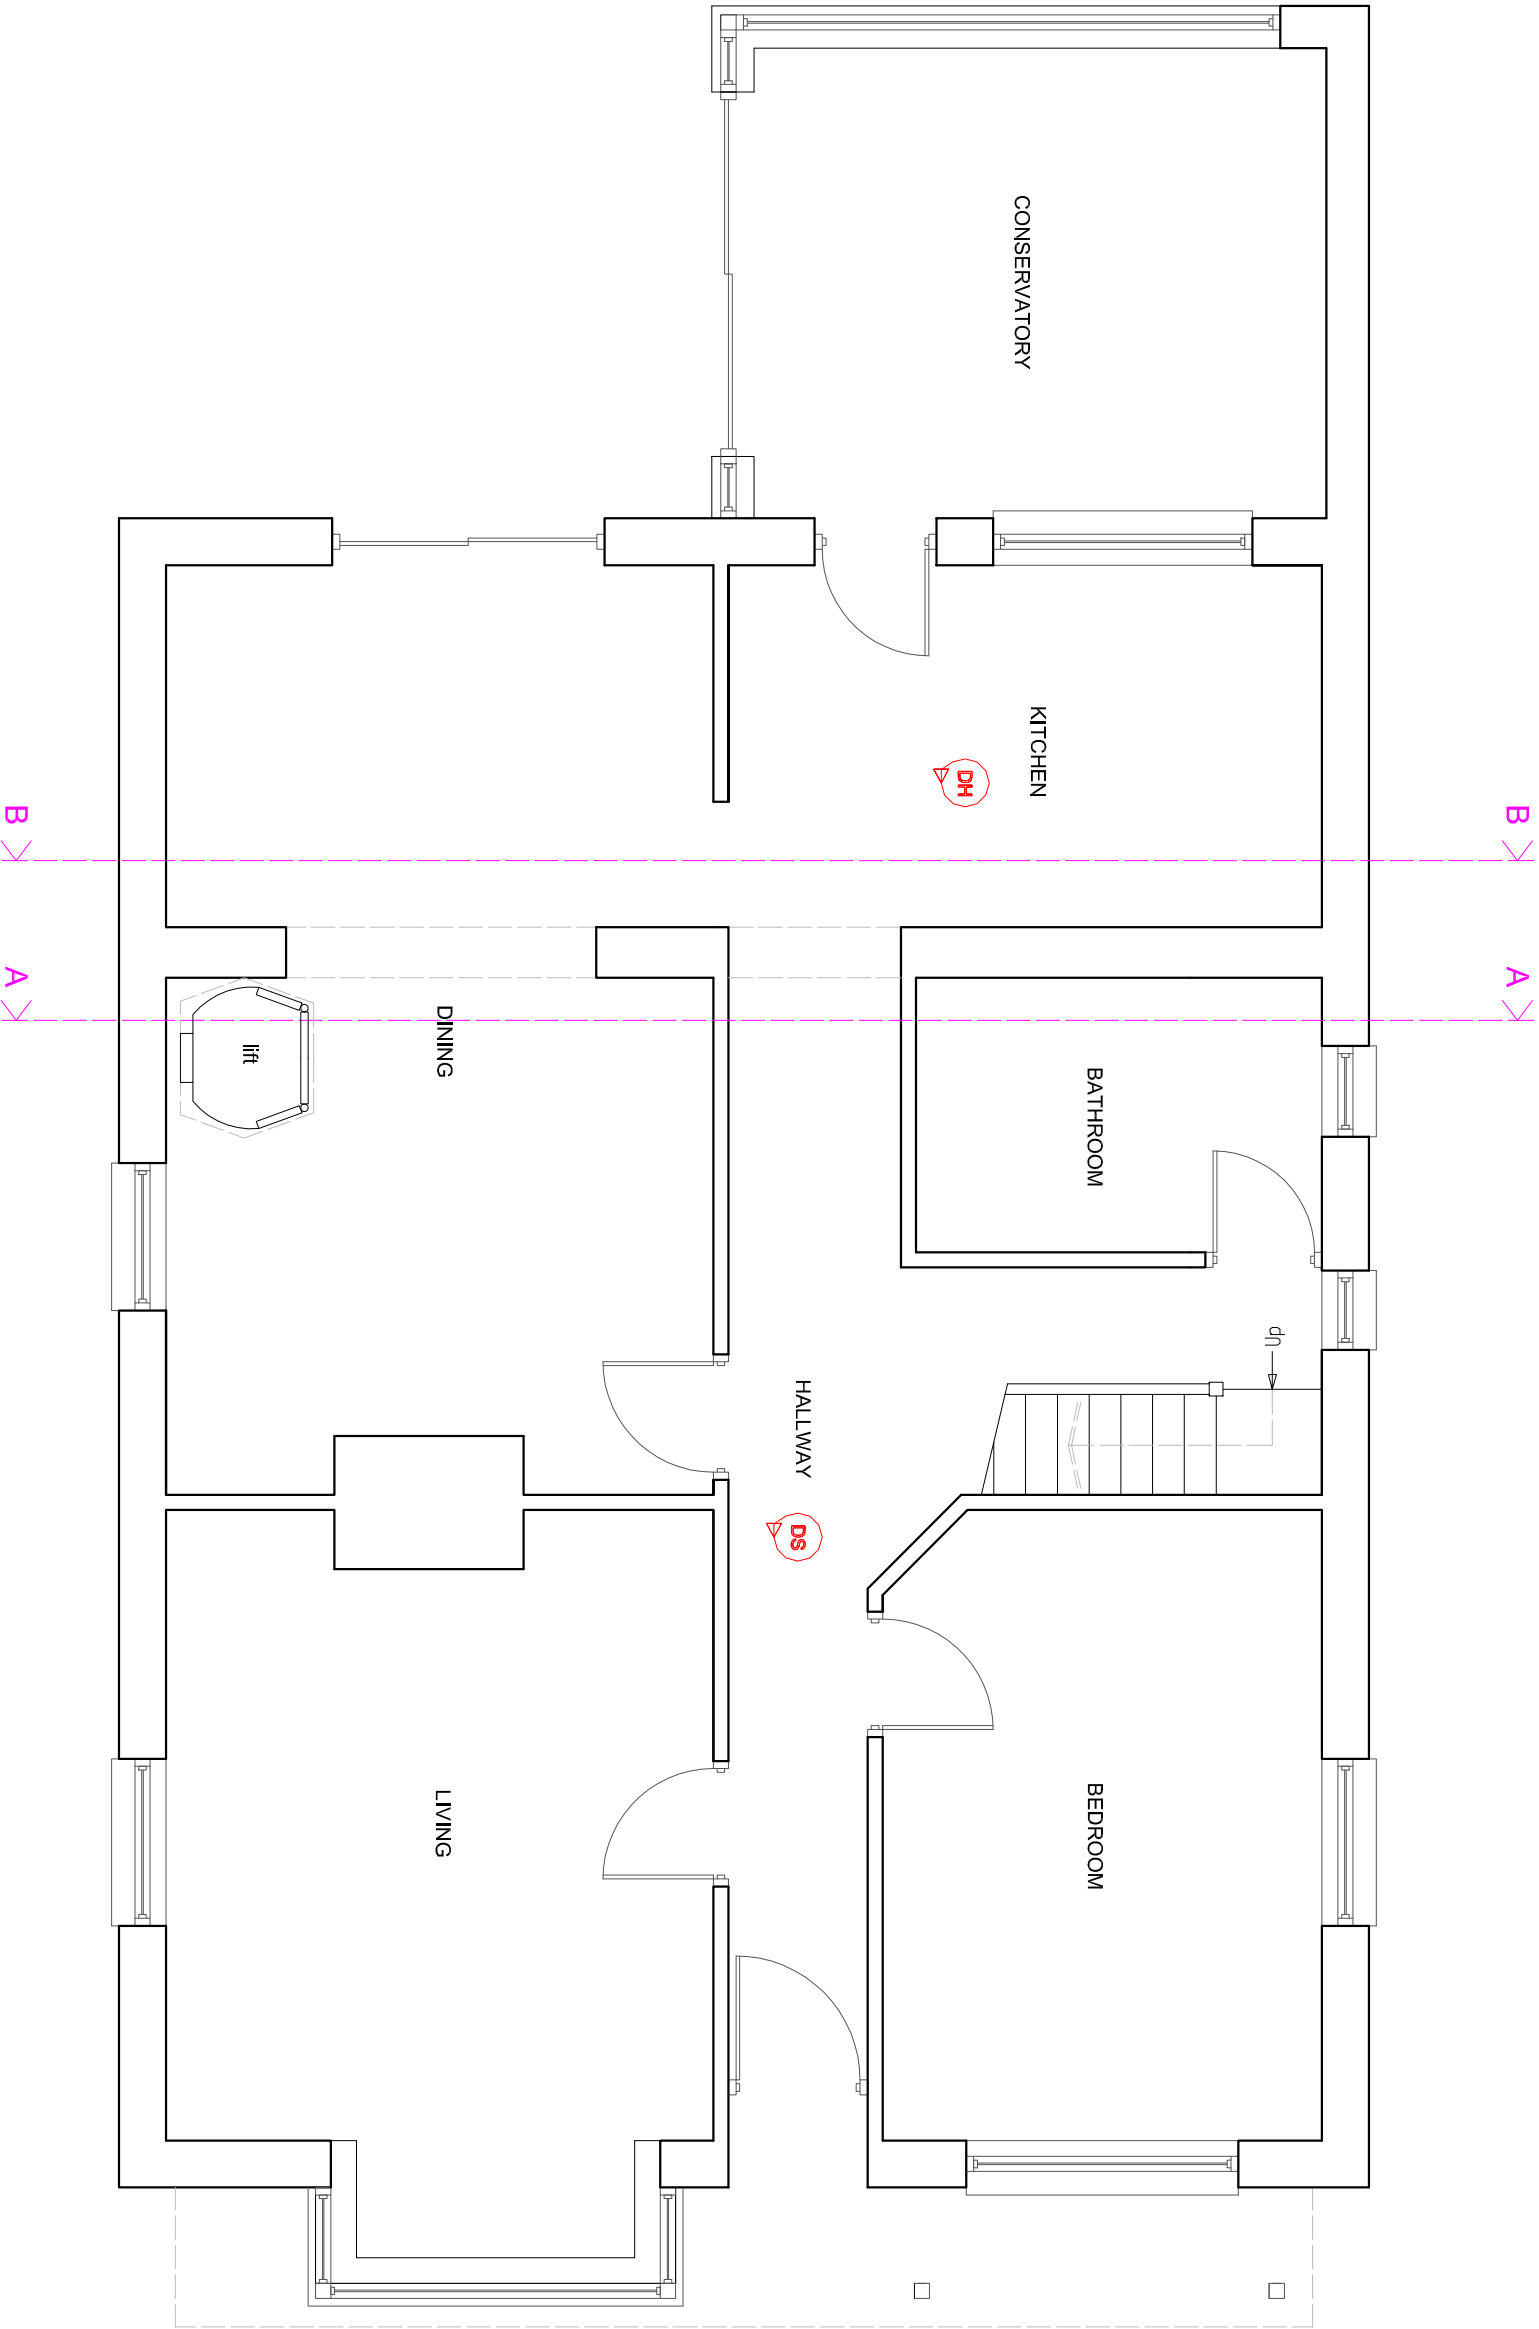

Boundary.

PROPOSED GROUND FLOOR PLAN

 

Scale 1:50 on A3

SUSSEX BUILDING CONSULTANCY LIMITED

5 EASTOVER WAY, FELPHAM,
BOGNOR REGIS, WEST SUSSEX.

SCALE - 1/50 REV - DATE - 07/06/2021



LABC

partner

3 NORTHCOTE ROAD
BOGNOR REGIS
PO21 9LZ
TEL/FAX - (01243) 861379