



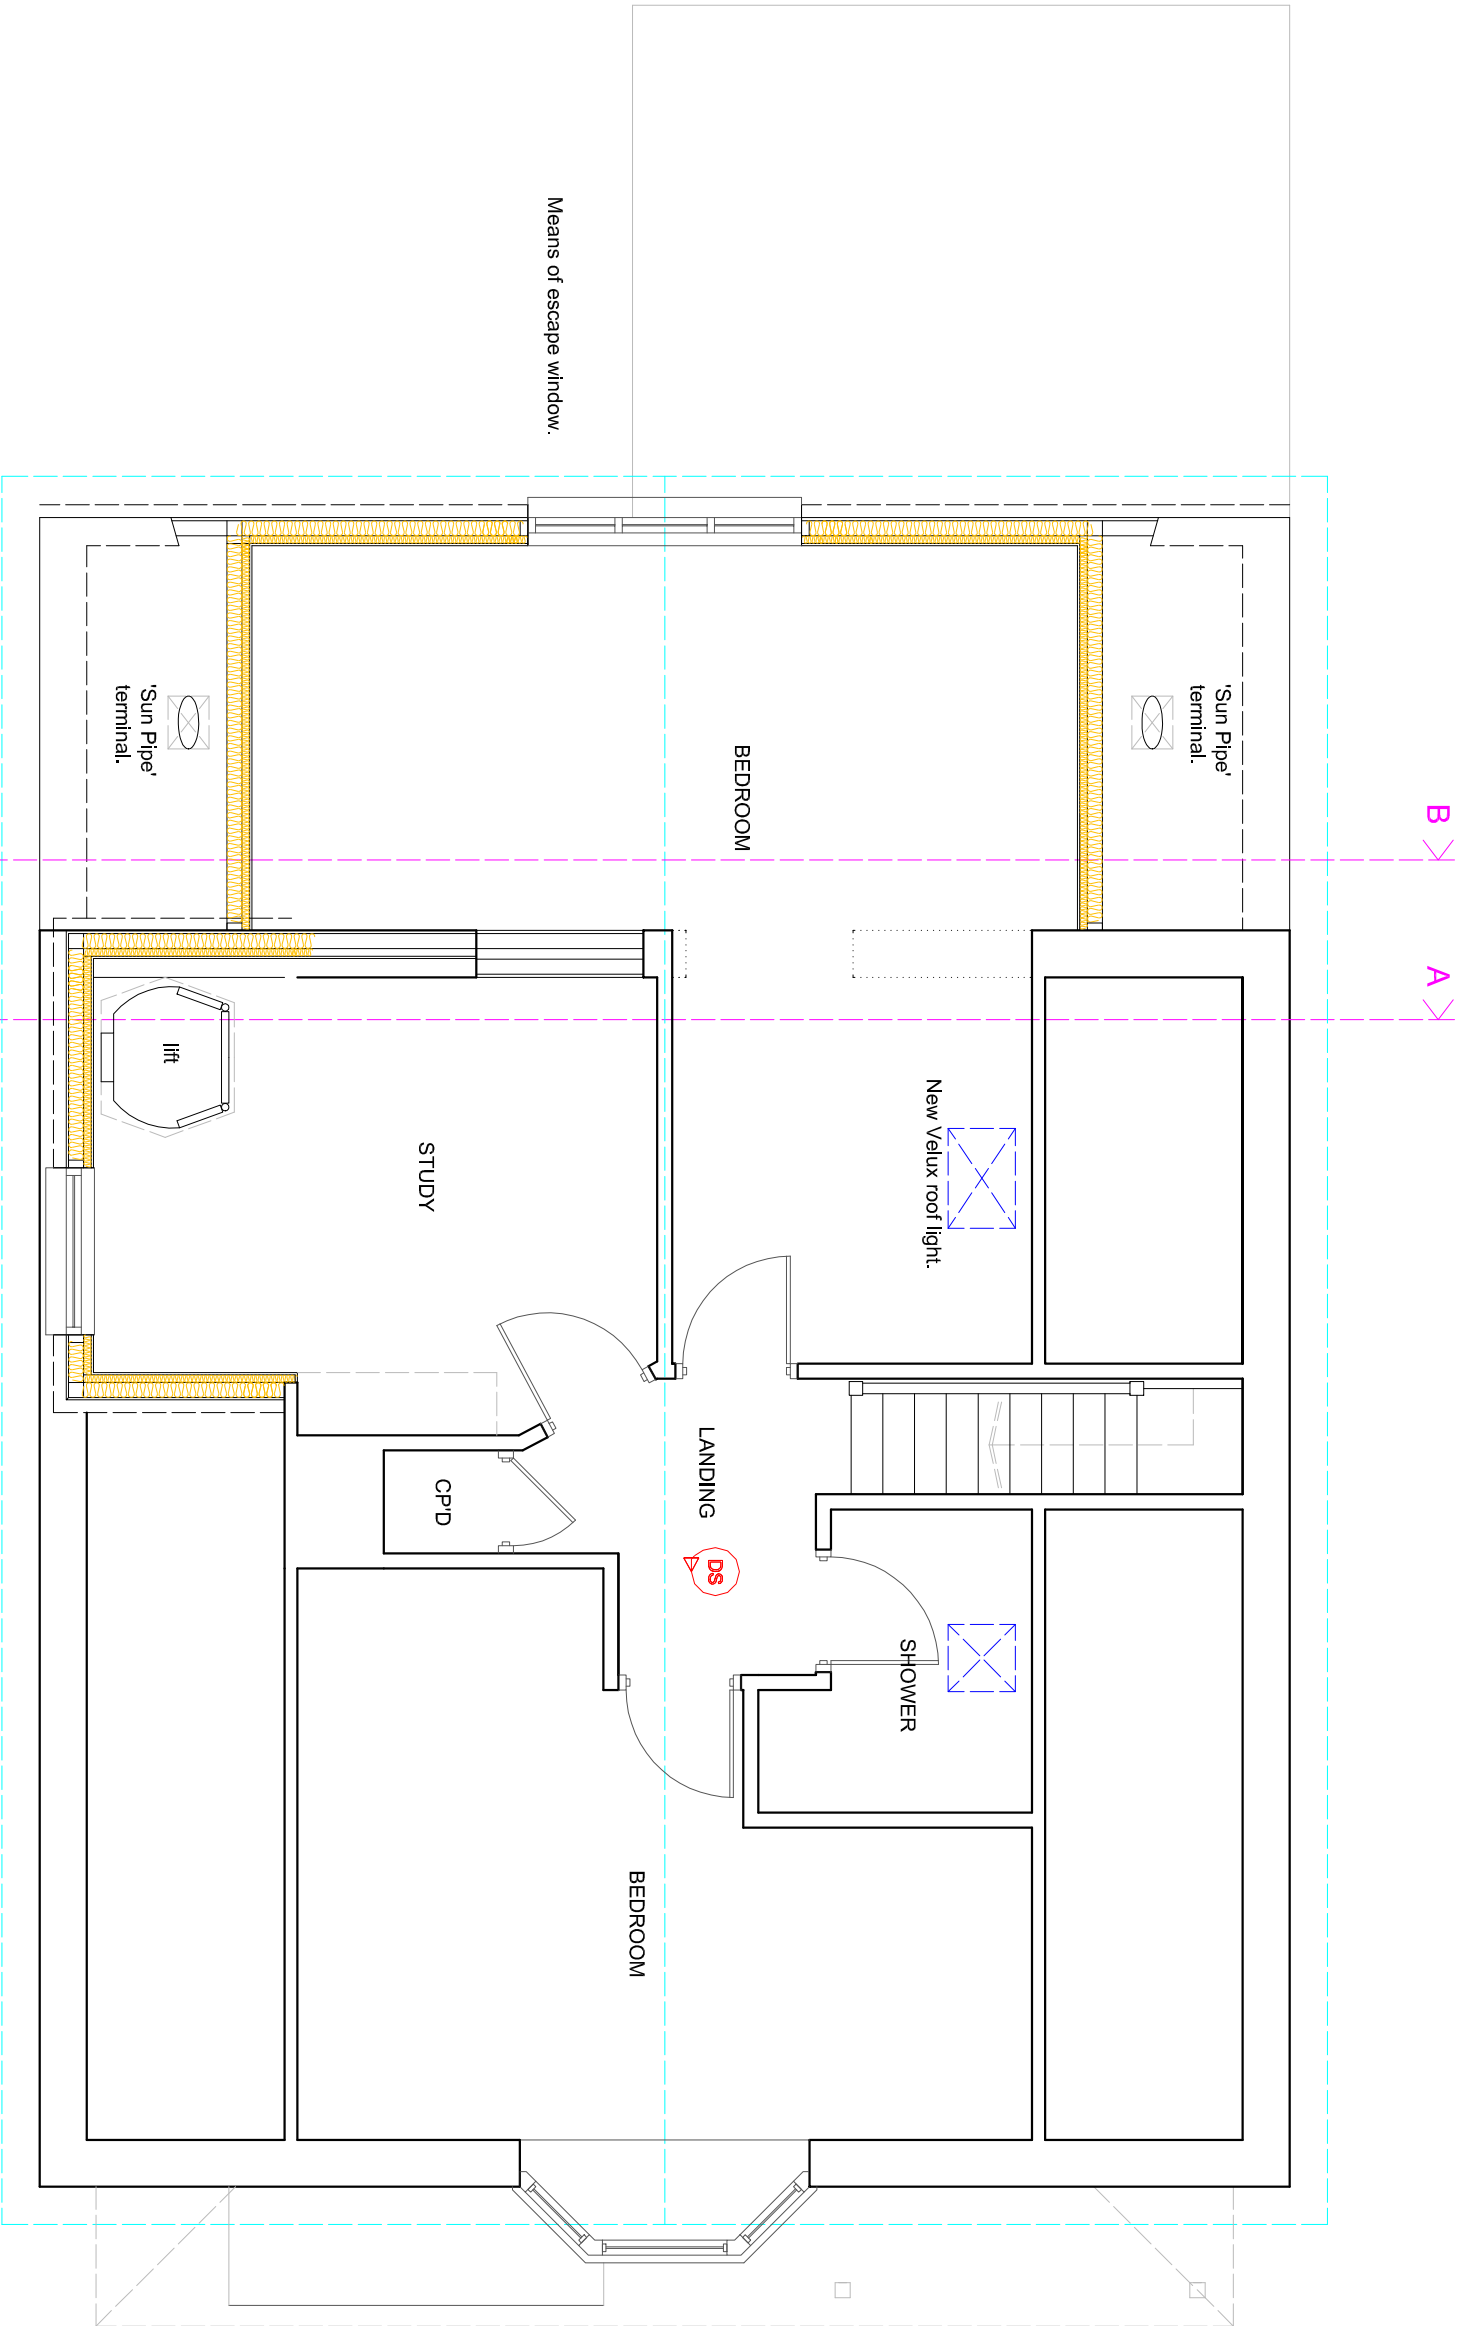

Boundary.

PROPOSED FIRST FLOOR PLAN

 

Scale 1:50 on A3

SUSSEX BUILDING CONSULTANCY LIMITED

5 EASTOVER WAY, FELPHAM,
BOGNOR REGIS, WEST SUSSEX.

SCALE - 1/50 REV - A DATE - 14/07/2021

