



FP/162/09

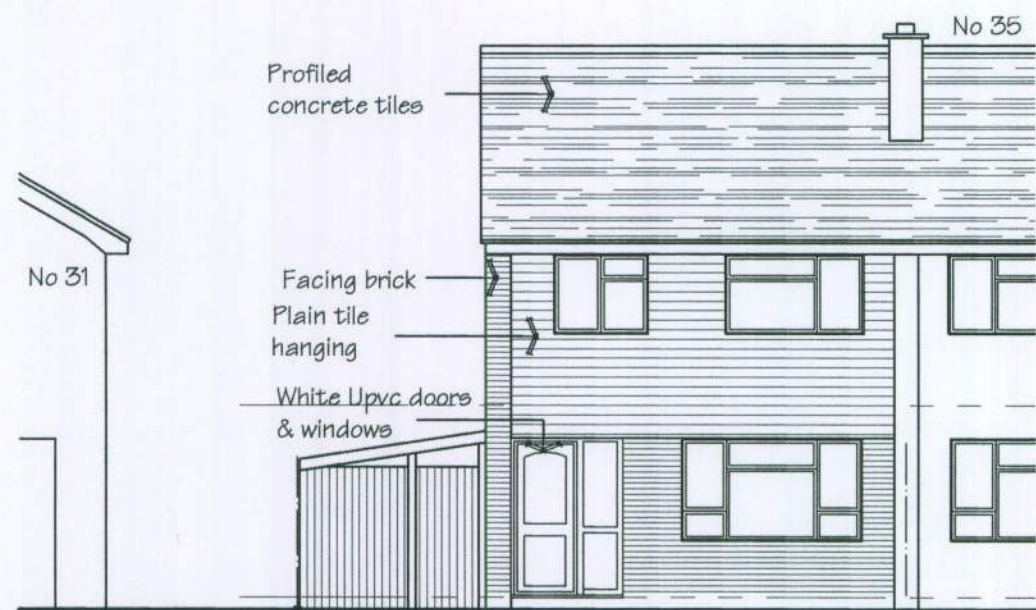


North elevation 100

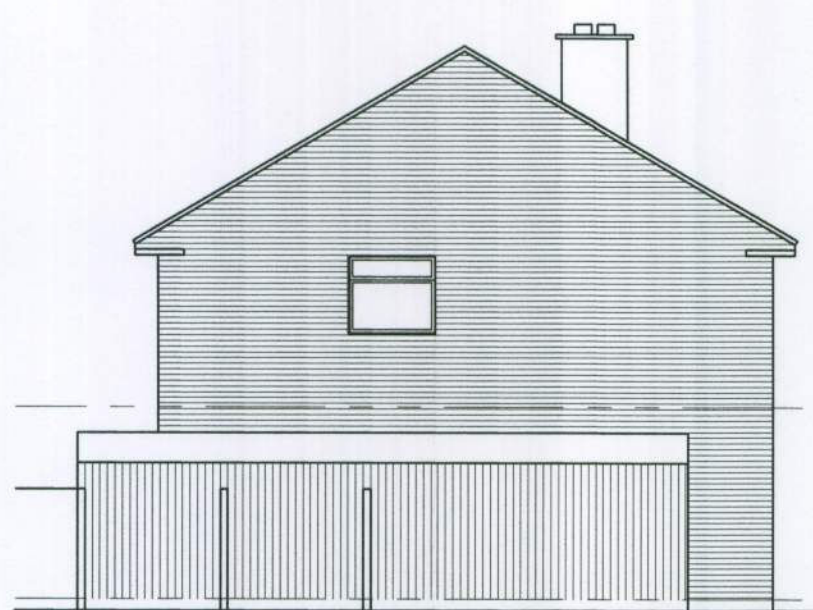


East elevation 100



South elevation 100

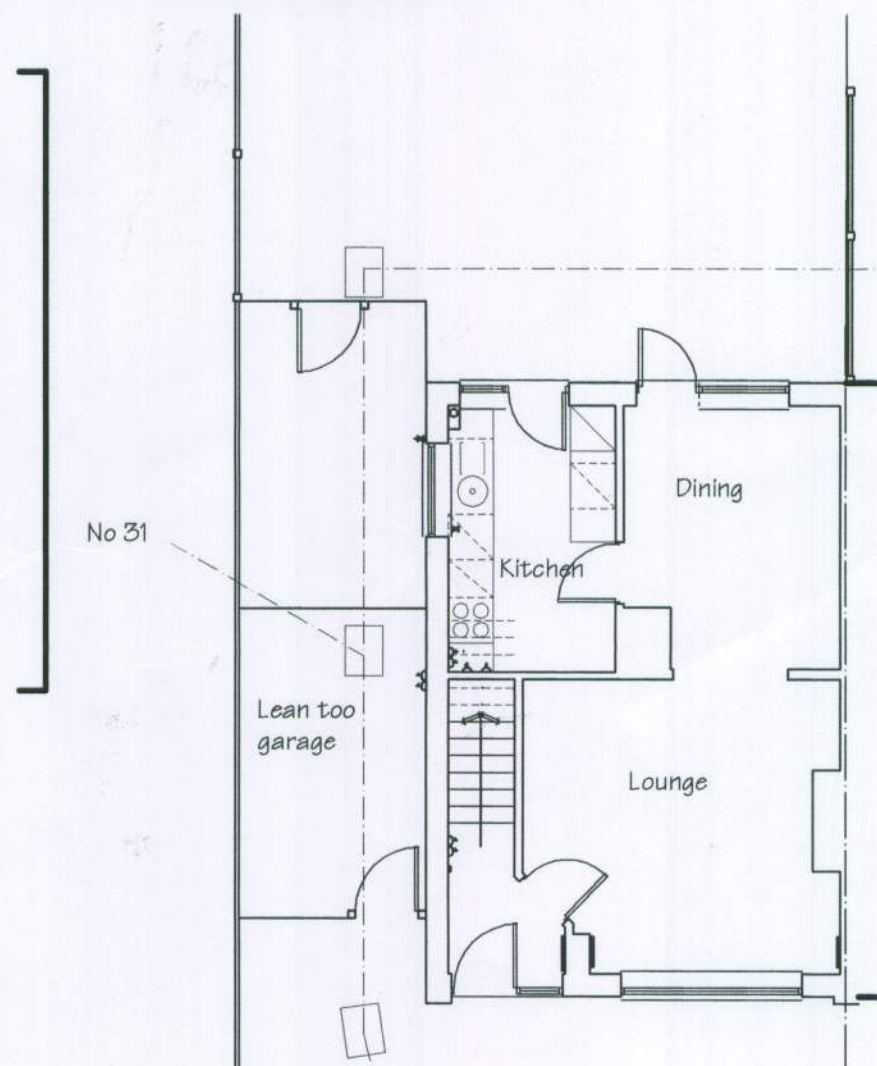

Ground floor plan 1:00

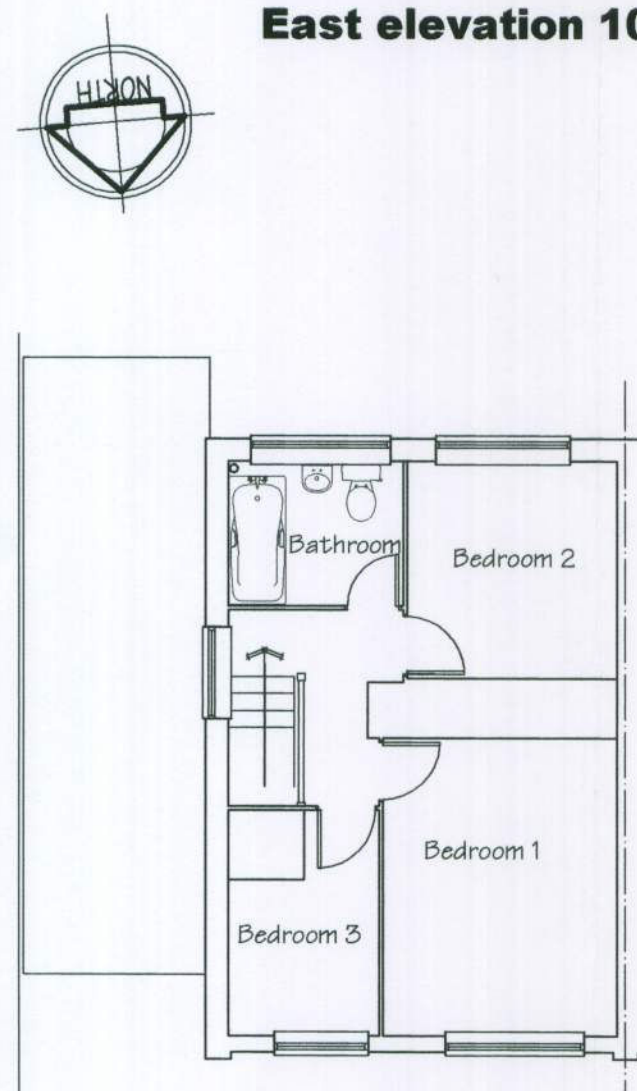

First floor plan 1:00



Block plan 1:500

Job
PROPOSED EXTENSION AT:
33 POULNER CLOSE,
FELPHAM. PO22 8HN.

Drg size A3 Drawing Number 0908/A-01 Rev. -
Date Oct 2009 Scale 1:1250, 500&100 @ A3

Rev.	Date	Description
Drwg status: Statutory approvals		
Title PLANNING AS EXISTING Plans and elevations		

steve hunting bathurst Larch
8 Somerset gardens, Bognor Regis, West Sussex, PO21 2AA
Tel/fax 01243 822796 email: steve.sharch@googlemail.com