




FP/162/09

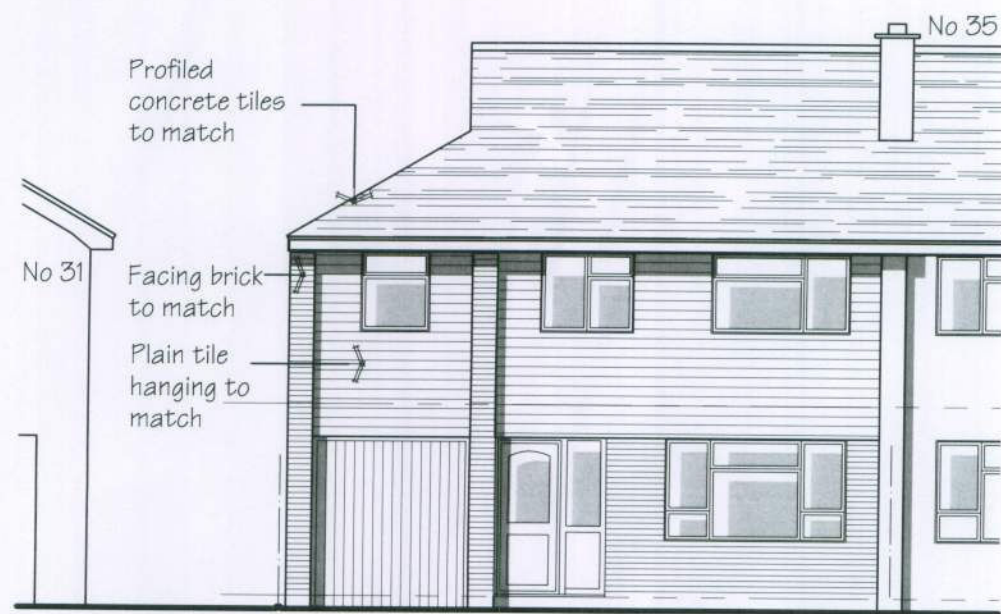

North elevation 100

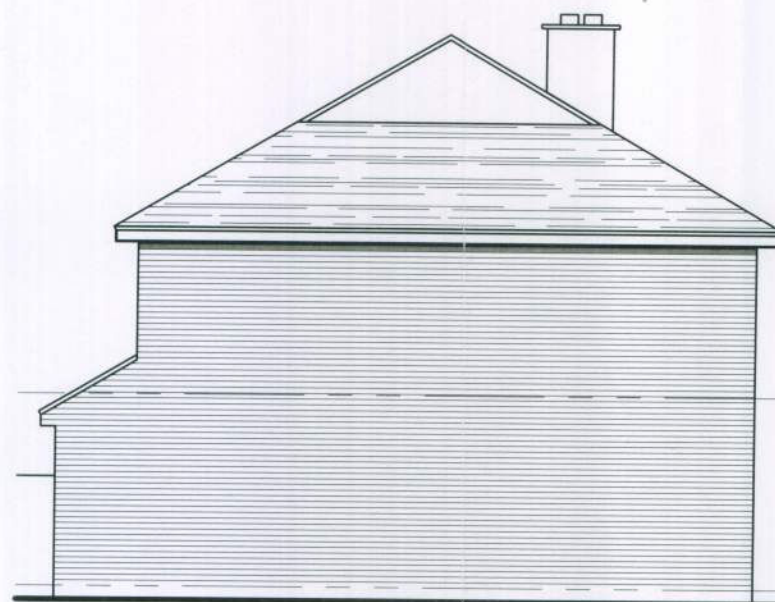


East elevation 100

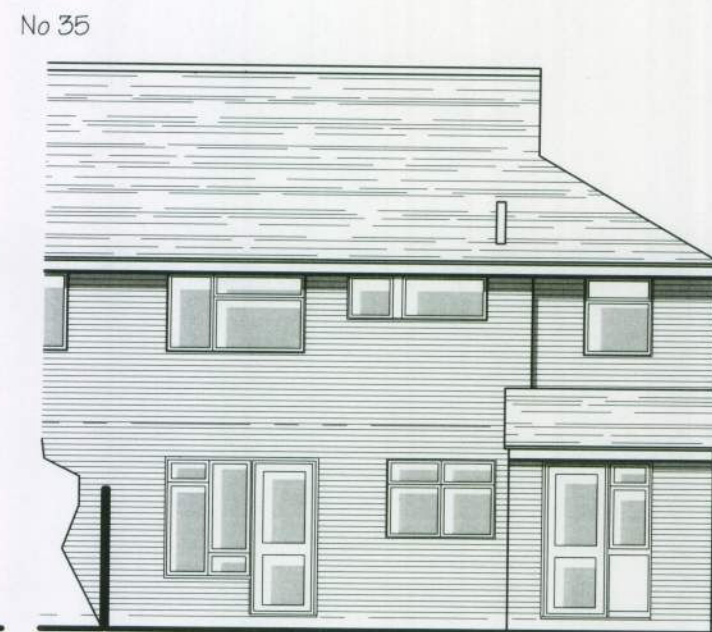


South elevation 100




Section 100

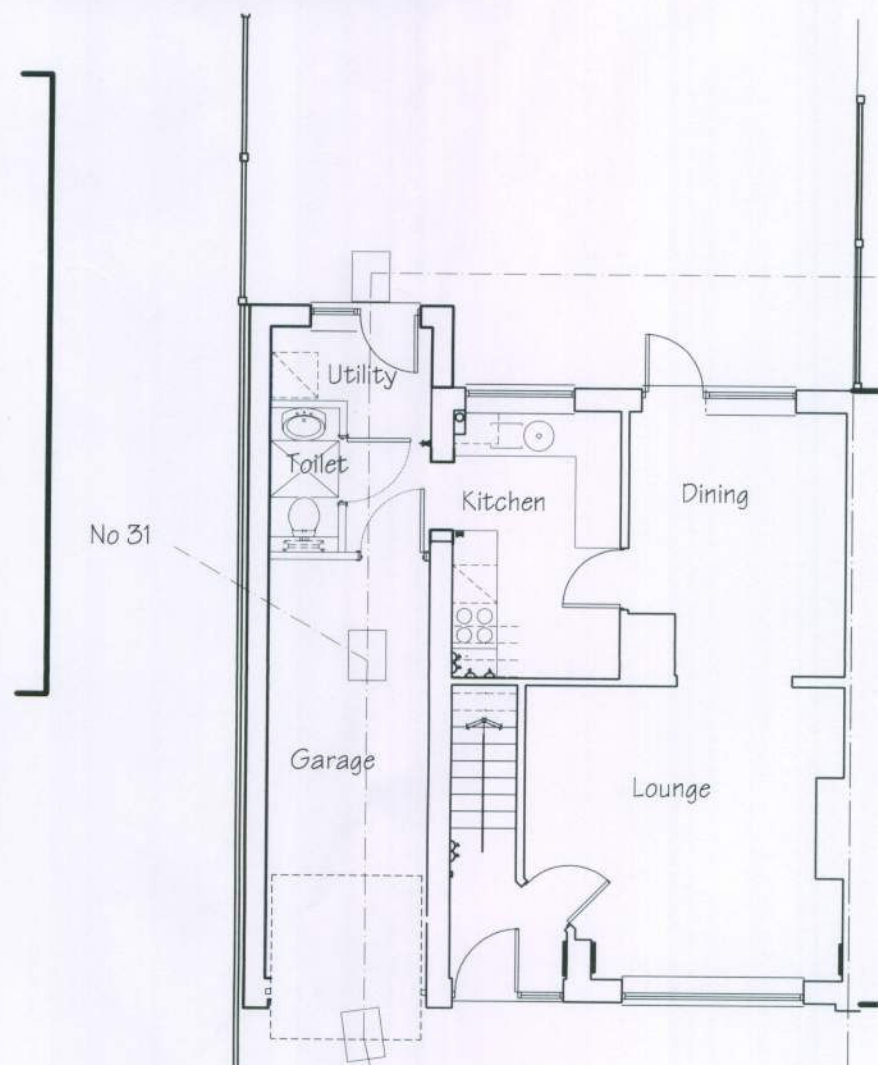

Ground floor plan 1:00

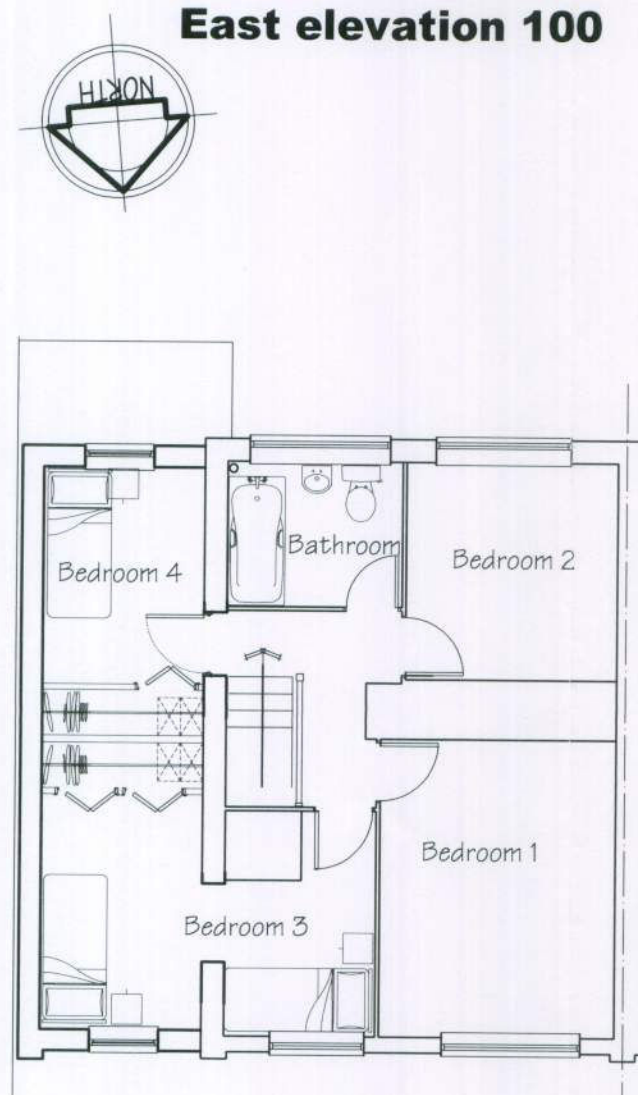

First floor plan 1:00

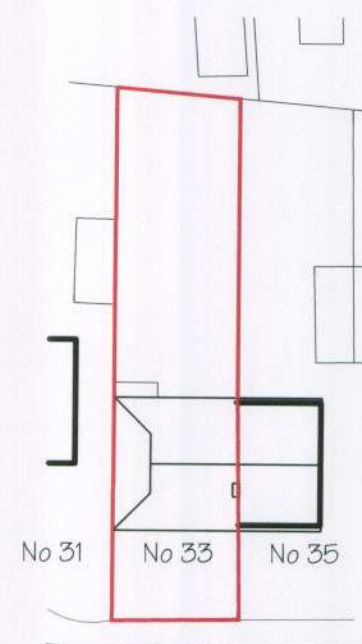

Block plan 1:500



Location plan 1:1250

Job
**PROPOSED EXTENSION AT:
 33 POULNER CLOSE,
 FELPHAM. PO22 8HN.**

Drg size A3	Drawing Number 0908/A-02	Rev. A
Date Oct 2009	Scale 1:1250, 500&100 @ A3	

Rev.	Date	Description
A	12/10/09	SECTION ADDED

Drwg status: **Statutory approvals**

Title
**PLANNING
 AS PROPOSED
 Plans and elevations**

stevehunting batonslablarch
 8 Somerset gardens, Bognor Regis, West Sussex, PO21 2AA
 Tel/fax 01243 822796 email: steve.sharch@googlemail.com