


0 m 1 m 2 m 3 m 4 m

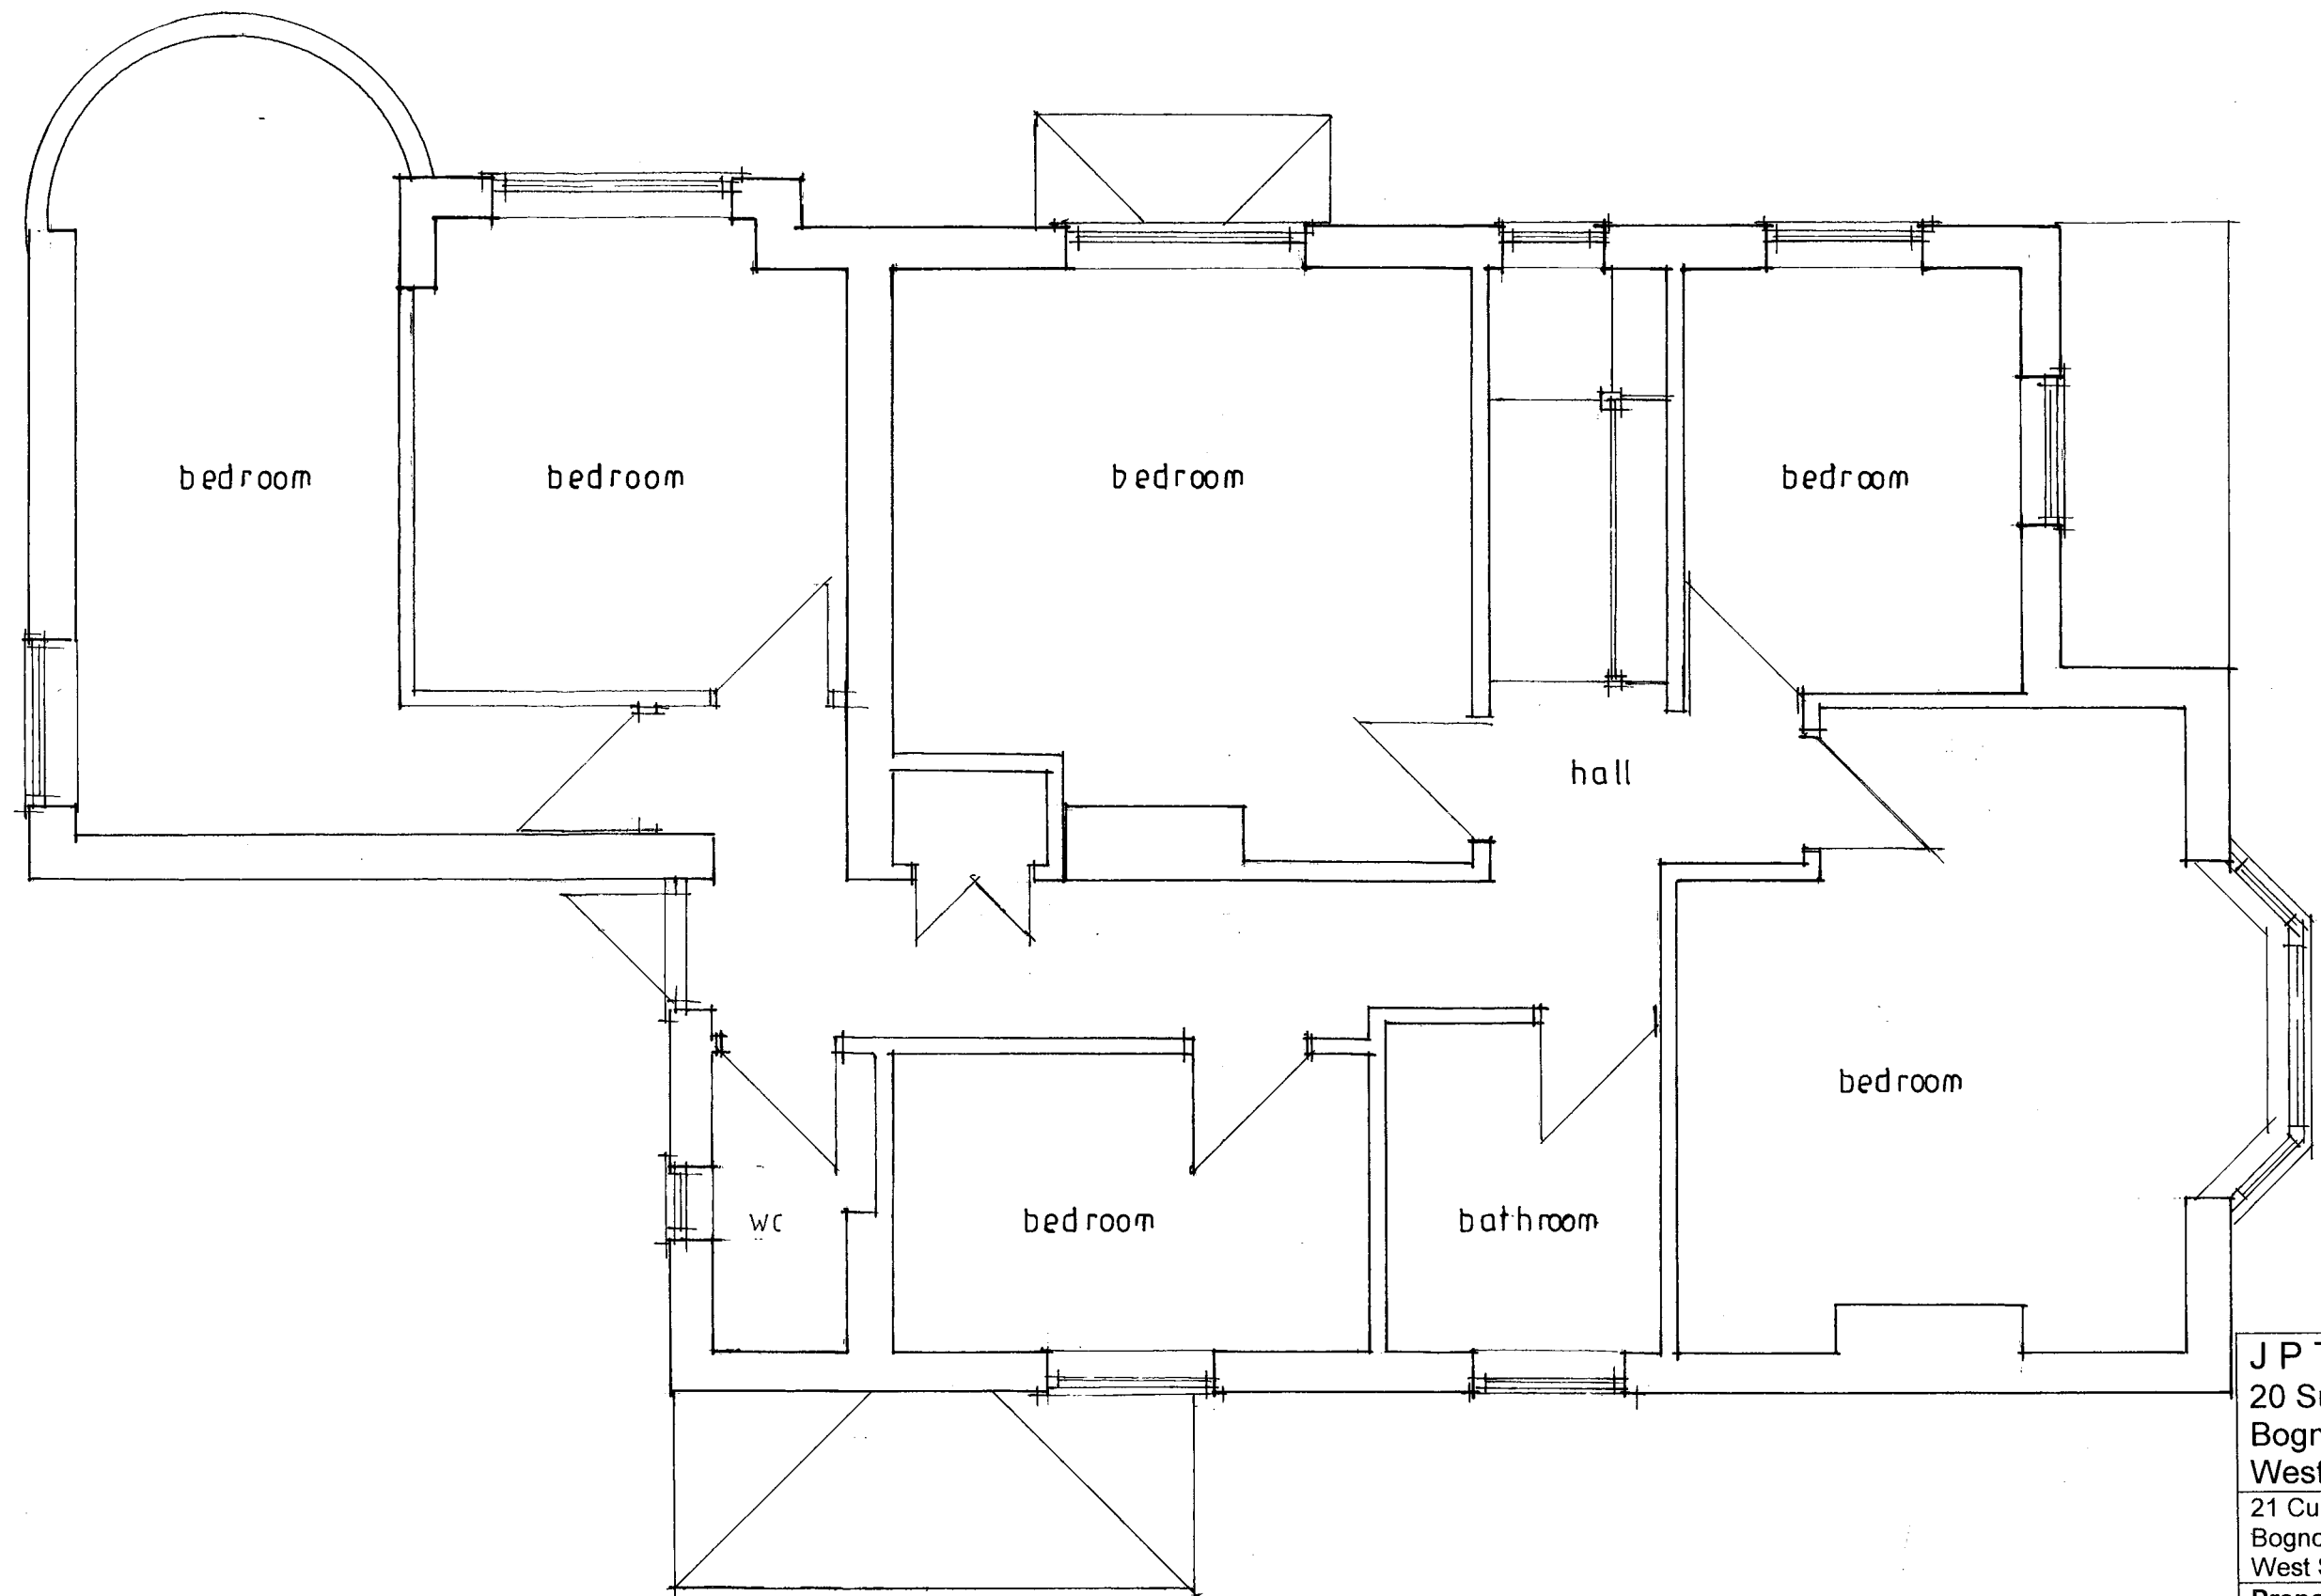

Existing First Floor Plan

J P Tupper Associates
20 Sudley Road
Bognor Regis
West Sussex

21 Culver Road,
Bognor Regis,
West Sussex.

Proposed Extensions.

Existing First Floor Plan

Dwg No.: 7194/02 A

Scale: 1:50.

Date: July 2016

All dimensions to be checked on site.
Do not scale except for planning purposes