
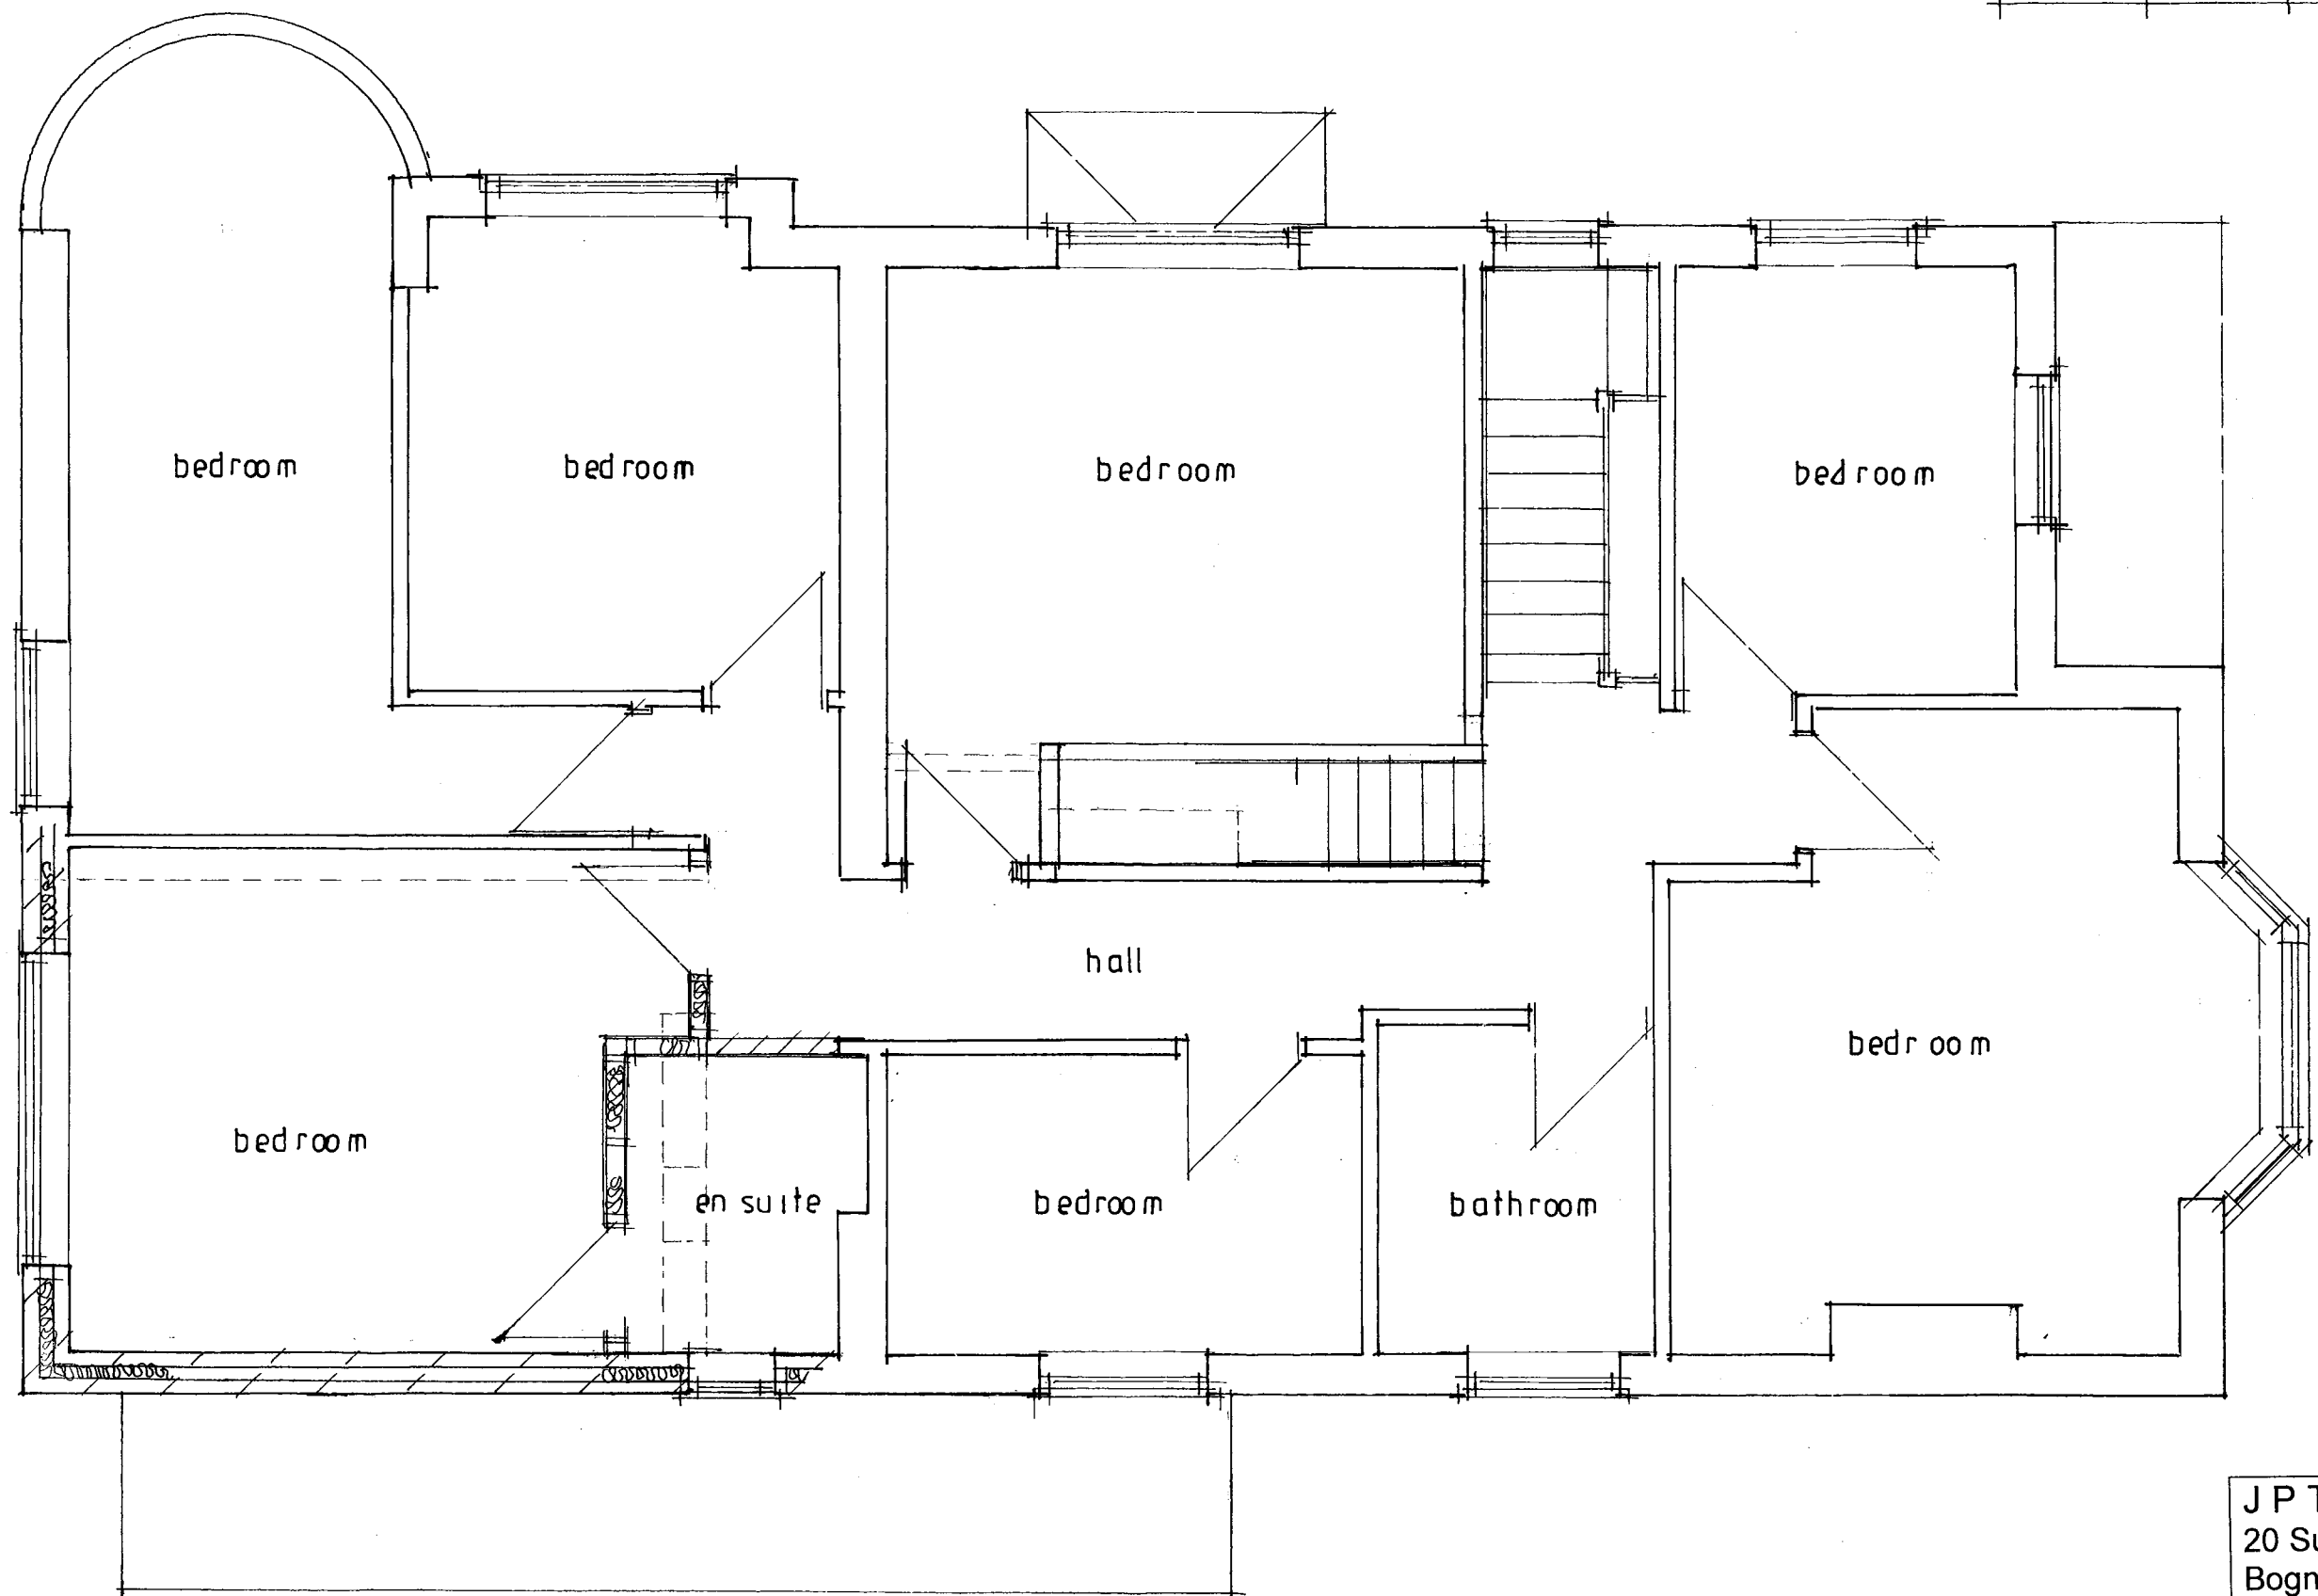


 

Proposed First Floor Plan

J P Tupper Associates 20 Sudley Road Bognor Regis West Sussex
21 Culver Road, Bognor Regis, West Sussex.
Proposed Extensions.
Proposed First Floor Plan
Dwg No.: 7194/04 A
Scale: 1:50.
Date: July 2016
All dimensions to be checked on site. Do not scale except for planning purposes