


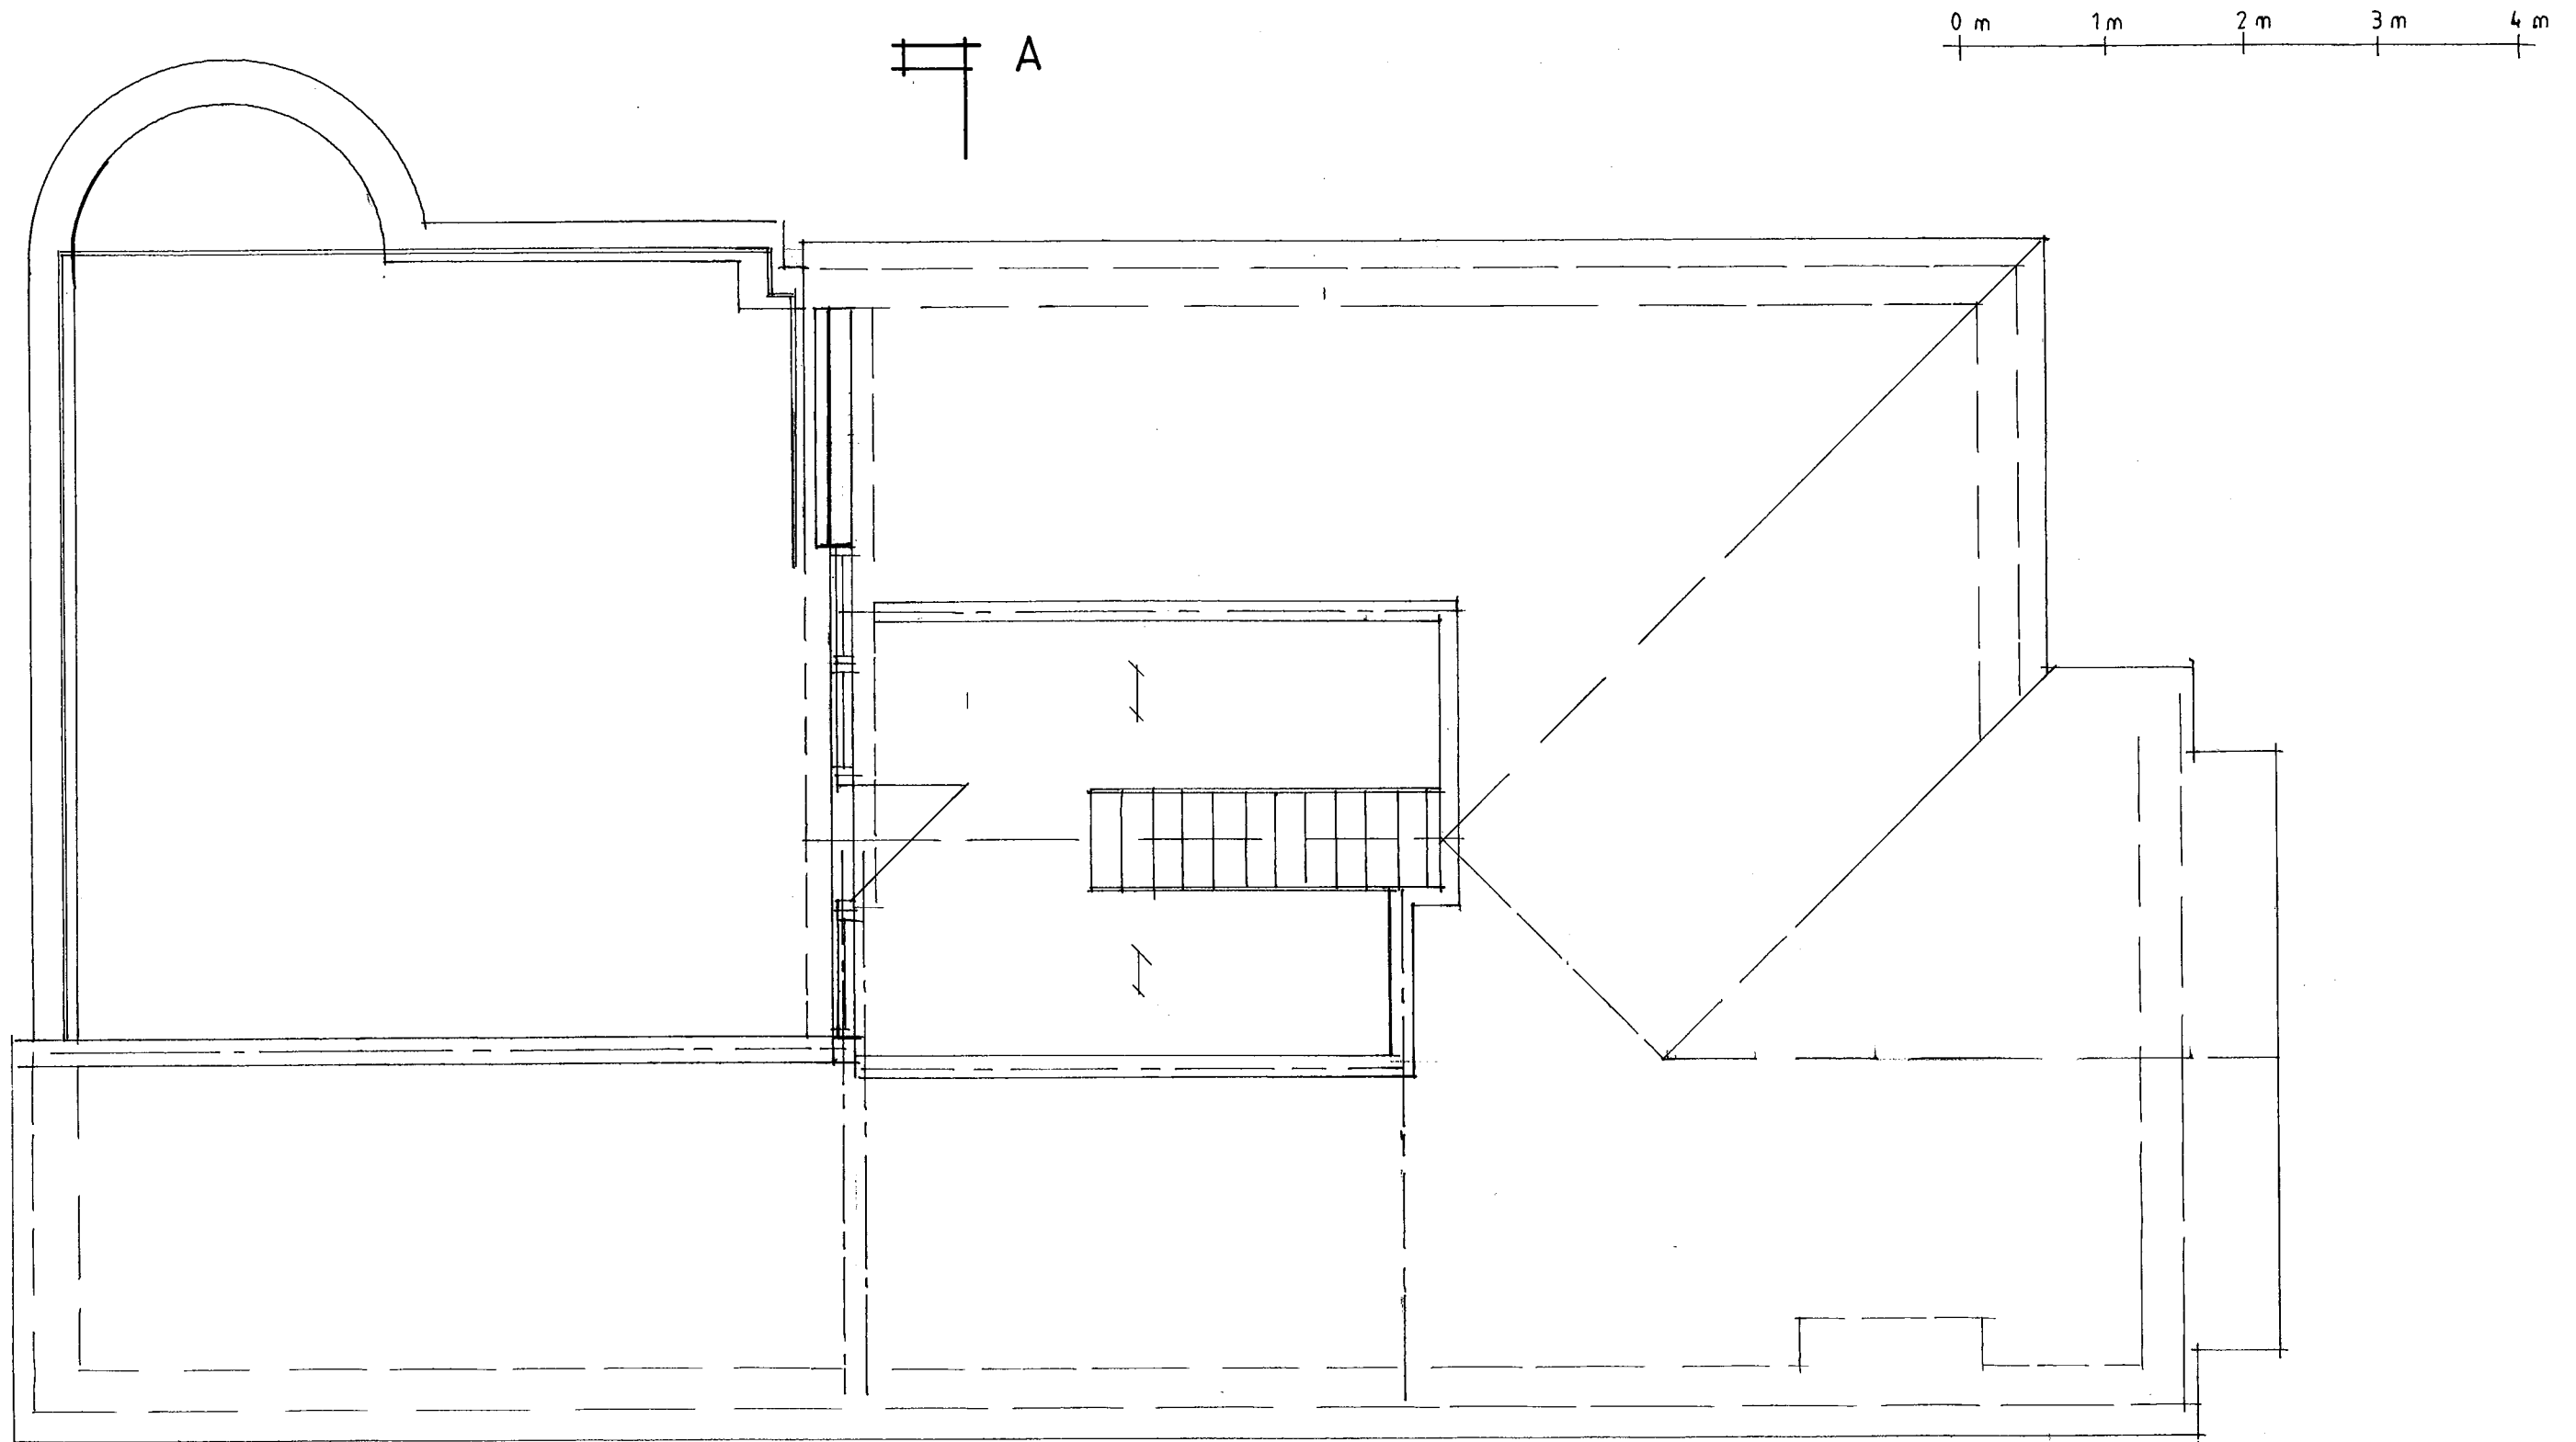

Proposed Second Floor Plan

J P Tupper Associates
20 Sudley Road
Bognor Regis
West Sussex

21 Culver Road,
Bognor Regis,
West Sussex.

Proposed Extensions.

Proposed Second Floor Plan

Drg No.: 7194/07

Scale: 1:50

Date: June 2017

All dimensions to be checked on site.
Do not scale except for planning purposes