



0 m 1 m 2 m 3 m 4 m 5 m 6 m 7 m 8 m

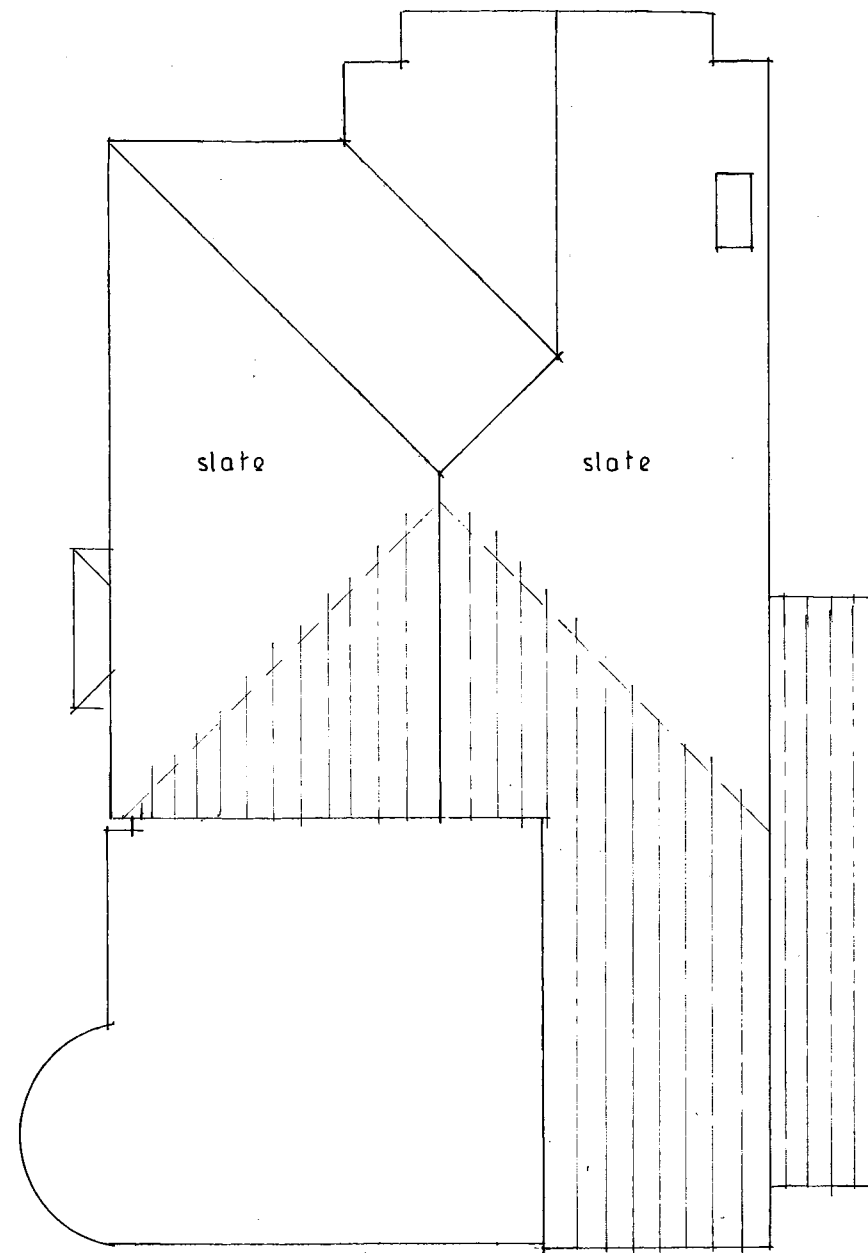

Proposed Roof Plan

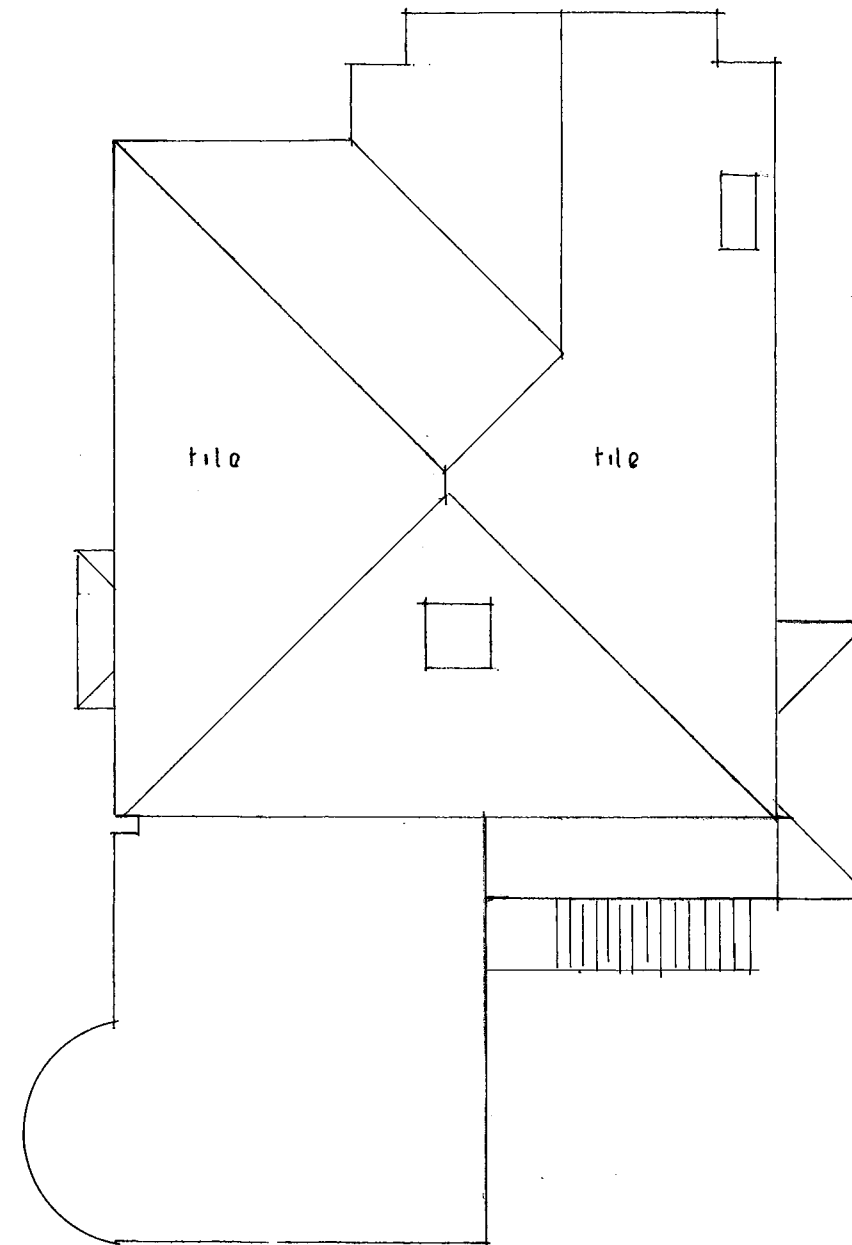

Existing Roof Plan

J P Tupper Associates
20 Sudley Road
Bognor Regis
West Sussex

21 Culver Road,
Bognor Regis,
West Sussex.

Proposed Extensions.

Existing & Proposed Roof Plans

Drg No.: 7194/09

Scale: 1:100

Date: June 2017

All dimensions to be checked on site.
Do not scale except for planning purposes