



Existing North Elevation

Scale 1:100




Existing West Elevation

Scale 1:100




Existing South Elevation

Scale 1:100

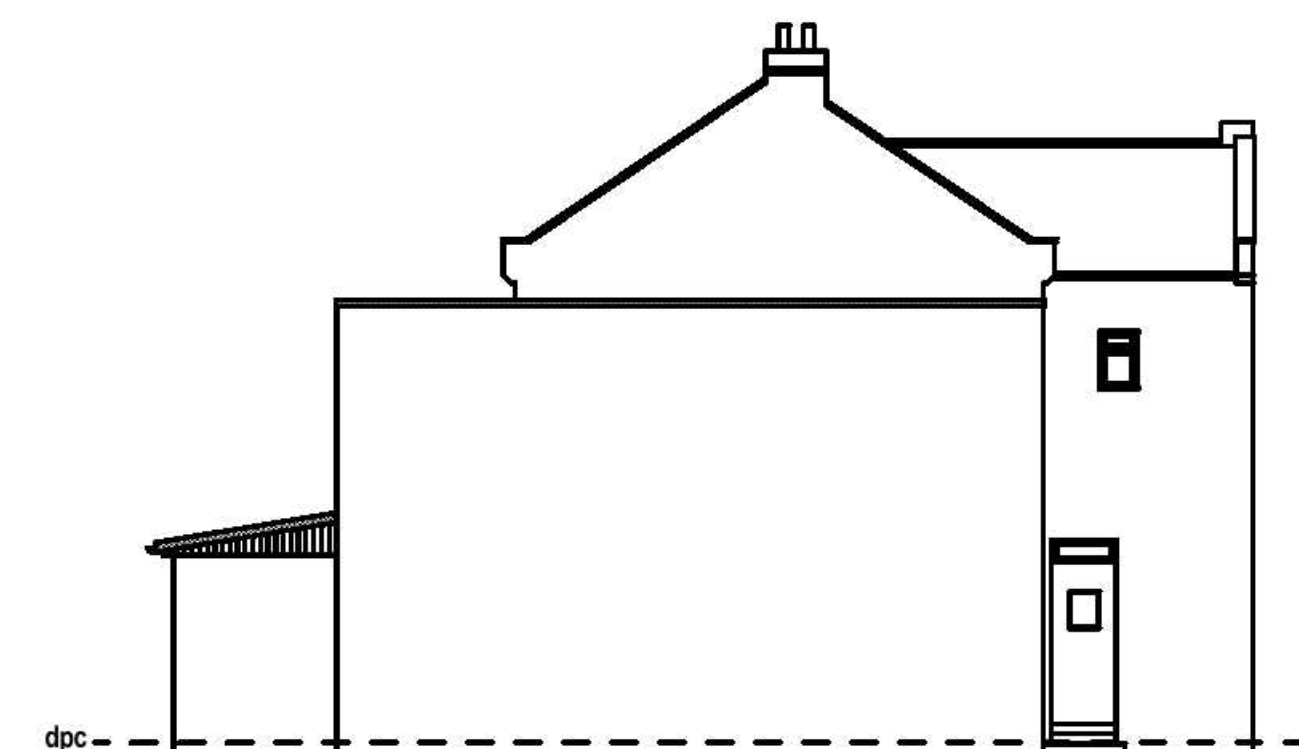


Existing East Elevation

Scale 1:100

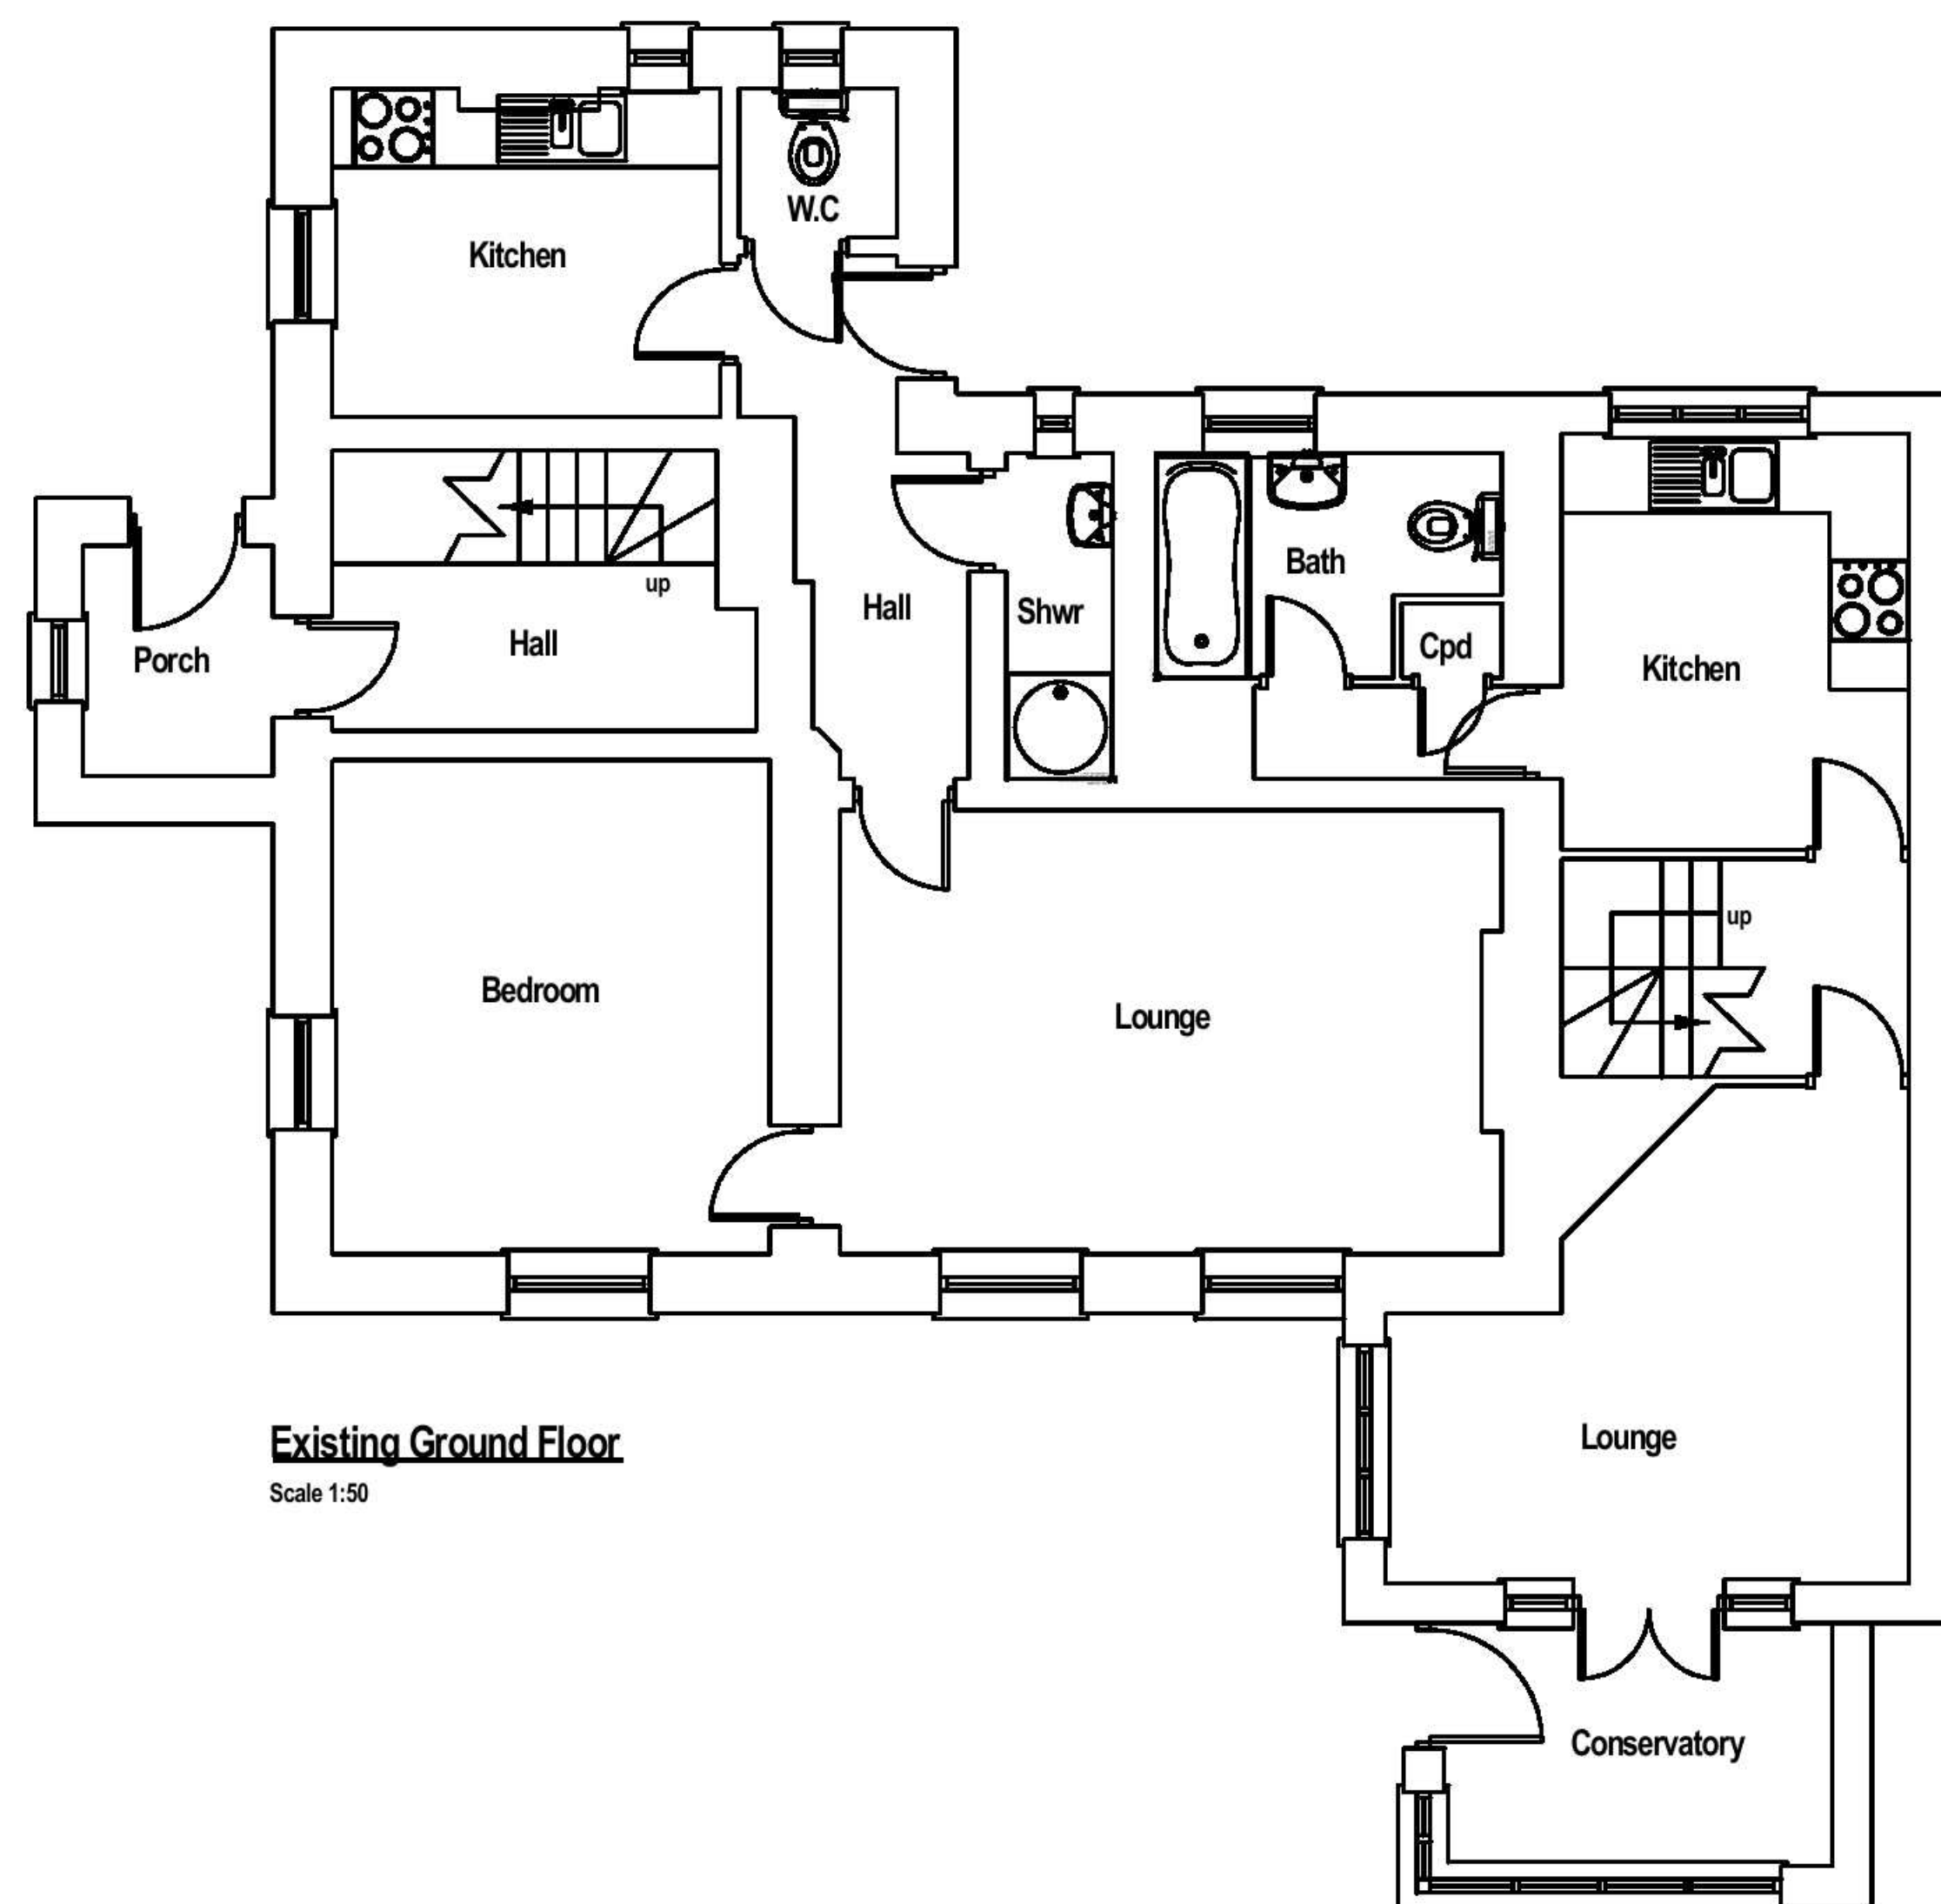


Existing Ground Floor

Scale 1:50

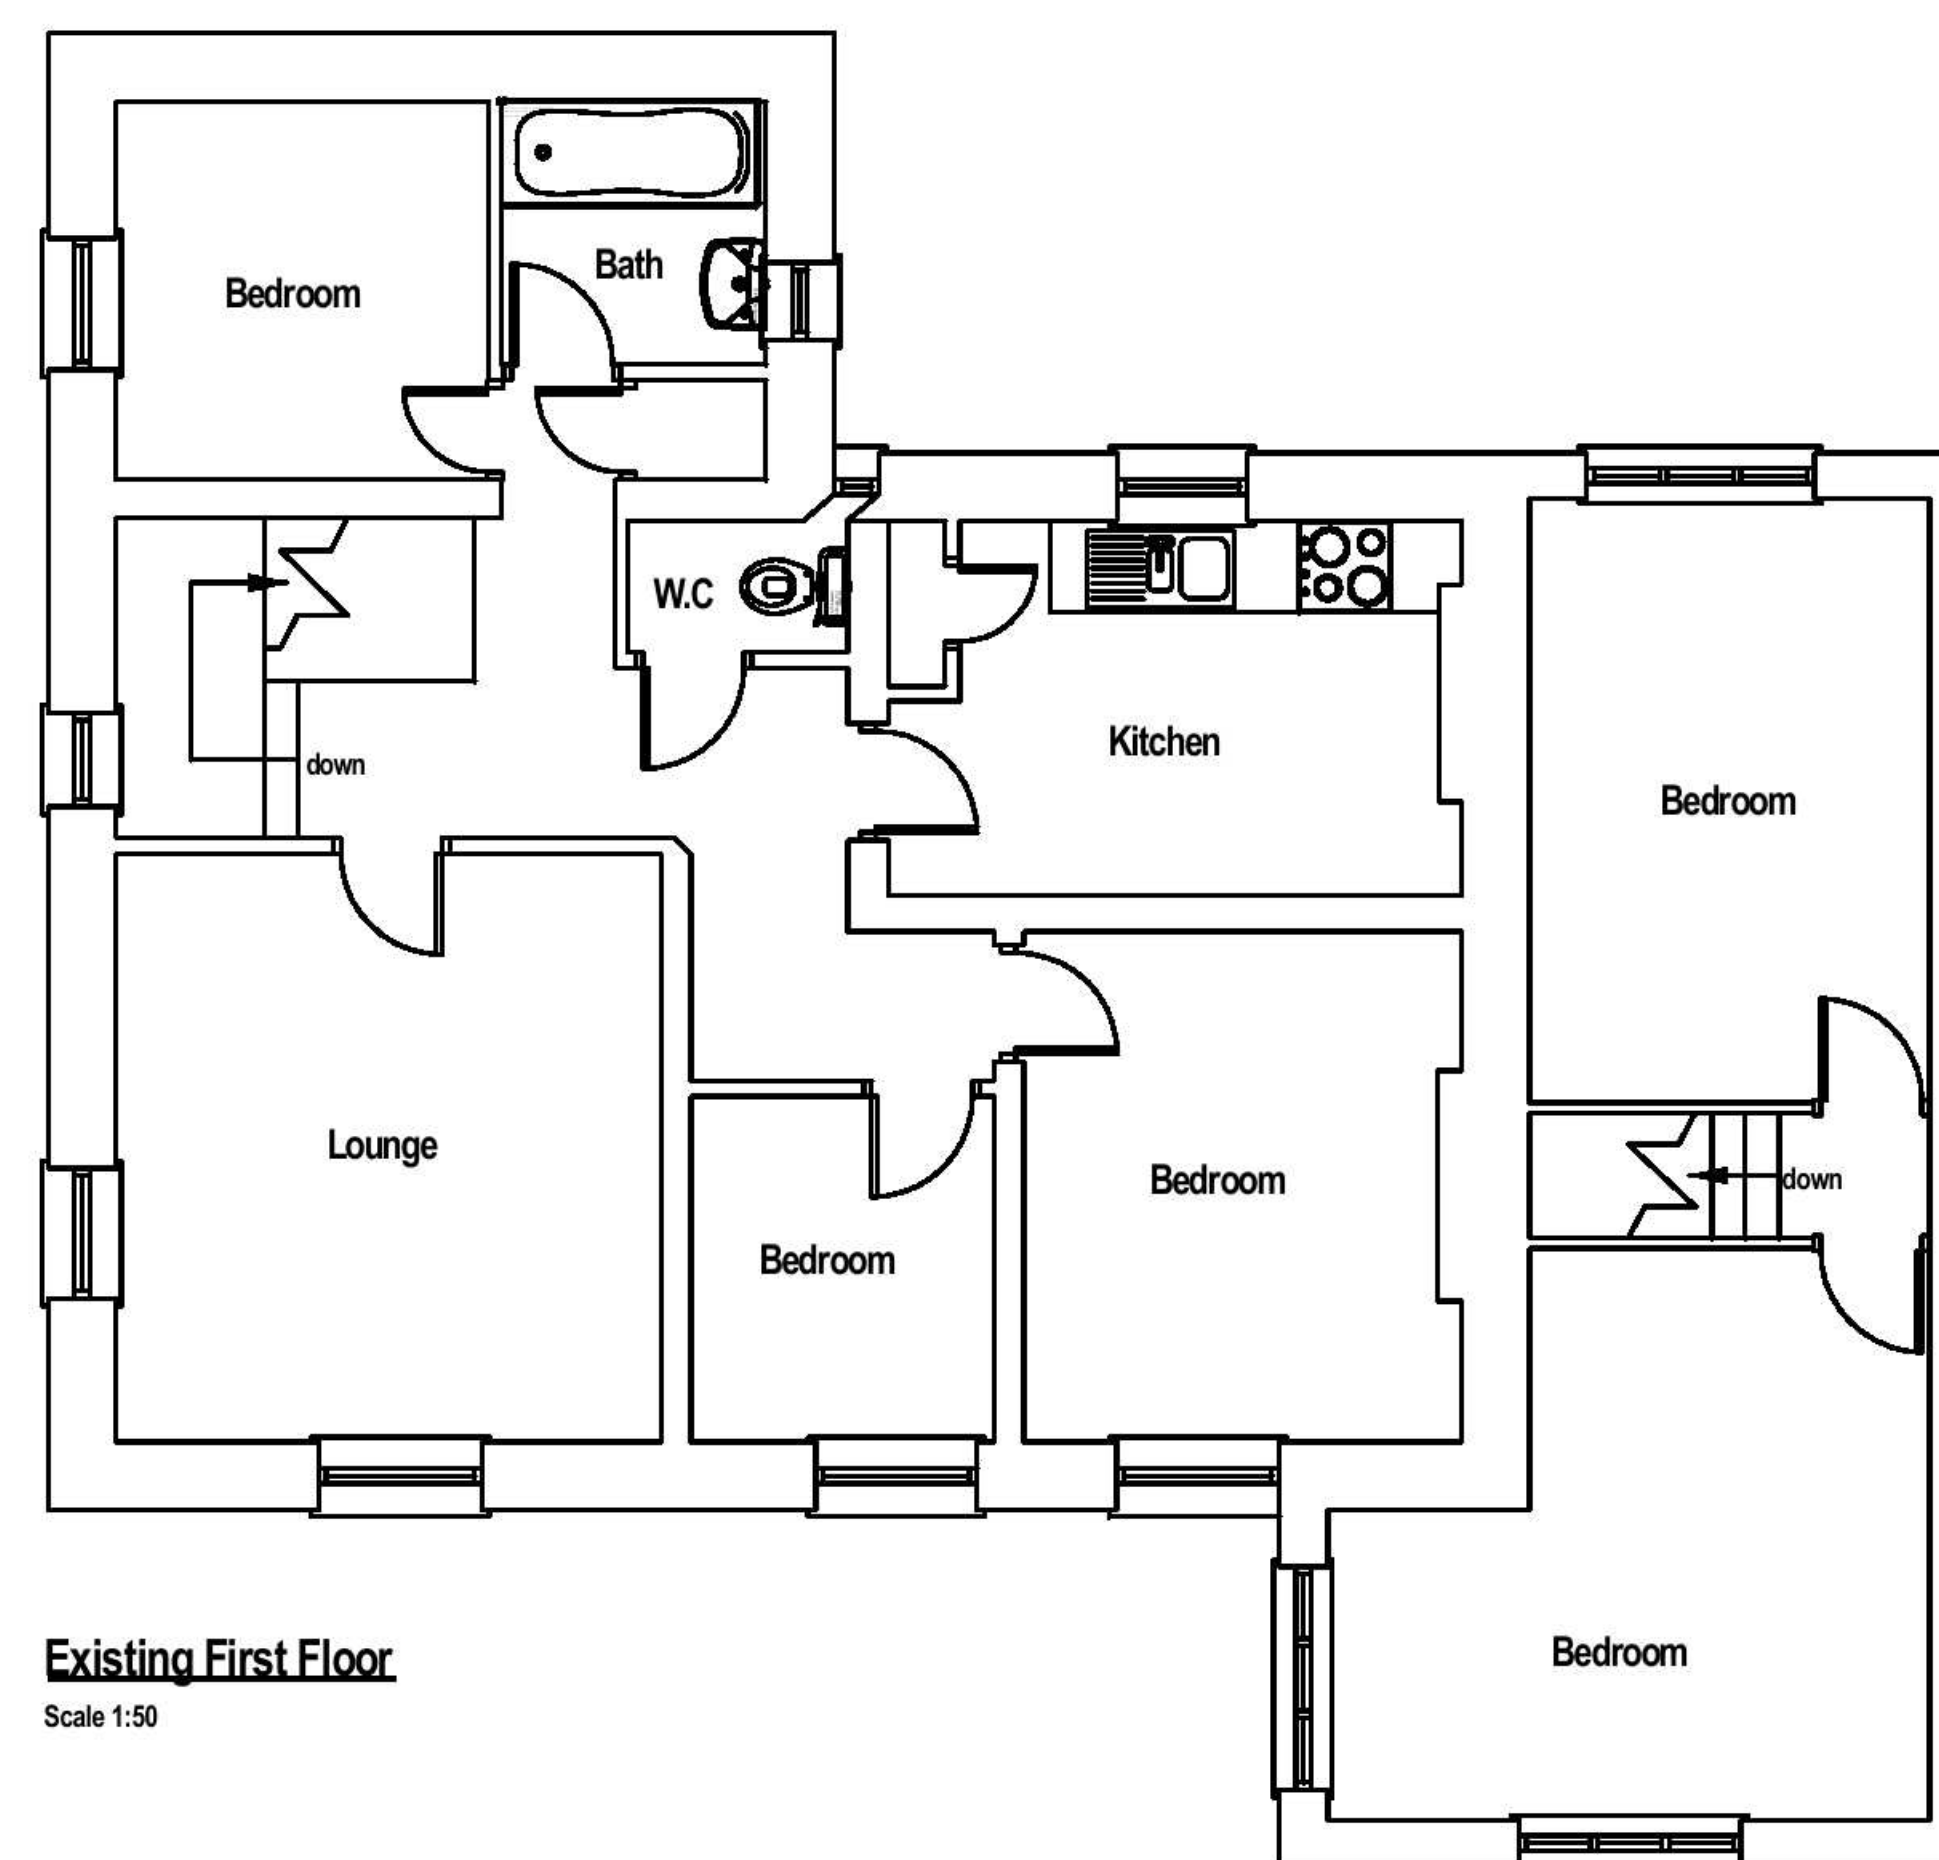

Existing First Floor

Scale 1:50

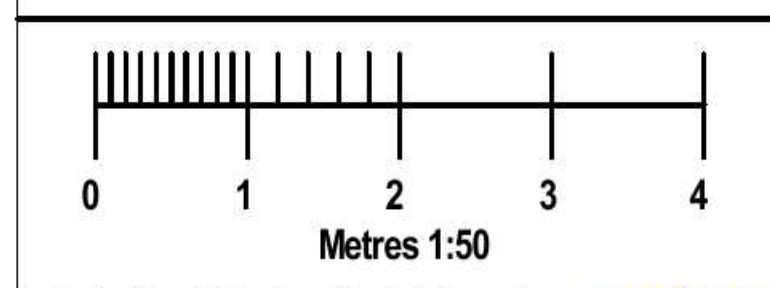

<u>DRAWING TITLE:</u> Existing Layout Plans & Elevations		<u>Drawn By:</u> Arun Plans - LH	
<u>JOB TITLE:</u> Proposed Extension Admiralty House 2 Admiralty Road Felpham Bognor Regis West Sussex. PO22 7DJ.	<u>CLIENT:</u> Mr S Royall 96 The Street Rustington West Sussex BN16 3NJ	<u>SCALE:</u> 1:50, 1:100	<u>DATE:</u> August 2008
		 www.arunplans.co.uk	
		<u>DRG No.</u> 01a	<u>Rev No.</u>
© Copyright 2007			