


**Proposed North Elevation**  
Scale 1:100




**Proposed West Elevation**  
Scale 1:100




**Proposed South Elevation**  
Scale 1:100

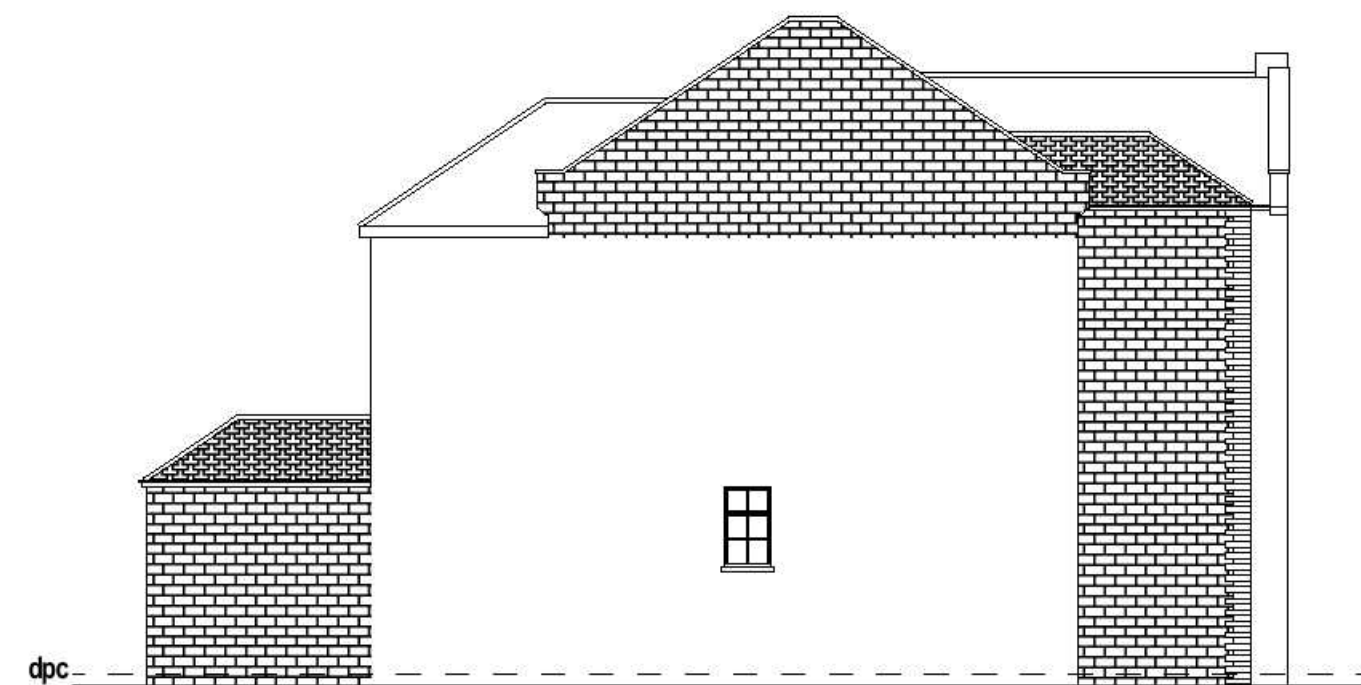


**Proposed East Elevation**  
Scale 1:100

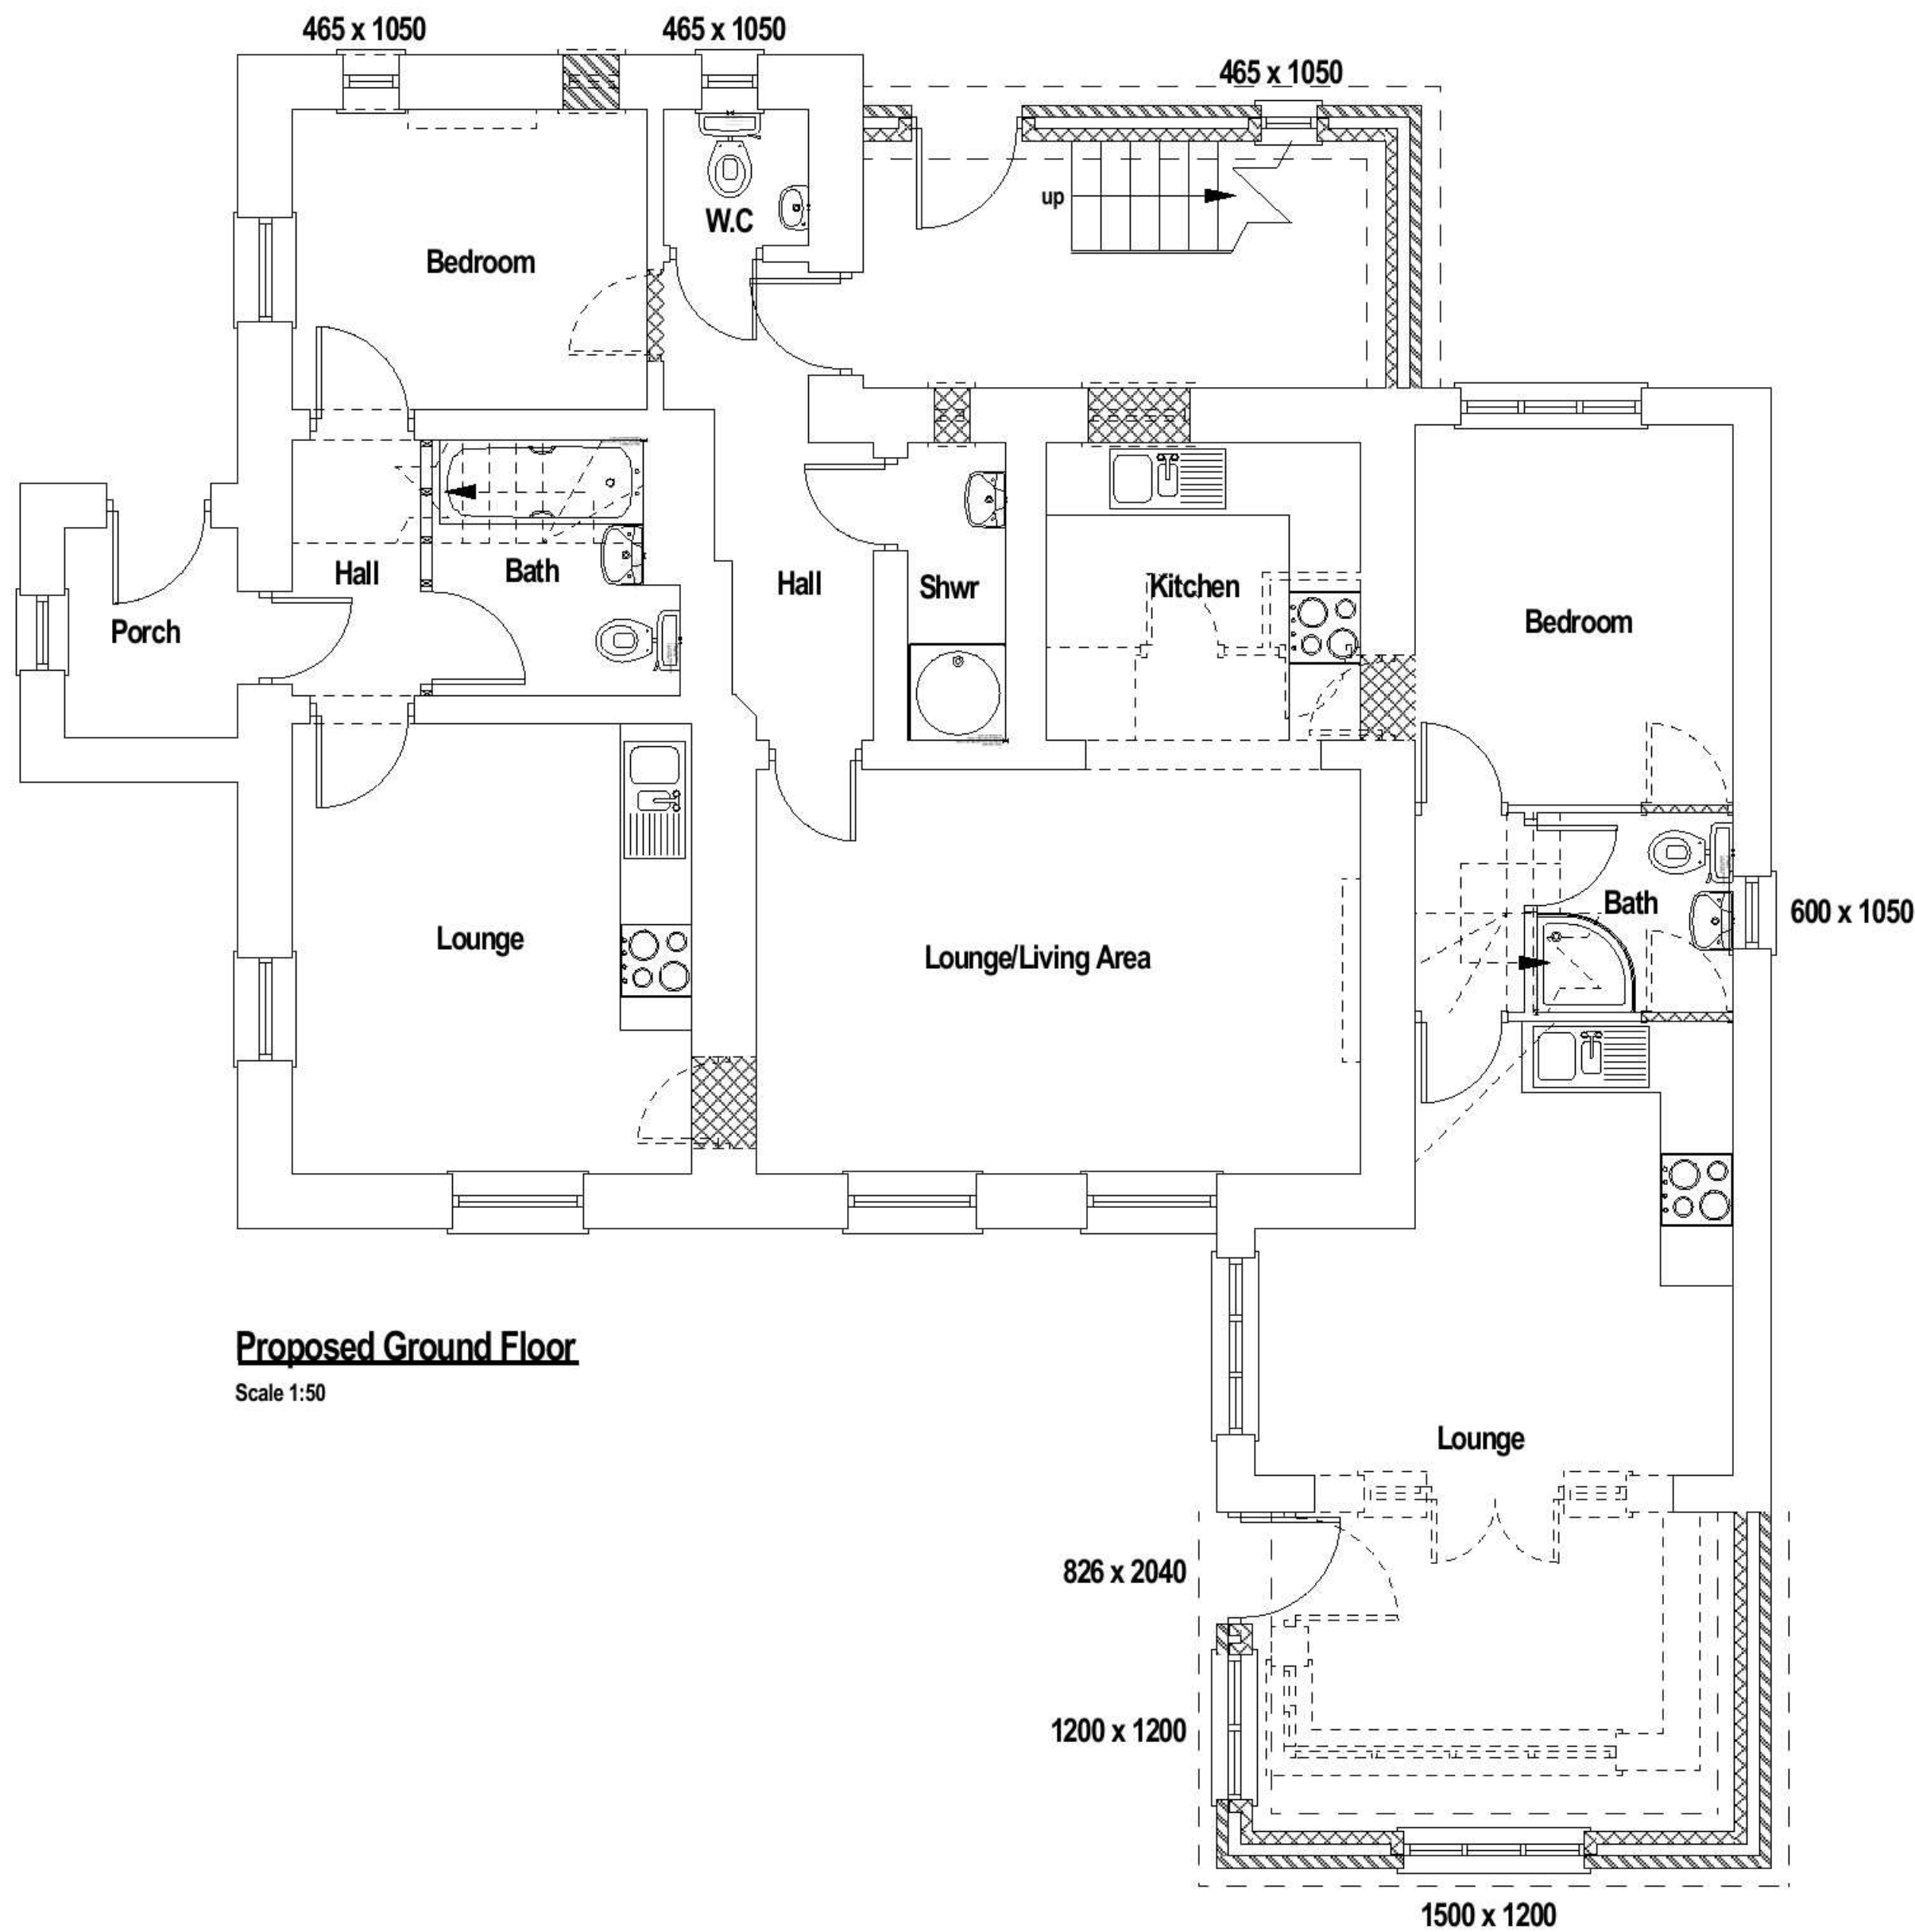

**Proposed Ground Floor**  
Scale 1:50

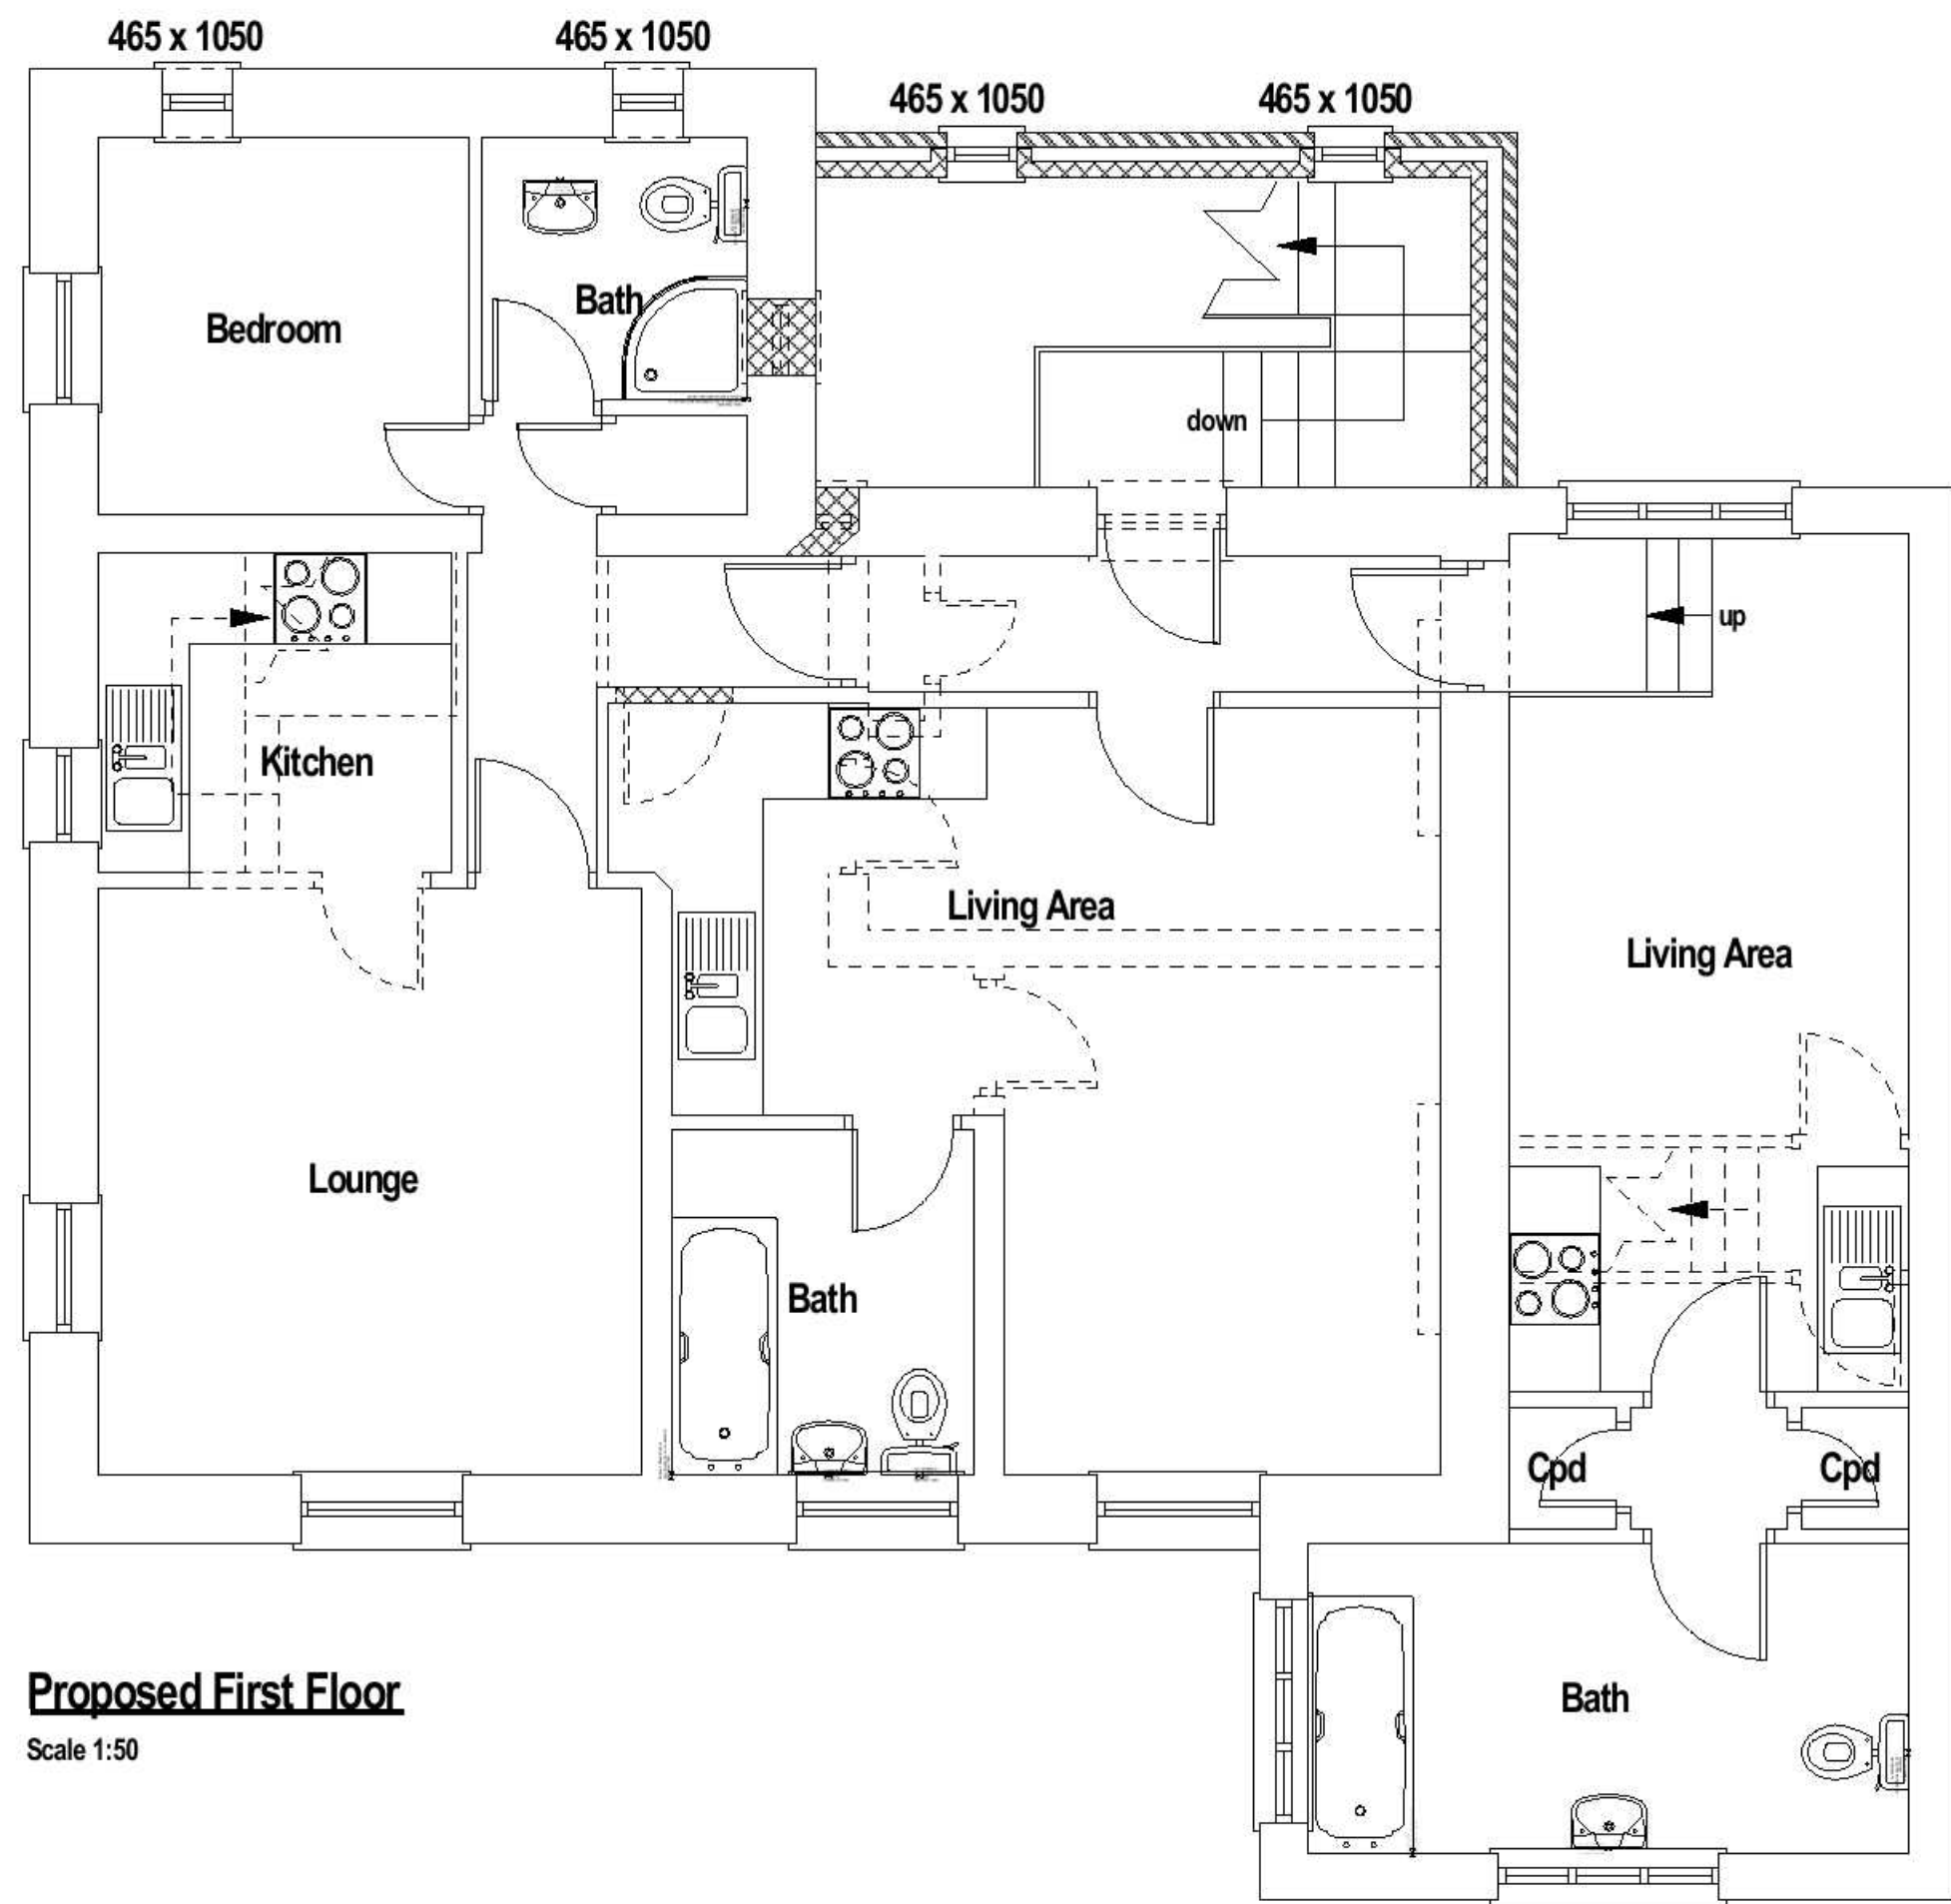

**Proposed First Floor**  
Scale 1:50

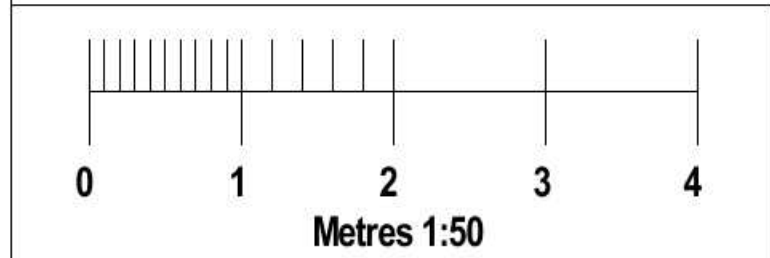

|   |   |   |                                    |
|---|---|---|------------------------------------|
| <b><u>DRAWING TITLE:</u></b><br>Proposed Layout Plans & Elevations   |   | <b><u>Drawn By:</u></b><br>Arun Plans - LH   |                                    |
| <b><u>JOB TITLE:</u></b><br>Proposed Extensions &<br>Conversion to 6 units<br>Admiralty House<br>2 Admiralty Road<br>Felpham<br>Bognor Regis<br>West Sussex. PO22 7DJ.<br><br>© Copyright 2007 | <b><u>CLIENT:</u></b><br>Mr S Royall<br>Oyster Estates UK Ltd<br>Unit 3 Flansham Business Centre<br>Hoe Lane<br>Flansham<br>West Sussex<br>PO22 8NJ | <b><u>SCALE:</u></b><br>1:50, 1:100   | <b><u>DATE:</u></b><br>August 2008 |
|   |   |  <b>run Plans</b><br><a href="http://www.arunplans.co.uk">www.arunplans.co.uk</a> |                                    |
|   |   | <b><u>DRG No.</u></b><br>01b   | <b><u>Rev No.</u></b><br>01        |