


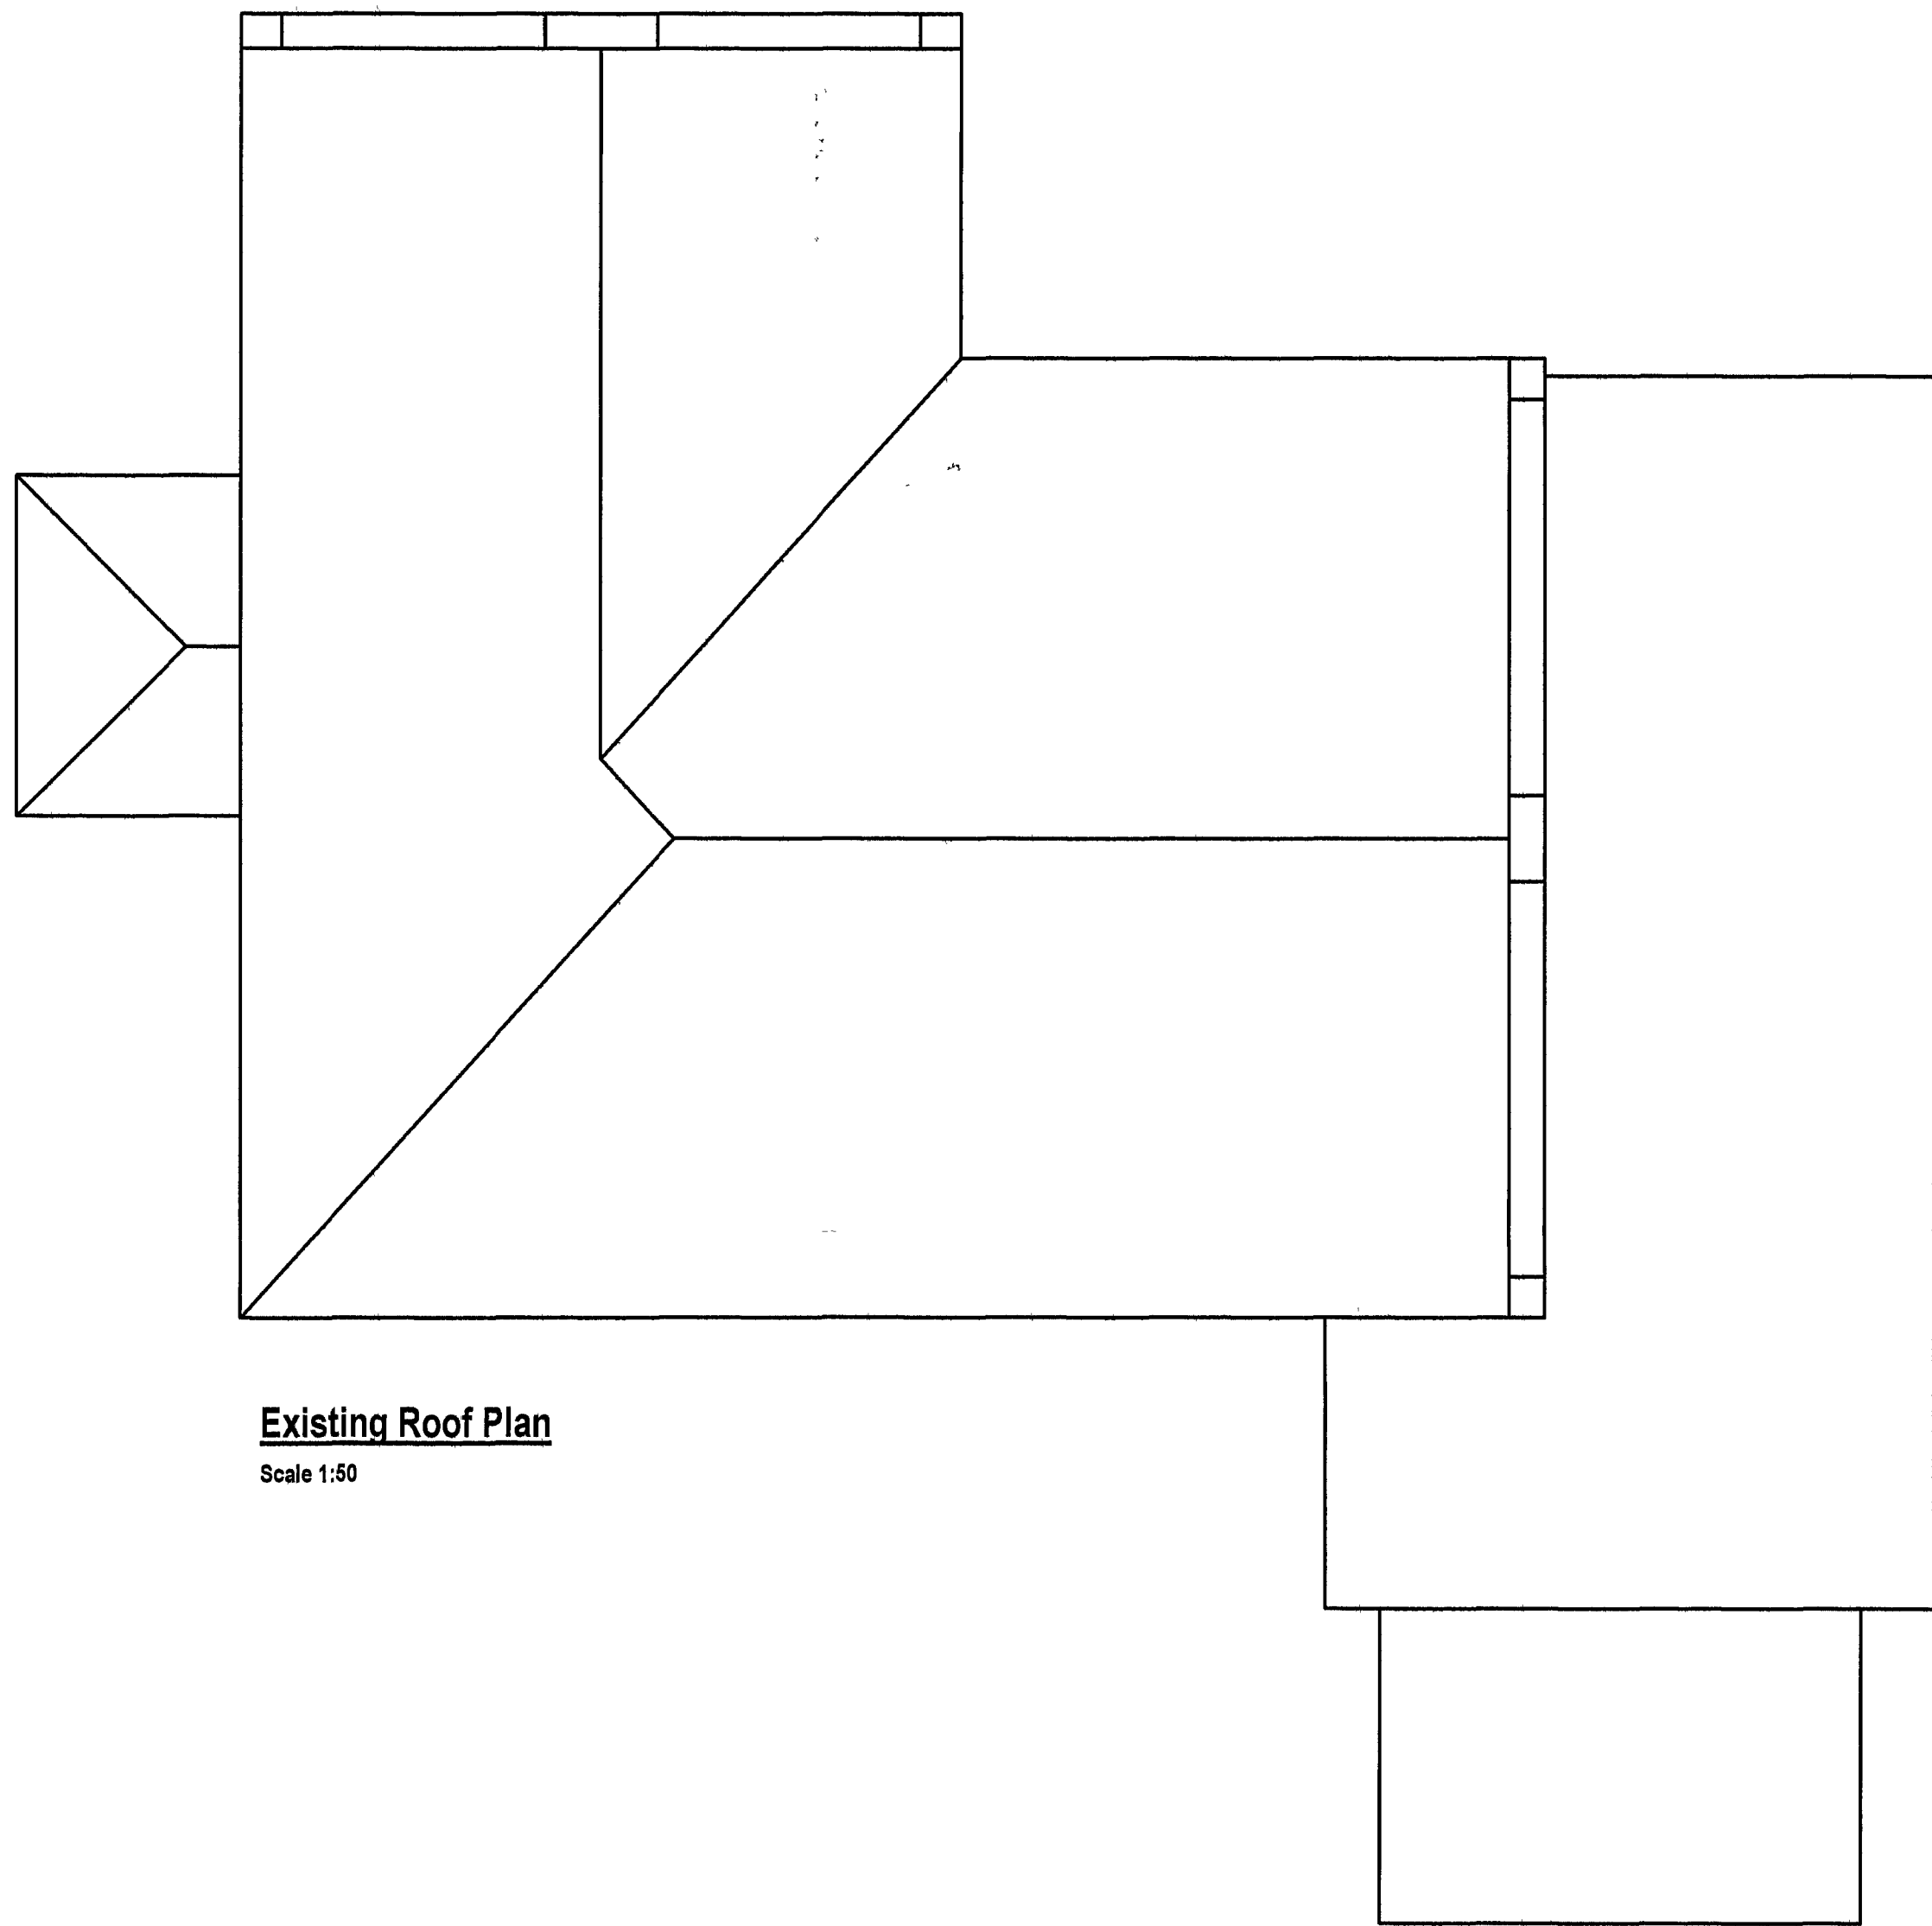


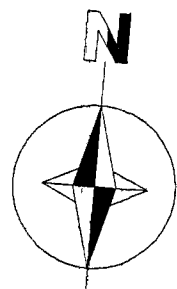

Existing Roof Plan
Scale 1:50

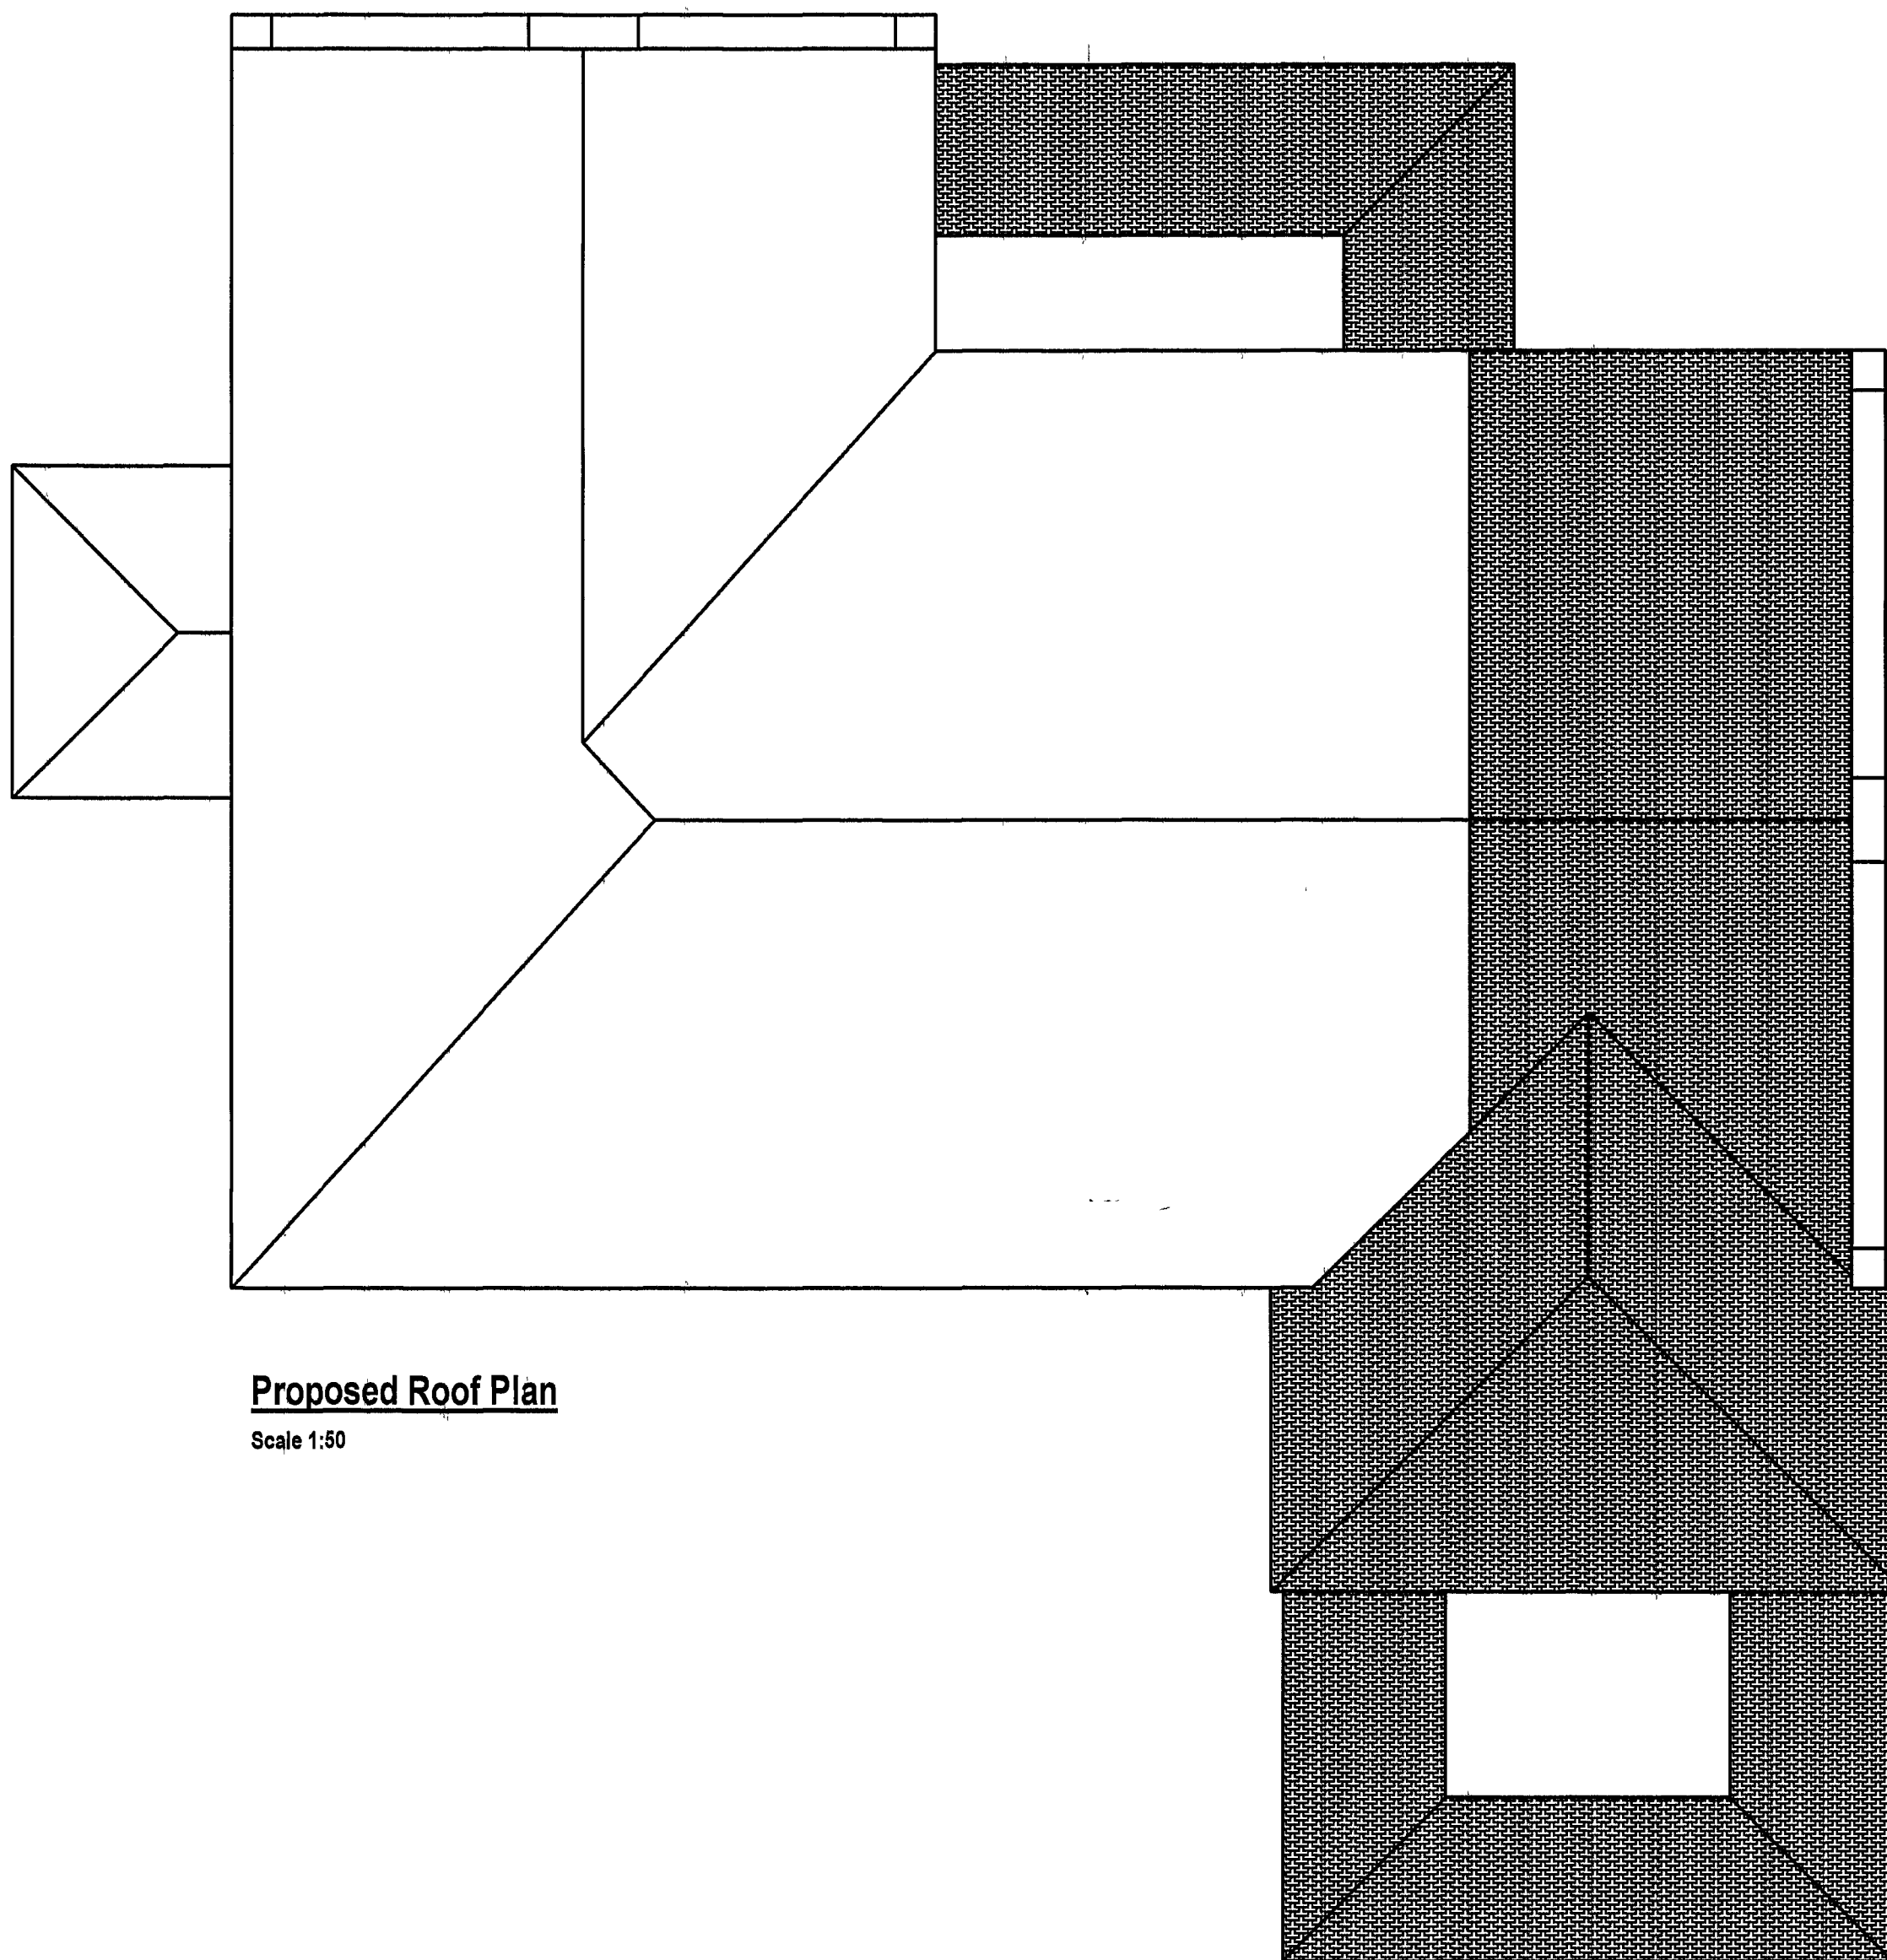

Proposed Roof Plan
Scale 1:50

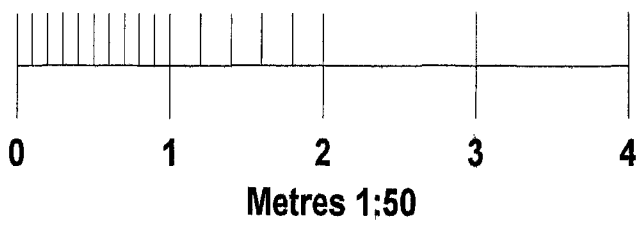

<u>DRAWING TITLE:</u> Existing & Proposed Roof Plans		<u>Drawn By:</u> Arun Plans - LH	
<u>JOB TITLE:</u> Proposed Extensions & Conversion to 6 units Admiralty House 2 Admiralty Road Felpham Bognor Regis West Sussex, PO22 7DJ.	<u>CLIENT:</u> Mr S Royall Oyster Estates UK Ltd Unit 3 Flansham Business Centre Hoe Lane Flansham West Sussex PO22 8NJ	<u>SCALE:</u> 1:50, 1:100	<u>DATE:</u> August 2008
		 www.arunplans.co.uk	
		<u>DRG No.</u> 01c	<u>Rev No.</u>
© Copyright 2008			