

NOTES:

Dimensions to be checked on site before placing material orders or commencing work.


Contractor to verify latest issue of plans with **hda** projects for this project before starting works.

Any discrepancies shall be reported immediately.

Do not scale from these drawings except for planning purposes.
Use figured dimensions only.


Where applicable this drawing is to be read in conjunction with other consultants' drawings.

This drawing is the copyright of hda projects ltd.

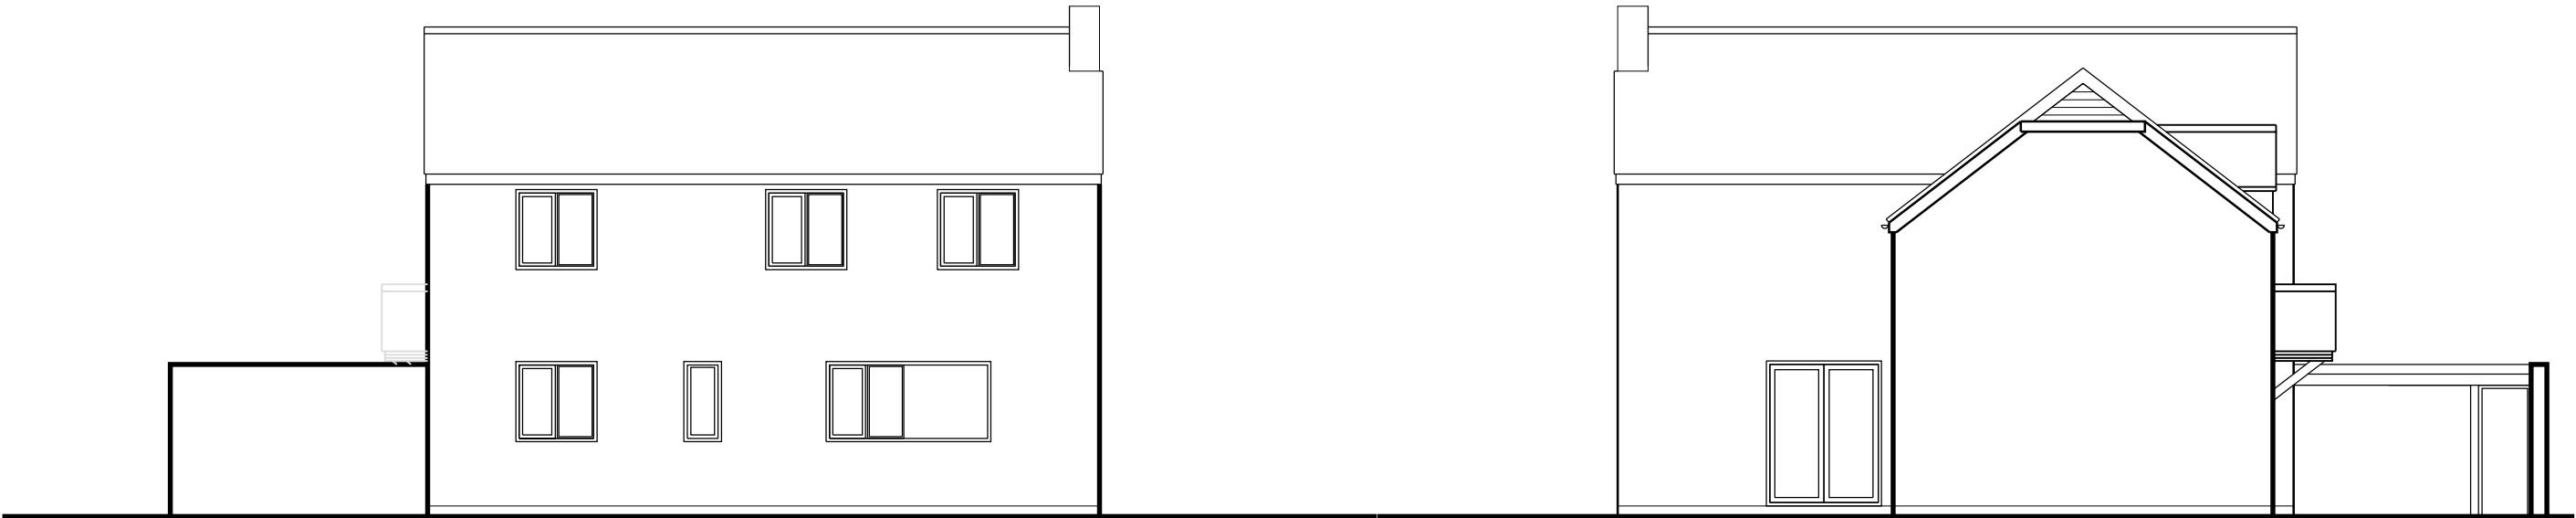

West Elevation

East Elevation

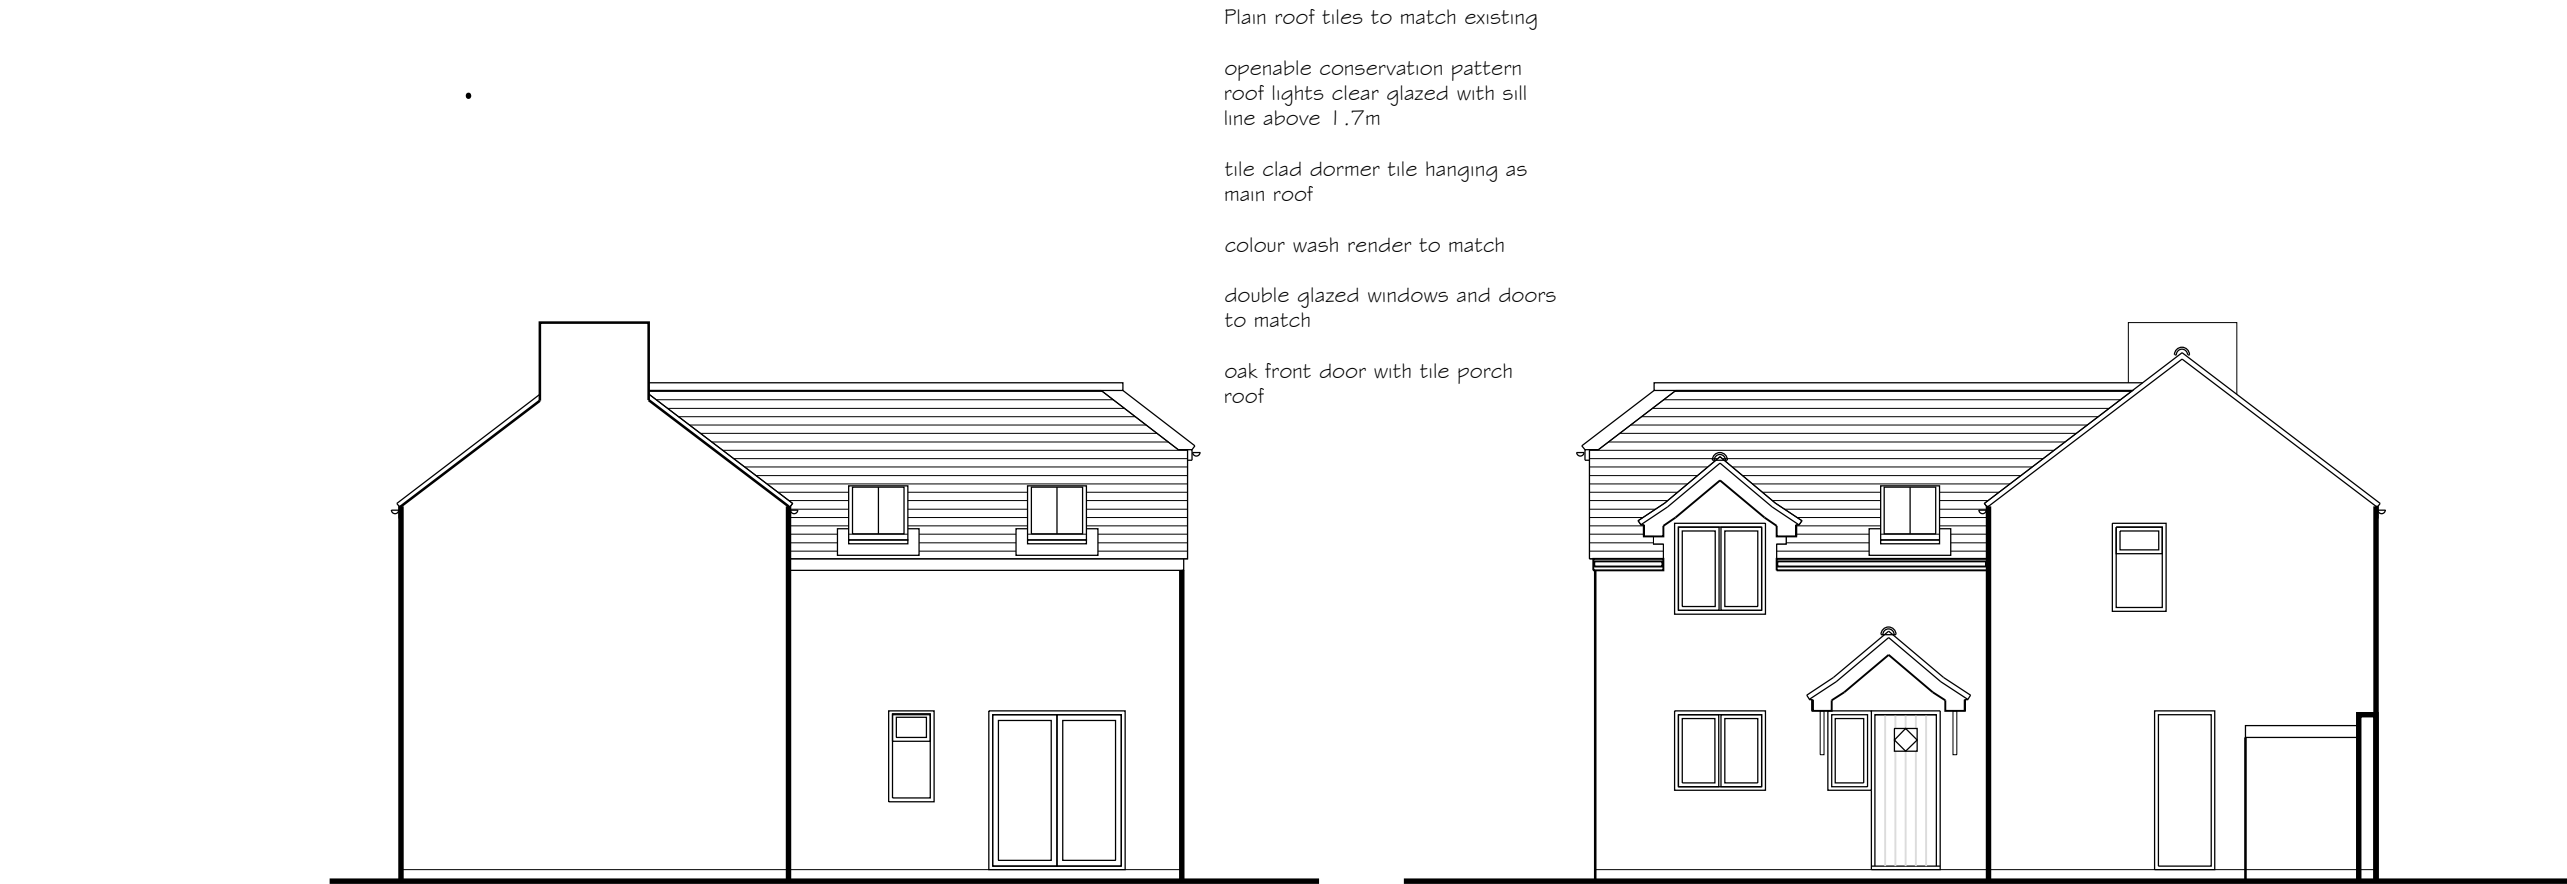

South Elevation

North Elevation

- Plain roof tiles to match existing
- openable conservation pattern roof lights clear glazed with sill line above 1.7m
- tile clad dormer tile hanging as main roof
- colour wash render to match
- double glazed windows and doors to match
- oak front door with tile porch roof

A Sept 2018 Extension set back on north elevation reduced porch

Rev	Date	Amendment
-----	------	-----------

hda projects

St Johns House - St Johns Street
Chichester - West Sussex - PO19 1UU
Tel: 07881287017
e-mail: hda**projects**@talktalk.net

For
M Kelly

Project
106 Felpham Road
Felpham
Bognor Regis
PO22 7PL

Title
Elevations as Proposed

Date	Drawn	Scale	Checked
June 2018	wm	1:100 @ A3	
Job Number	Prefix	Drawing Number	Revision
1814	P	05	A