




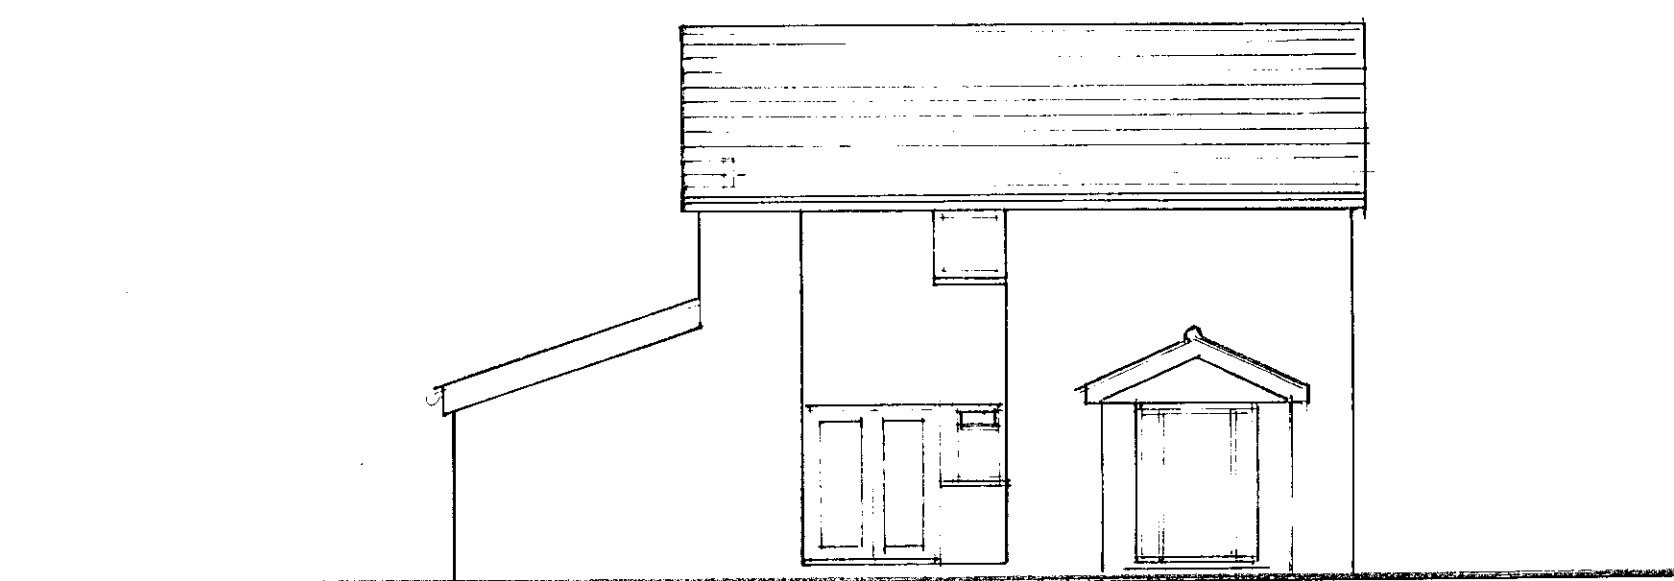



FRONT ELEVATION [SOUTH]

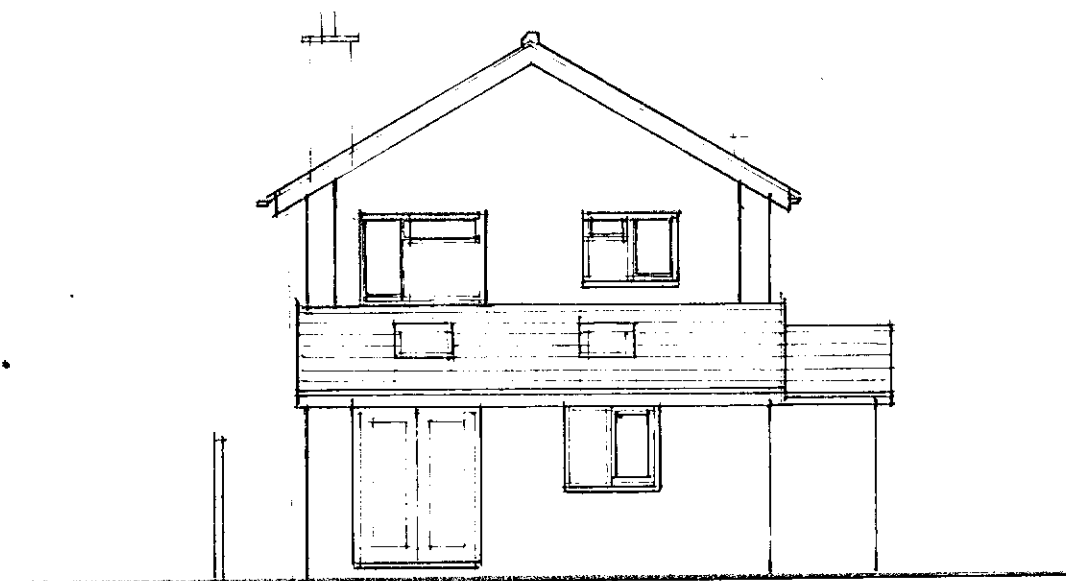



WEST ELEVATION

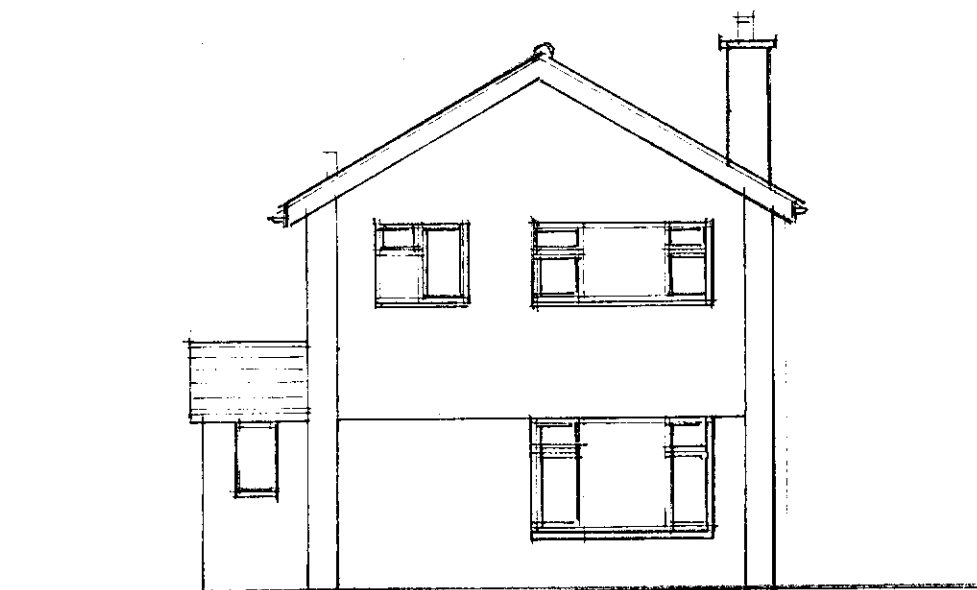

EAST ELEVATION

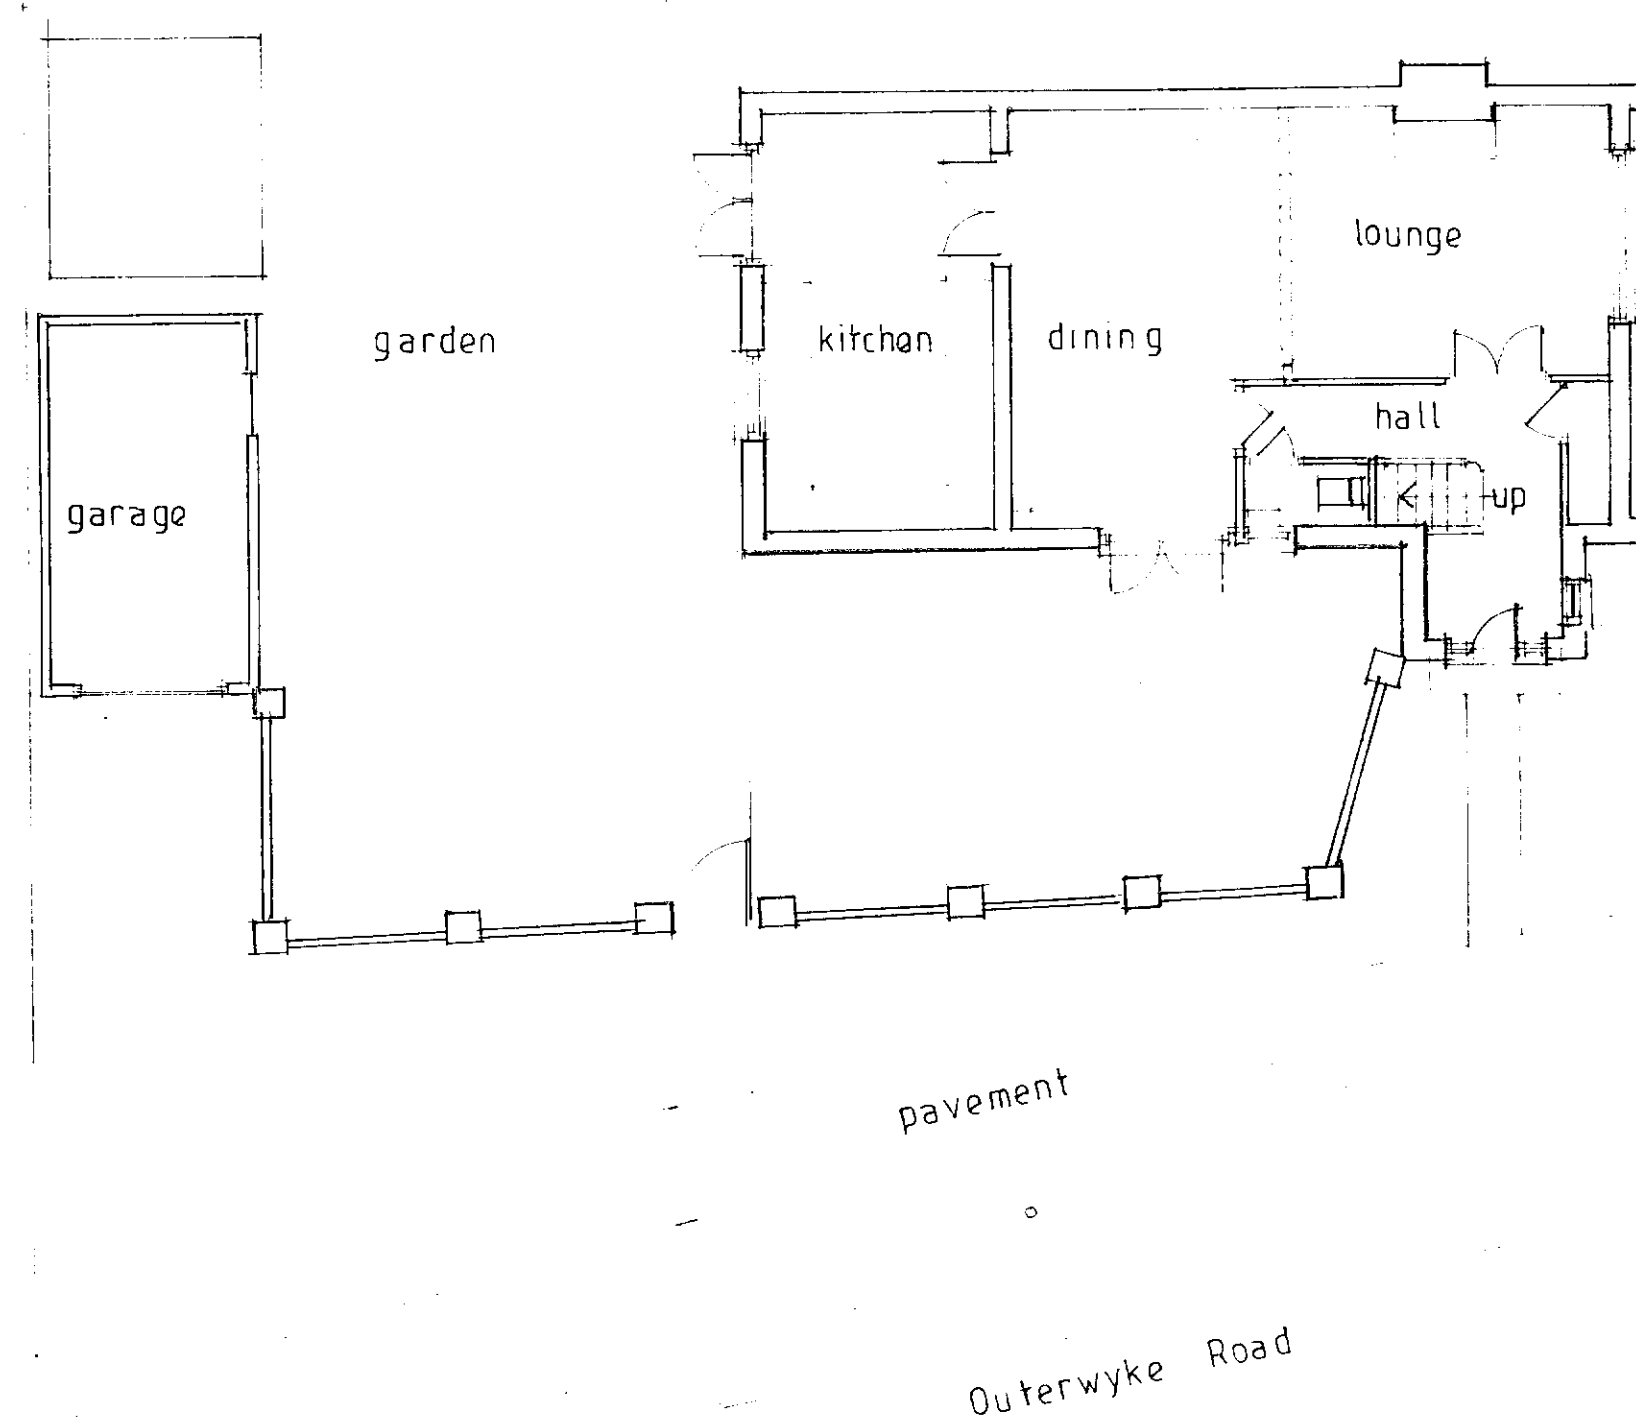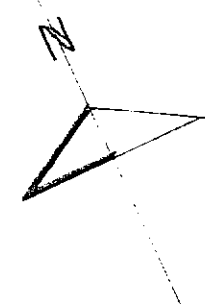

GROUND FLOOR PLAN 1:100

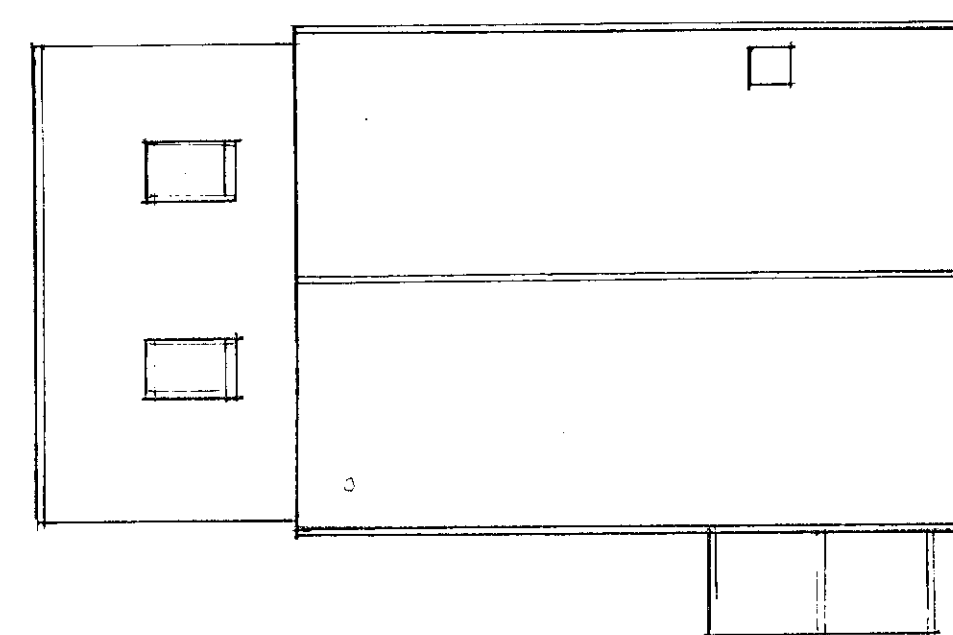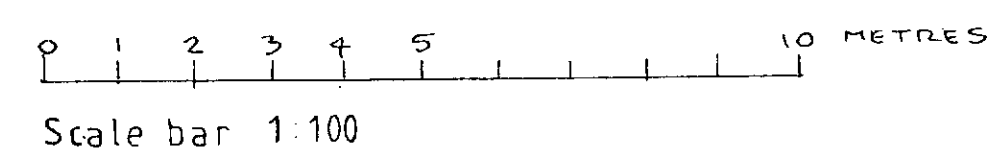

ROOF PLAN

No.	Revisions:	Date:
-----	------------	-------

O'NEILL
ARCHITECTURAL SERVICES
 16 Grosvenor Road, Donnington,
 Chichester, West Sussex. PO198RX
 Telephone: 01243 531333

Client:
 Mr. & Mrs. D. MALLEY
 Project:
 63 OUTERWYKE ROAD,
 FELPHAM, BOGNOR REGIS,
 WEST SUSSEX.
 Drawing:
 SURVEY AS EXISTING

Drawn by: P. O'NEILL	Date: JUNE, 2018
Scale/s: 1:100	
Drg.no. 1818 / 01	Rev.