



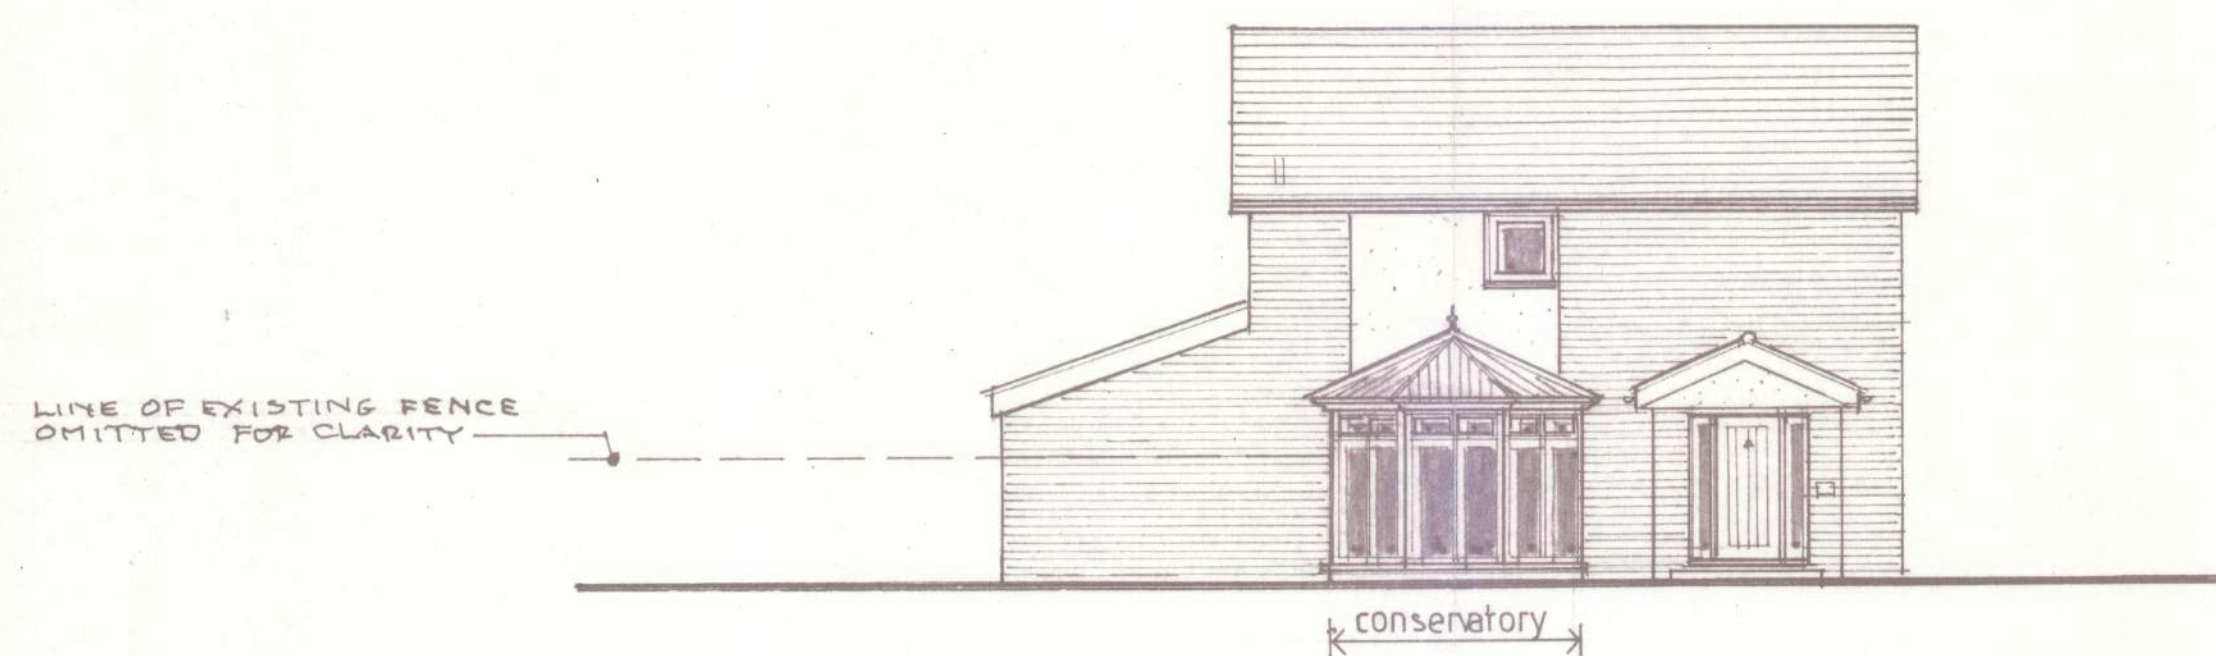


FRONT ELEVATION [SOUTH] 1:100



WEST ELEVATION

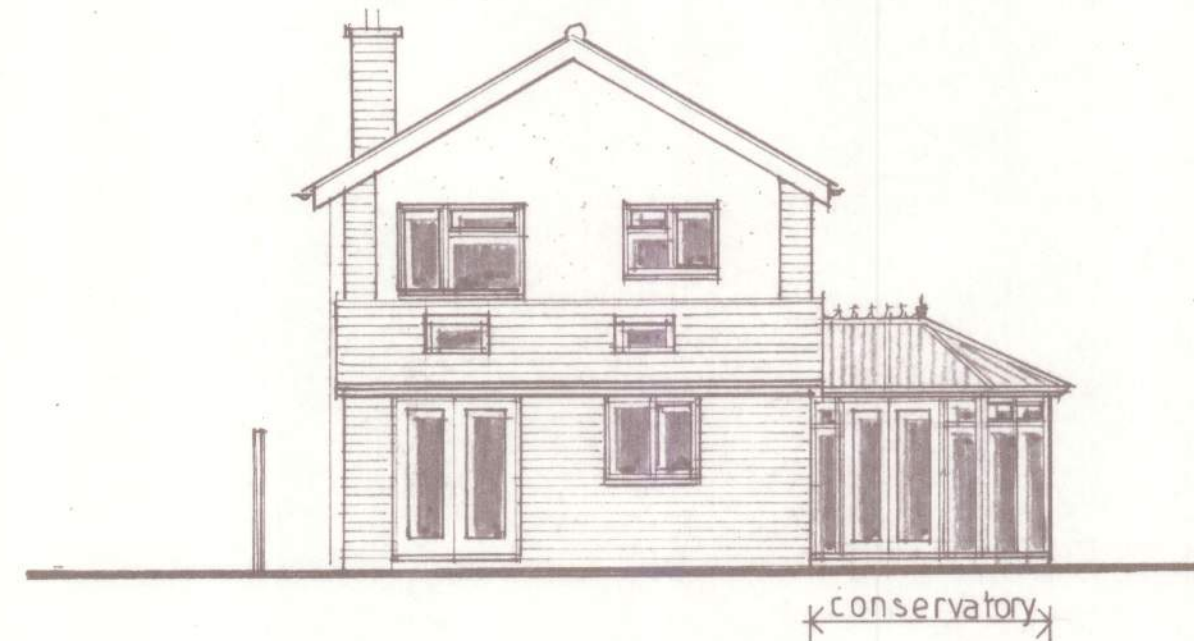


EAST ELEVATION

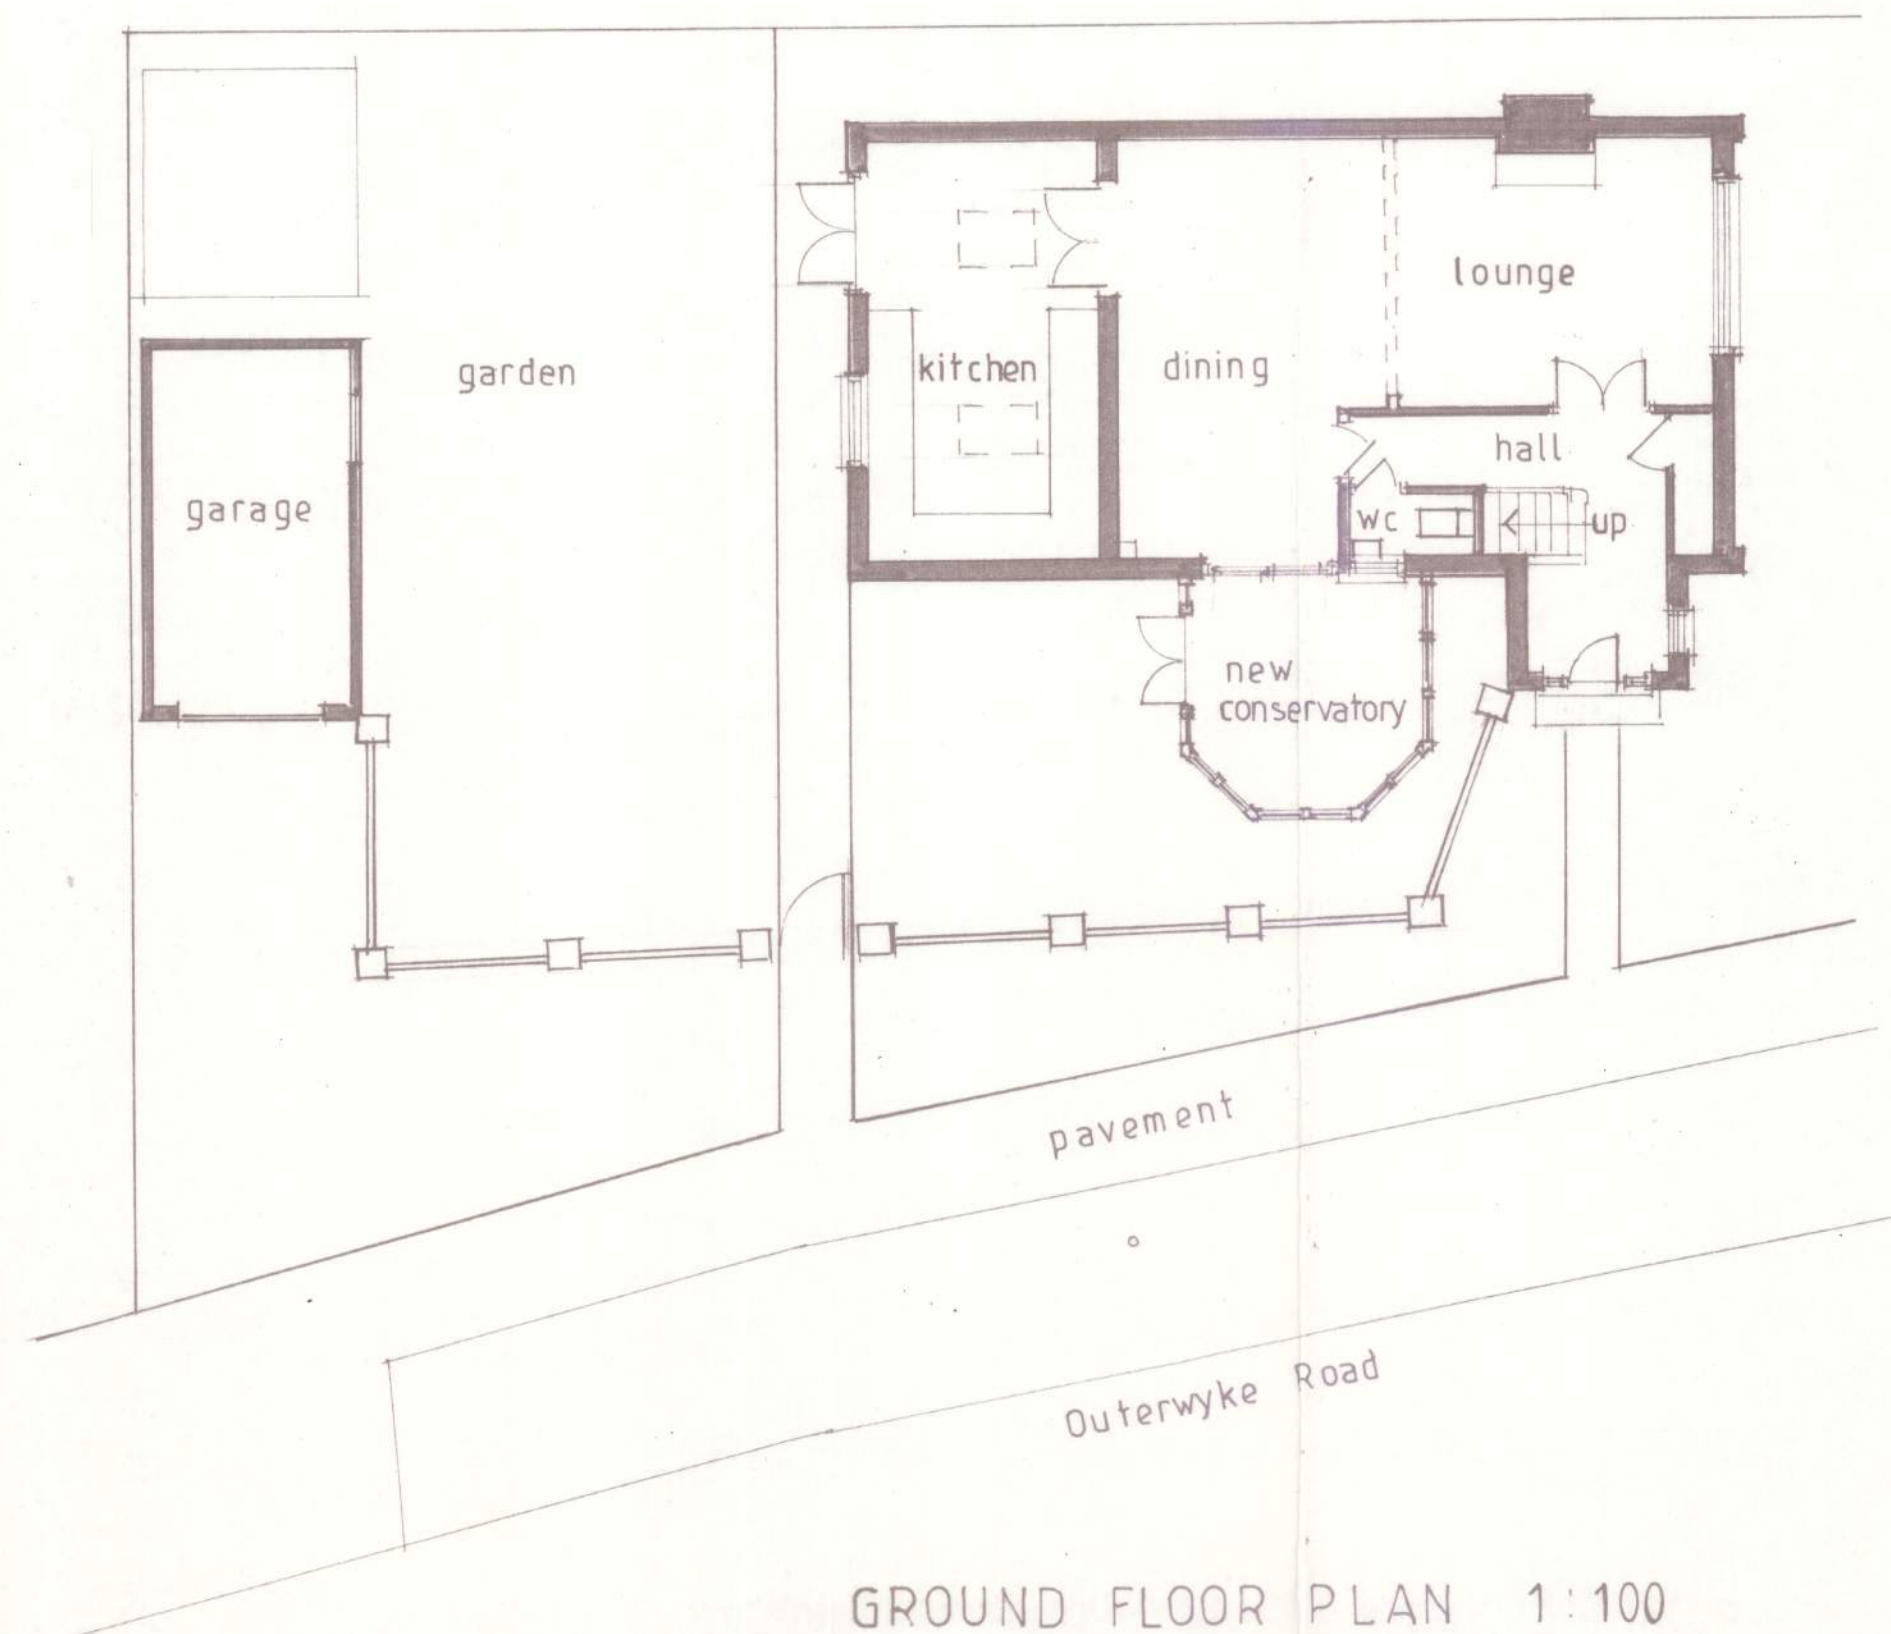


GROUND FLOOR PLAN 1:100

Scale bar 1:100
0 1 2 3 4 5 10 METRES

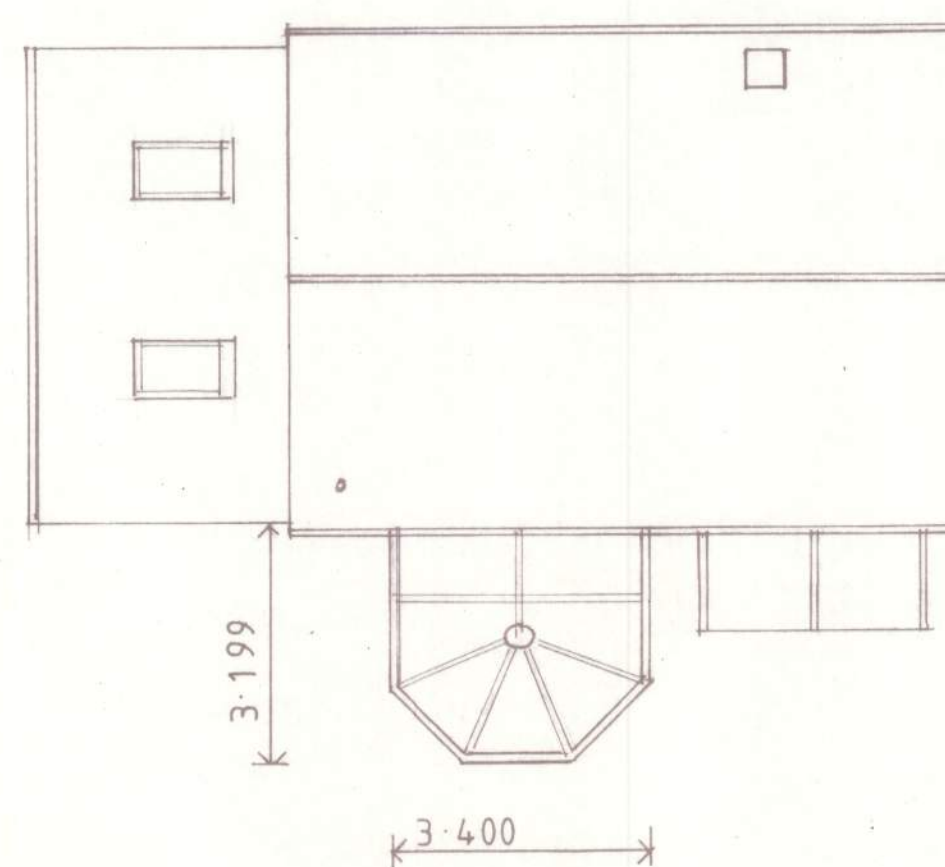

ROOF PLAN

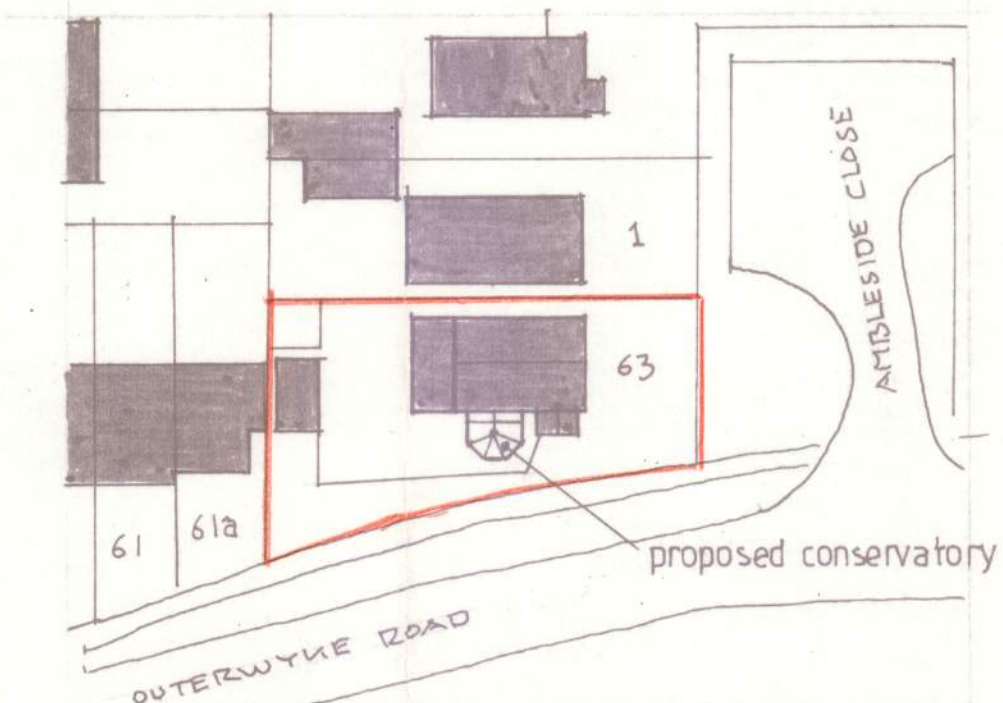

SITE PLAN 1:500

Scale bar 1:500
0 5 10 20 30 METRES

No. Revisions: Date:

O' NEILL
ARCHITECTURAL SERVICES

16 Grosvenor Road, Donnington,
Chichester West Sussex. PO198RX.
Telephone: [01243] 531333

Client:

Mr. & Mrs. D. MALLEY

Project:

PROPOSED CONSERVATORY,
63 OUTERWYKE ROAD,
FELPHAM, BOGNOR REGIS,
WEST SUSSEX.

Drawing:

DESIGN PROPOSALS

Drawn by:
P. O' NEILL

Date:
JUNE, 2018

Scale / s:
1:100, 1:500

Drg. no.
1818 / 02

Rev.