

PROJECT NO.
PA-312-05

DRAWING TITLE
Proposed plans

STATUS
Planning Application


DATE
July 2019

PROJECT TITLE
Proposed Development at
16 Bereweke Road
Felpham, PO22 7EQ


SCALE
1:100 A3

DRAWN BY
DE

look. design | planning | build
lookdesignandbuild.co.uk
e:office@lookdesignandbuild.co.uk
t:01243 512 278

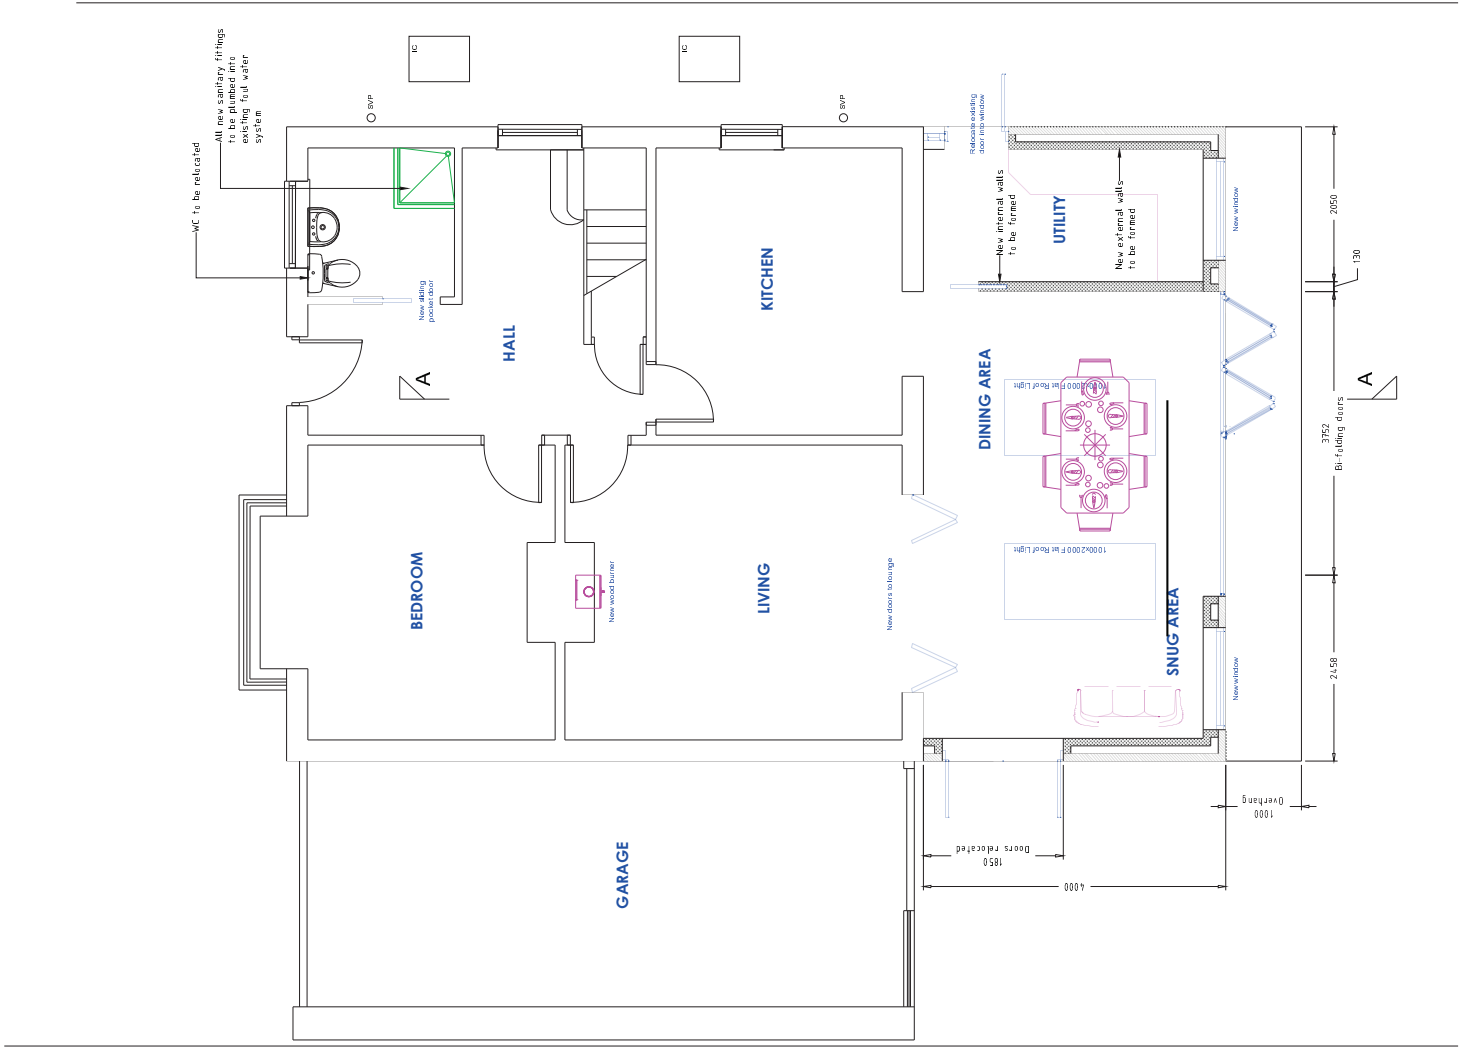

Ground Floor Plan

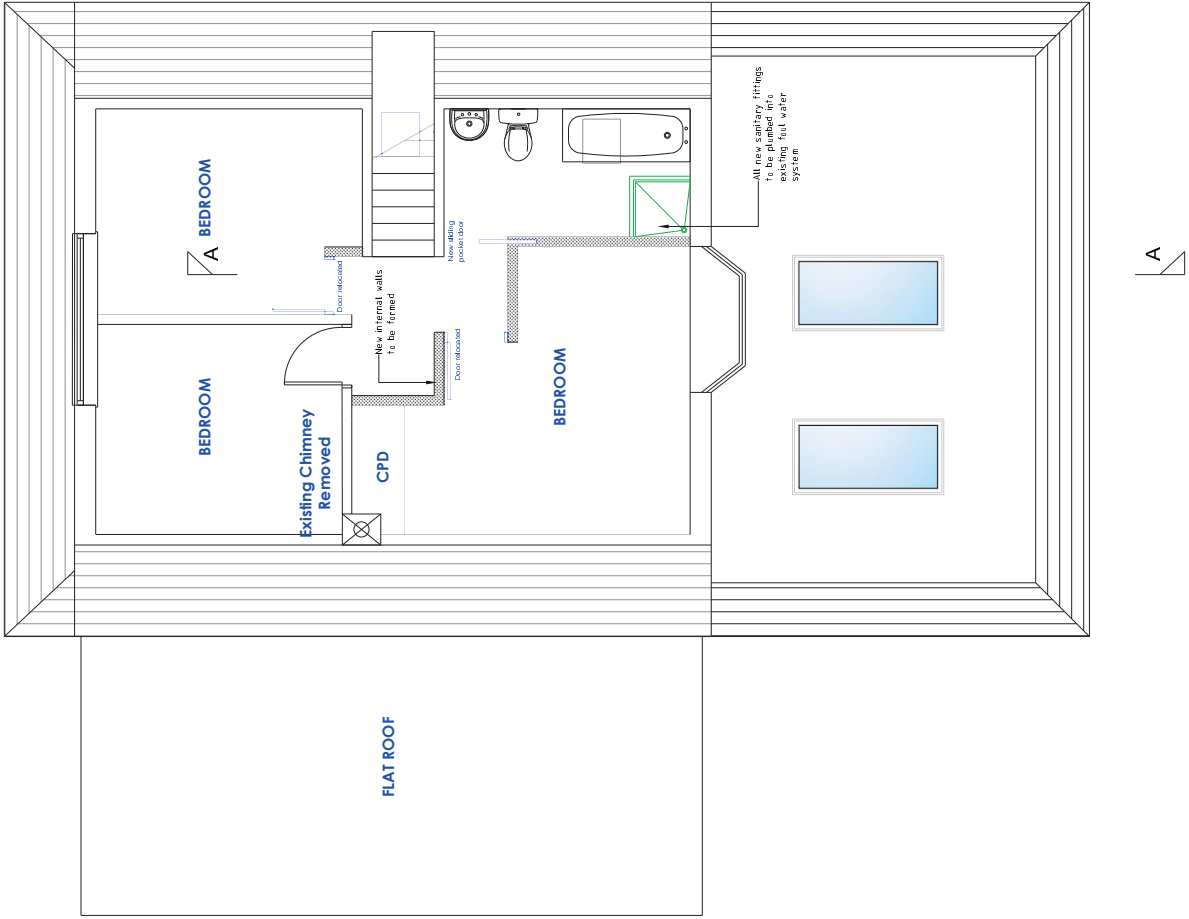

First Floor Plan

