
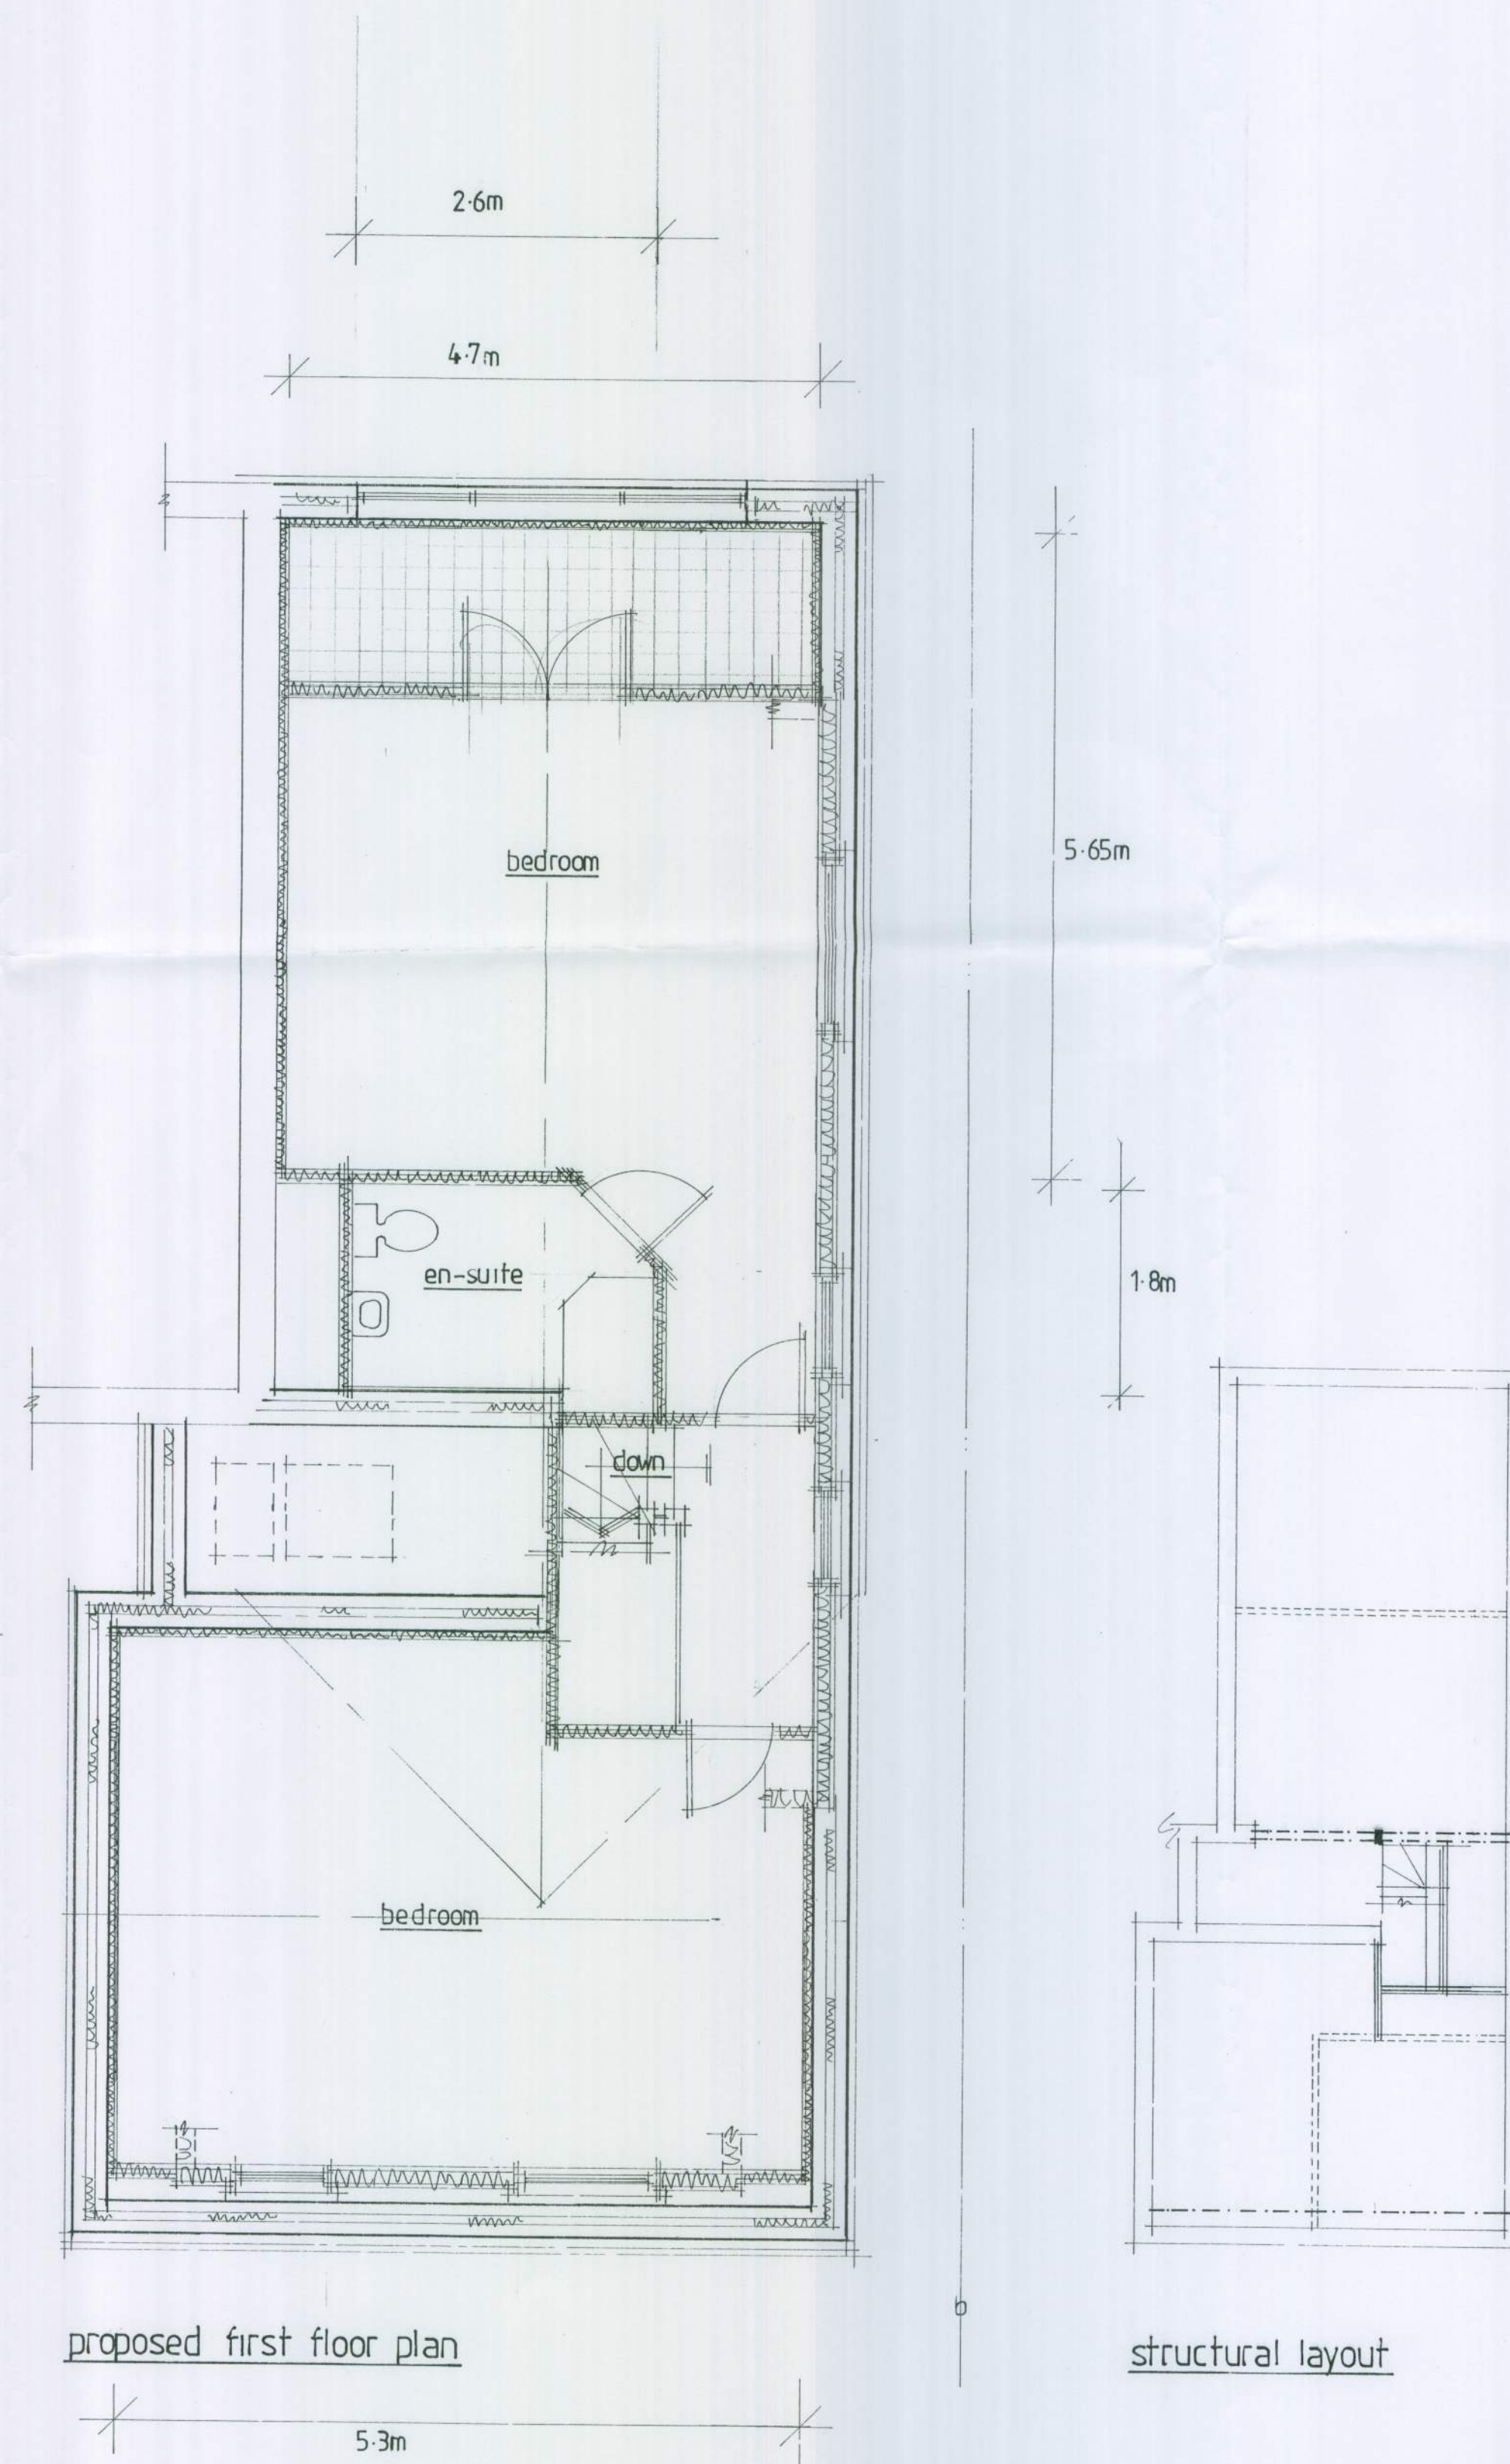
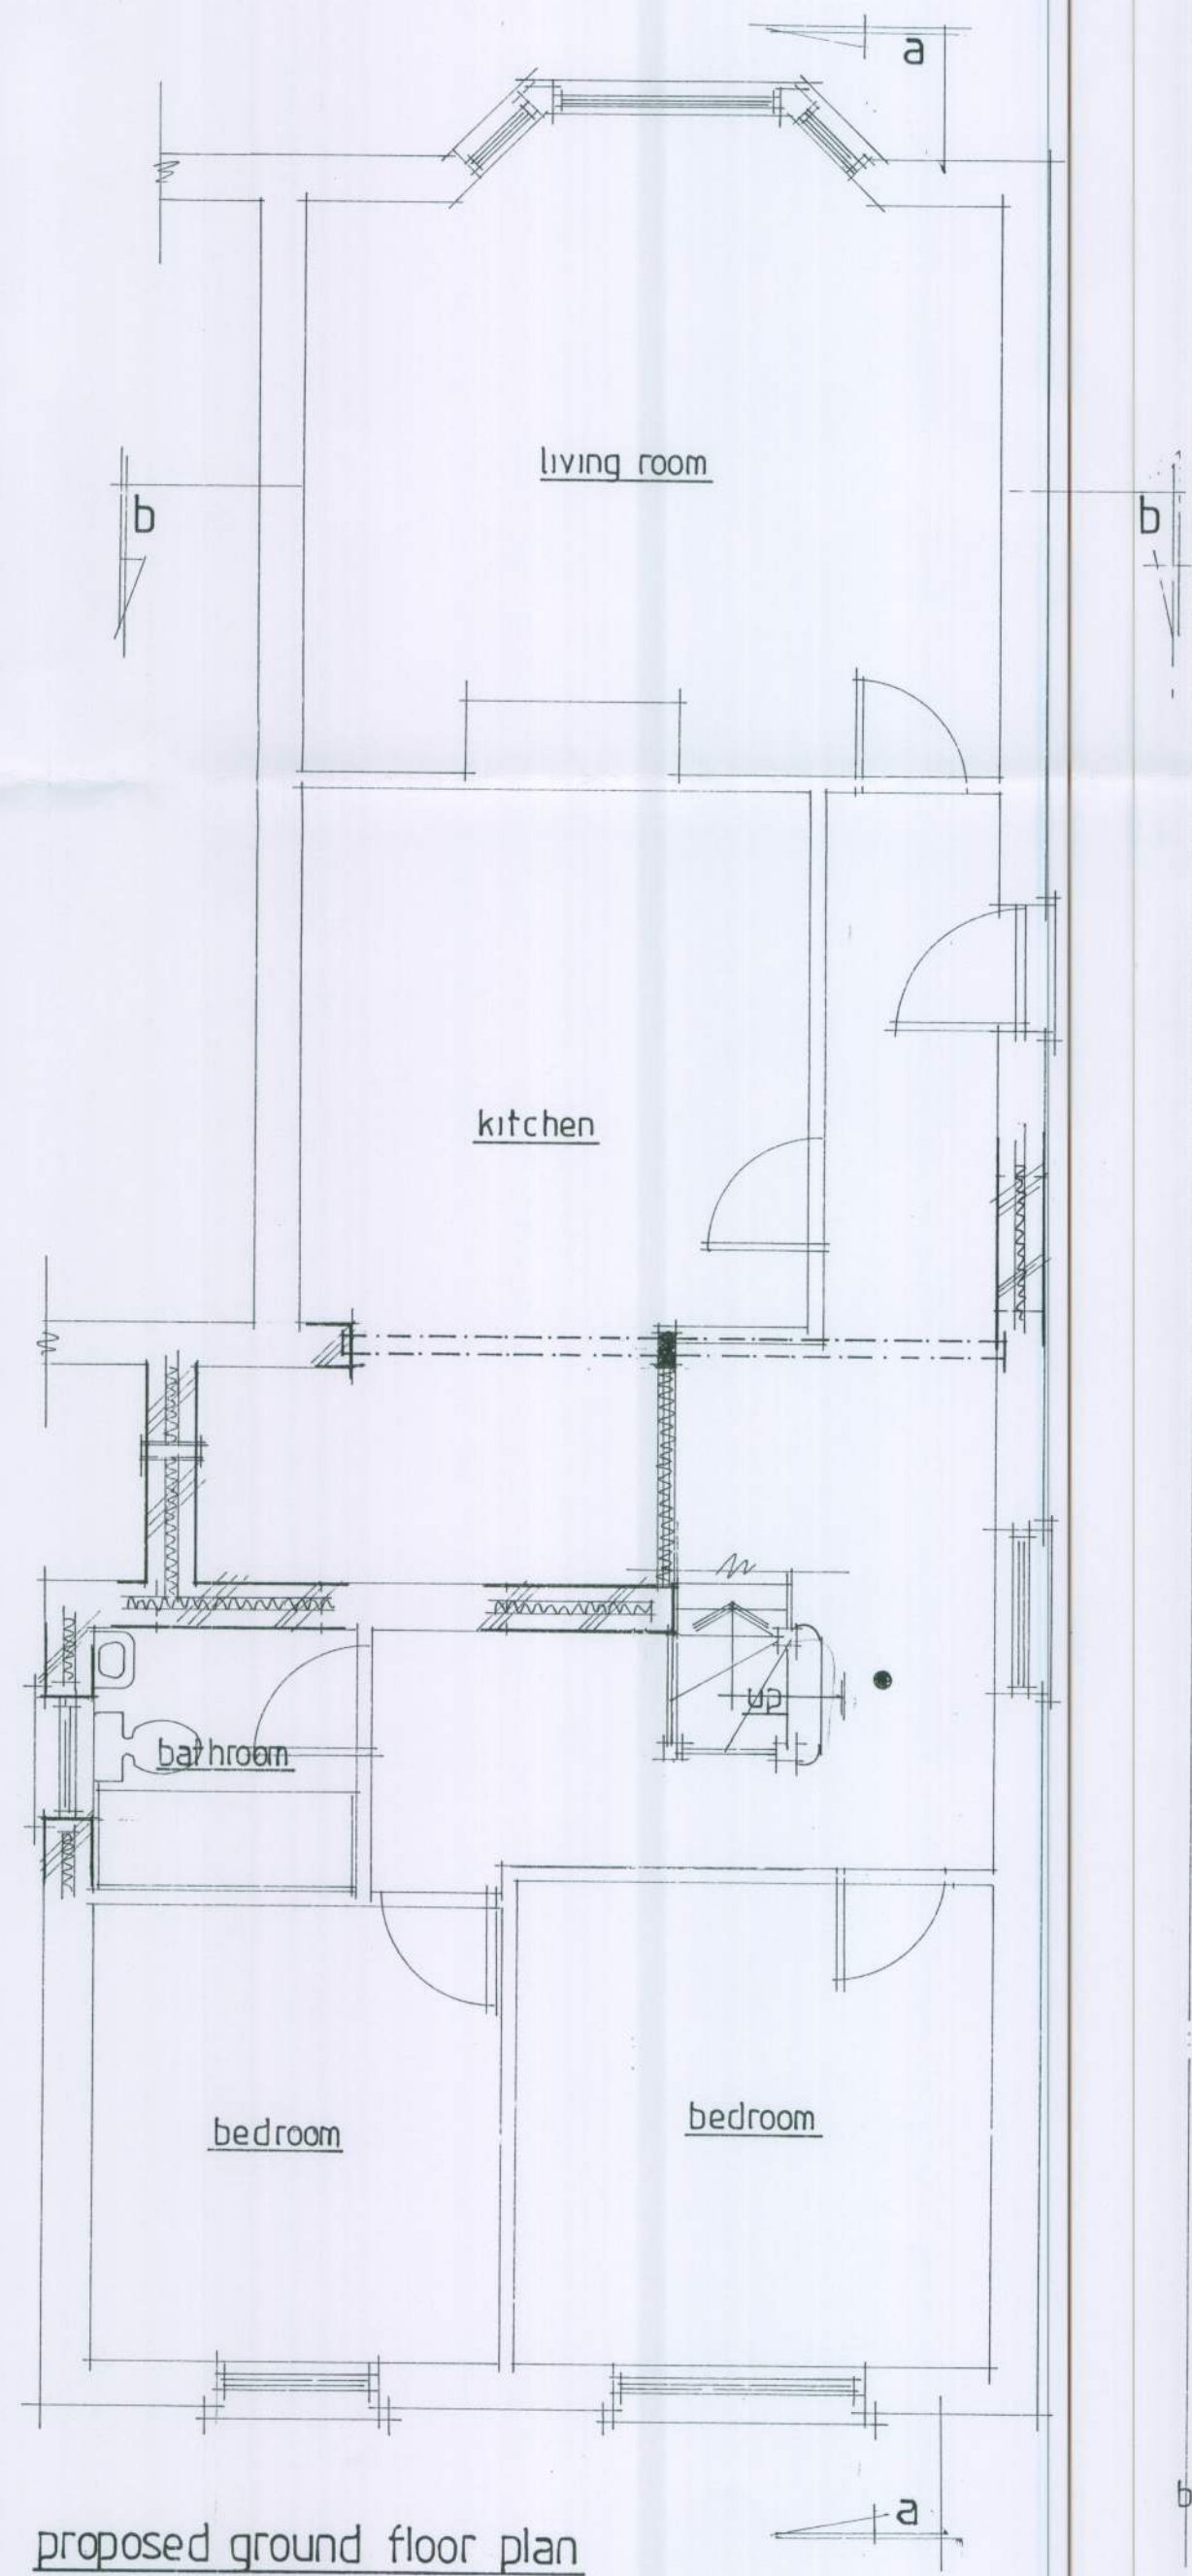


0 1 2 3 4 5 scale 1:50. m.
0 2 4 6 8 10 scale 1:100.m.

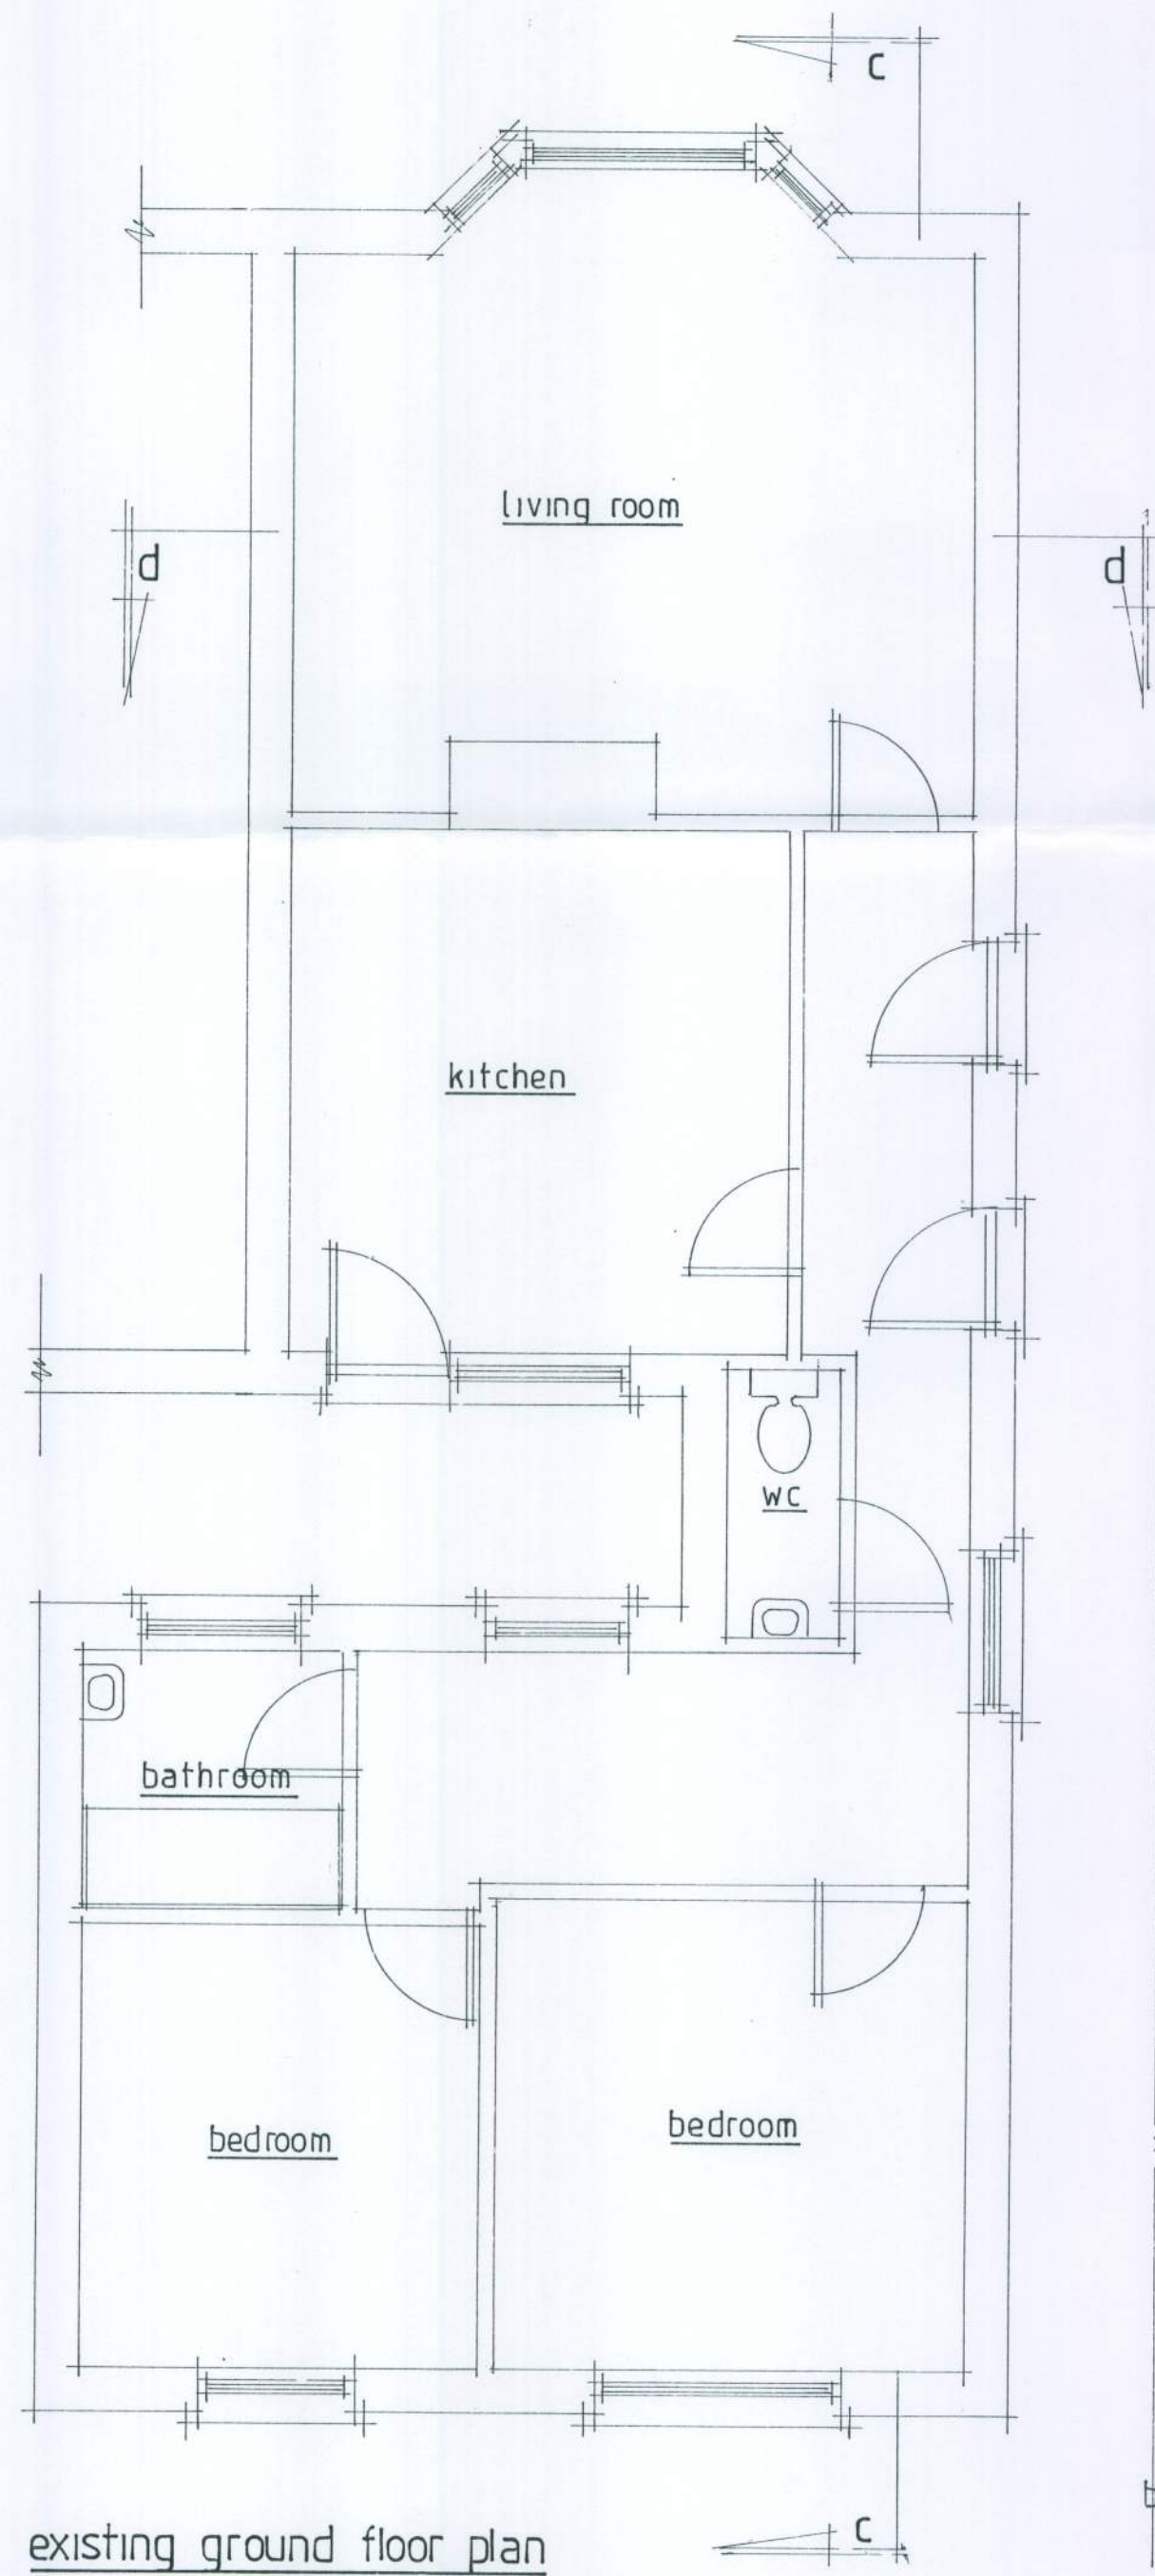

Note:

B	AUG 11	CLIENT AMENDMENTS
A	AUG 11	CLIENT AMENDMENTS
	Date	Revision

© copyright

THORNS-YOUNG
ARCHITECTURAL

THORNS-YOUNG LTD.
232 London Road, North End, Portsmouth, PO2 910
Tel: (023) 9267 2883 Fax: (023) 9266 3457

Client
ms kempton

Job Title
outtram lodge
outtram road
bognor regis

Drawing Title

floor plans

Scale 1:50 at A1

Date july 2011 Drawn by sa

Drg. No. 4106-11-1.

Rev. B.