




Note:
All dimensions must be checked on site
and not scaled from this drawing.

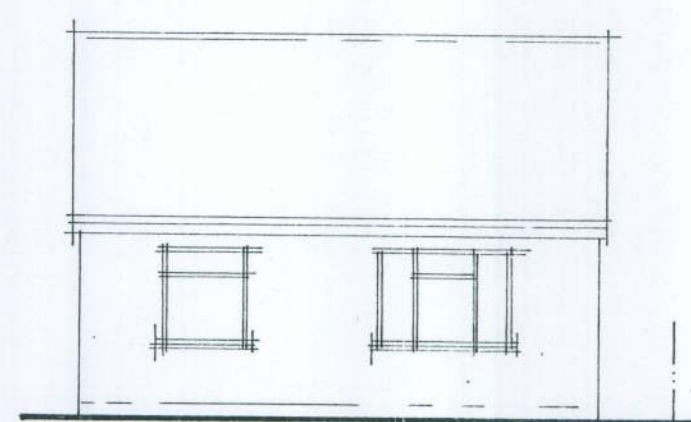


existing rear elevation.

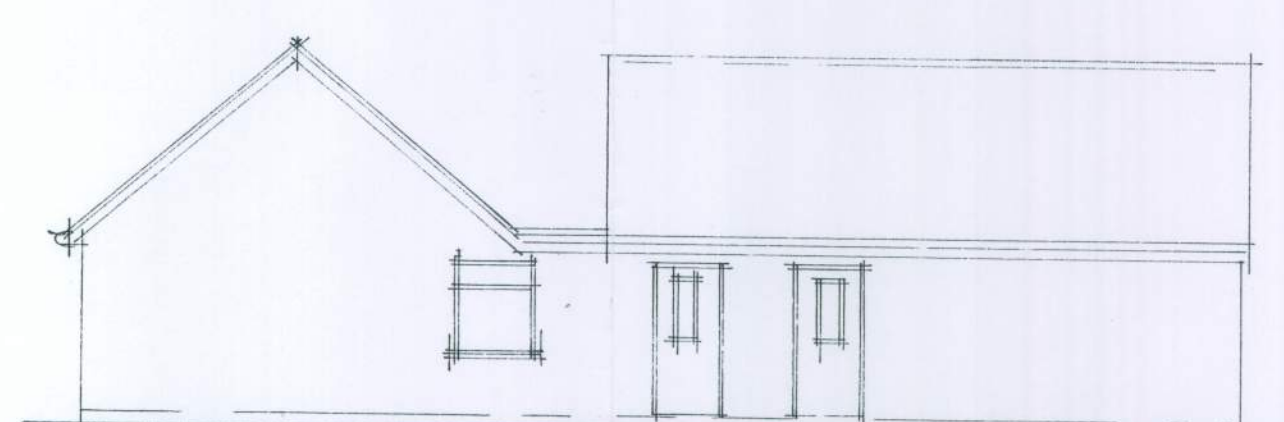


existing side elevation.

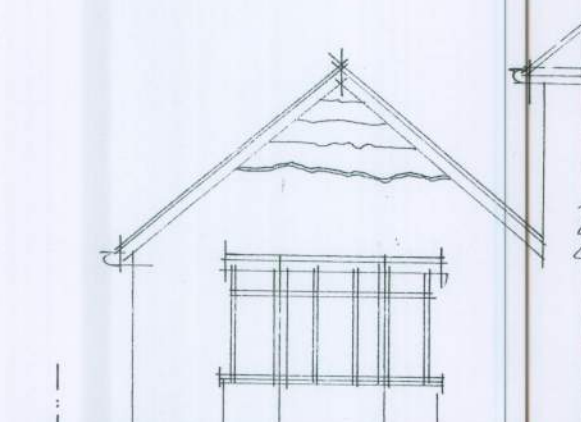


existing front elevation

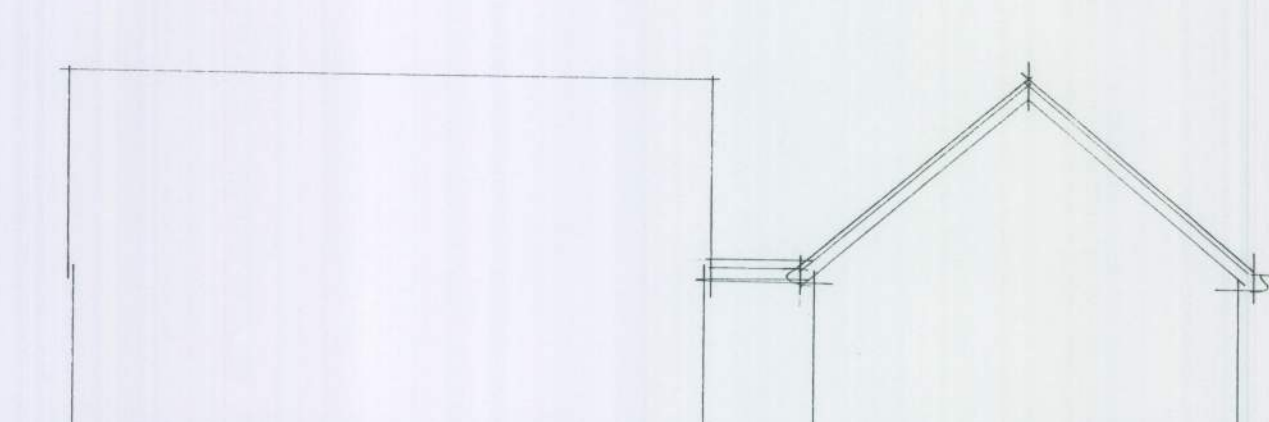

existing side elevation.

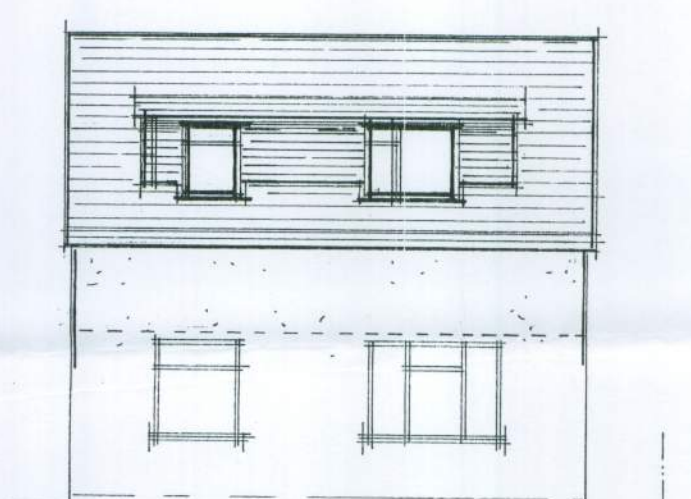


proposed rear elevation

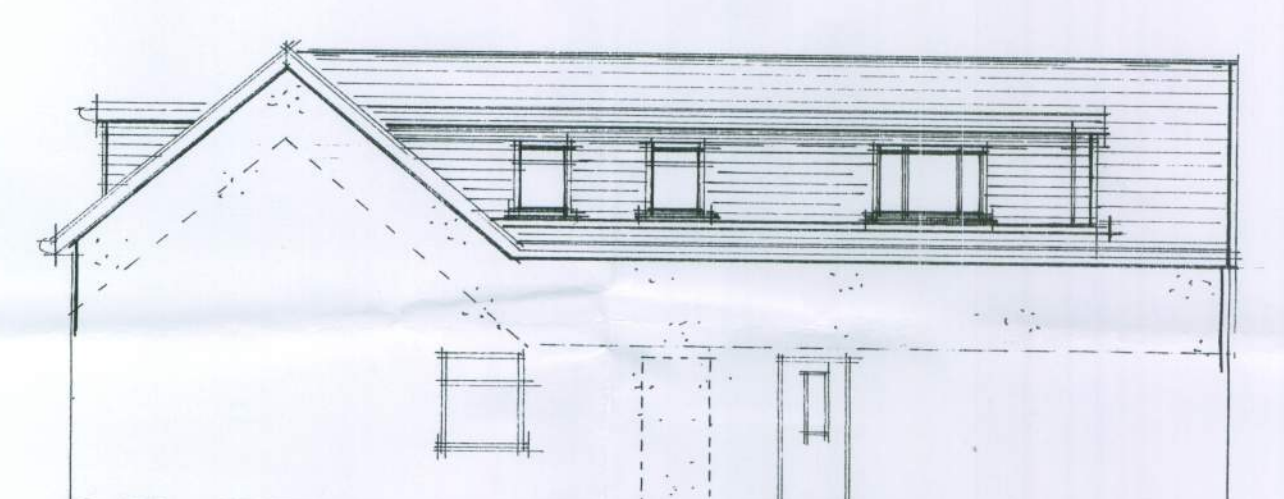


proposed side elevation




proposed front elevation

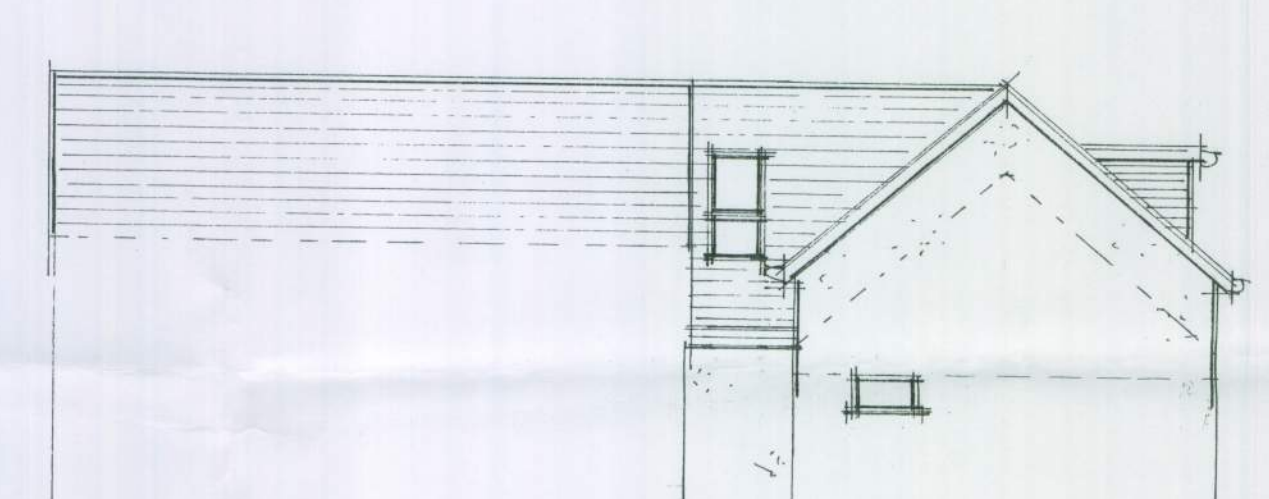


proposed side elevation

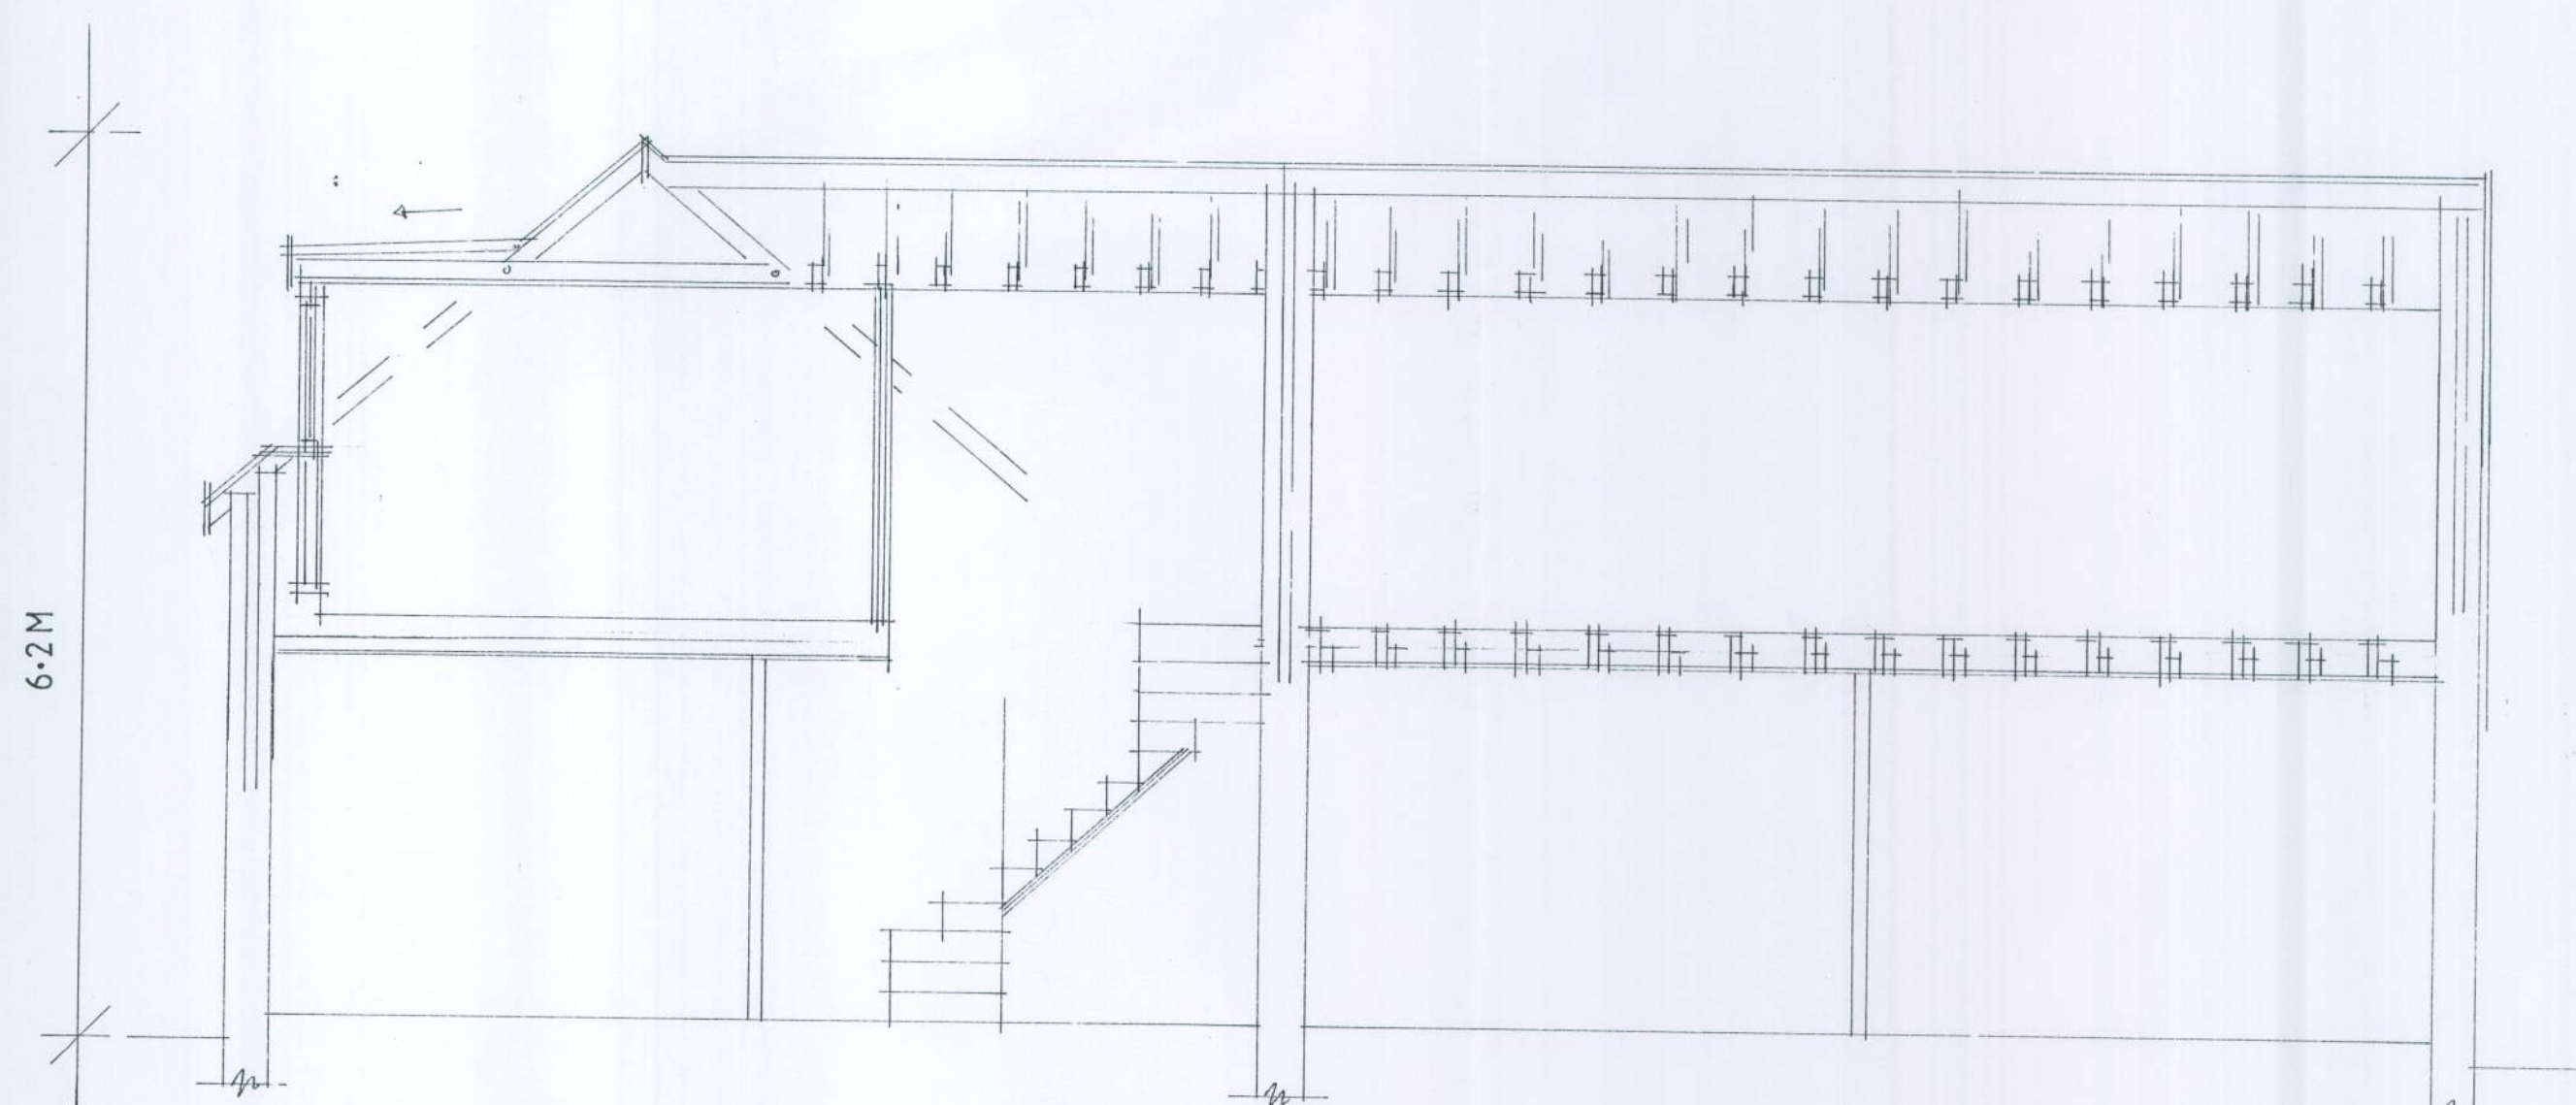

section aa

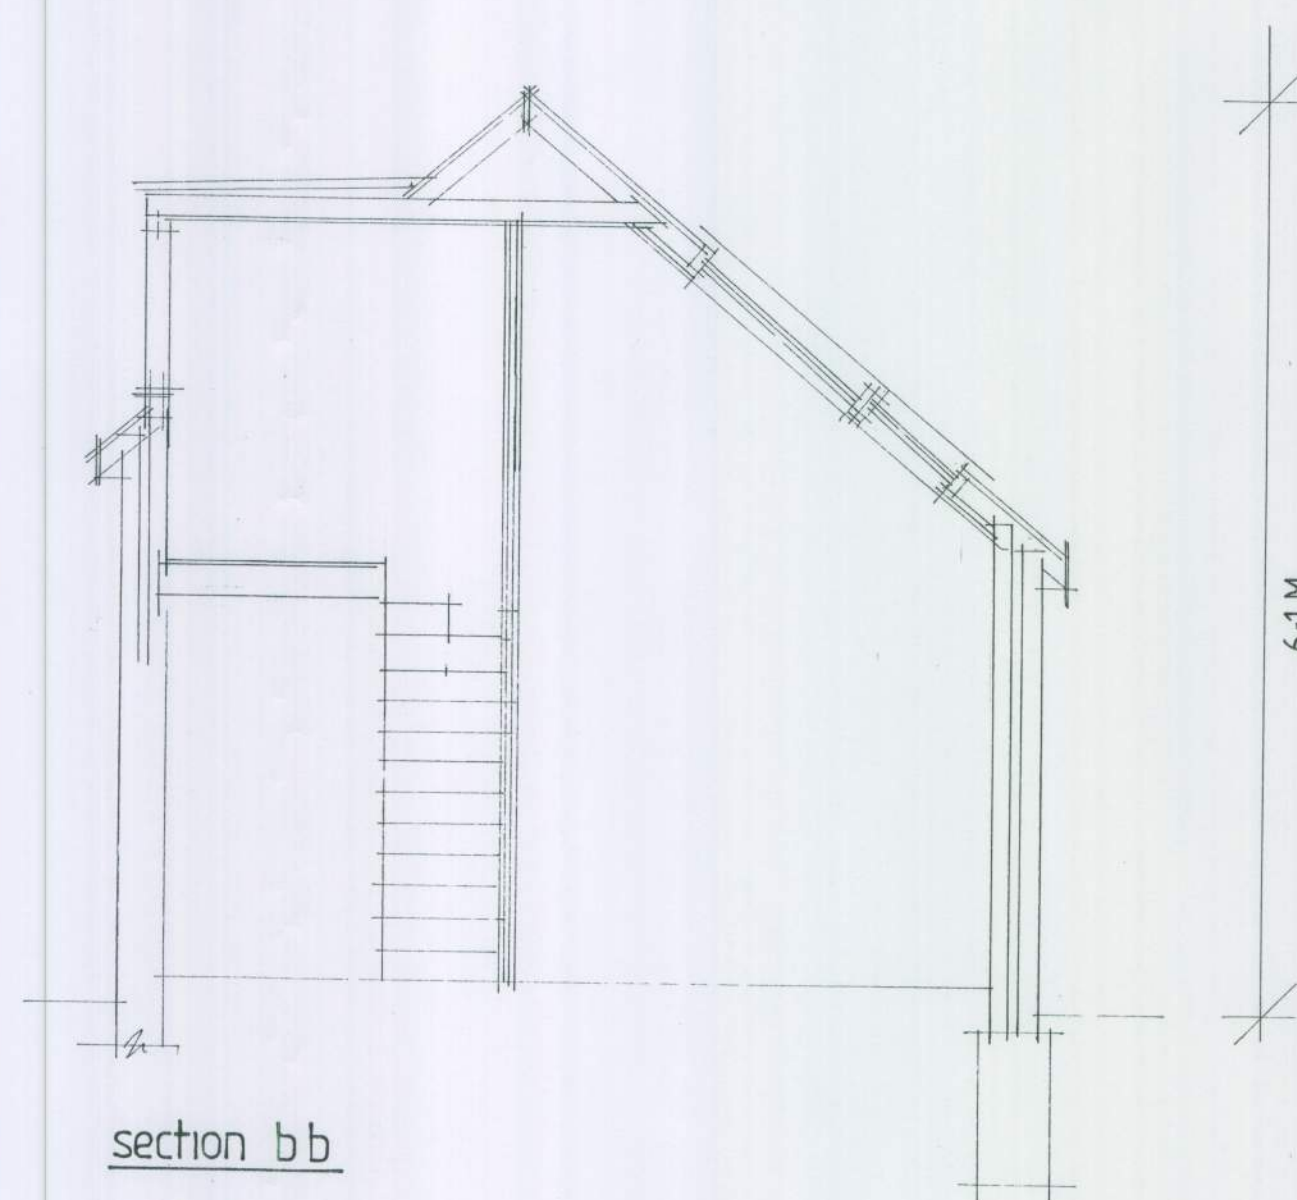

section bb

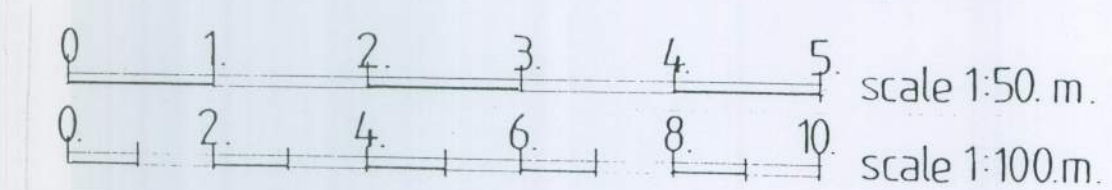

Date	Revision
B AUG 11	CLIENT AMENDMENTS.
A AUG 11	CLIENT ALTERATIONS.

© copyright

THORNS-YOUNG
ARCHITECTURAL

THORNS-YOUNG LTD.
232 London Road, North End, Portsmouth, PO2 9JQ
Tel: (023) 9267 2883 Fax: (023) 9266 3457

Client
ms kempton

Job Title
outtram lodge
outtram road
bognor regis

Drawing Title
roof plan, sections,
elevations

Scale 1:100, 1:50 at A1

Date july 2011 Drawn by sa

Drg. No. 4106-11-2 Rev. B