




0 1 2 3 4 5 scale 1:50 m.
0 2 4 6 8 10 scale 1:100m.

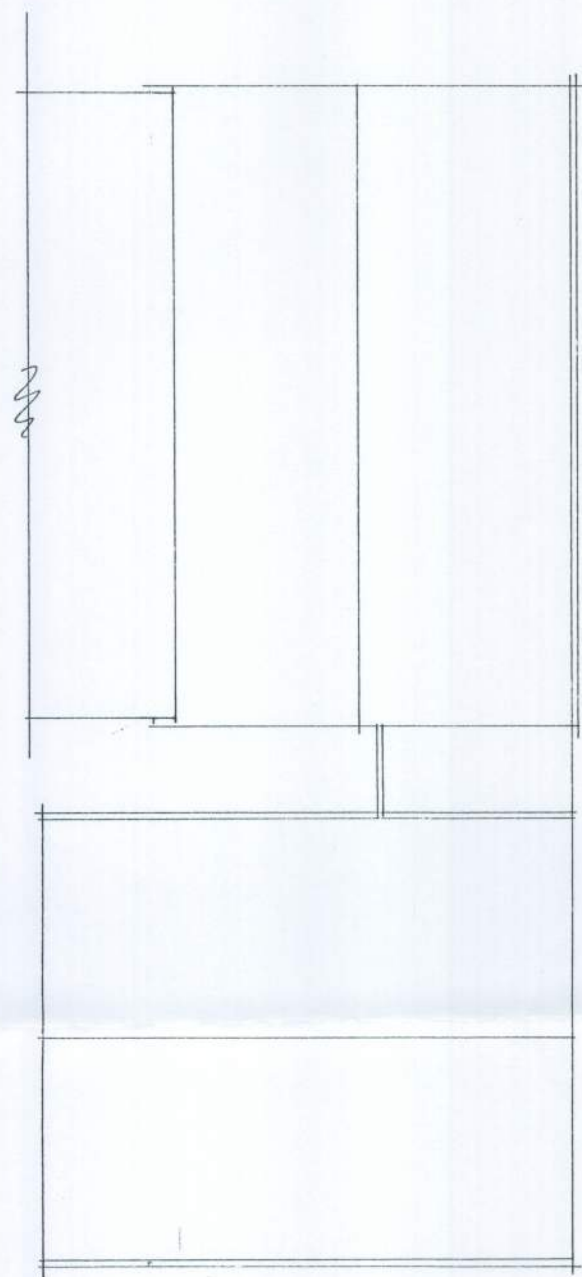


existing roof plan

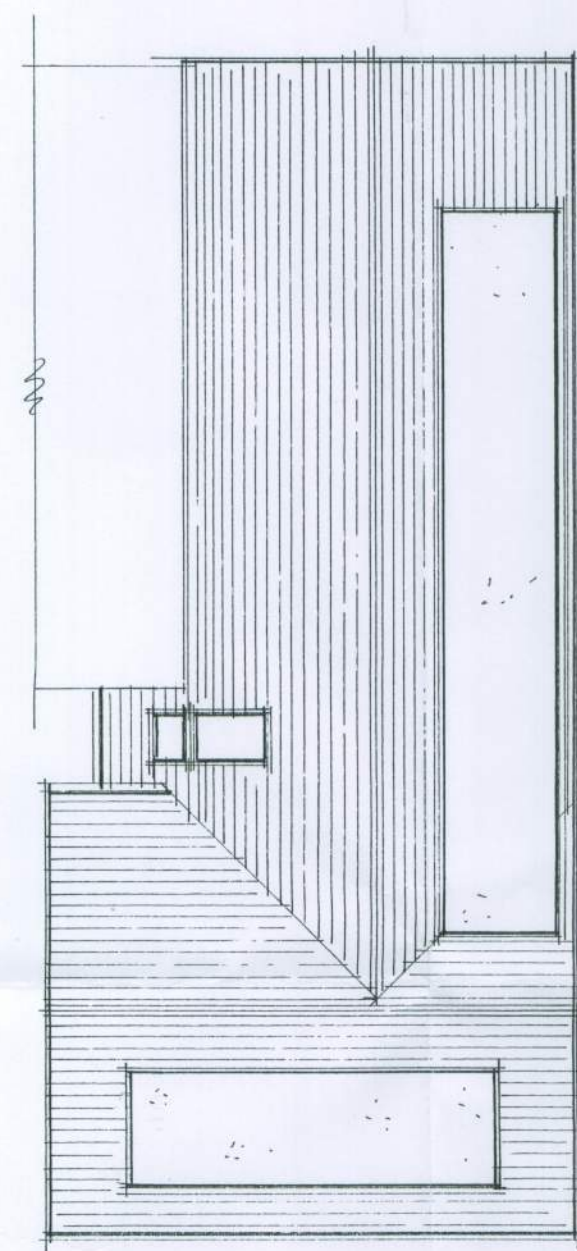

proposed roof plan

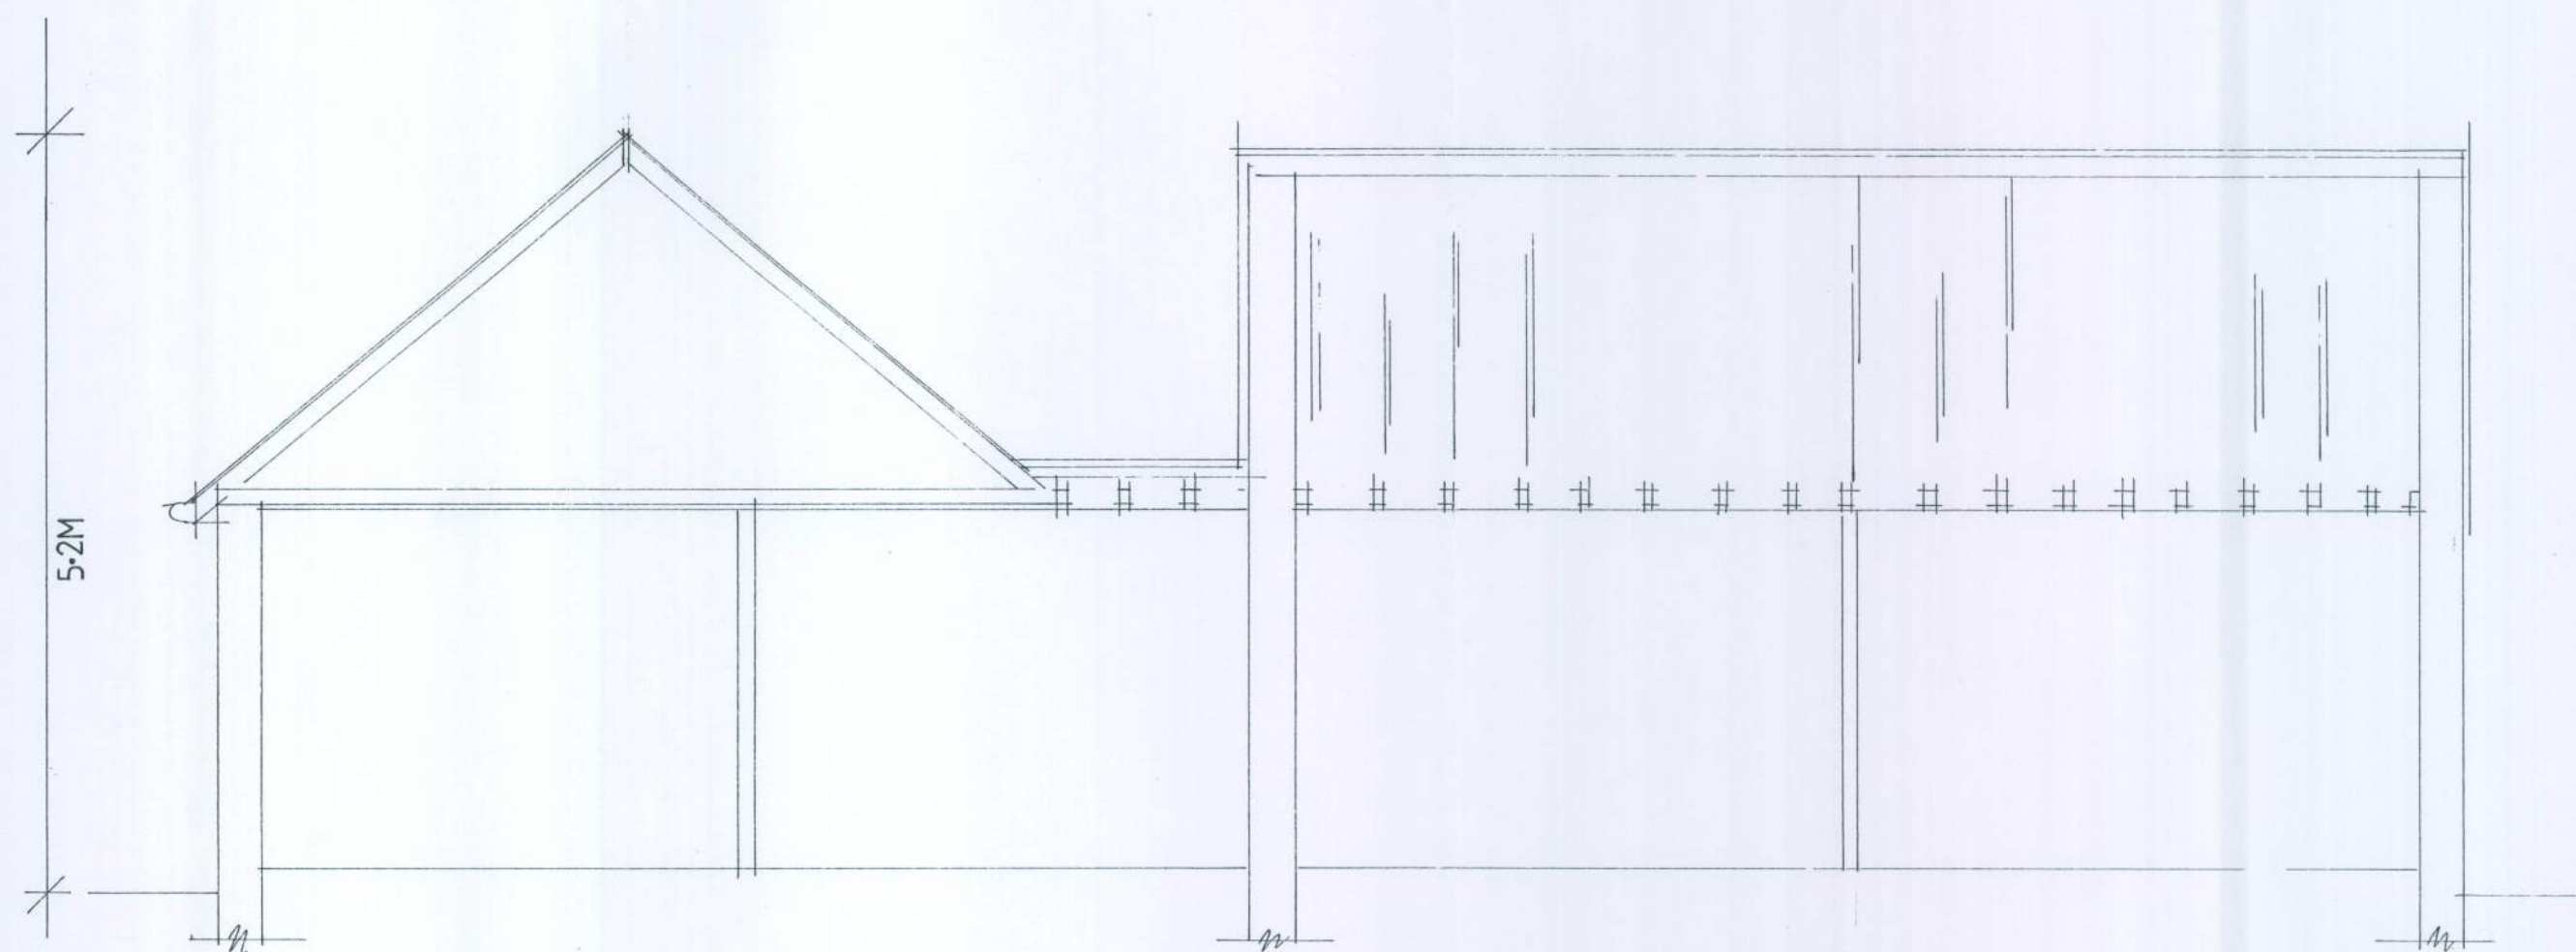

section cc

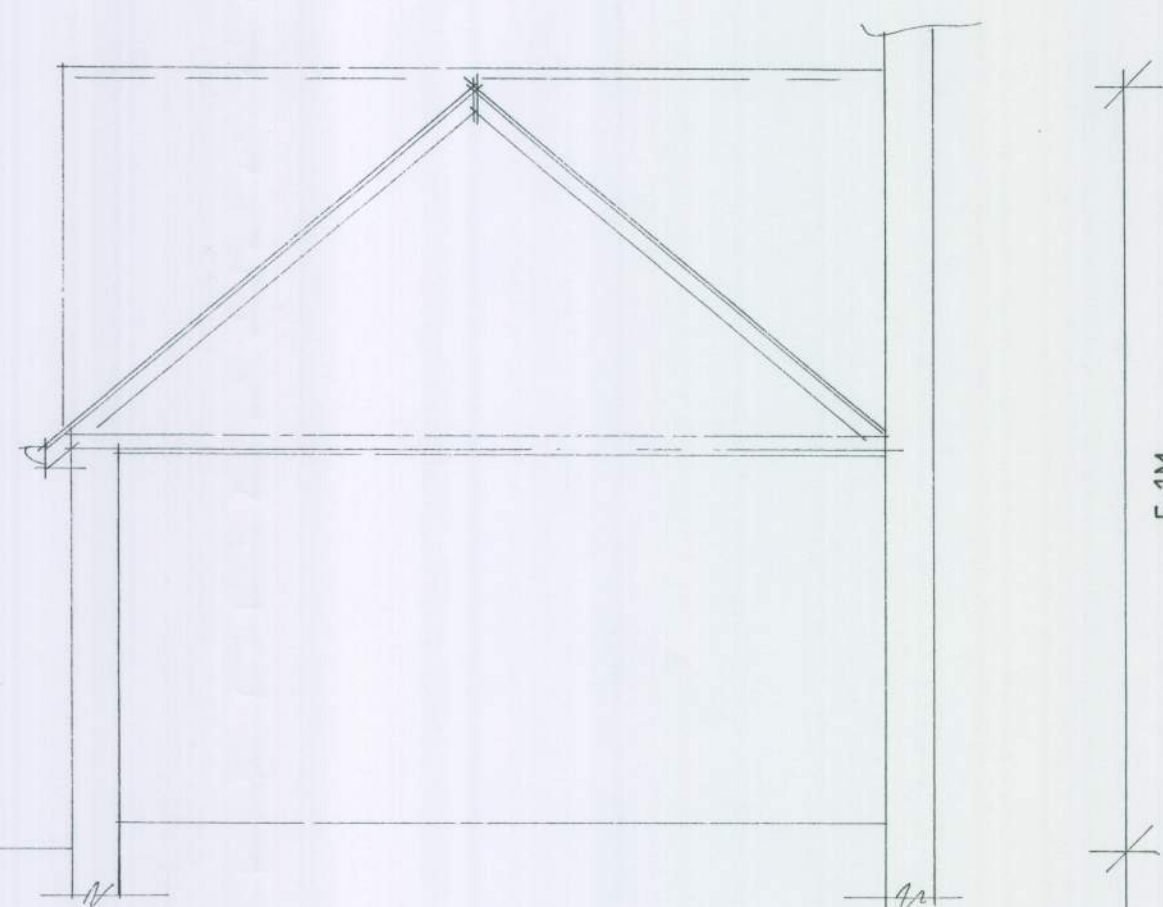

section dd

A	Date	Revision

© copyright

THORNS-YOUNG
ARCHITECTURAL

THORNS-YOUNG LTD.
232 London Road, North End, Portsmouth, PO2 9JQ
Tel: (023) 9267 2883 Fax: (023) 9266 3457

Client
ms kempton

Job Title
outtram lodge
outtram road
bognor regis

Drawing Title
roof plans , sections

Scale 1:100, 1:50 at A1

Date aug '2011 Drawn by sa

Drg. No. 4106-113 Rev.