
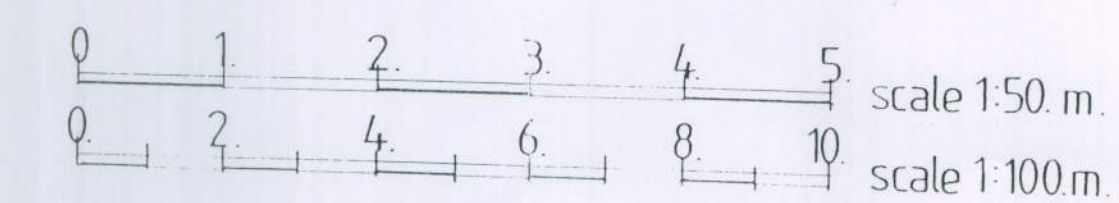
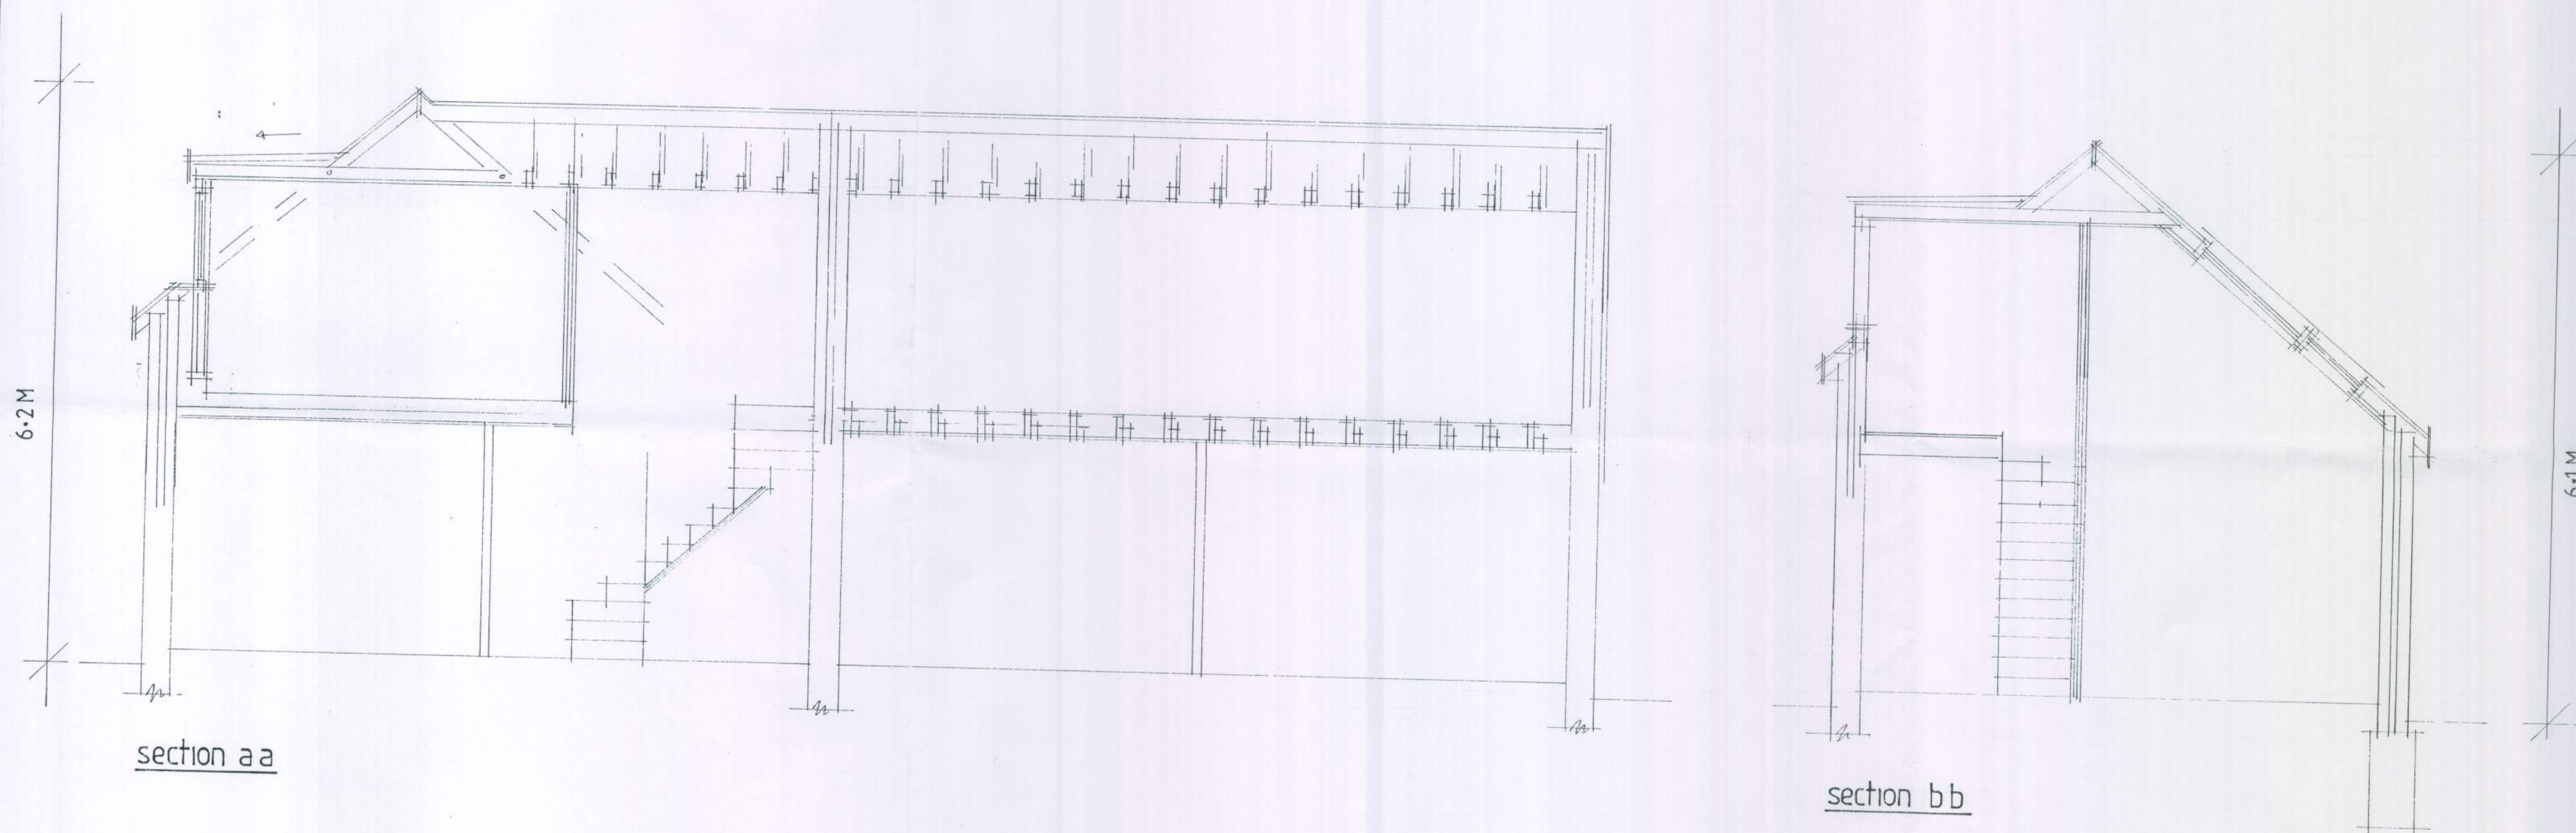
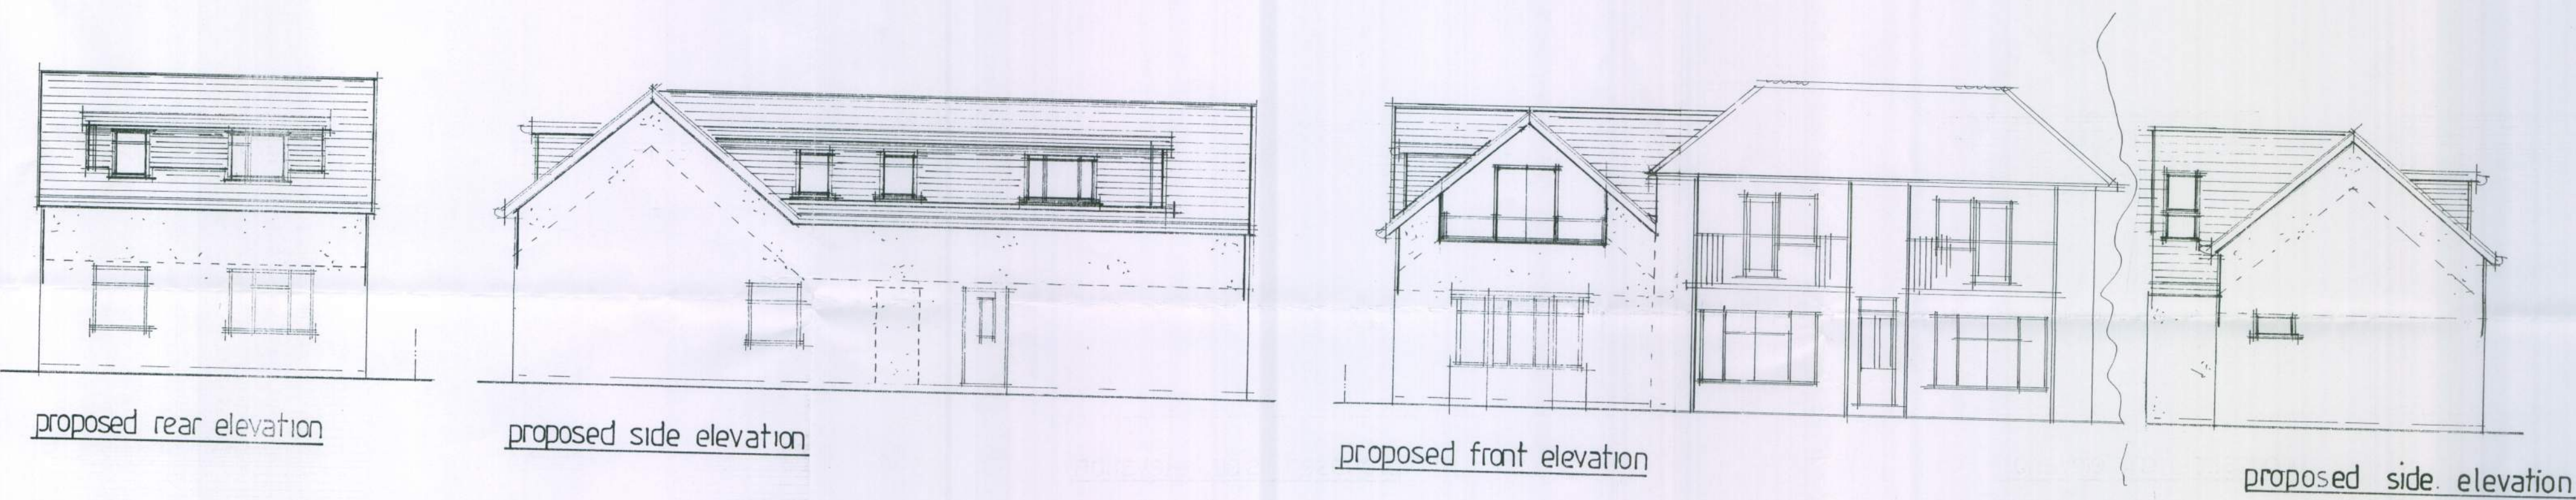
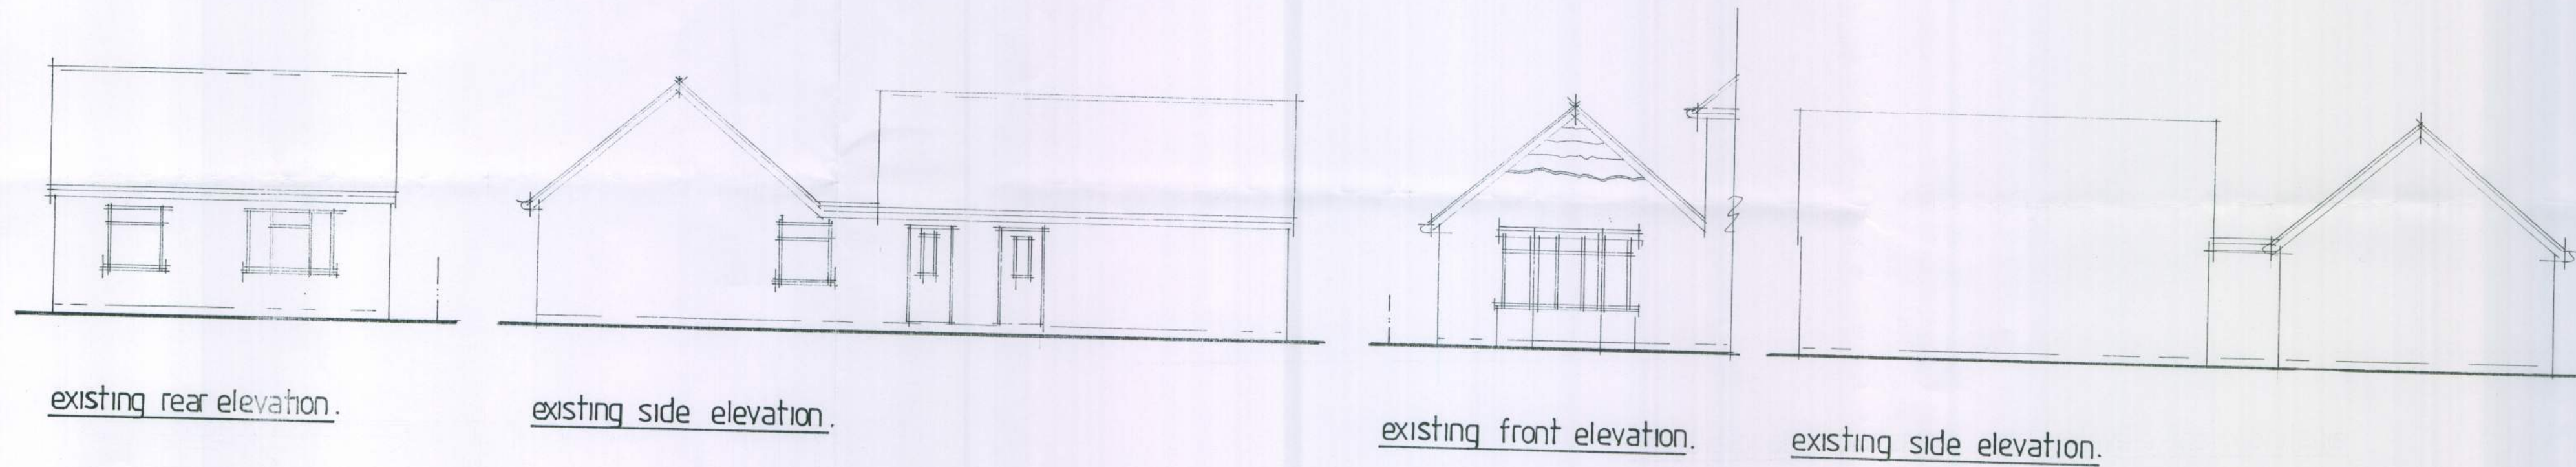


Note:
All dimensions must be checked on site
and not scaled from this drawing.

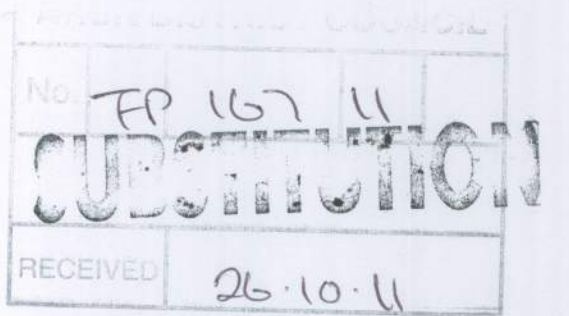

C. 26.11	Outline revision added
B. Aug 11	CLIENT AMENDMENTS
A. Aug 11	CLIENT ALTERATIONS
Date	Revision

© copyright

THORNS-YOUNG
ARCHITECTURAL

THORNS-YOUNG LTD.
232 London Road, North End, Portsmouth, PO2 910
Tel: (023) 9267 2883 Fax: (023) 9266 3457

Client
ms kempton

Job Title
outtram lodge
outtram road
bognor regis

Drawing Title
roof plan, sections,
elevations

Scale
1:100, 1:50 at A1

Date
July 2011

Drawn by
sa

Drg. No.
4106.11.2

Rev.
A.B.