
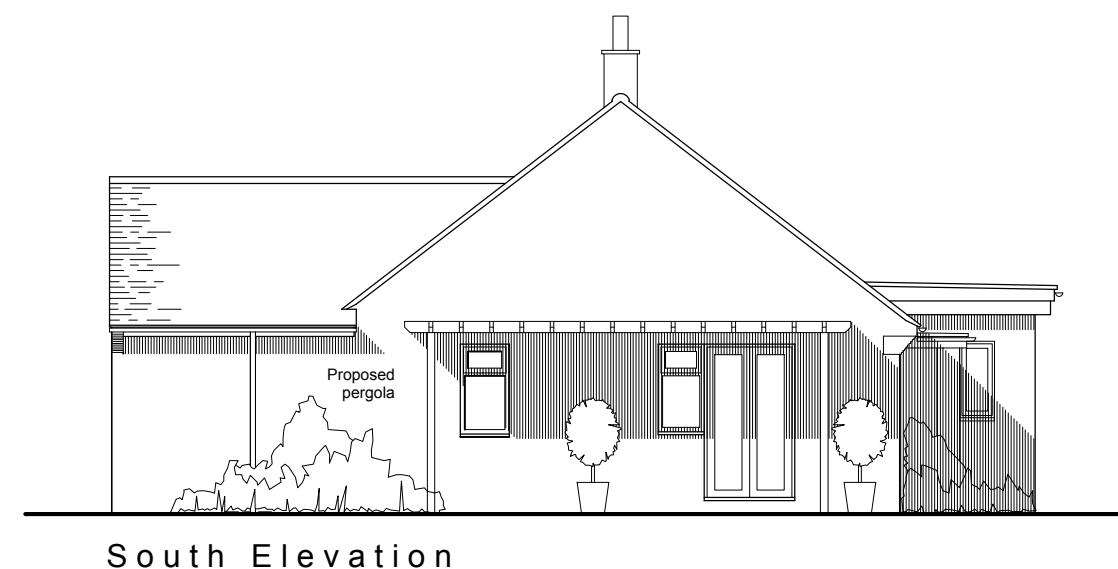
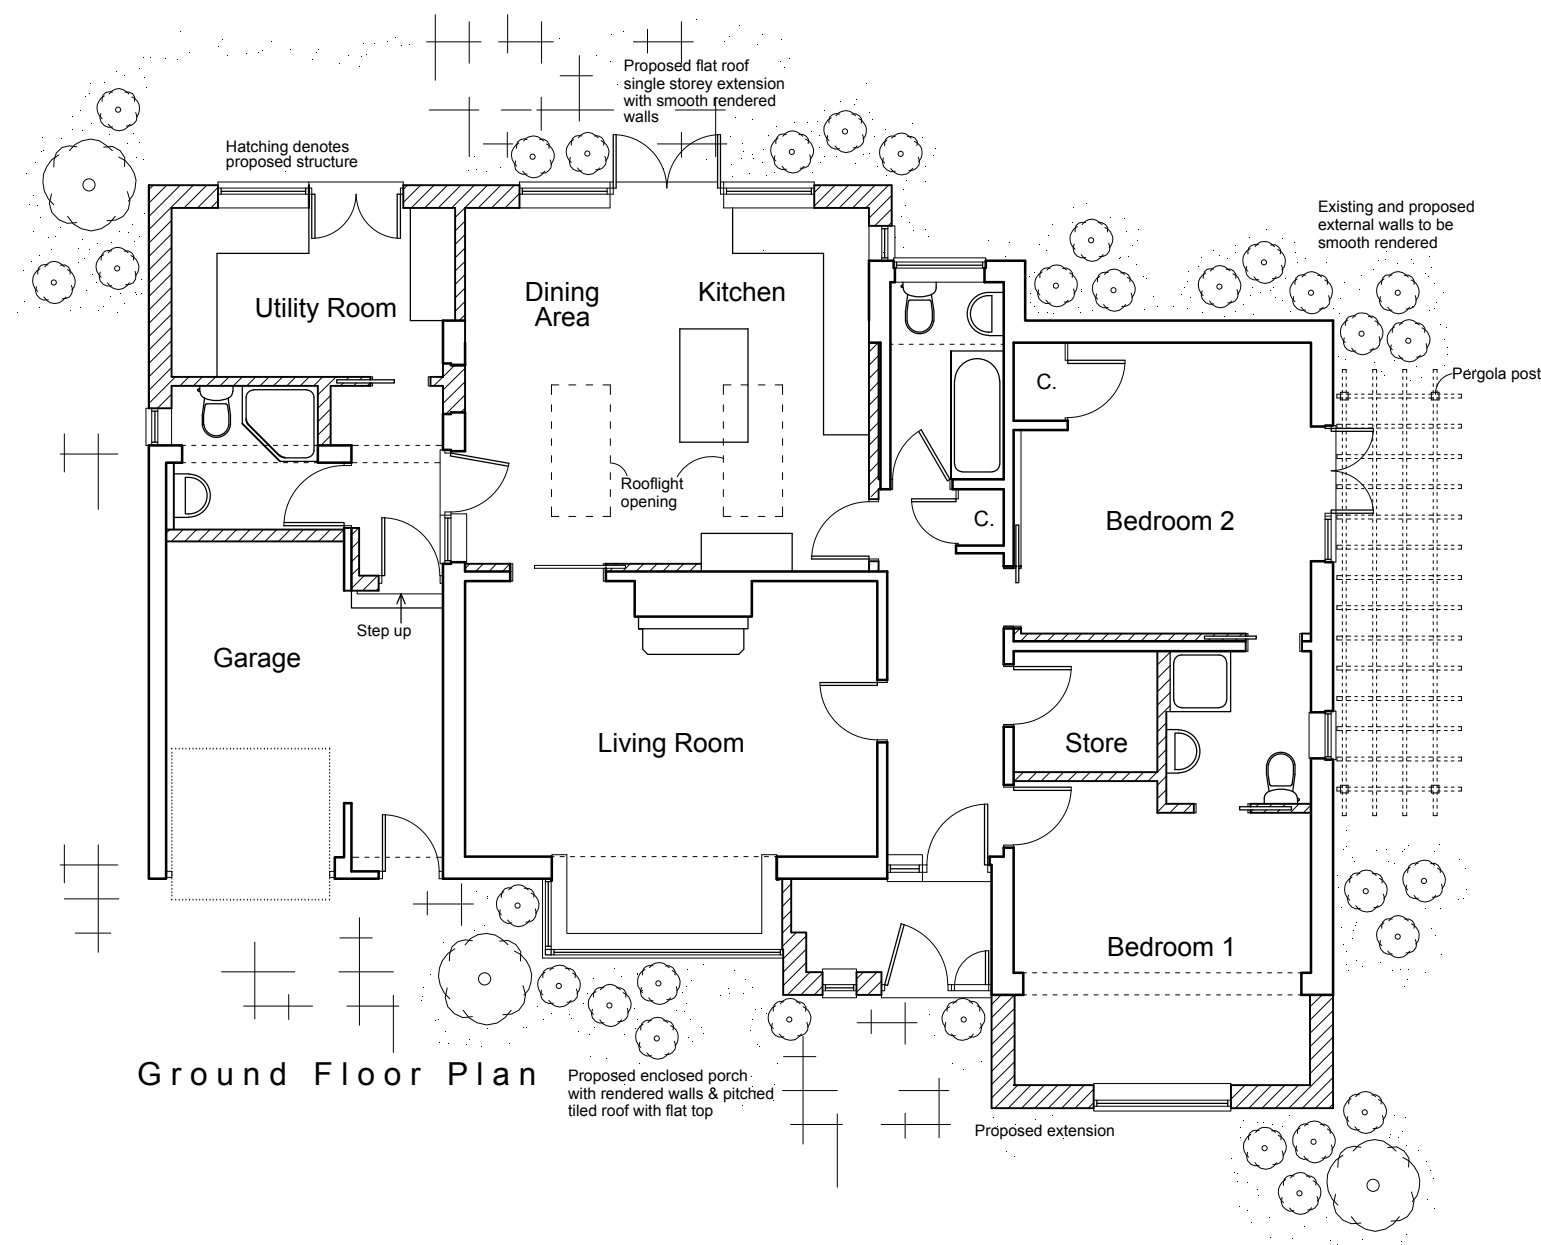


This drawing and its contents are the strict copyright of Architectura Design. No reproduction without permission. Do not scale. Written dimensions to be used where given. All dimensions and details to be checked on site. FOR PLANNING PURPOSES ONLY

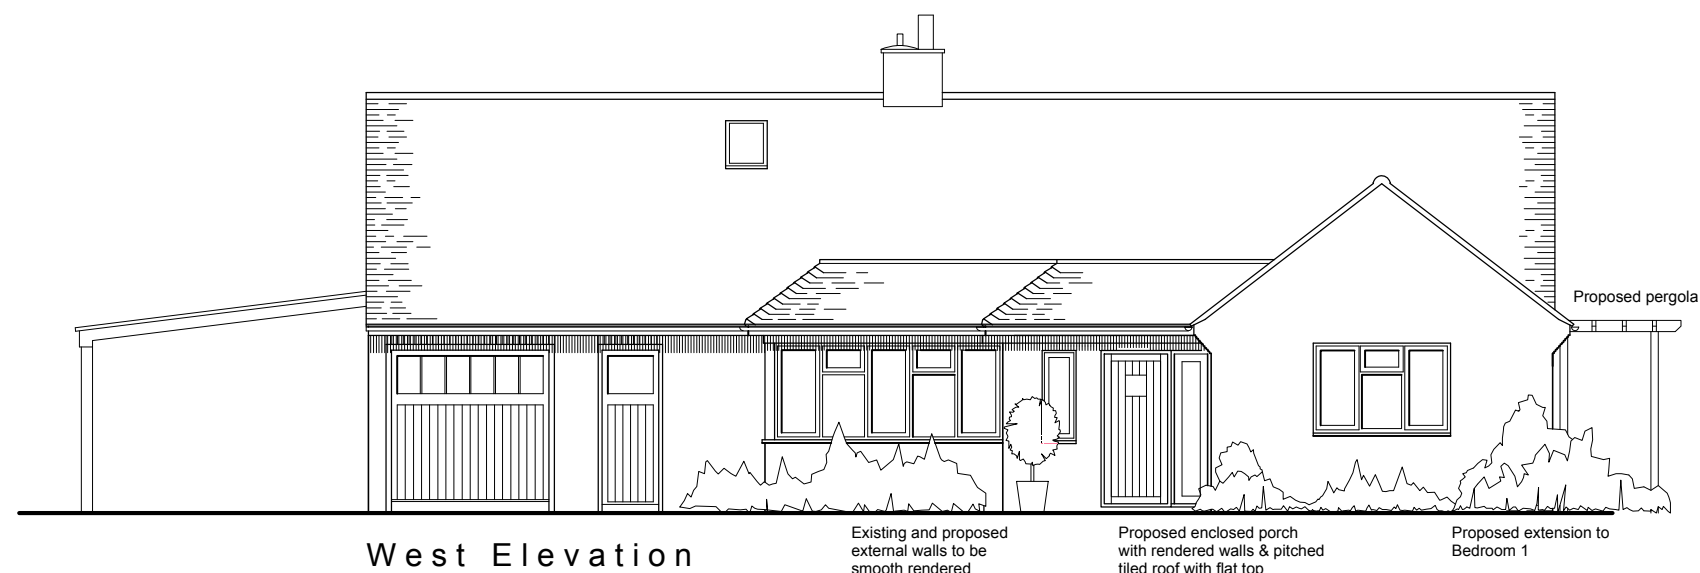

0 1 2 3 4 metres

Architectura
Architectural Design & Drawing Service

Extensions & Internal Alterations
of 2 Hayleys Gardens, Felpham, Bognor Regis
for Mrs A Turner & Mr C Moy

Drawing P10 August 2020 Scale 1:100 @ A3
Planning Drawing Ground Floor Plan, S & W Elevations