


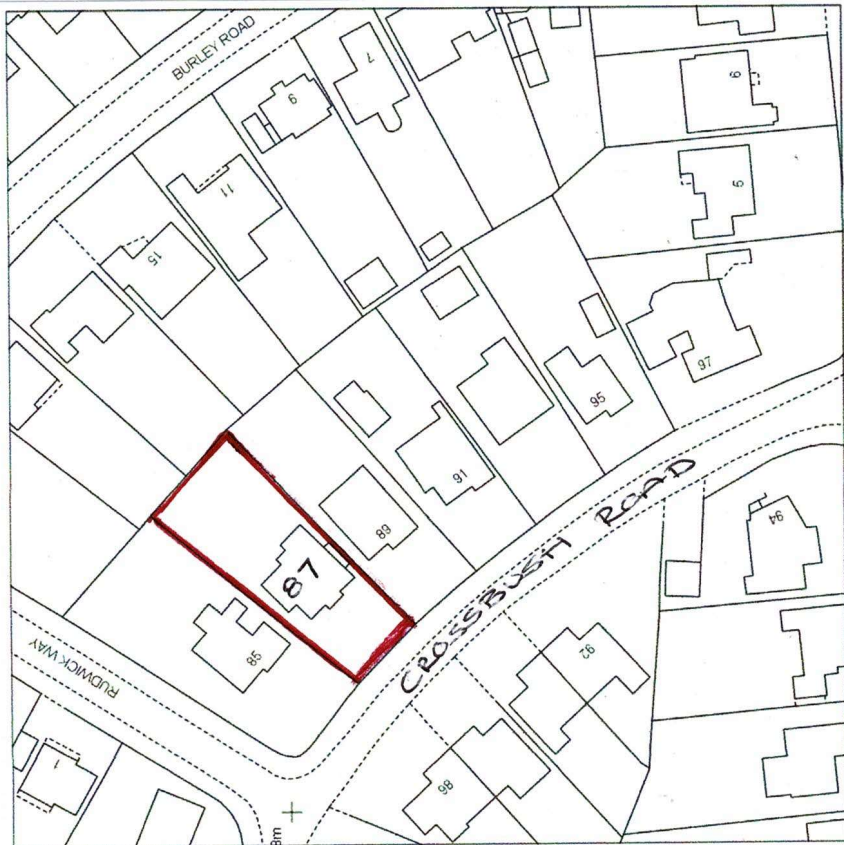


87 Crossbush Road, Bognor Regis

Scale 1:1250



LOCATION PLAN 1:1250

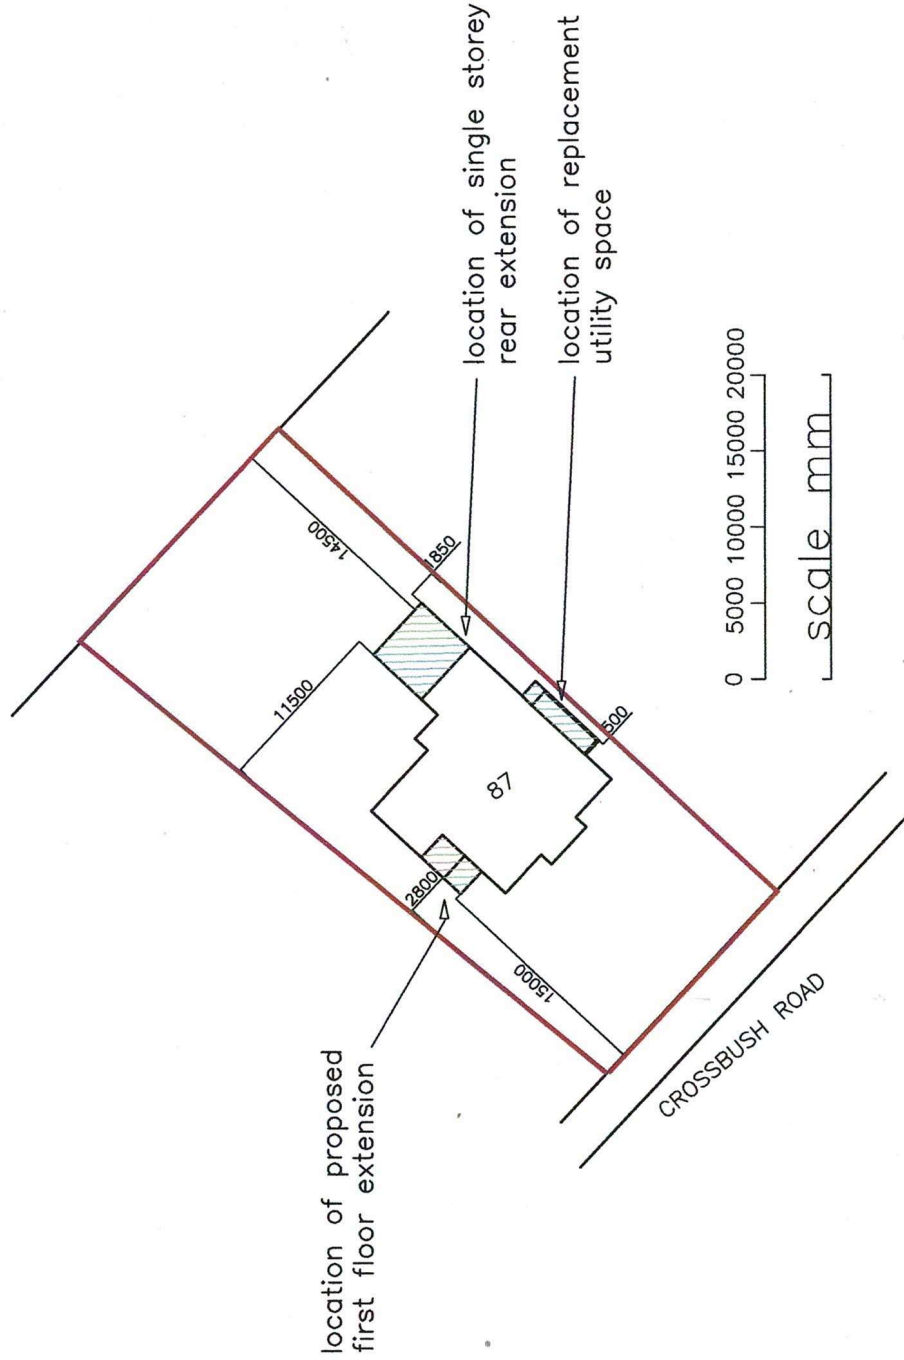

SITE PLAN 1:500

PROJECT

87 CROSSBUSH ROAD  
FELPHAM  
WEST SUSSEX  
PO22 7NA

ARCHITECTURE DESIGN DEVELOPMENT  
Leeza Aldis-Hobbs ARB RIBA SPAB

MOB: 07756 329400  
E-MAIL: leeza@amdesignltd.co.uk

DRAWING

LOCATION PLAN  
SITE PLAN

DRAWING No  
352/01

SCALE  
DATE

1:1250 1:500  
JULY 2021

REVISION

DRAWN  
CHECKED

LA

paper size A3

LETTER

REVISION

DATE

This scheme is subject to town planning and all other necessary consents. All dimensions and levels to be checked on site. This drawing is to be read in conjunction with other relevant drawings and documents. Report all discrepancies to the Architect before work commences. AM Design is the trading name of AM Design Ltd © AM Design Ltd. All rights reserved.

AMdesign

ARCHITECTURE DESIGN DEVELOPMENT

Leeza Aldis-Hobbs ARB RIBA SPAB

Mob: 07756 329400

e-mail: leeza@amdesignltd.co.uk

PROJECT

87 CROSSBUSH ROAD  
FELPHAM  
WEST SUSSEX  
PO22 7NA

ARCHITECTURE DESIGN DEVELOPMENT  
Leeza Aldis-Hobbs ARB RIBA SPAB

DRAWING

LOCATION PLAN  
SITE PLAN

DRAWING No  
352/01

SCALE  
DATE

1:1250 1:500  
JULY 2021

REVISION

DRAWN  
CHECKED

LA

paper size A3

LETTER

REVISION

DATE

This scheme is subject to town planning and all other necessary consents. All dimensions and levels to be checked on site. This drawing is to be read in conjunction with other relevant drawings and documents. Report all discrepancies to the Architect before work commences. AM Design is the trading name of AM Design Ltd © AM Design Ltd. All rights reserved.

AMdesign

ARCHITECTURE DESIGN DEVELOPMENT

Leeza Aldis-Hobbs ARB RIBA SPAB

Mob: 07756 329400

e-mail: leeza@amdesignltd.co.uk

PROJECT

87 CROSSBUSH ROAD  
FELPHAM  
WEST SUSSEX  
PO22 7NA

ARCHITECTURE DESIGN DEVELOPMENT  
Leeza Aldis-Hobbs ARB RIBA SPAB

DRAWING

LOCATION PLAN  
SITE PLAN

DRAWING No  
352/01

SCALE  
DATE

1:1250 1:500  
JULY 2021

REVISION

DRAWN  
CHECKED

LA

paper size A3

LETTER

REVISION

DATE

This scheme is subject to town planning and all other necessary consents. All dimensions and levels to be checked on site. This drawing is to be read in conjunction with other relevant drawings and documents. Report all discrepancies to the Architect before work commences. AM Design is the trading name of AM Design Ltd © AM Design Ltd. All rights reserved.

