




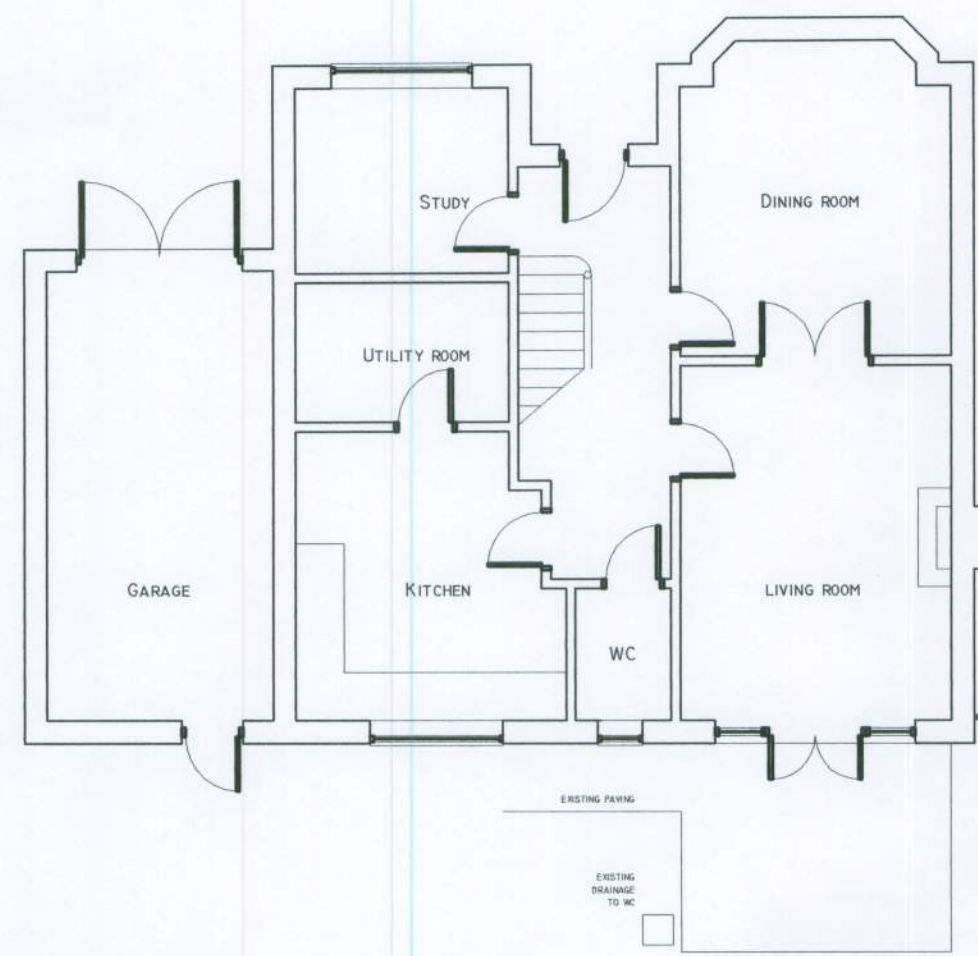


EXISTING GROUND FLOOR PLAN SCALE 1:100

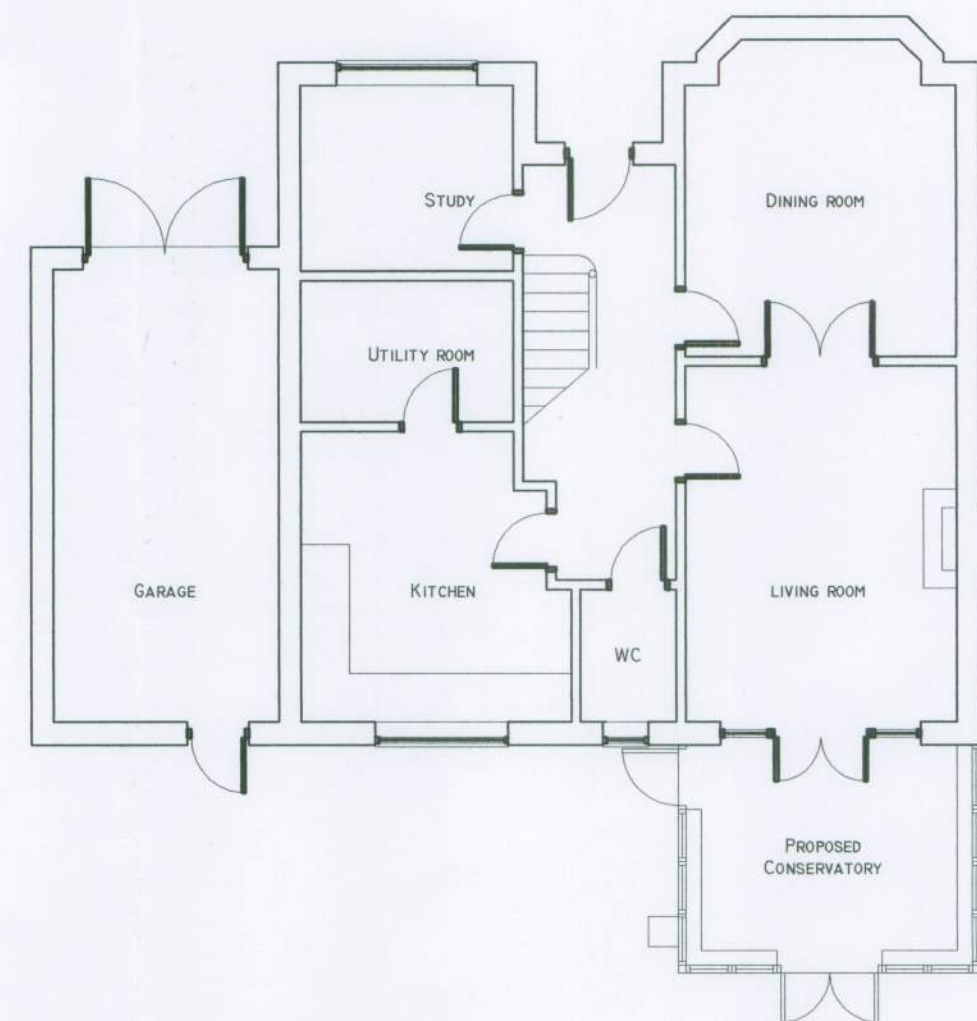


PROPOSED GROUND FLOOR PLAN SCALE 1:100

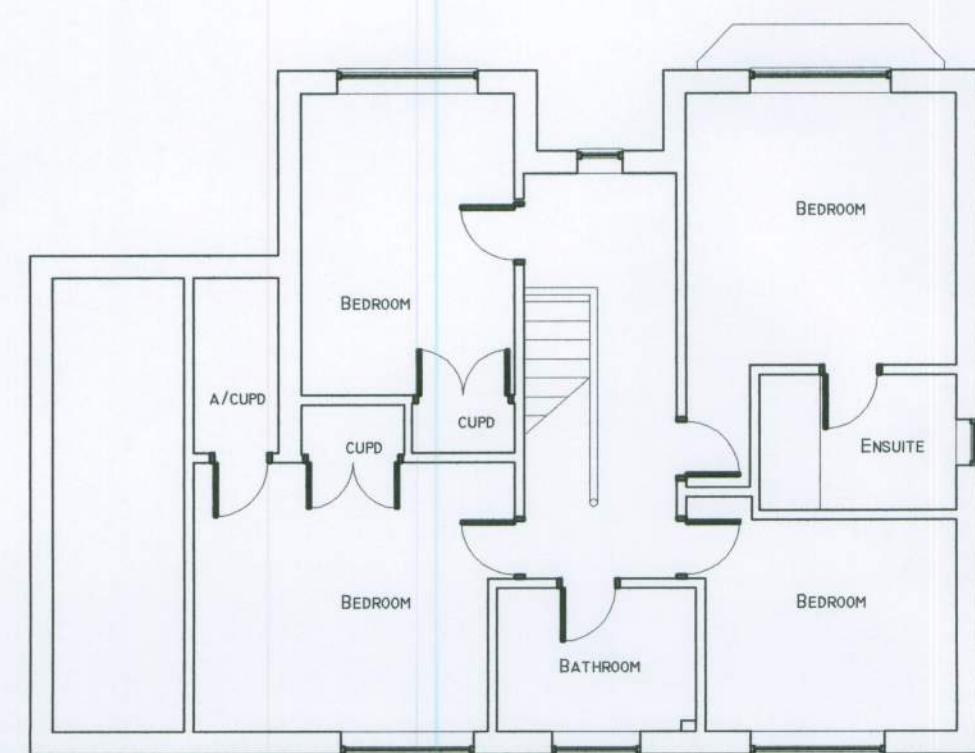


EXISTING FIRST FLOOR PLAN SCALE 1:100

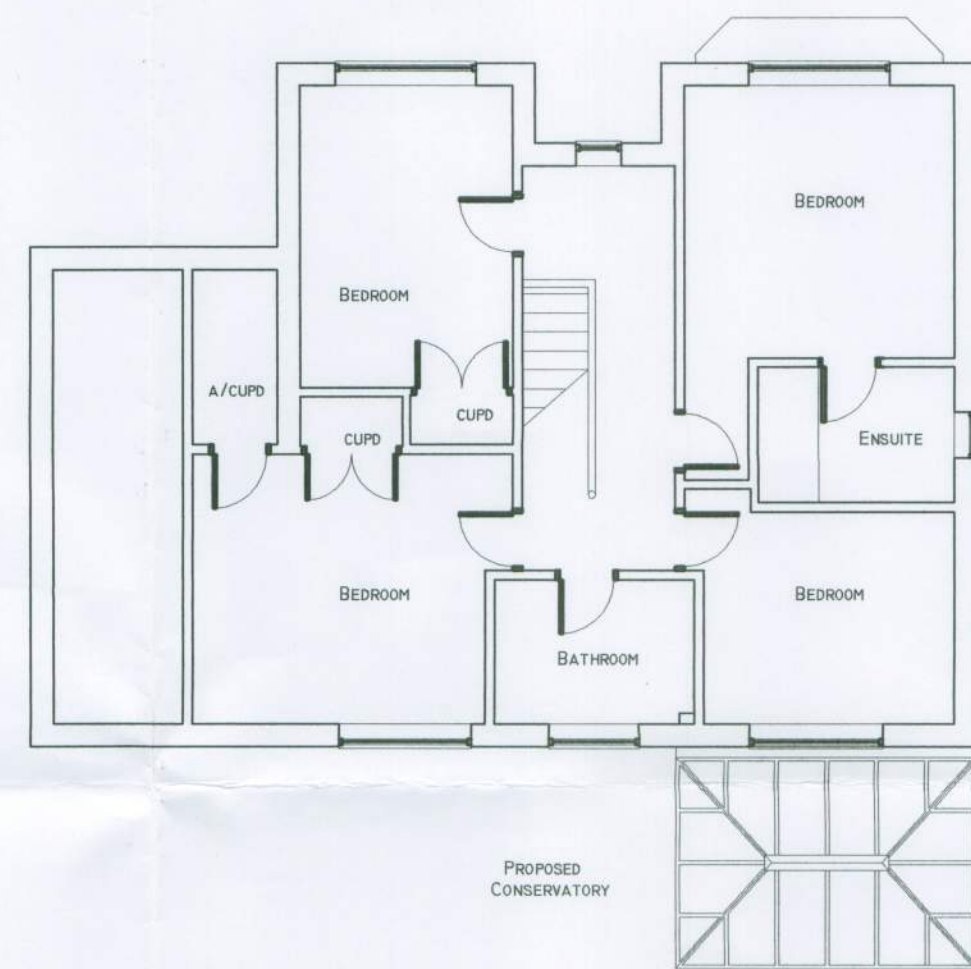


EXISTING FIRST FLOOR PLAN SHOWING
PROPOSED ROOF PLAN TO CONSERVATORY SCALE 1:100

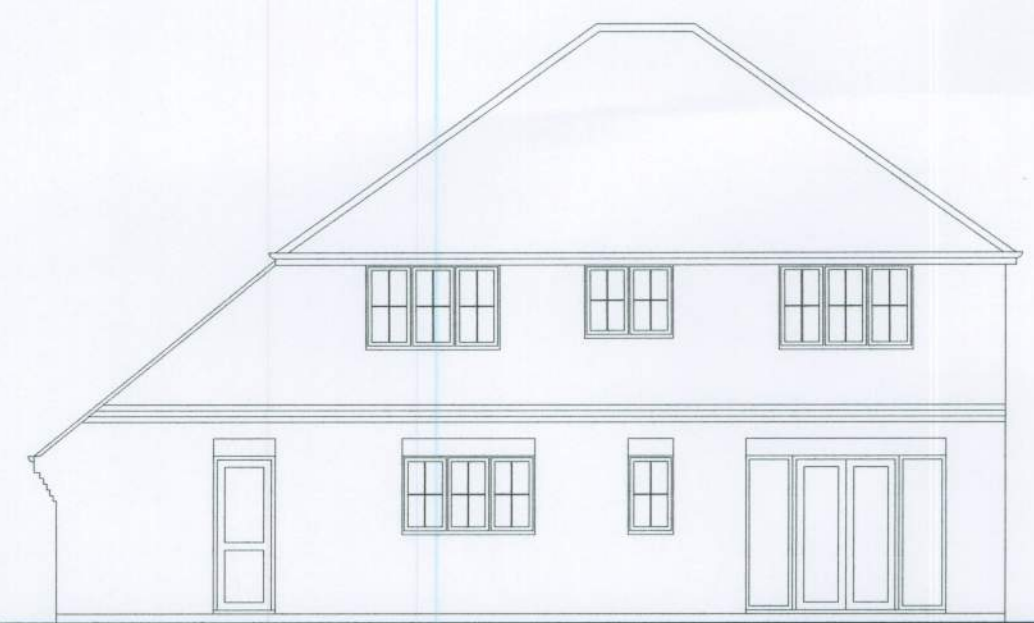

EXISTING REAR (SOUTH WEST) ELEVATION SCALE 1:100

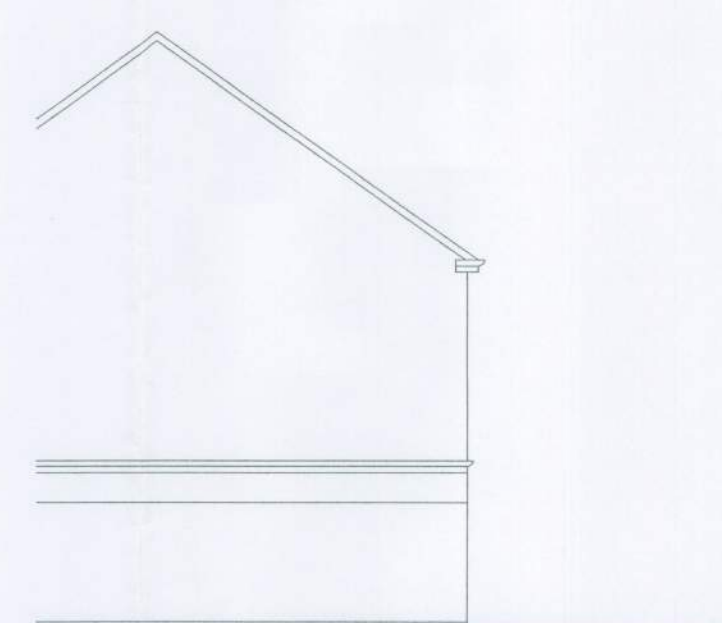


EXISTING SIDE (NORTH WEST) ELEVATION SCALE 1:100

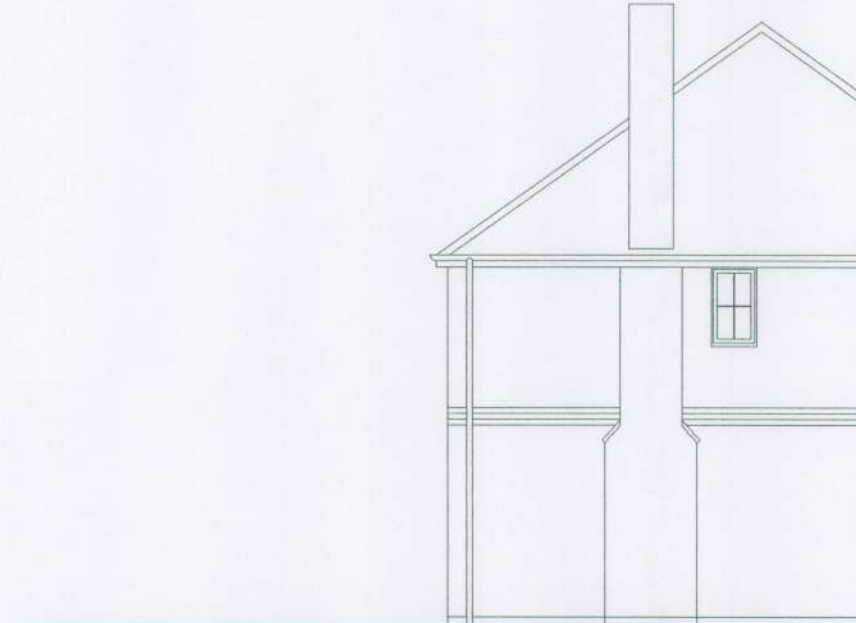


EXISTING SIDE (SOUTH EAST) ELEVATION SCALE 1:100




PROPOSED REAR (SOUTH WEST) ELEVATION SCALE 1:100

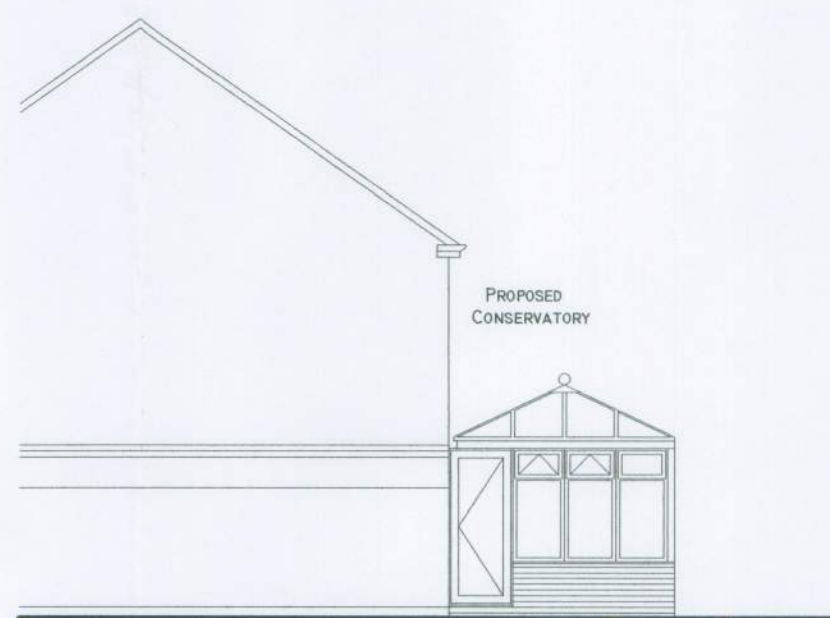


PROPOSED SIDE (NORTH WEST) ELEVATION SCALE 1:100

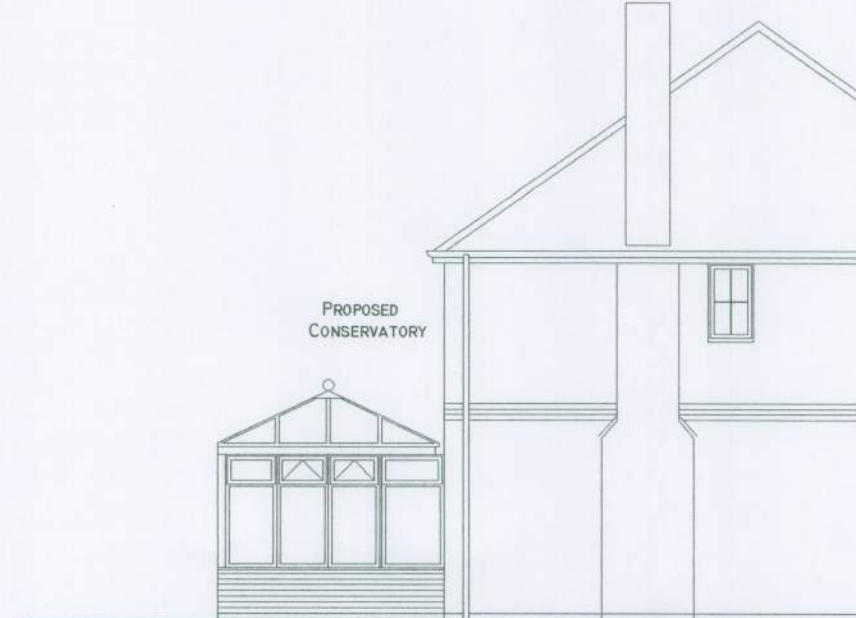

PROPOSED SIDE (SOUTH EAST) ELEVATION SCALE 1:100

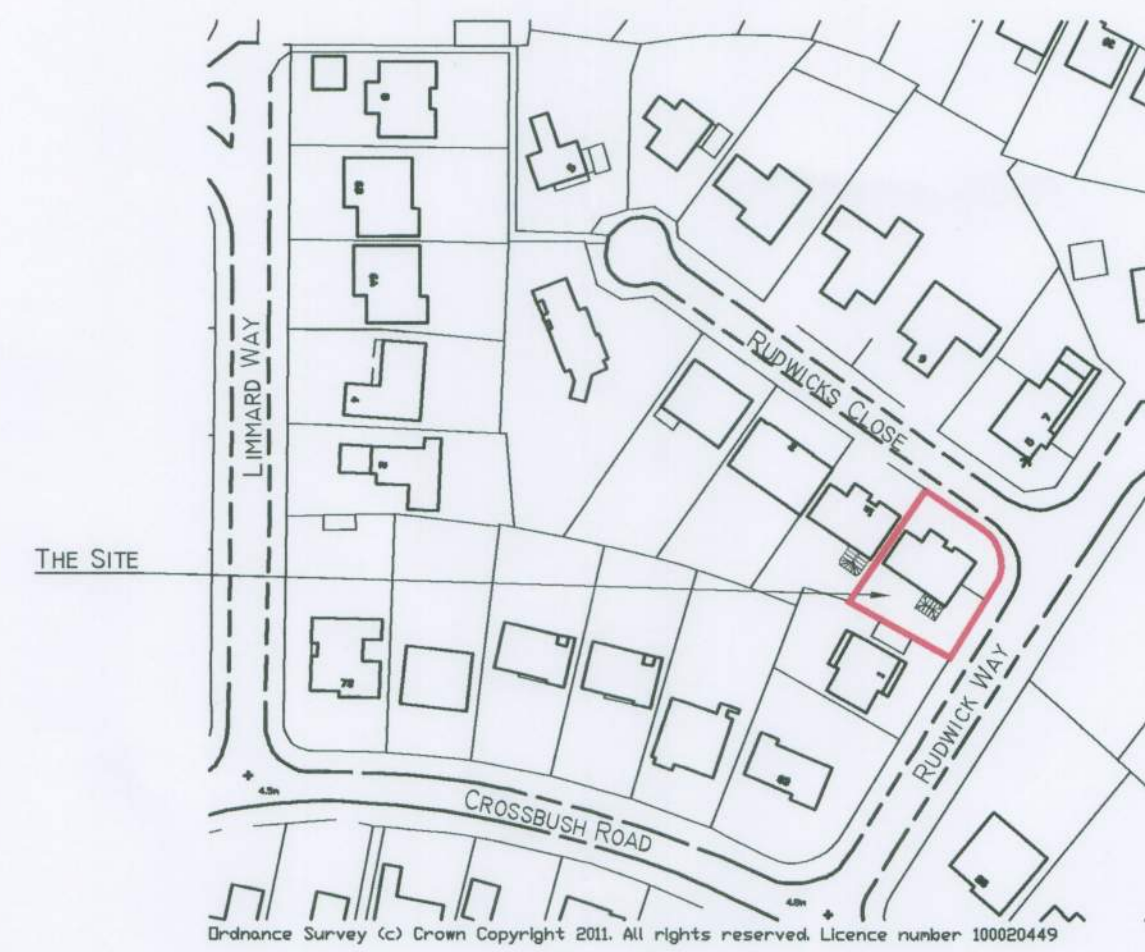

LOCATION PLAN SCALE 1:1250

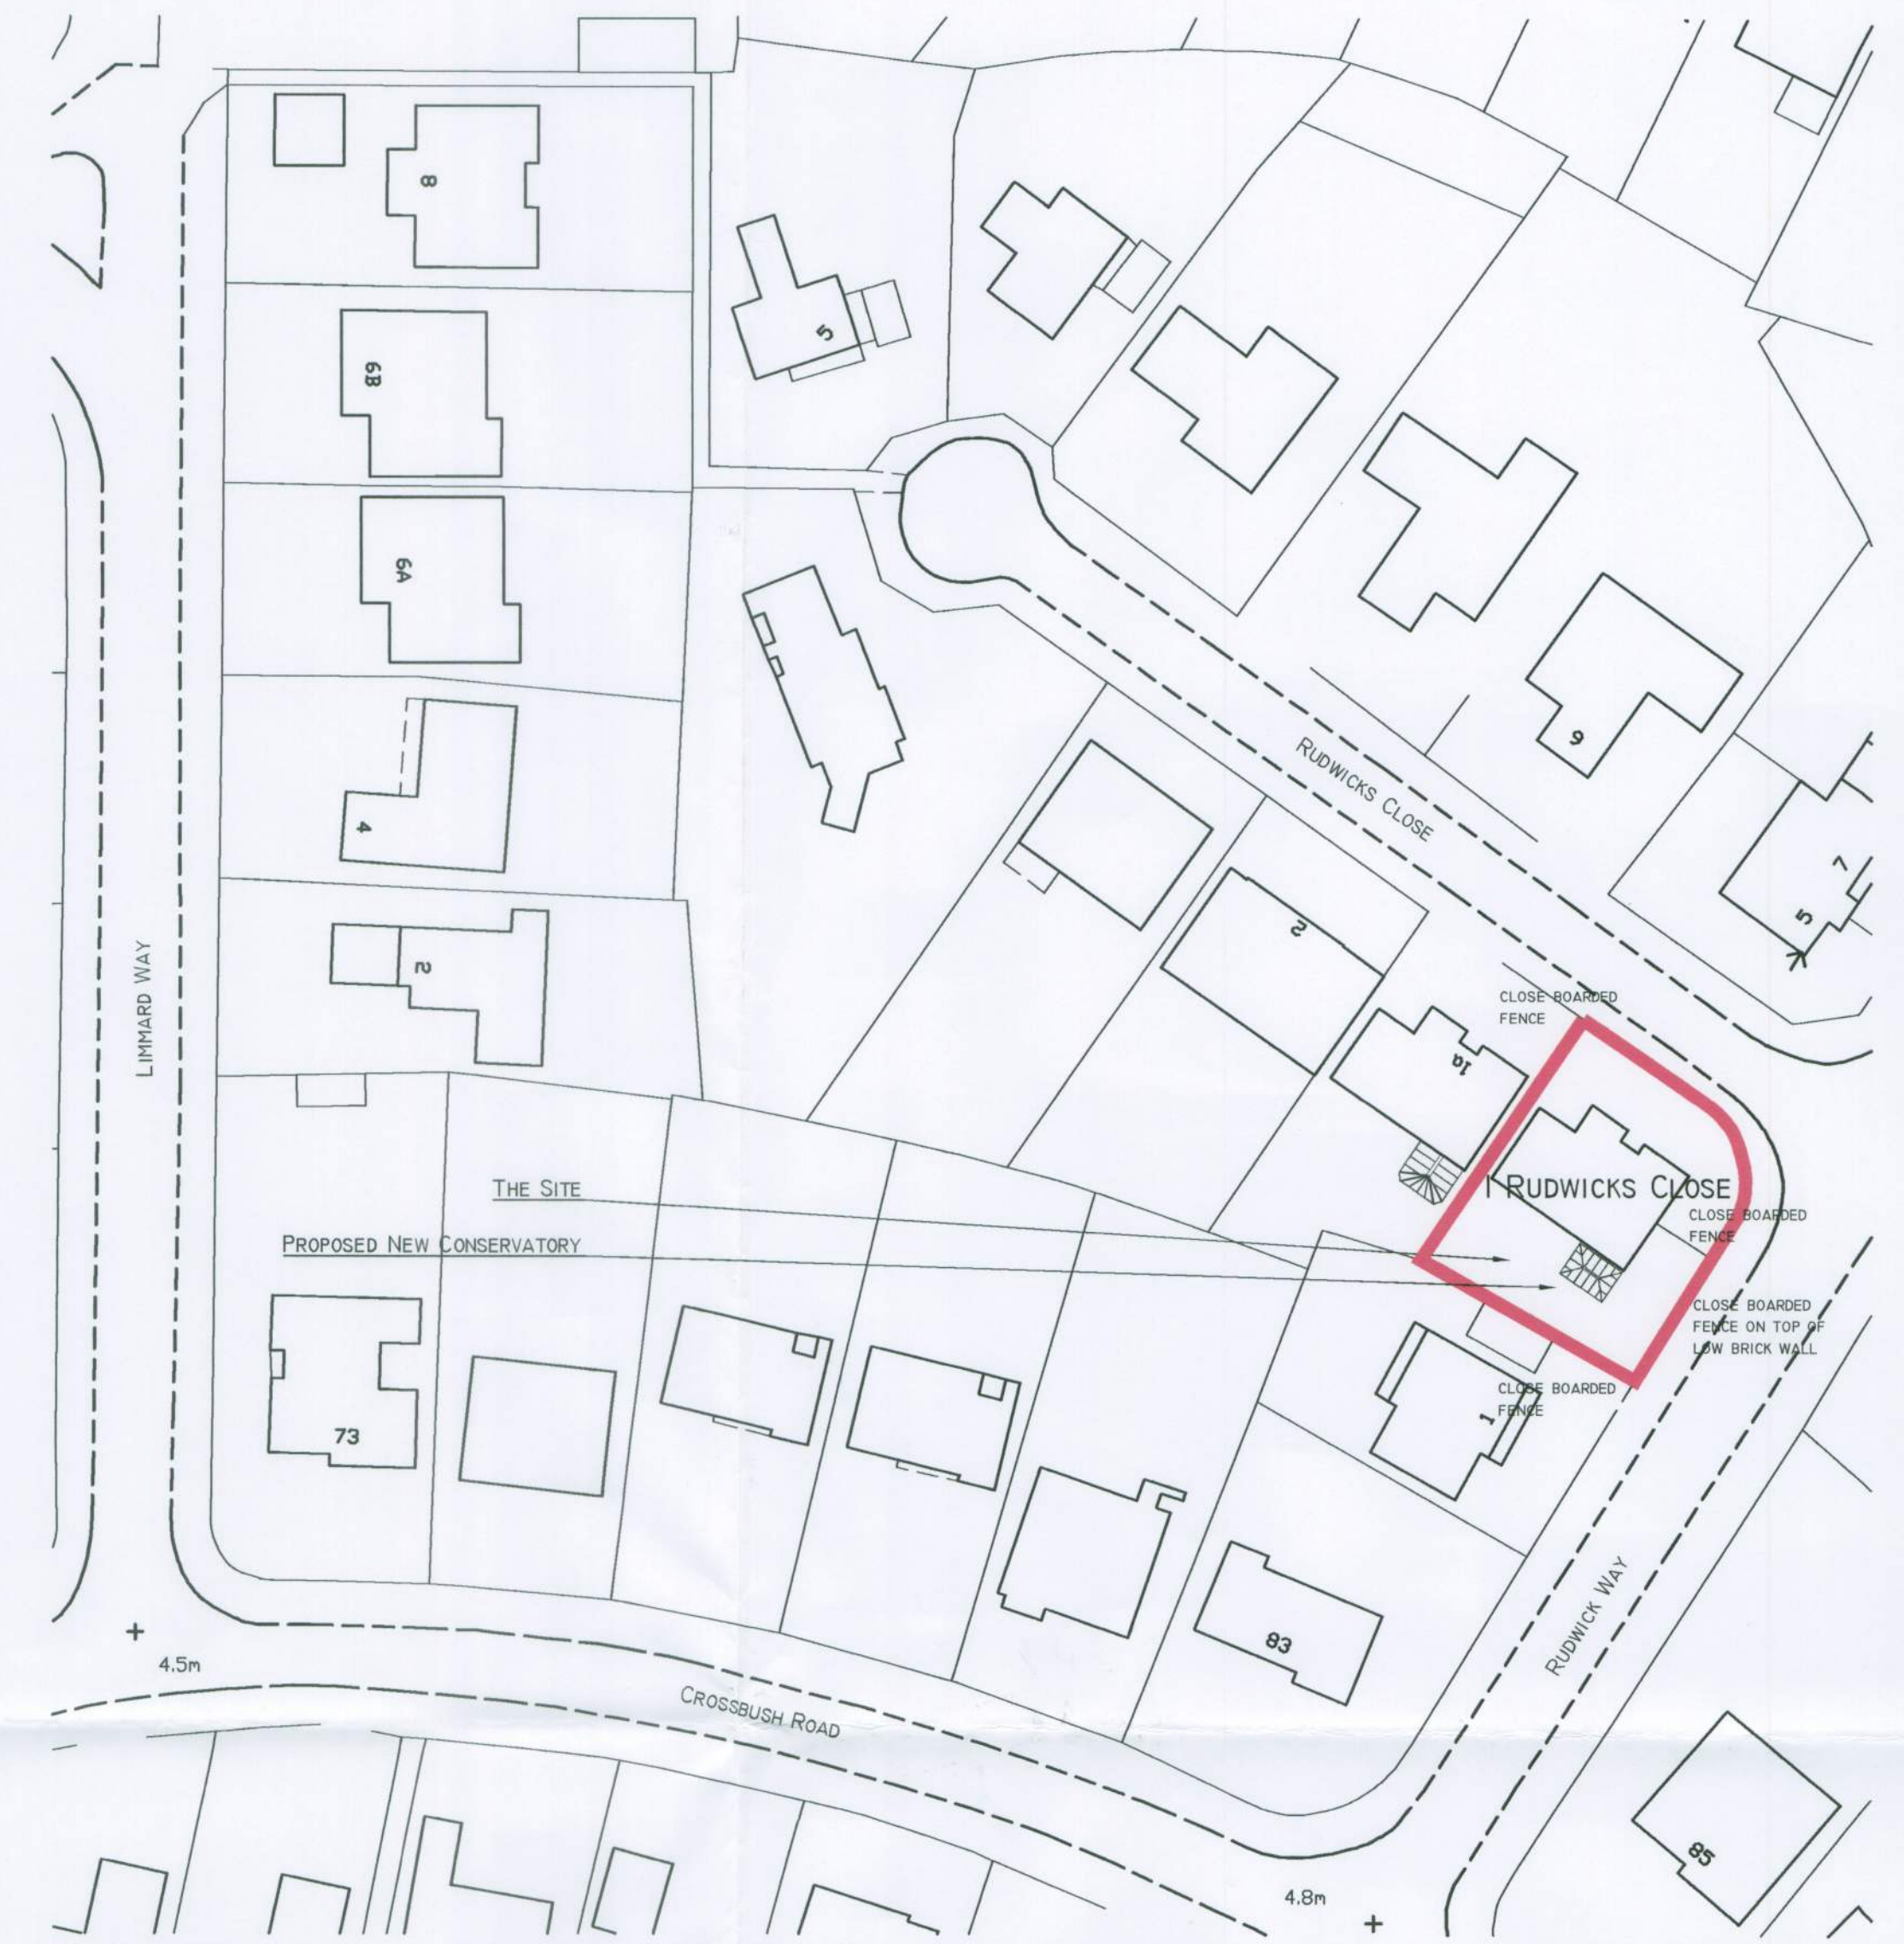

Ordnance Survey (c) Crown Copyright 2011. All rights reserved. Licence number 100020449

SITE PLAN SCALE 1:500

NOTE:
DRAWINGS NOT FOR CONSTRUCTION
BUILDER TO DETERMINE EXACT SETTING OUT
EXISTING ROUTE OF FOUL DRAINAGE TO BE
DETERMINED
MATERIALS TO MATCH EXISTING BUILDING
SURFACE WATER DRAINAGE TO BE
CONNECTED TO EXISTING

01 | planning | 22.01.13



Crossways | 2 Beech Avenue,
Chichester | West Sussex | PO19 3DR
Telephone: 01243 782 796
Email: pope.stevens@btinternet.com



Project
1 Rudwicks Close
Summerley
Felpham

Drawing
Proposed Conservatory at rear of property

Location, Site, Floor Plans and elevations

Date Jan 13 Drawn by emp Scale as shown

Drawing No. DPA-01 Revision 01