


**Notes**

All details are indicative only. All dimensions to be checked on site by contractor prior to commencement of works. Any discrepancies in drawings to be reported to KMH Construction

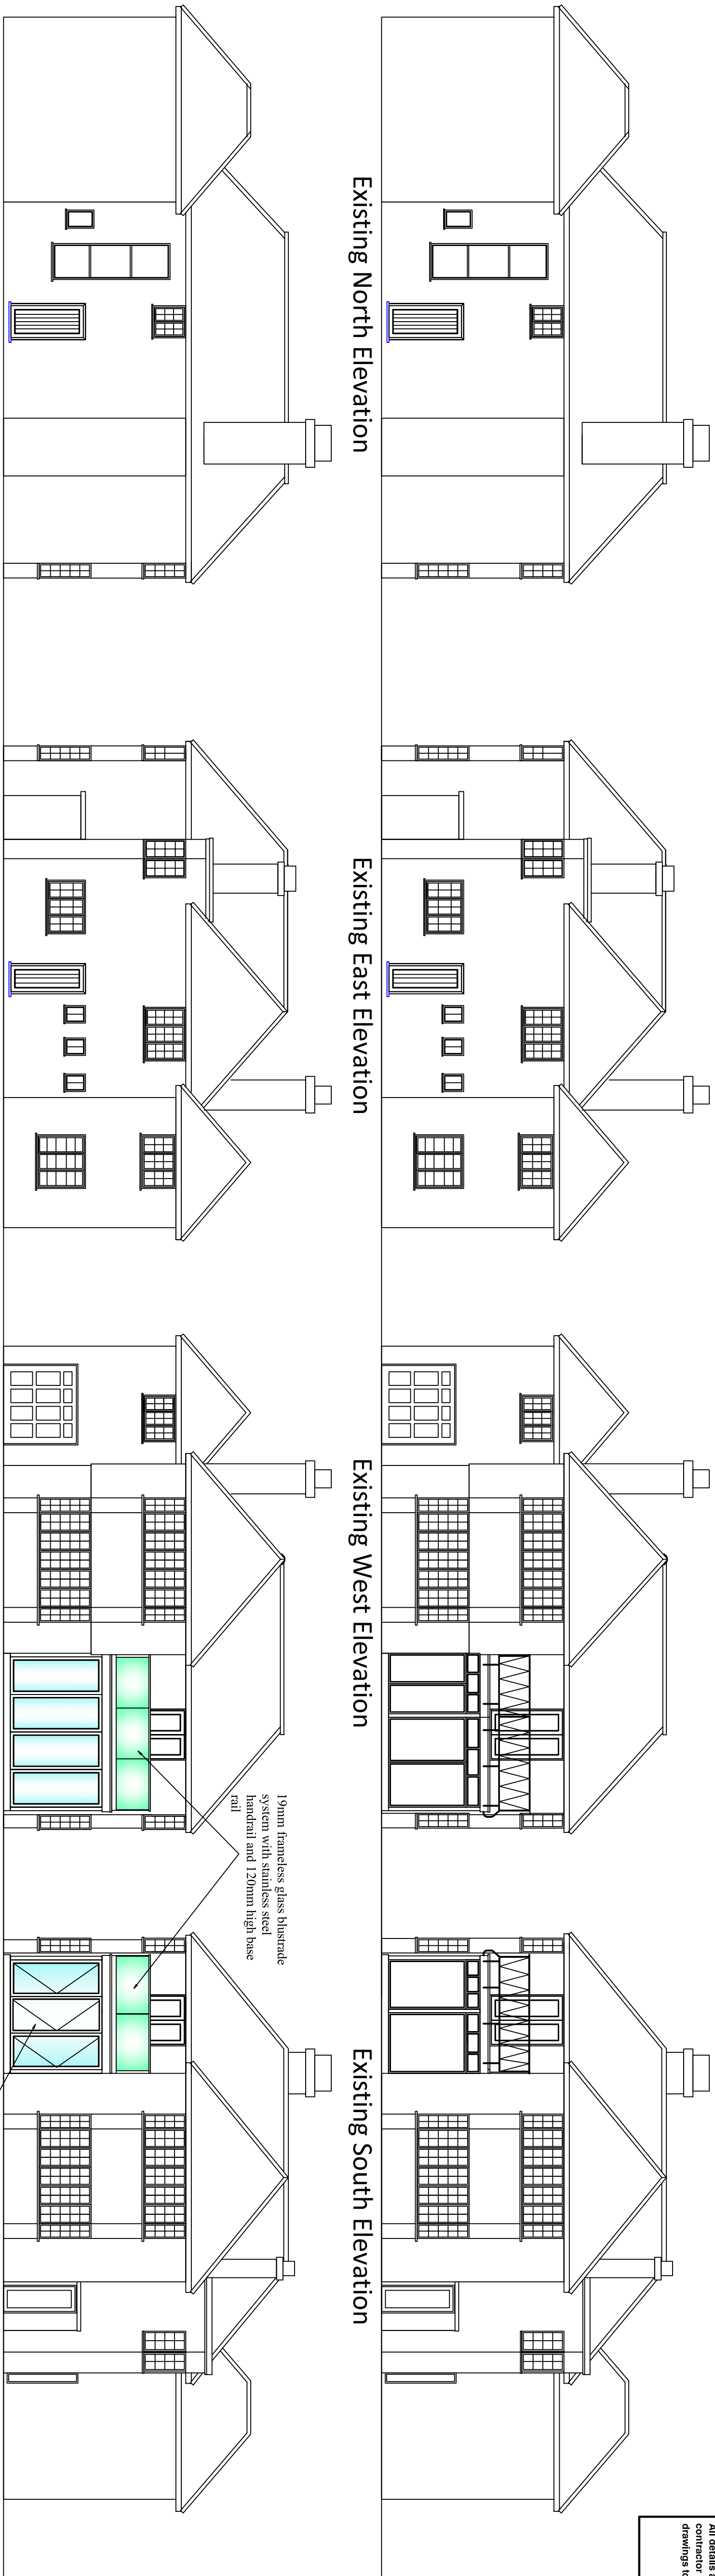

### Existing North Elevation

### Existing East Elevation

### Existing West Elevation

### Existing South Elevation

### Proposed North Elevation

### Proposed East Elevation

### Proposed West Elevation

### Proposed South Elevation


Folding door system with option to open single door or fold back all 3 door leaves

19mm frameless glass balustrade system with stainless steel handrail and 120mm high base rail

Folding door system with option to open single door or fold back all 3 door leaves

## Elevations

Scale 1:100 @ A1

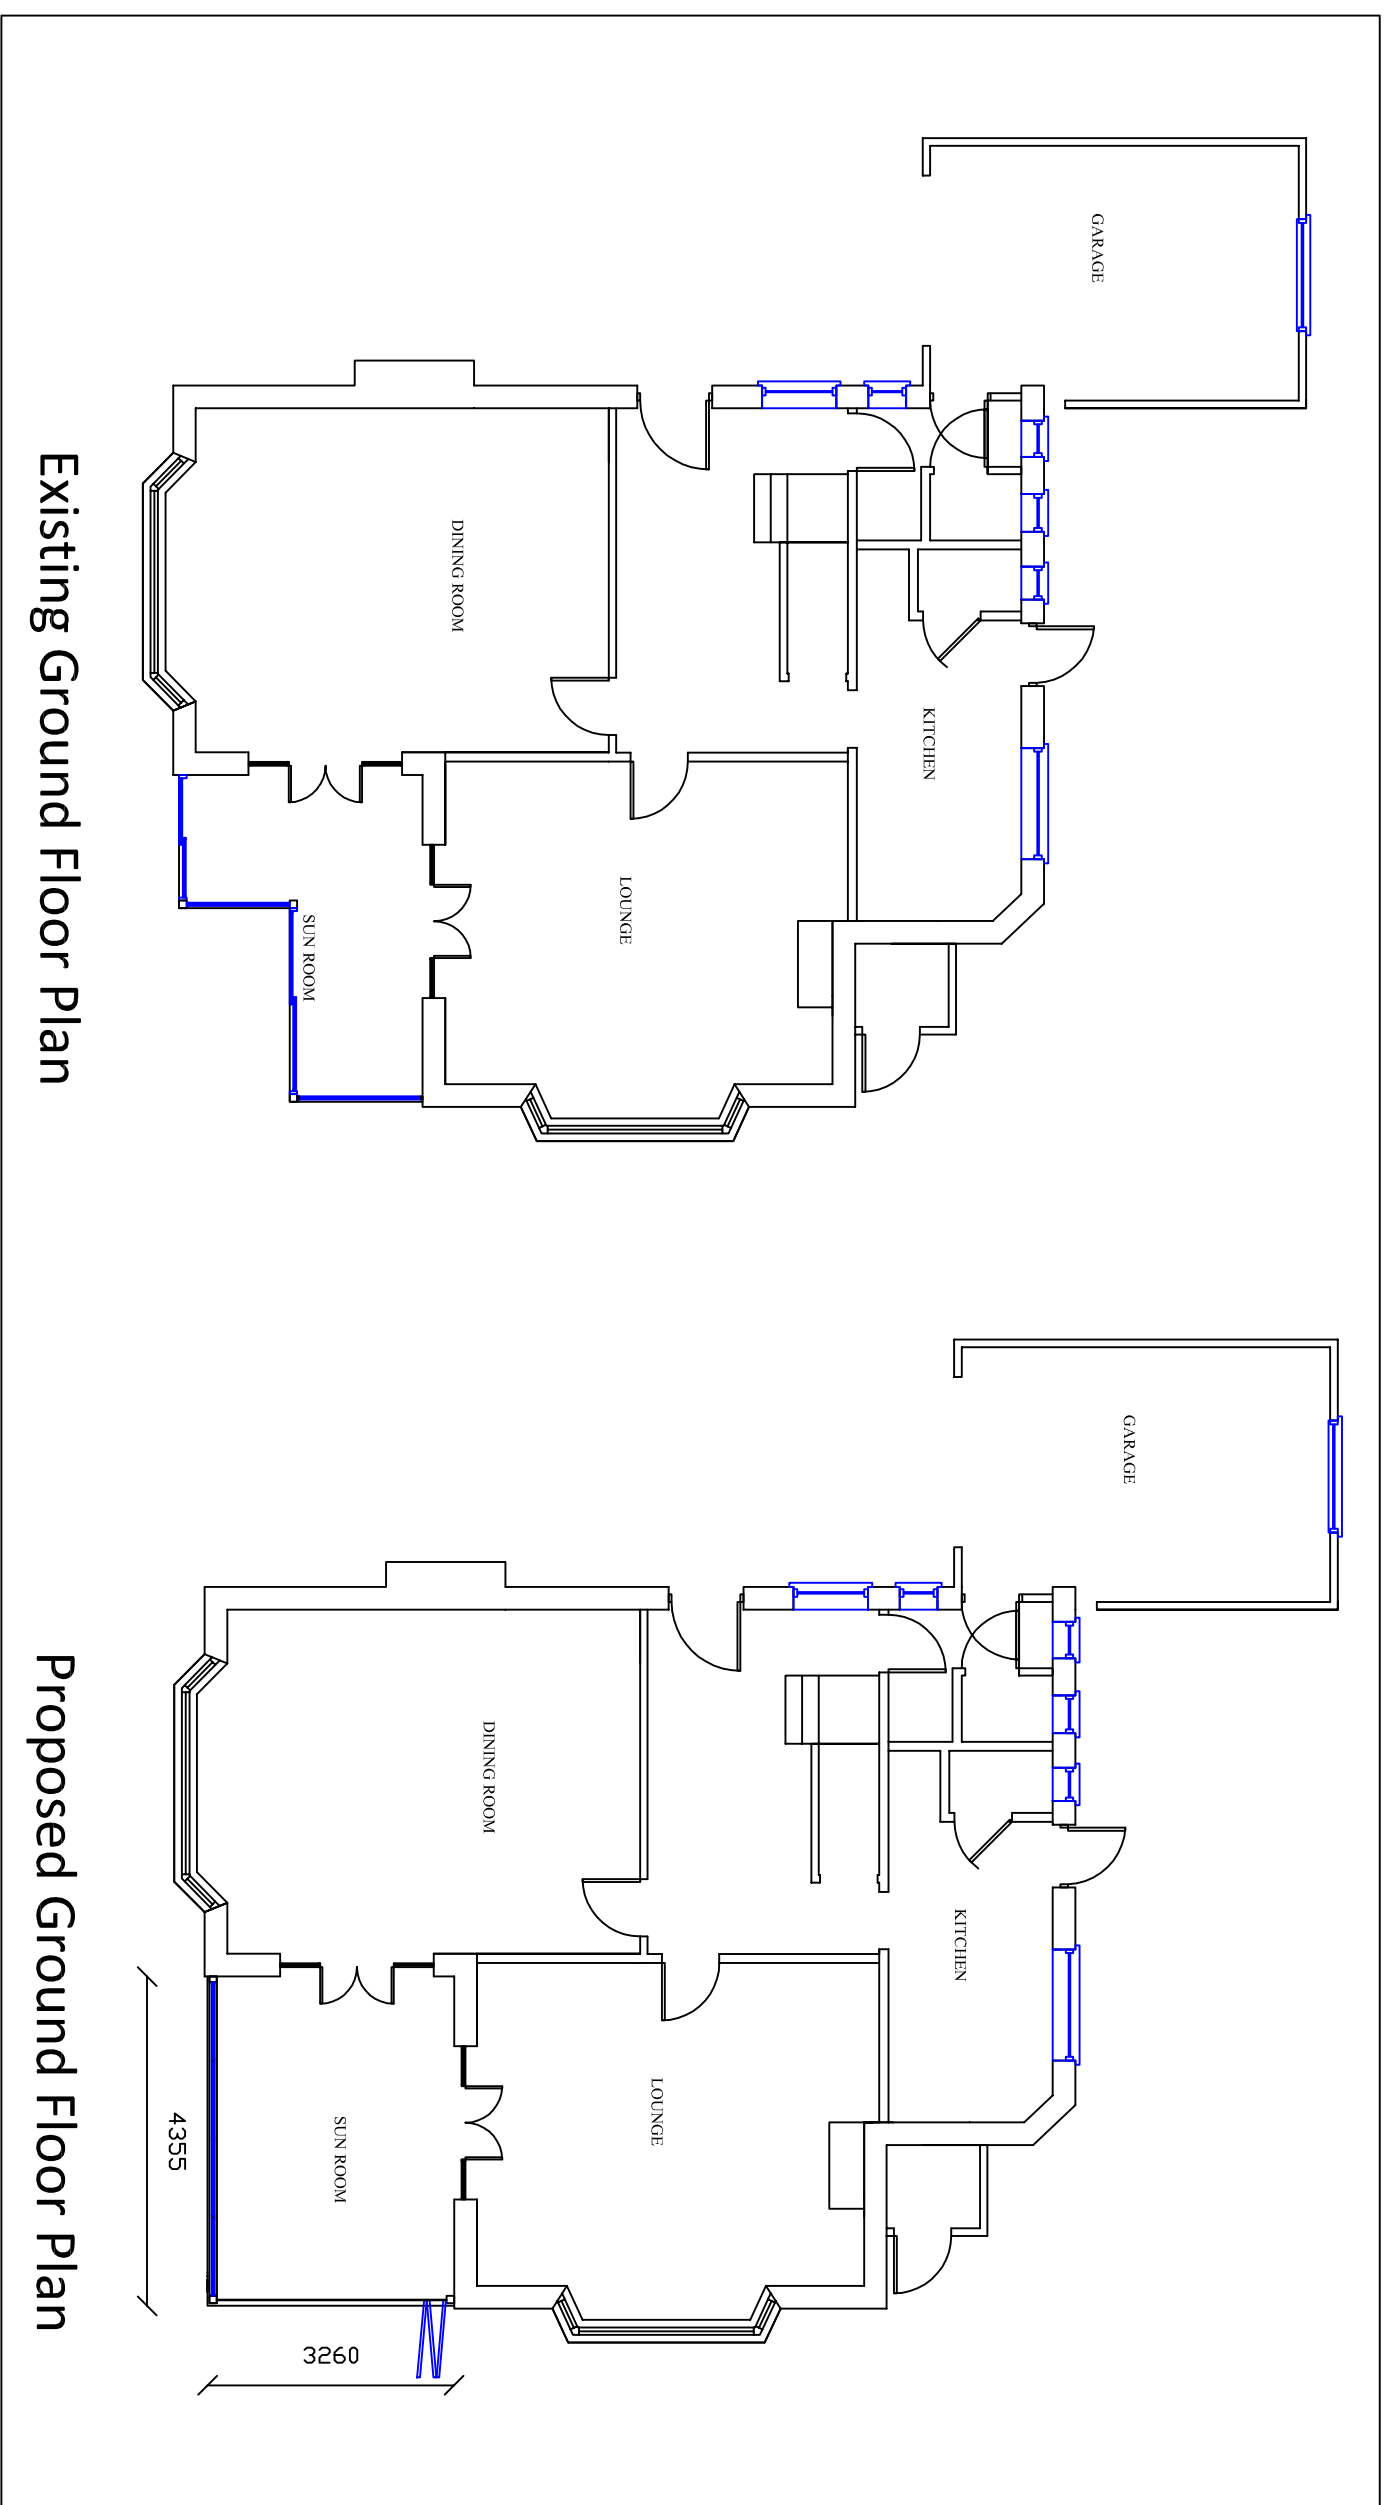


### Existing Ground Floor Plan

## Proposed Ground Floor Plan


## Floor Plans

Scale 1:100 @ A1

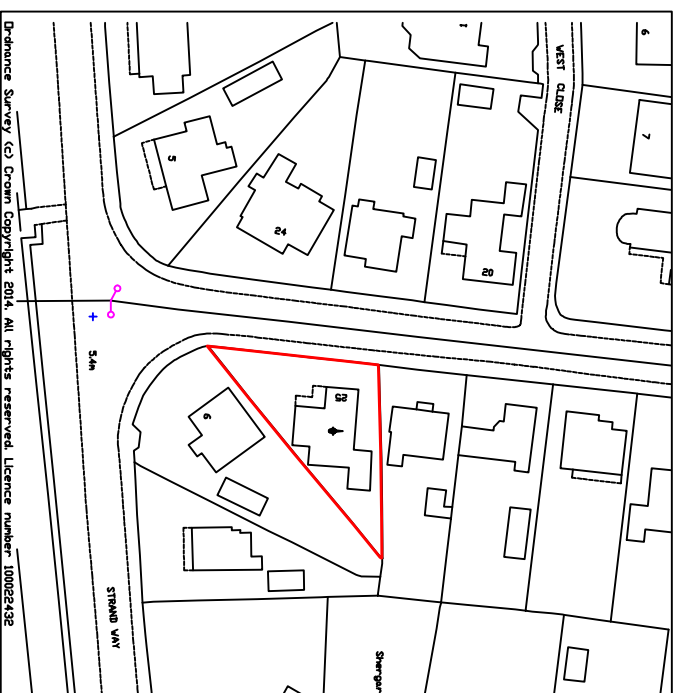

## Location Plan

Scale 1:1250 @ A1

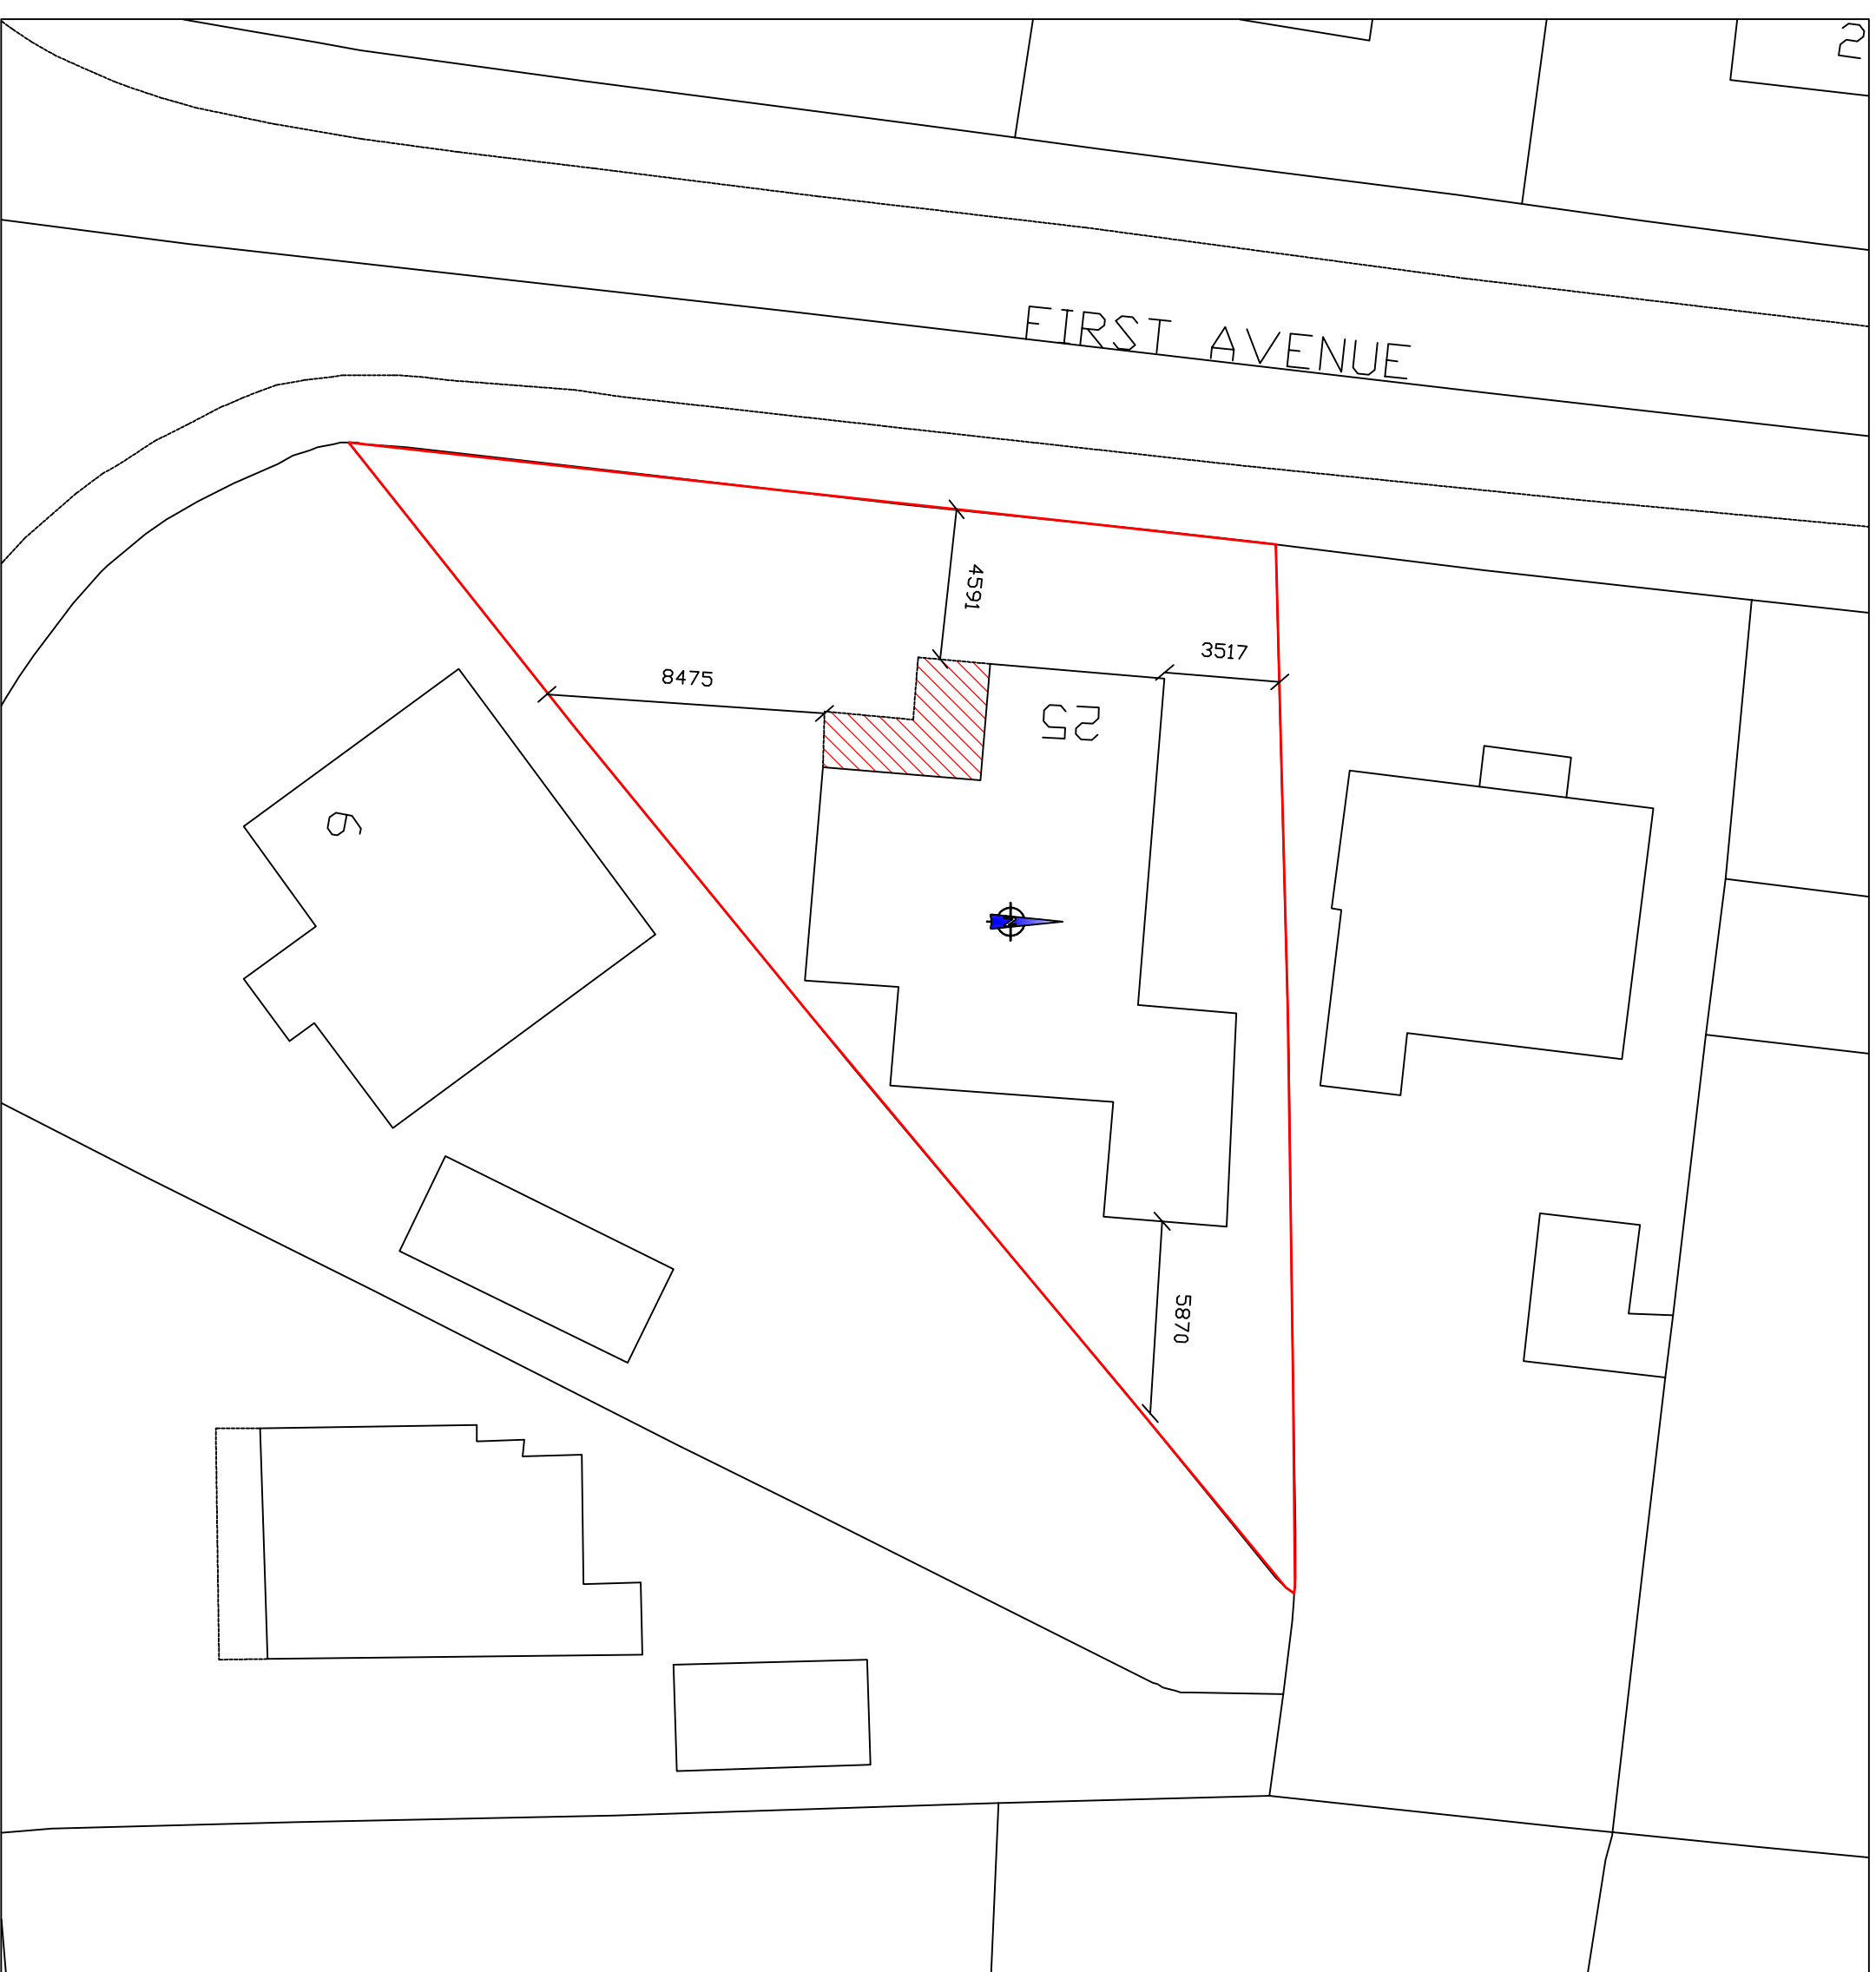

## Block Plan

Scale 1:200 @ A1

| Rev. Amendments | Date | Dw. |  |
|-----------------|------|-----|--|

**KMH**  
**Construction Ltd**  
New Build, Extensions & Architectural Design  
15 Overdown Road, Falmouth, Bognor regis,  
West Sussex, PO22 7HW  
Tel: 07733 962621 / 07976 264036  
e-mail: info@kmhconstruction.co.uk

**CLIENT:**  
Mr & Mrs Meeth  
25 First Ave  
Felpham  
Bognor Regis  
PO22 7LG

**PROJECT:**  
Replacement of sun room and balustrading

**DRAWING TITLE:**  
**PLANNING ISSUE**

|          |             |        |
|----------|-------------|--------|
| DRAWN:   | JOB NO:     | SCALE: |
| STM      | -           |        |
| CHECKED: | DRAWING NO: | REV:   |

|        |         |
|--------|---------|
| DATE:  | MM/P/01 |
| Jan 14 |         |

© KMH Construction Ltd