



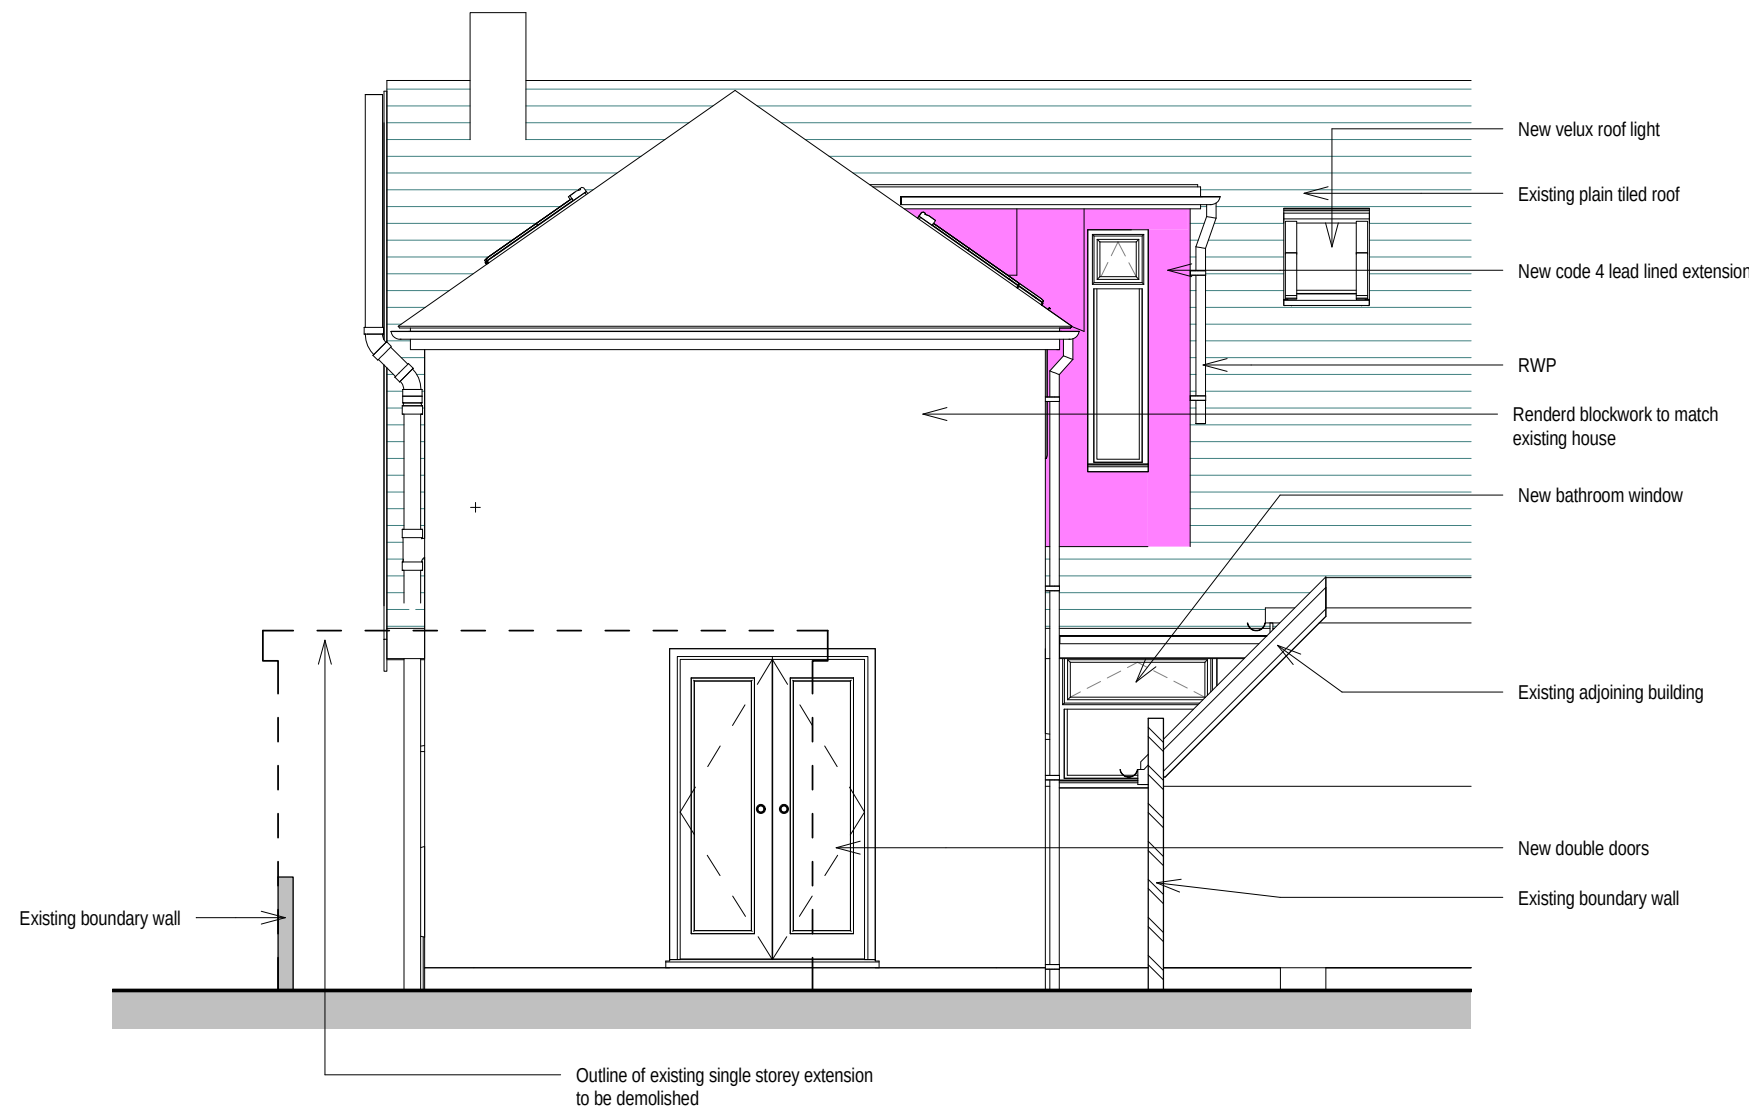


1 west elevation
1 : 50

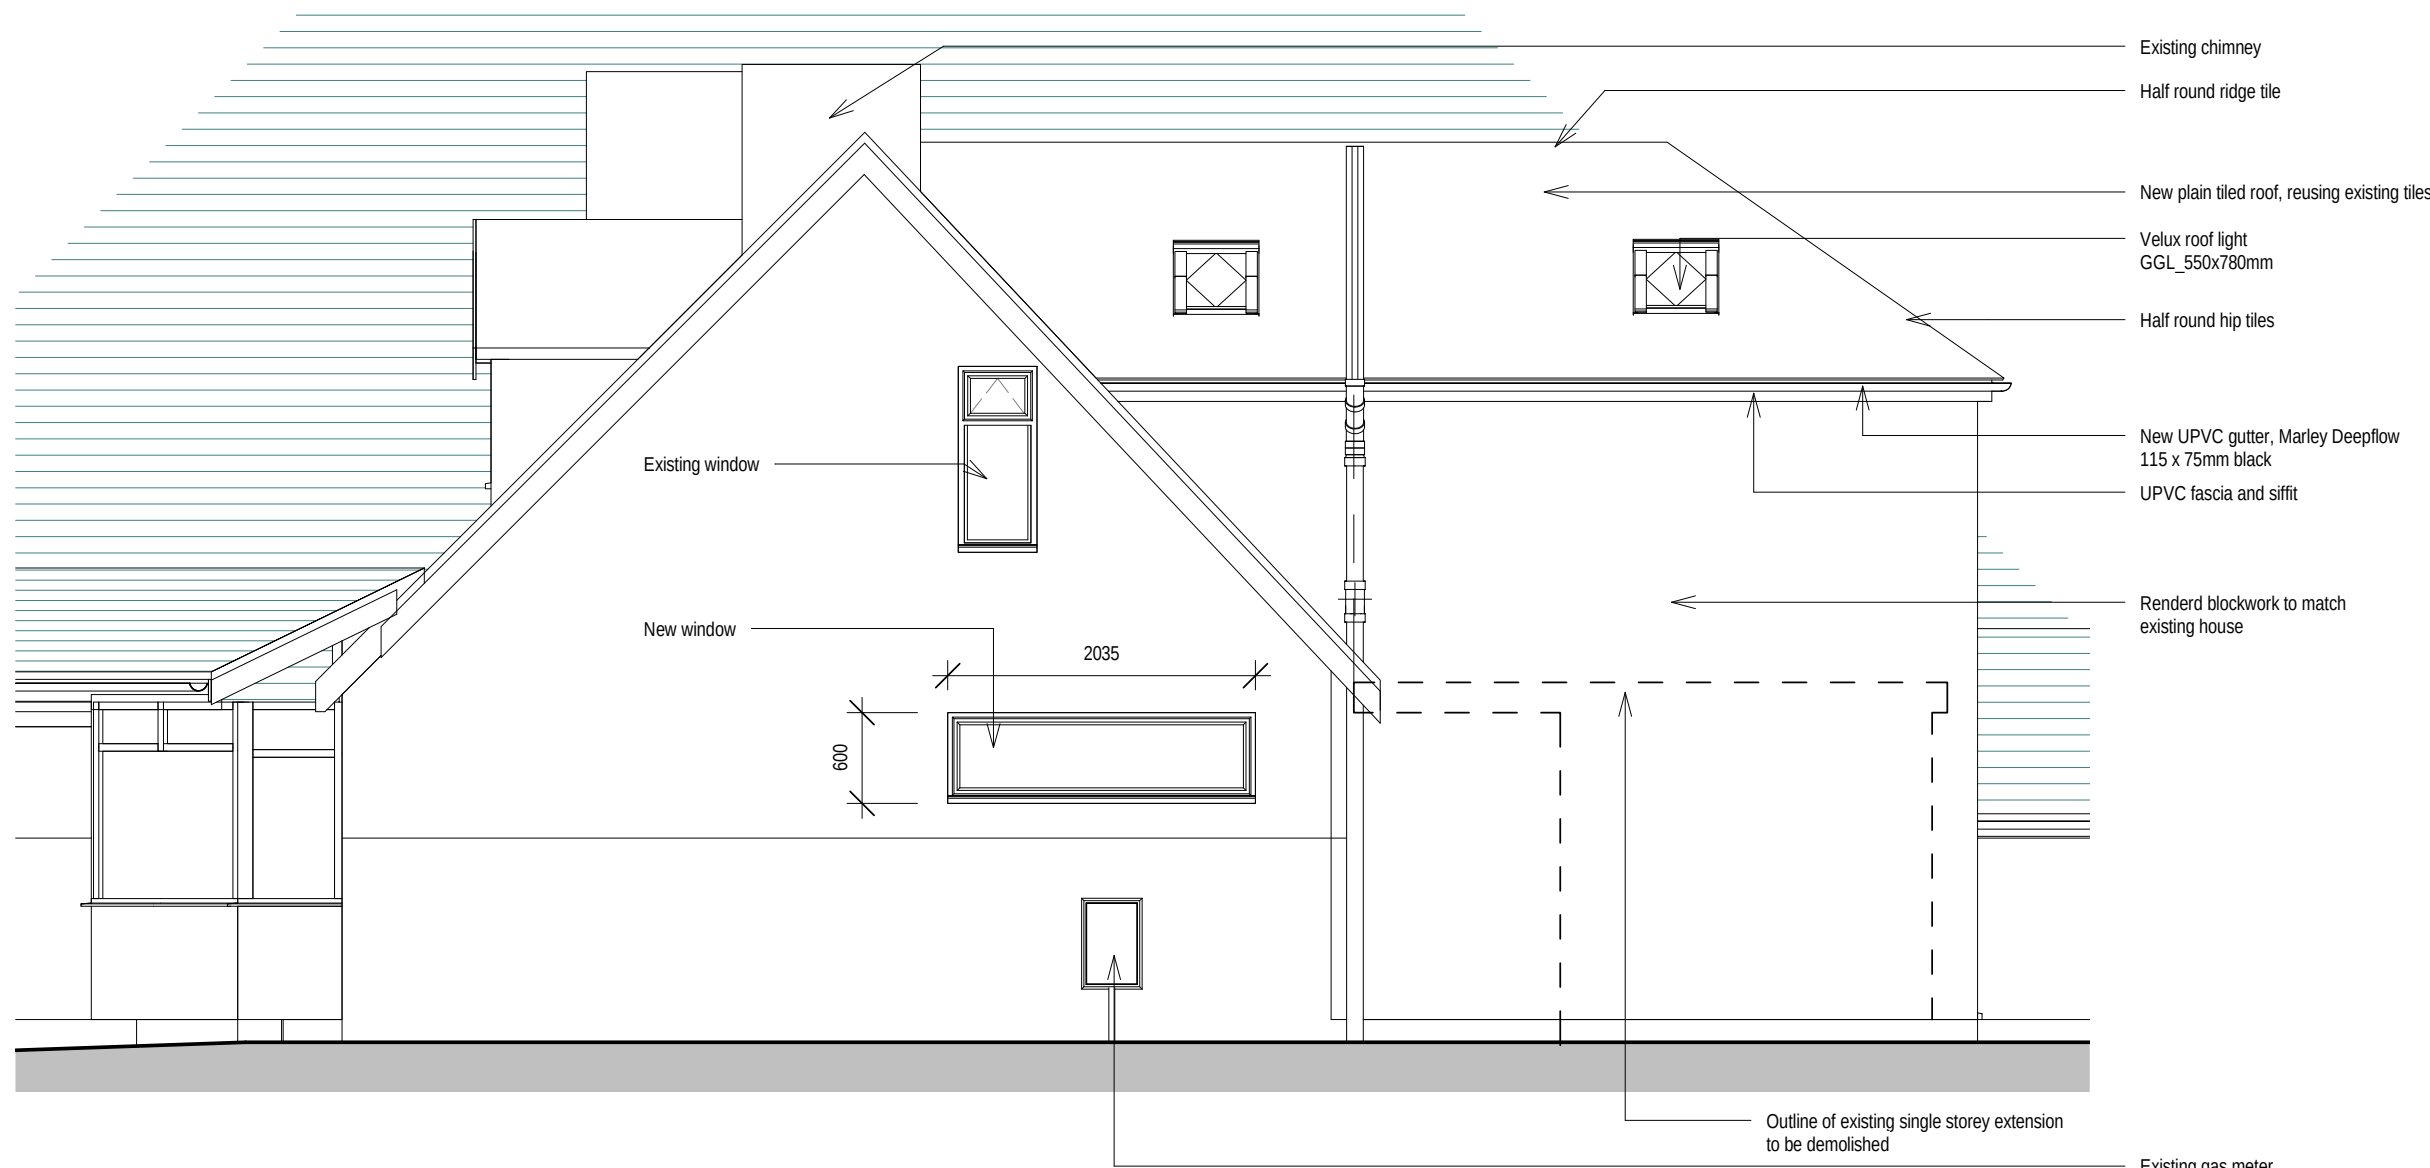

3 east elevation
1 : 50



2 north elevation
1 : 50

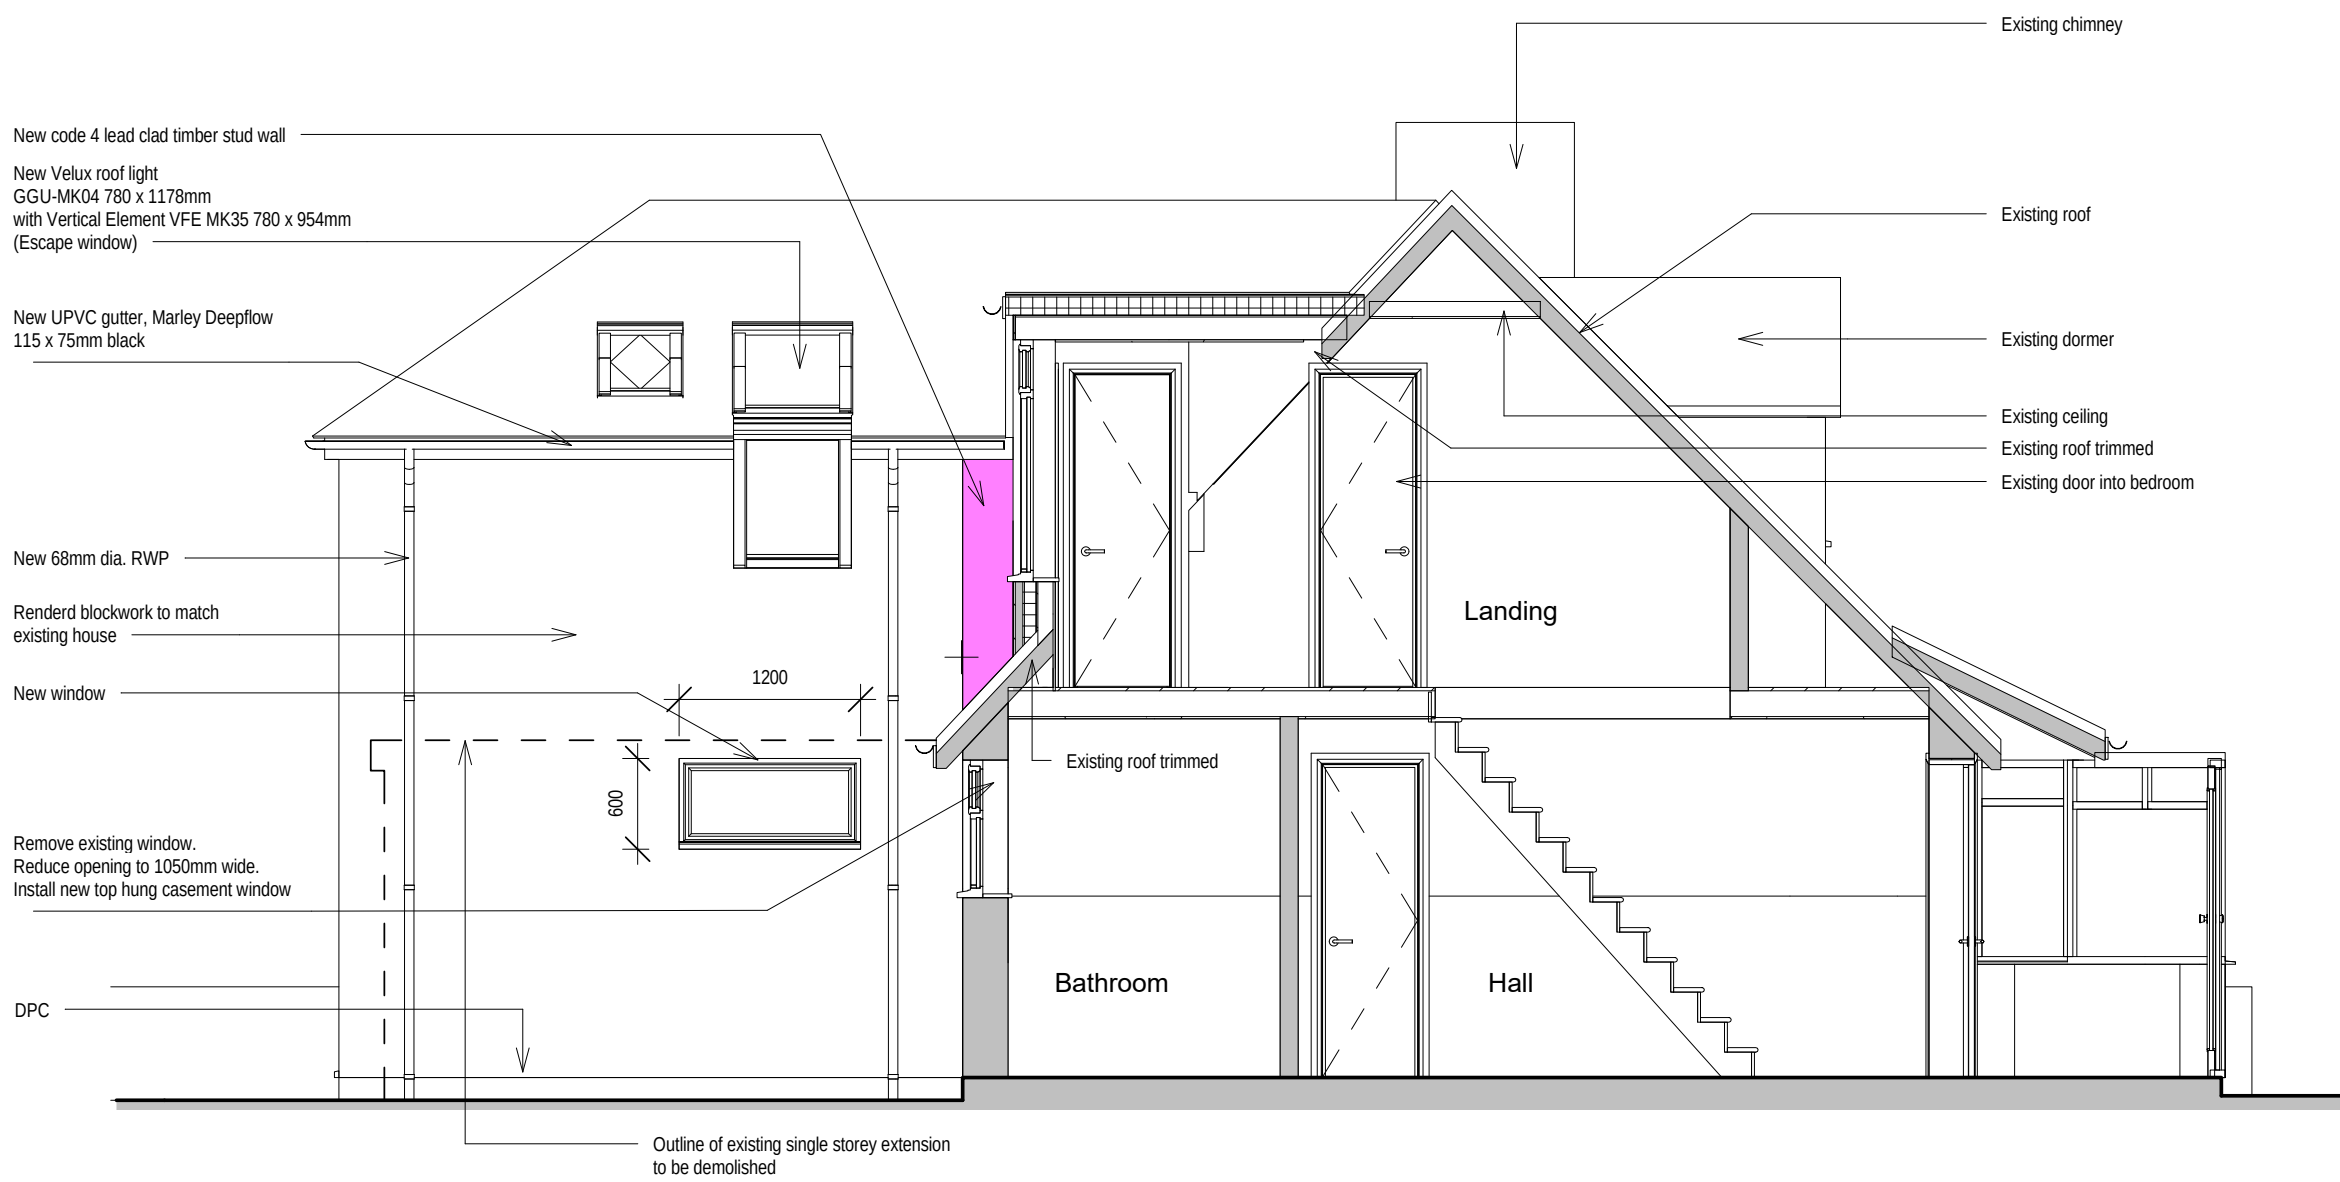

4 south elevation
1 : 50

Revisions

No.	Description	Date	Issued by
6	Issued for Building Regs	16/10/17	
5	Issued for construction	05/09/17	

Use figured dimensions only. All levels and dimensions to be checked on site. This drawing is to be read in conjunction with all other relevant drawings and specifications. All rights reserved. Hunters South Architects Limited.

alastair mallett
technologist

3 Newlands Lane
Chichester
West Sussex
PO19 3AT

e alastair.mallett@gmail.com
t 01243 628878
m 07751 820 515

Project Name: 33 Flansham Lane

Dwg Reference: Proposed Elevations

Scale: 1 : 50 @ A1	Status:		
Date:	Sheet:		
Checked: Checker	Job No:	Dwg No:	Rev:
Drawn: Author	17-03	A-03.14	6