



FLOOR PLAN

SCALE 1/200

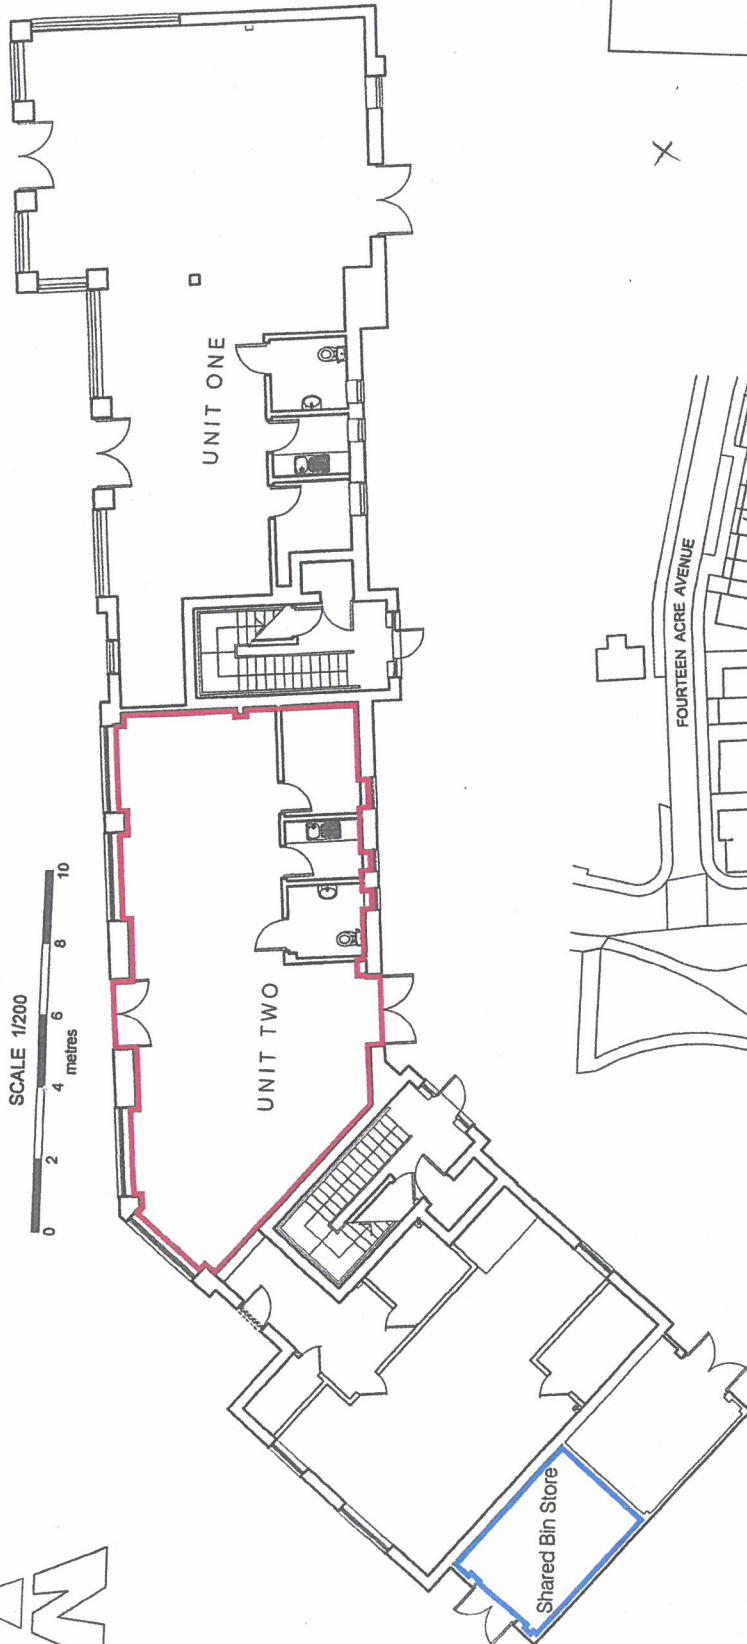

LOCATION PLAN

SCALE 1/1250

 

MARSHALL CLARK
CHARTERED SURVEYORS AND
COMMERCIAL PROPERTY CONSULTANTS

Marshall Clark LLP
24 Grafton Road, Worthing
West Sussex BN11 1QP
T: 01903 236599
F: 01903 208973
E: admin@marshallclark.co.uk
www.marshallclark.co.uk

Site	Unit 2, Wood Hill Way Felpham, West Sussex PO22 8GJ
Title	Lease Plan
Date	June 2018
Scale	1:200 & 1:1250 on A4
Dwg no	180601
Rev	

