



NOTES:

Dimensions to be checked on site before commencing work.
Any discrepancies shall be reported to the architect immediately.


Do not scale from these drawings except for planning purposes.
Use figured dimensions only.

Where applicable this drawing is to be read in conjunction with other consultants' drawings.


This drawing is the copyright of hda projects ltd.

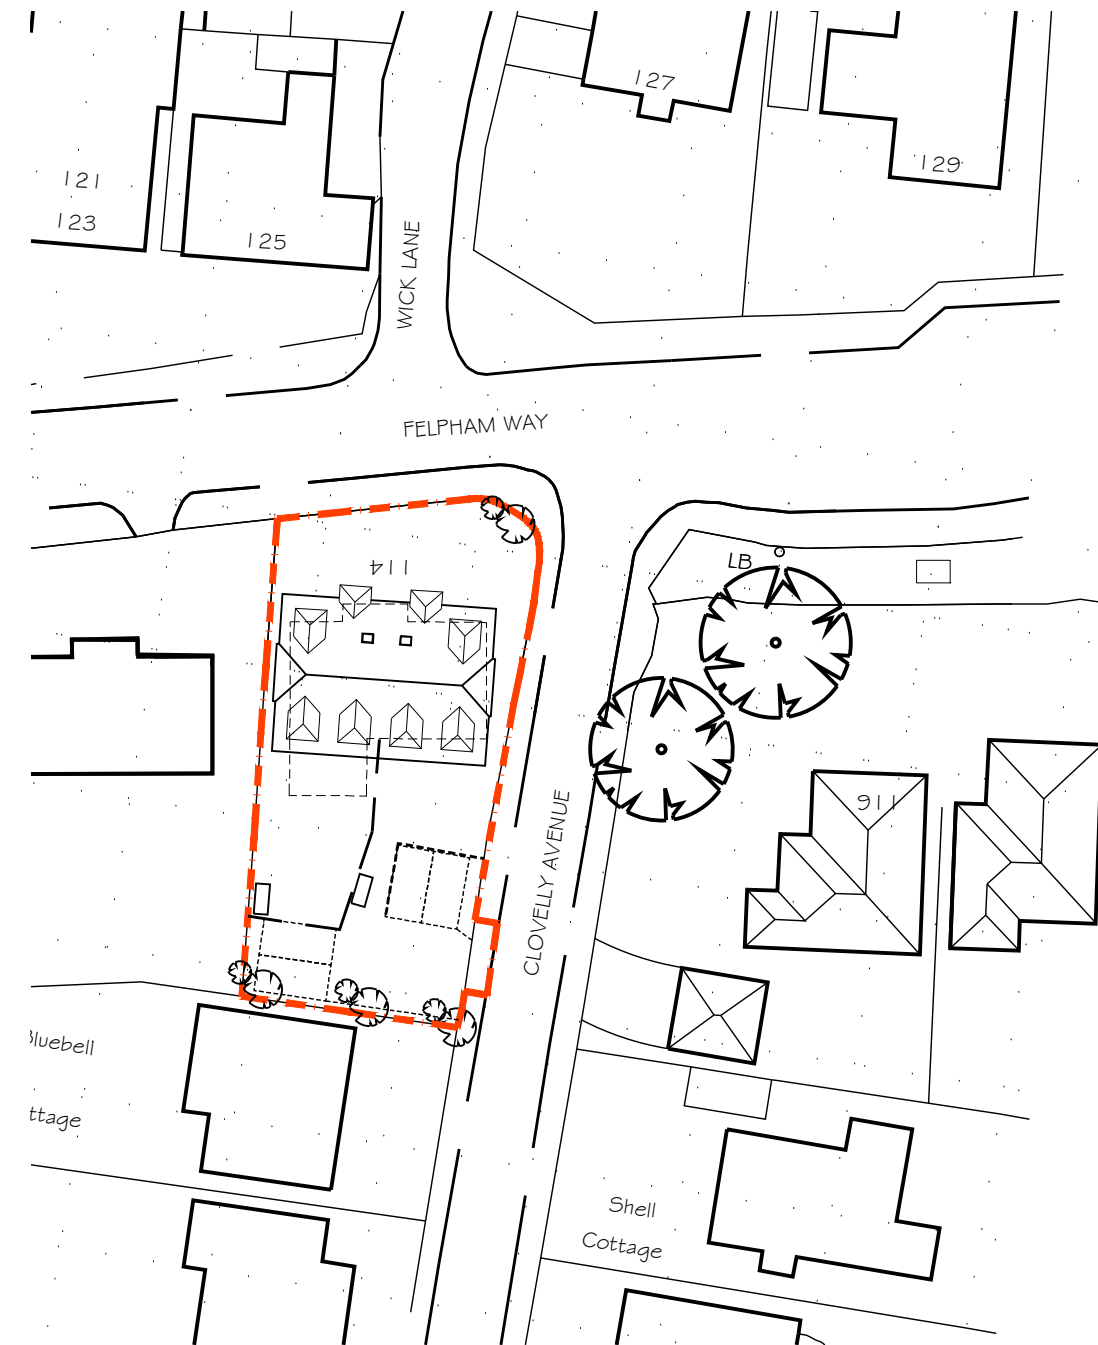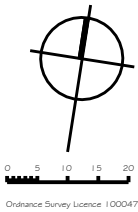

Block Plan I : 500

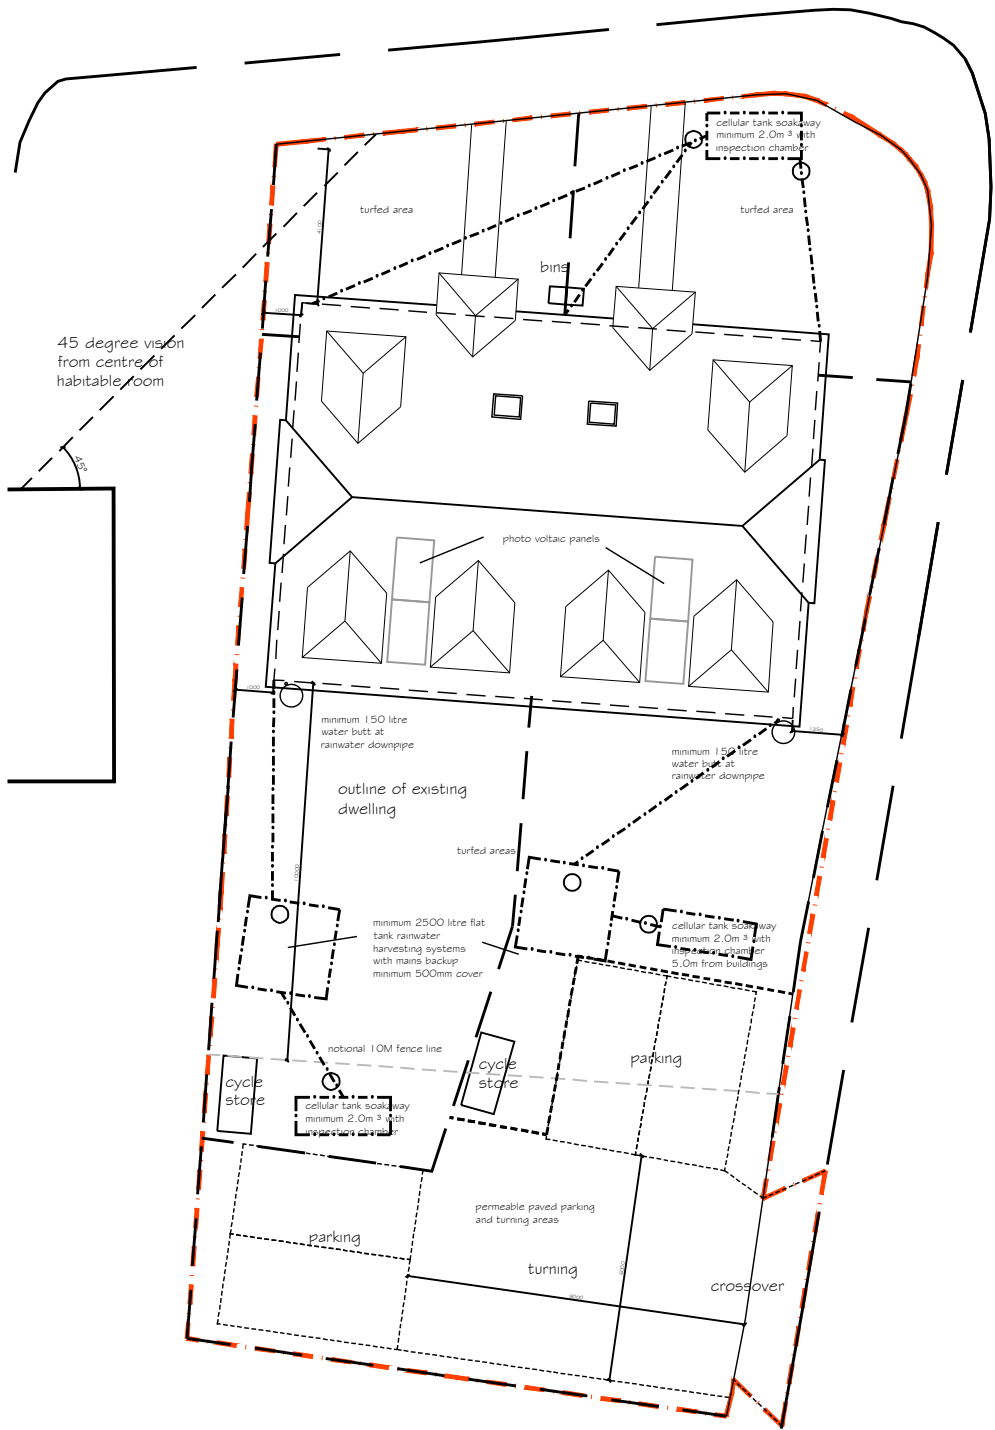

Site Plan I : 200

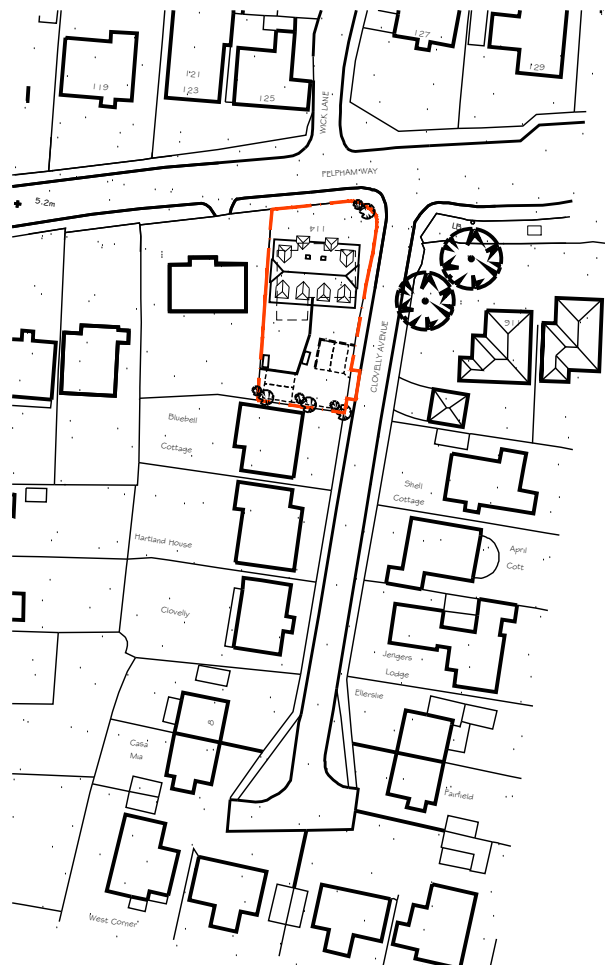

Location Plan I : 1250

Rev	Date	Amendment
-----	------	-----------

hda projects

6 The Old Flour Mill - Queen Street -
Emsworth - Hampshire - PO10 7BT -
Tel: +44 (0) 1243 373855 Mob: 07881287017
e-mail: hda@hda-projects.co.uk

For
VIP (West Sussex) Maintenance Ltd

Project
114 Felpham Way
Bognor Regis
West Sussex
PO22 8QW

Title
Block and Location Plans

B 16 06 15 Surface water layout
A 11 02 15 Parking layout as Site Plan 04

Date	Drawn	Scale	Checked
Jan 2015	wtm	1250 + 500 @ A3	
Job Number	Prefix	Drawing Number	Revision
1430	P	01	B