
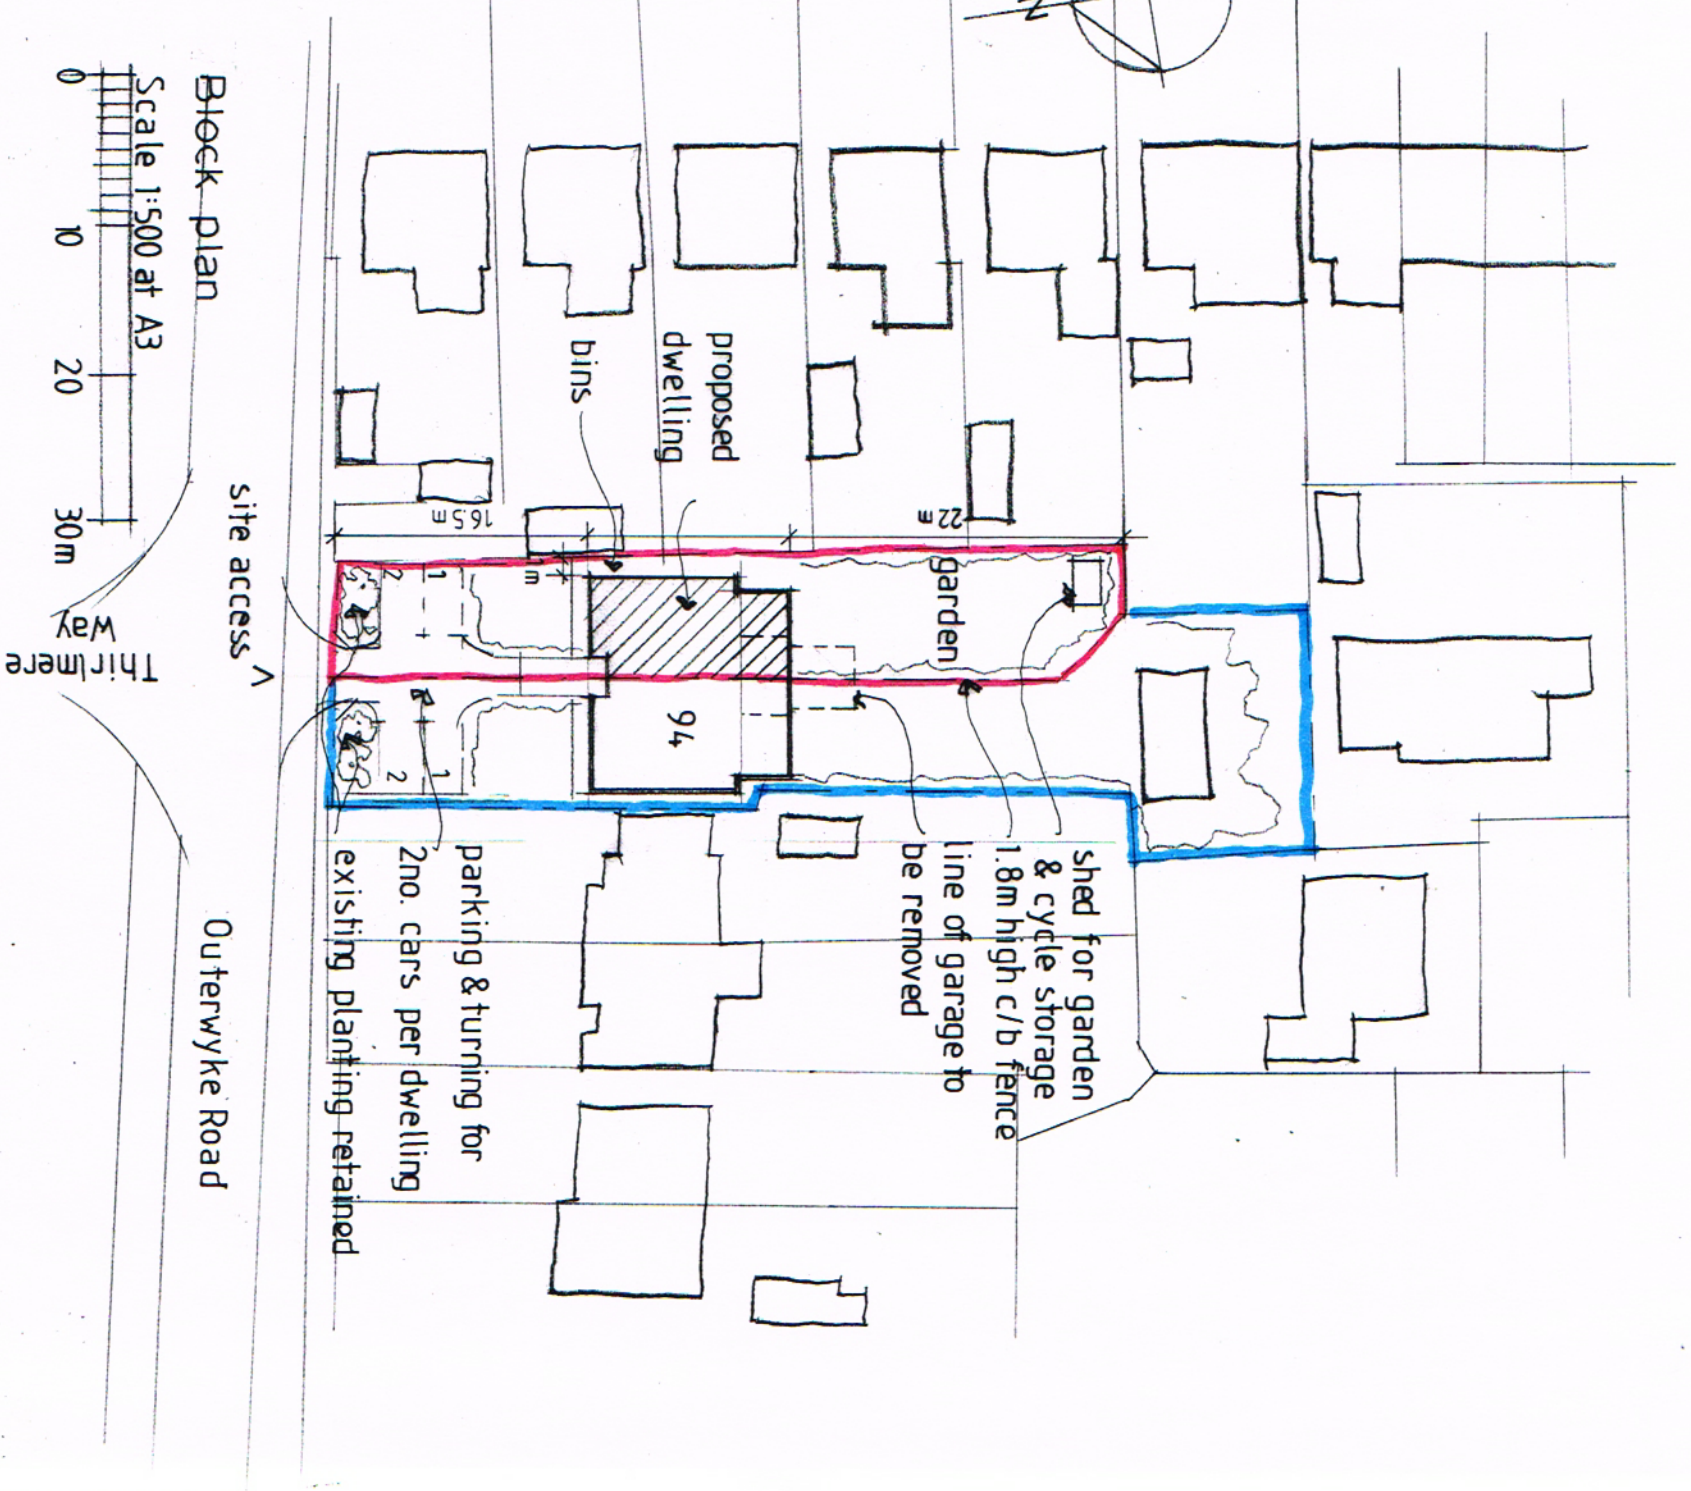


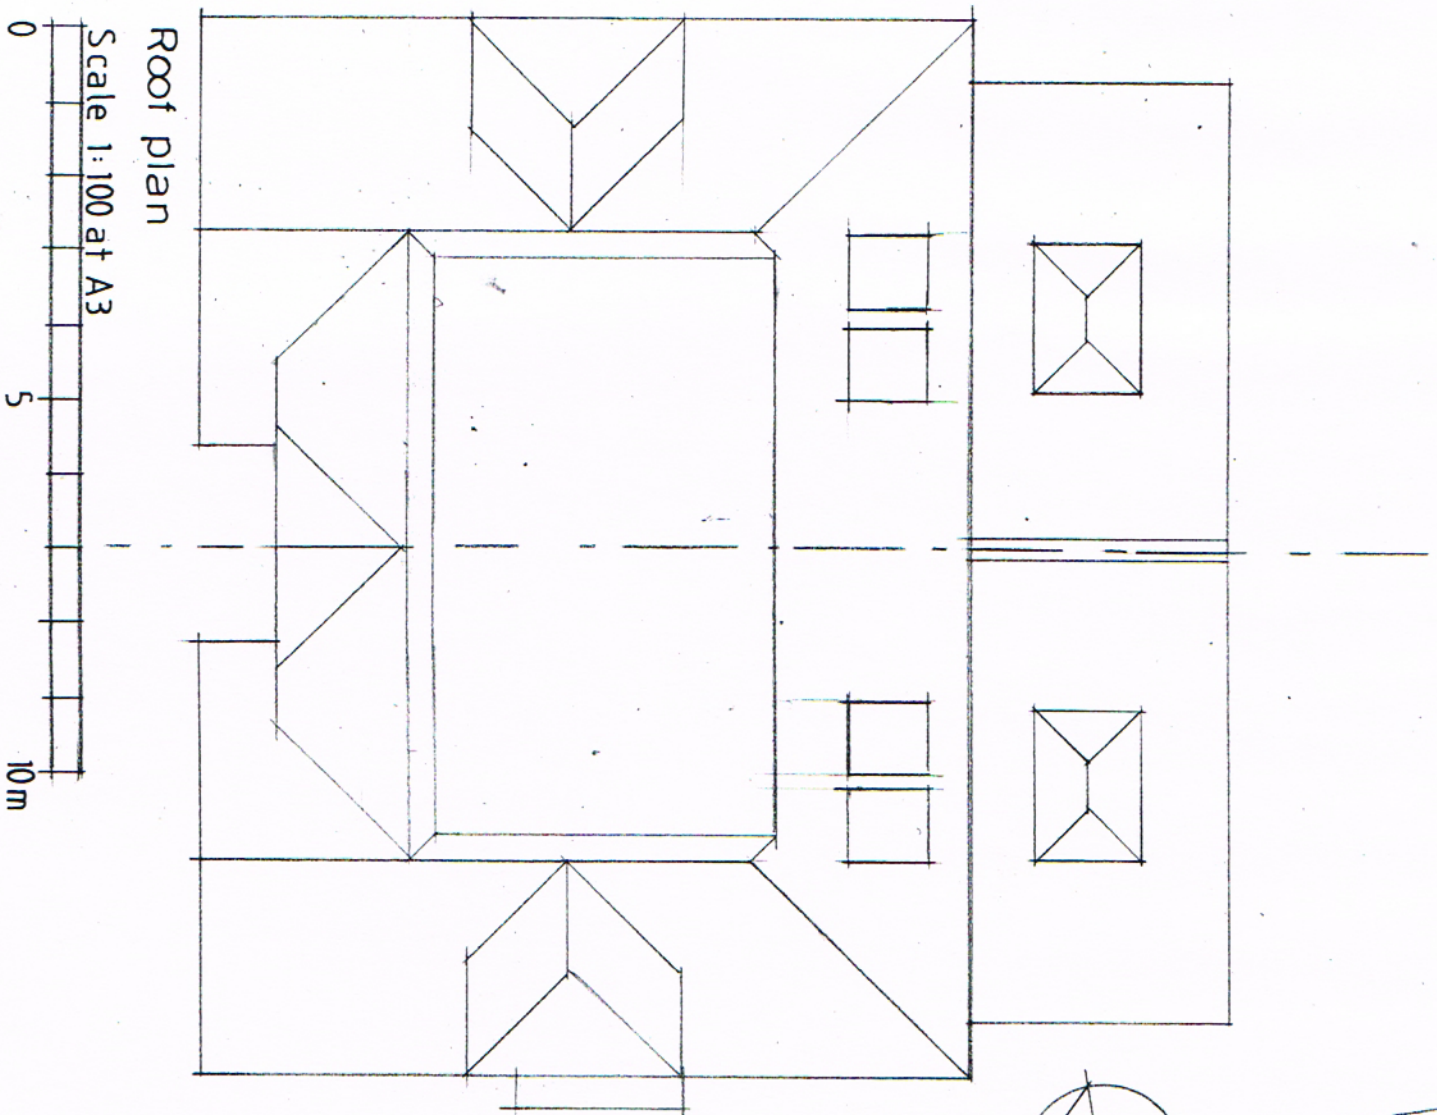

## RJCA Chartered Architects

The White House, 2 Lavant Road

Chichester, West Sussex PO19 5RQ

Tel: 01243 779600

Mobile: 07973435493

Email: [rjcatkinson@btinternet.com](mailto:rjcatkinson@btinternet.com)

Project Name: 94 Outeryke Road, Felpham

Drawing: Proposed additional dwelling – block/roof plan

Drawing Number: 2015/21/04 Rev.