




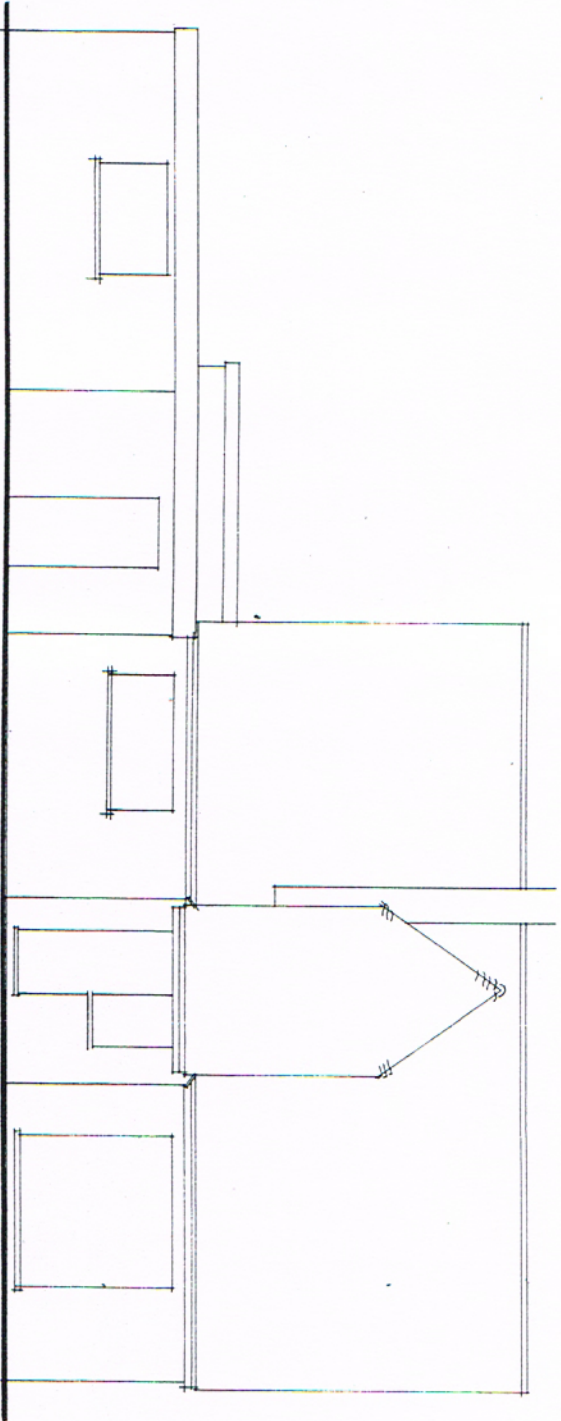





East elevation

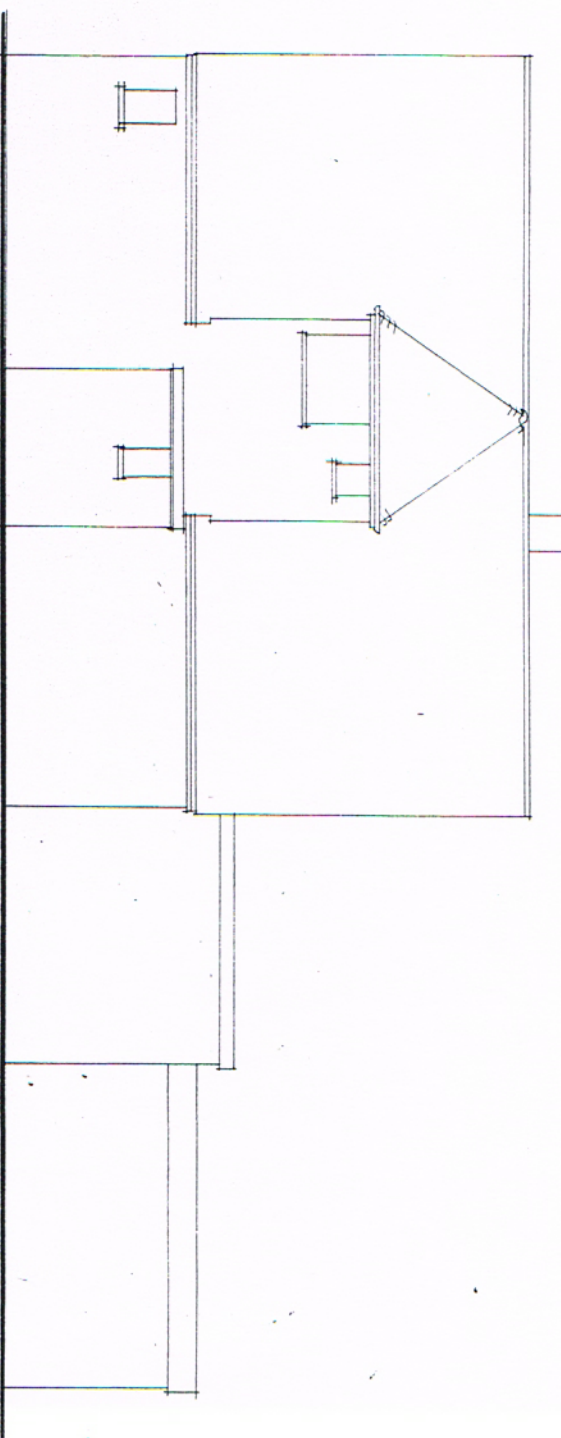

West elevation

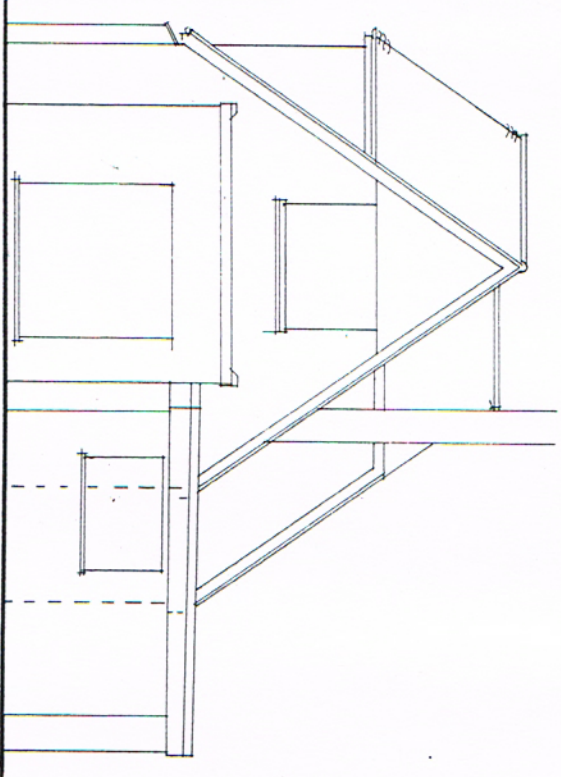


South elevation

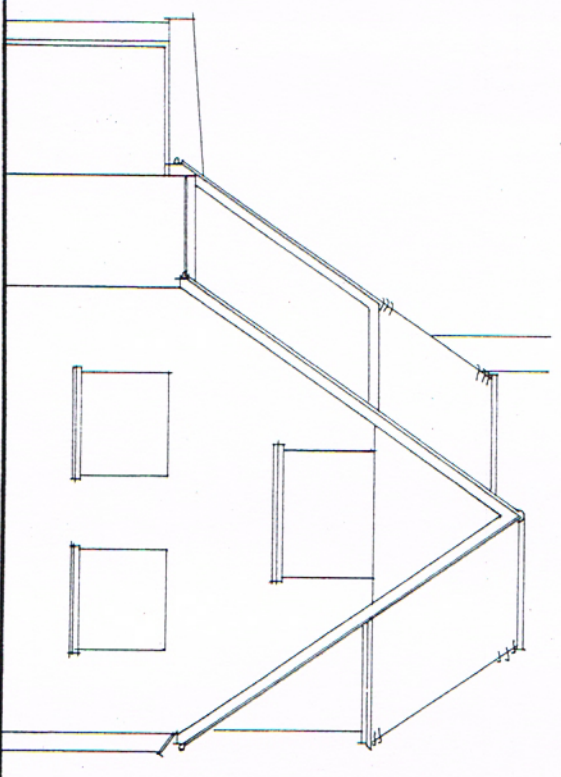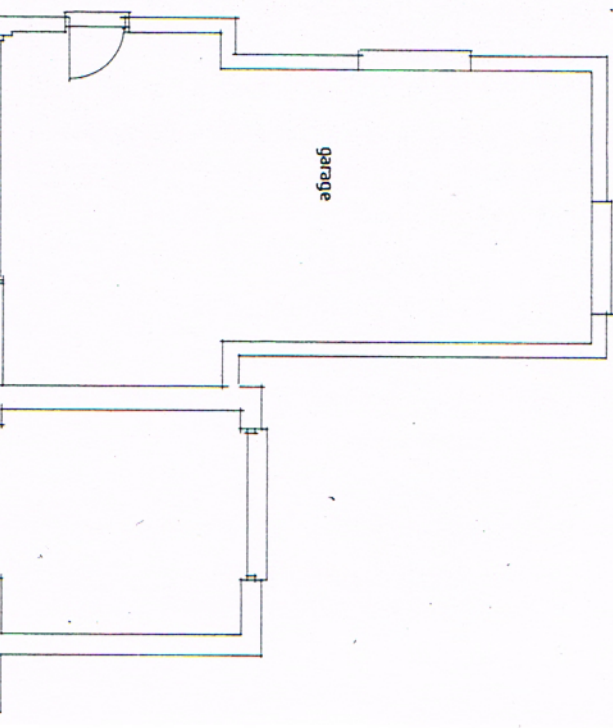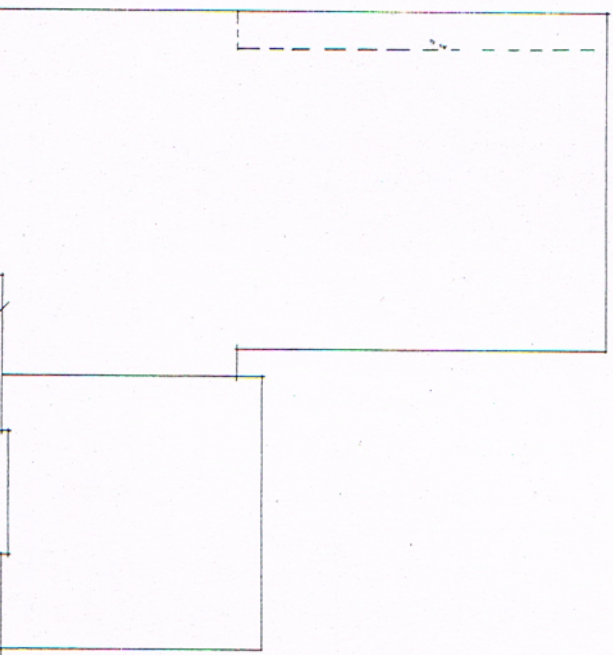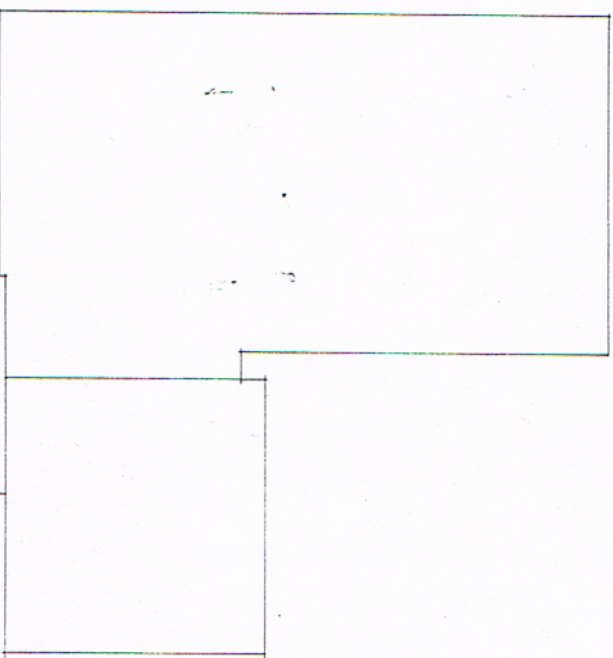


North elevation


Scale 1:50 at A1 / 1:100 at A3
0 1 2 3 4 5m

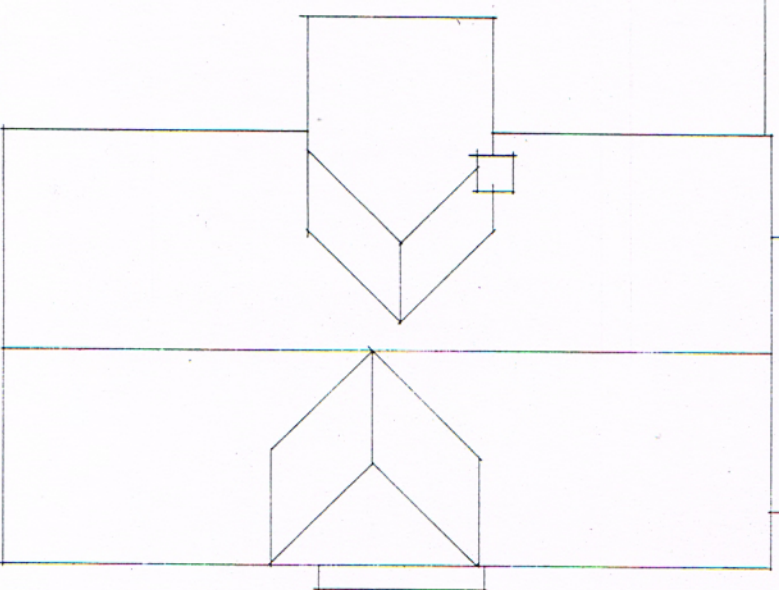

Roof plan

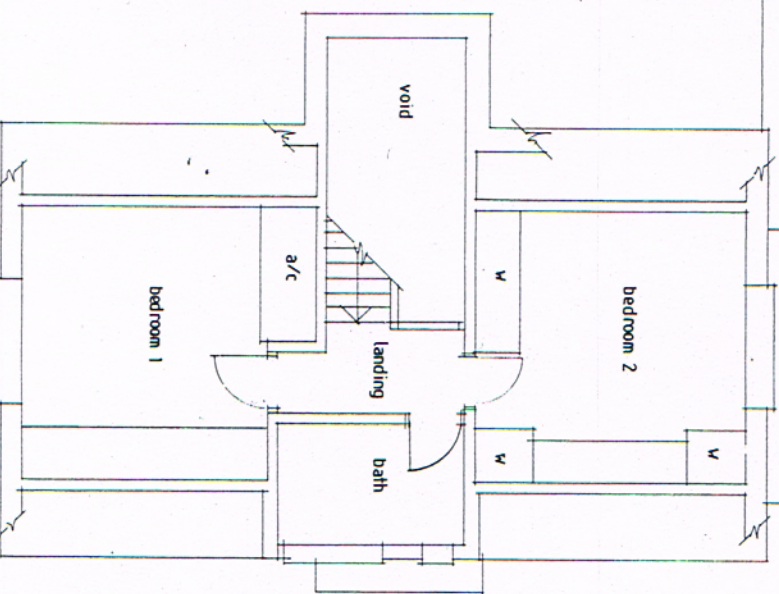

First floor plan

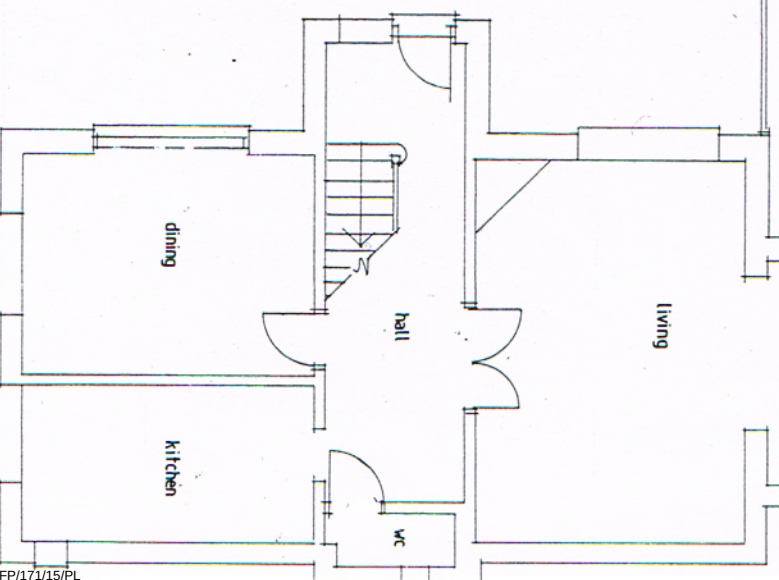

Ground floor plan