
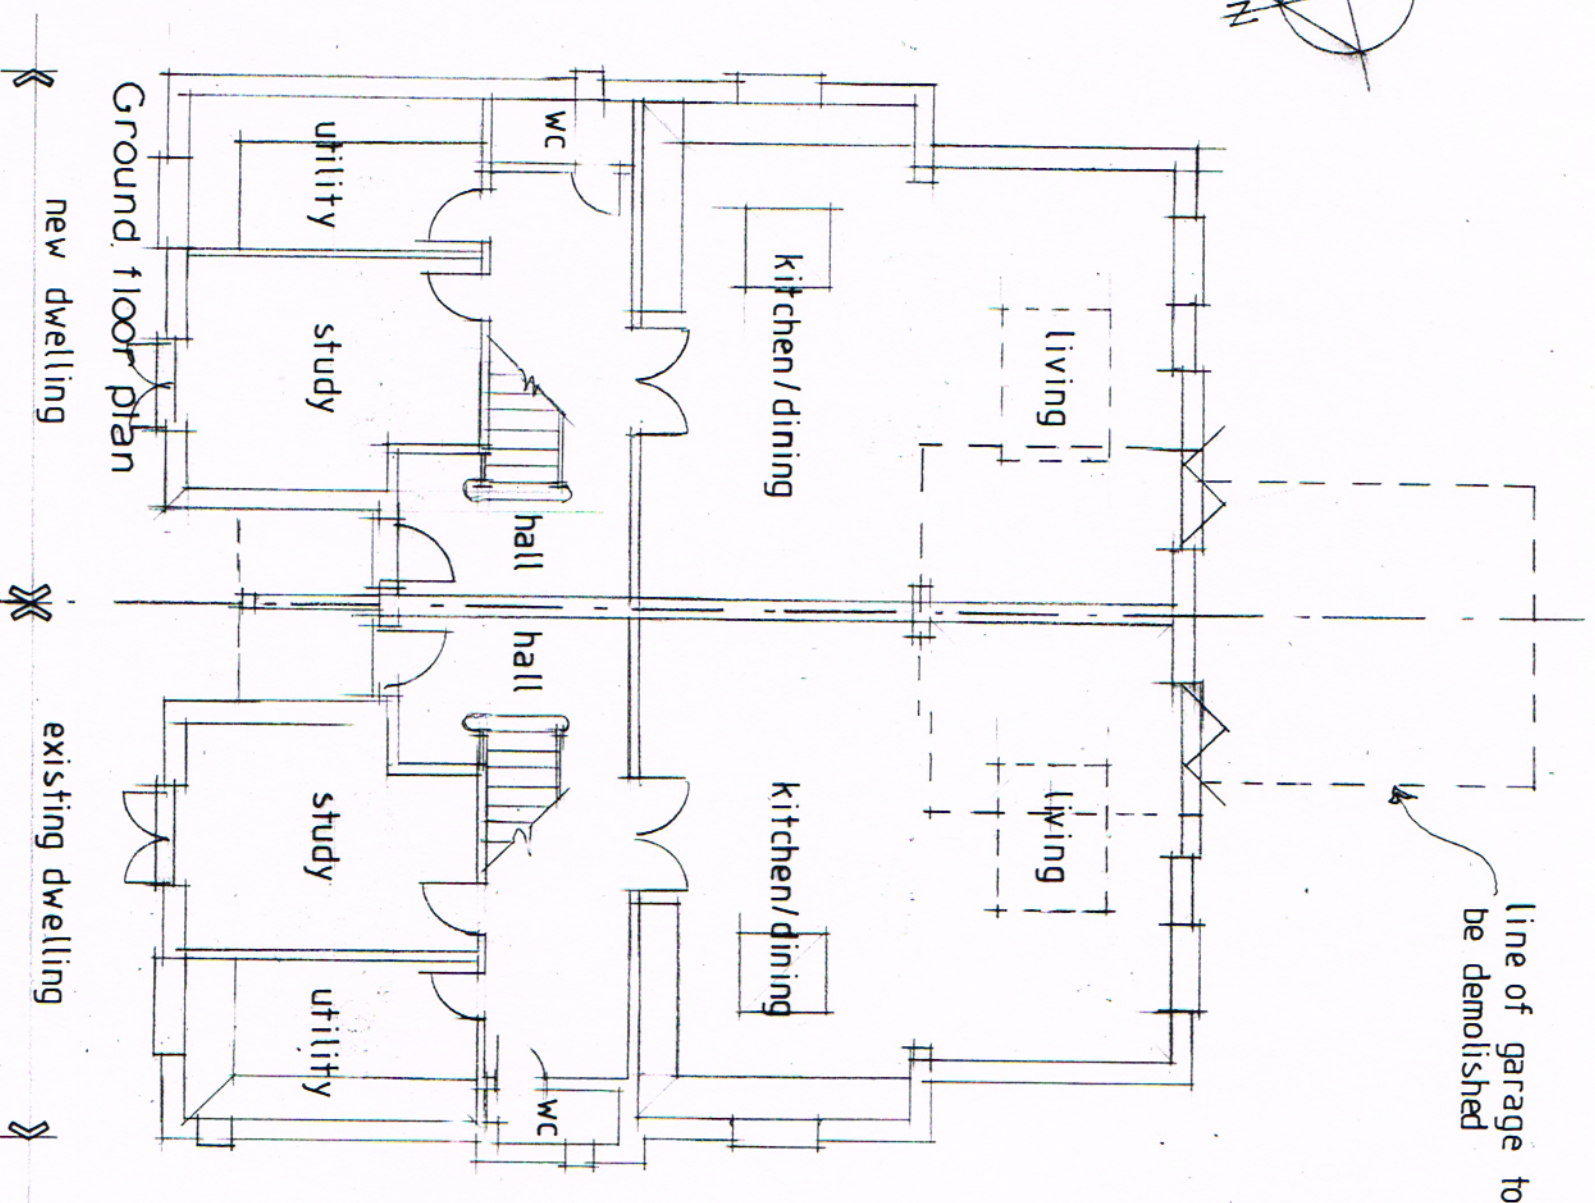


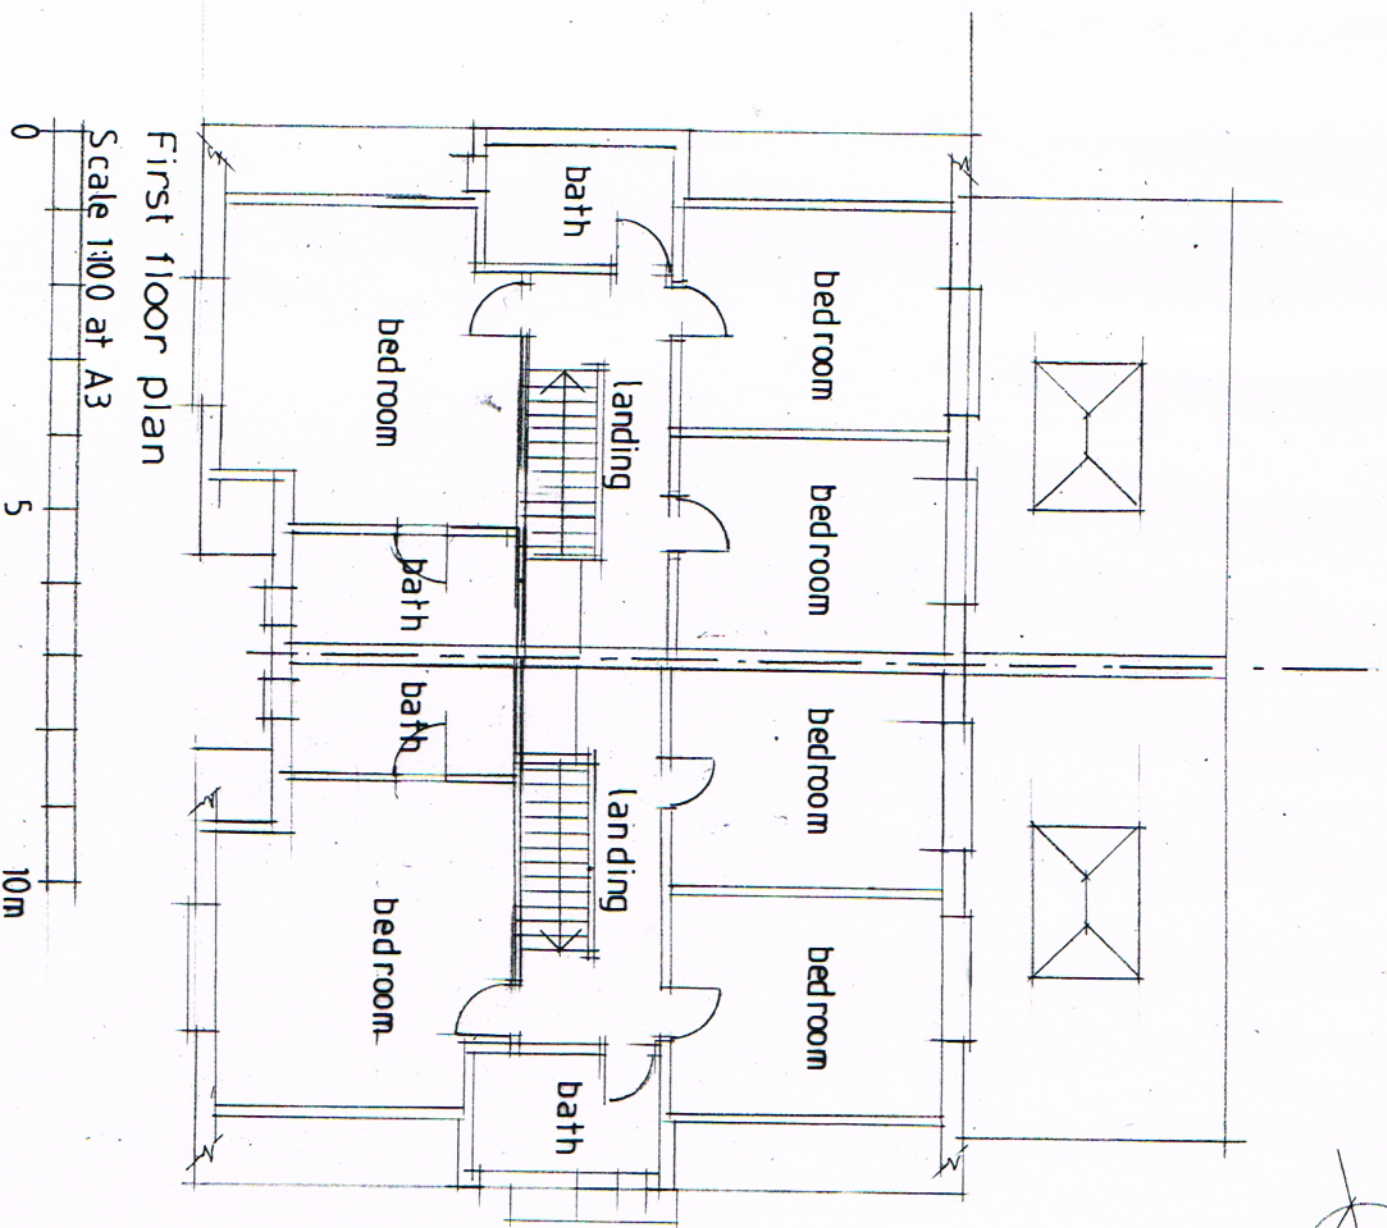

RJCA Chartered Architects

The White House, 2 Lavant Road
Chichester, West Sussex PO19 5RQ
Tel: 01243 779600
Mobile: 07973435493
Email: rjcatkinson@btinternet.com

Project Name: 94 Outerwyke Road, Felpham

Drawing: Proposed additional dwelling – floor plans

Drawing Number: 2015/21/02 Rev.