




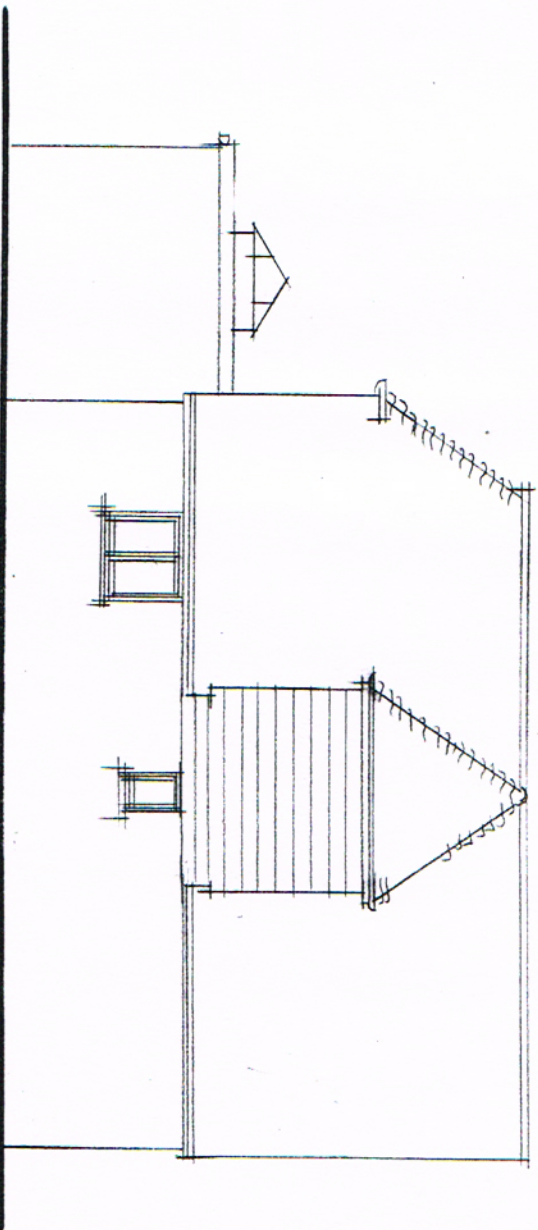

East elevation


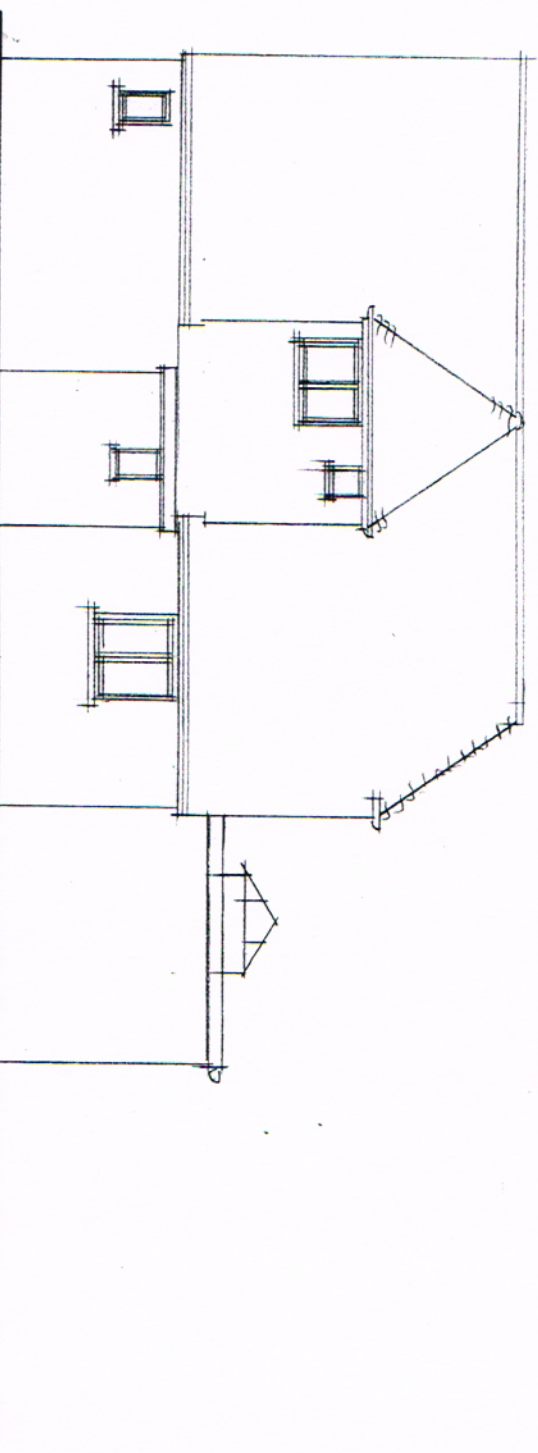


West elevation

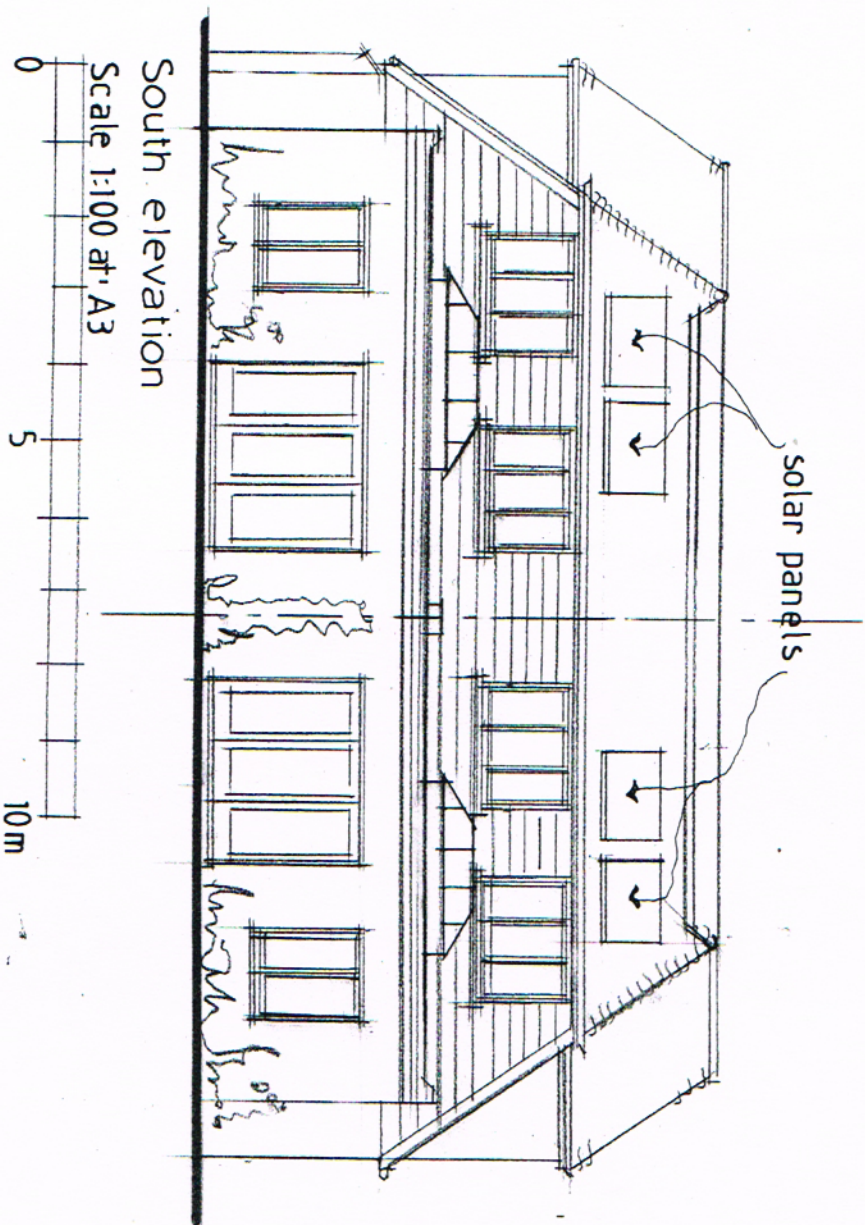

South elevation

Scale 1:100 at A3

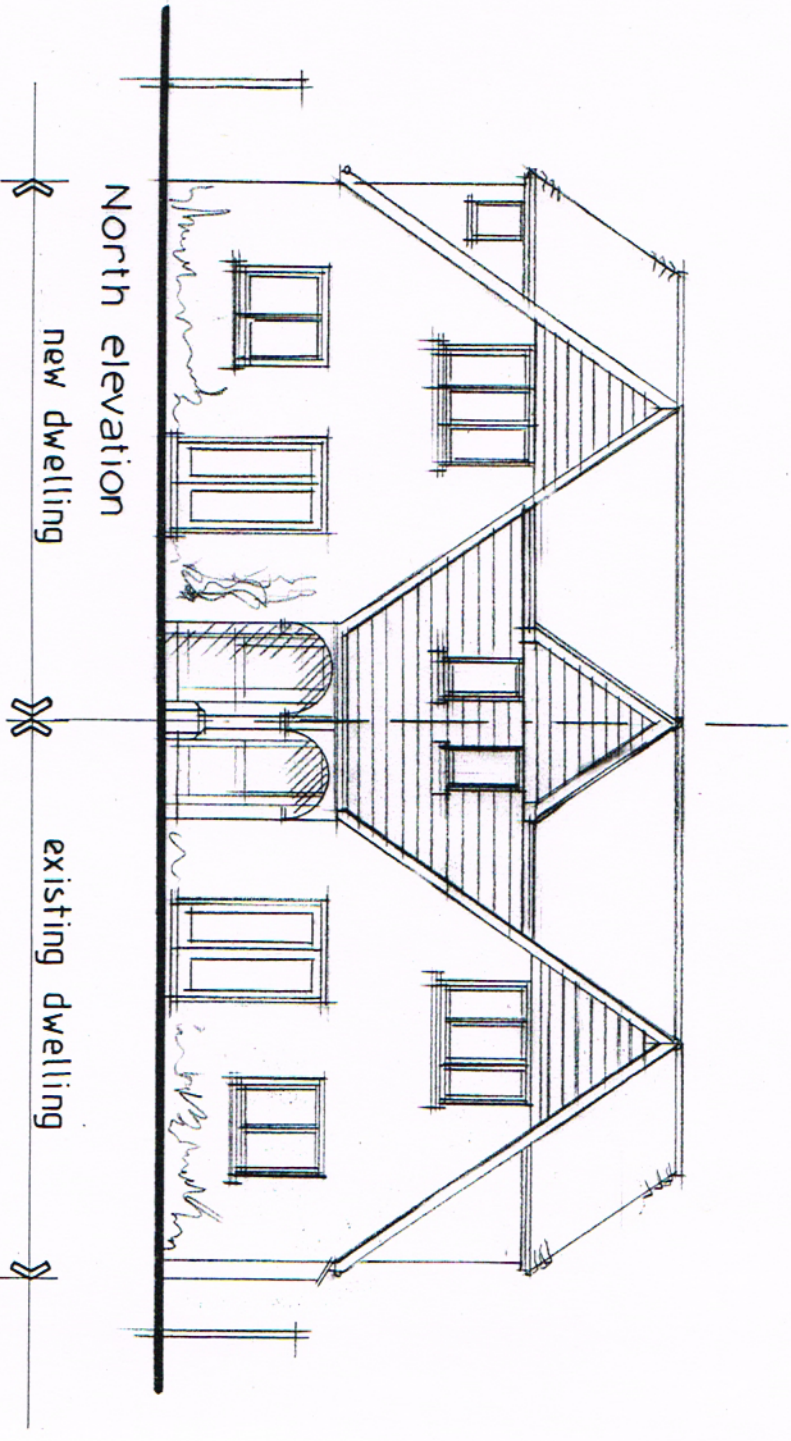 

North elevation

new dwelling

existing dwelling

Schedule of external materials:

Generally:

All external materials are to be selected to carefully match the existing house

Roof:

Pitched roof shall be finished with plain tiles to match existing.
Flat roof shall be finished with GRP or felt

Walls:

Ground floor walls shall be finished with white painted render
First floor walls shall be finished with dark stained timber
Side dormer walls shall be finished with tile hanging

Joinery:

Windows & doors shall be white upvc

RJCA Chartered Architects

The White House, 2 Lavant Road

Chichester, West Sussex PO19 5RQ

Tel: 01243 779600

Mobile: 07973435493

Email: rjcatkinson@btinternet.com

Project Name: 94 Outerwyke Road, Felpham

Drawing: Proposed additional dwelling – elevations

Drawing Number: 2015/21/03 Rev.