



Housetype Pack _{v1}

This drawing may be scaled with reference to the scale bar for planning application purposes only. Do not scale for any other purpose, use only annotated dimensions. All dimensions are to be checked by parties using the drawing, and any errors or omissions are to be reported to James Potter Associates Ltd.


Rev.	Date	Note	Author	Checked
-	dd/mm/yy	Note	XXX	XXX




FRONT ELEVATION

REAR ELEVATION


SIDE ELEVATION

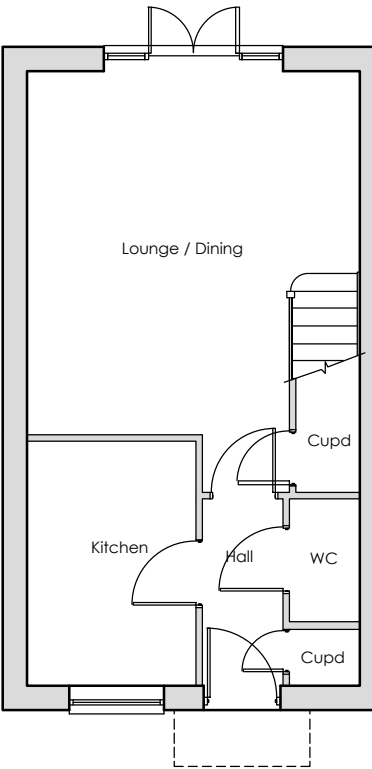

GROUND FLOOR
SCALE 1:100

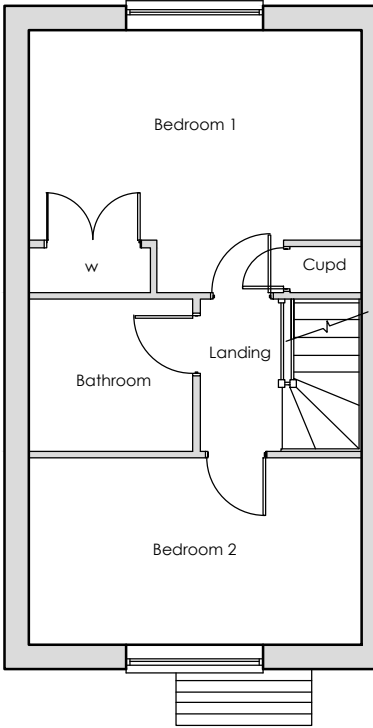

FIRST FLOOR
SCALE 1:100

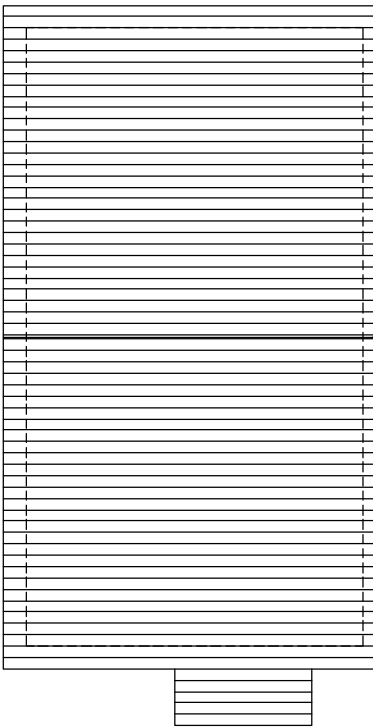


ROOF PLAN
SCALE 1:100

Plots
As - 12
Opp - 11, 16



Project	NEW DWELLINGS LAND OFF STANHORN GROVE FELPHAM BOGNOR REGIS					Drawing	WINDOM - PLANS & ELEVATIONS - BRICK				
						Job-Dwg Number	17094-PL-3-01			Rev.	-
Client	WORTHING HOMES GROUP					 JAMES POTTER ASSOCIATES www.jpa.design JPA - PORTSMOUTH Suite 1, Winter Works, Rear of 119 Winter Road, Southsea, Portsmouth, PO4 8DS t. +44(0)2393 871 000					
Status	PLANNING										
Scale	1:100		Sheet Size A3								
Author	RR	Checked	JP	Date	19/04/18						

PORTSMOUTH DISTRICT COUNCIL - EP/17/148/P

 

This drawing may be scaled with reference to the scale bar for planning application purposes only. Do not scale for any other purpose, use only annotated dimensions. All dimensions are to be checked by parties using the drawing, and any errors or omissions are to be reported to James Potter Associates Ltd.


Rev.	Date	Note	Author	Checked
-	dd/mm/yy	Note	XXX	XXX




FRONT ELEVATION

REAR ELEVATION


SIDE ELEVATION

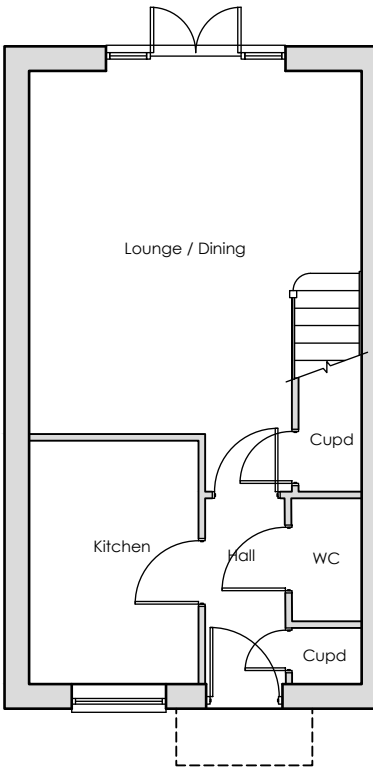

GROUND FLOOR
SCALE 1:100

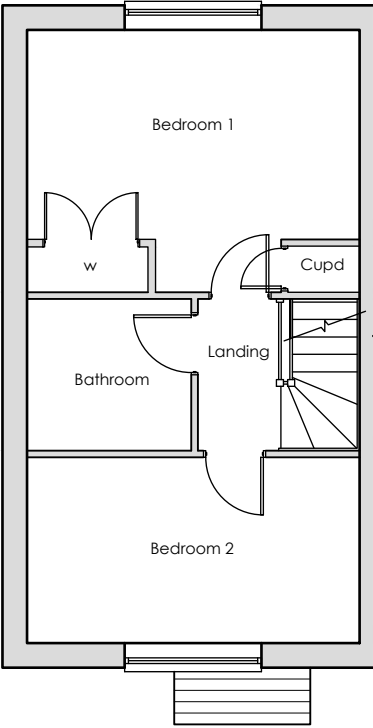

FIRST FLOOR
SCALE 1:100

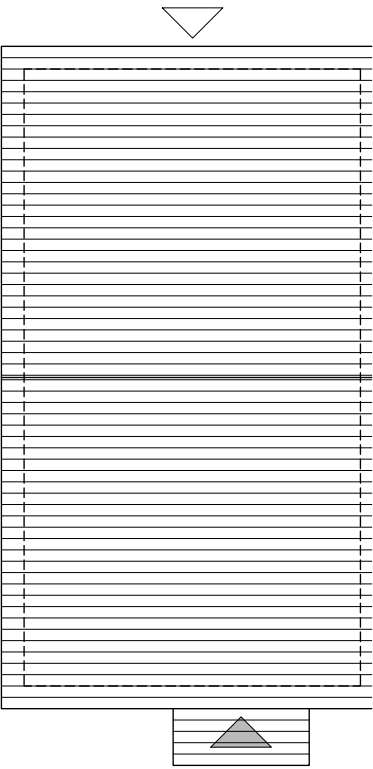


ROOF PLAN
SCALE 1:100

Plots
As - 3, 4, 5, 8
Opp -




Project	NEW DWELLINGS LAND OFF STANHORN GROVE FELPHAM BOGNOR REGIS					Drawing	WINDOM - PLANS & ELEVATIONS - BRICK DETAIL				
						Job-Dwg Number	17094-PL-3-02			Rev.	-
Client	WORTHING HOMES GROUP					JPA JAMES POTTER ASSOCIATES www.jpa.design JPA - PORTSMOUTH Suite 1, Winter Works, Rear of 119 Winter Road, Southsea, Portsmouth, PO4 8DS t. +44(0)2393 871 000					
Status	PLANNING										
Scale	1:100		Sheet Size A3								
Author	RR	Checked	JP	Date	19/04/18						

 


This drawing may be scaled with reference to the scale bar for planning application purposes only. Do not scale for any other purpose, use only annotated dimensions. All dimensions are to be checked by parties using the drawing, and any errors or omissions are to be reported to James Potter Associates Ltd.


Rev.	Date	Note	Author	Checked
-	dd/mm/yy	Note	XXX	XXX

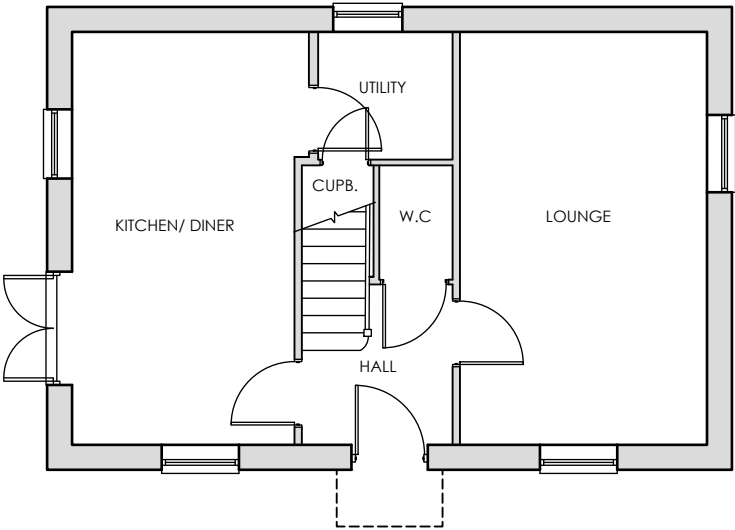

GROUND FLOOR
SCALE 1:100

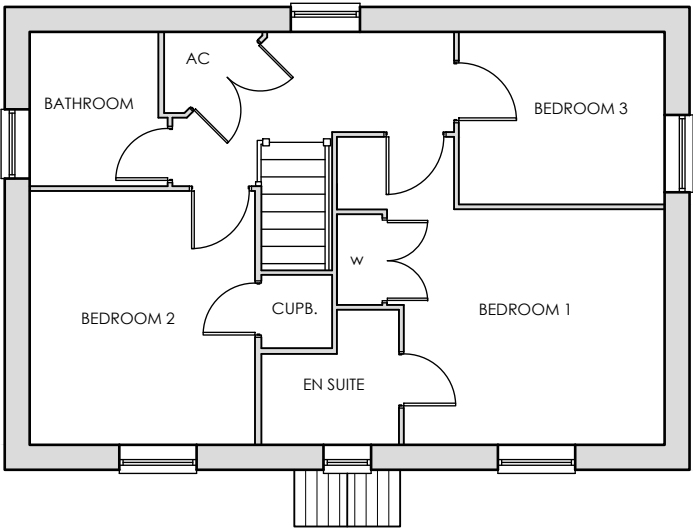

FIRST FLOOR
SCALE 1:100

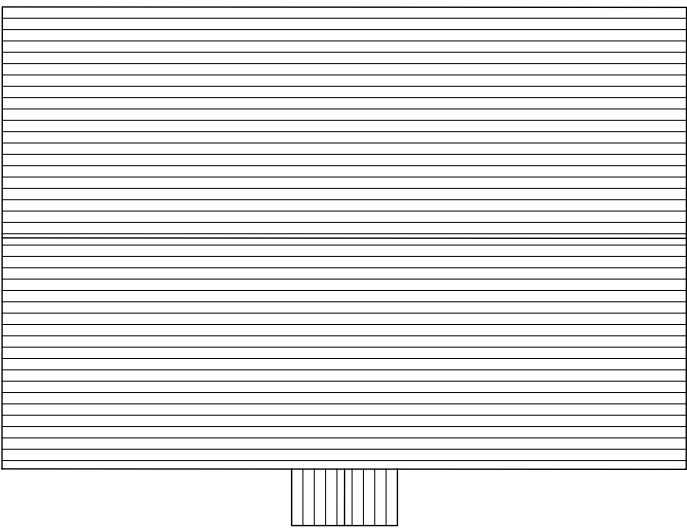


ROOF PLAN
SCALE 1:100

Plots
As -
Opp - 15



Project	NEW DWELLINGS LAND OFF STANHORN GROVE FELPHAM BOGNOR REGIS					Drawing	TURNER - PLANS - BRICK DETAIL		
						Job-Dwg Number	17094-PL-3-05		Rev.
Client	WORTHING HOMES GROUP					JPA JAMES POTTER ASSOCIATES www.jpa.design JPA - PORTSMOUTH Suite 1, Winter Works, Rear of 119 Winter Road, Southsea, Portsmouth, PO4 8DS t. +44(0)2393 871 000			
Status	PLANNING								
Scale	1:100		Sheet Size A3						
Author	RR	Checked	JP	Date	19/04/18				

PROJECT COUNCIL EDP/17/18/PL

 


This drawing may be scaled with reference to the scale bar for planning application purposes only. Do not scale for any other purpose, use only annotated dimensions. All dimensions are to be checked by parties using the drawing, and any errors or omissions are to be reported to James Potter Associates Ltd.


Rev.	Date	Note	Author	Checked
-	dd/mm/yy	Note	XXX	XXX



FRONT ELEVATION

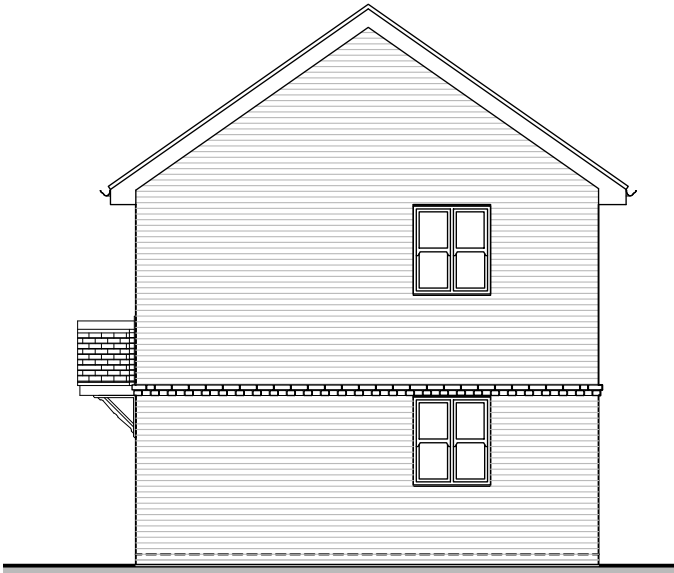

SIDE ELEVATION

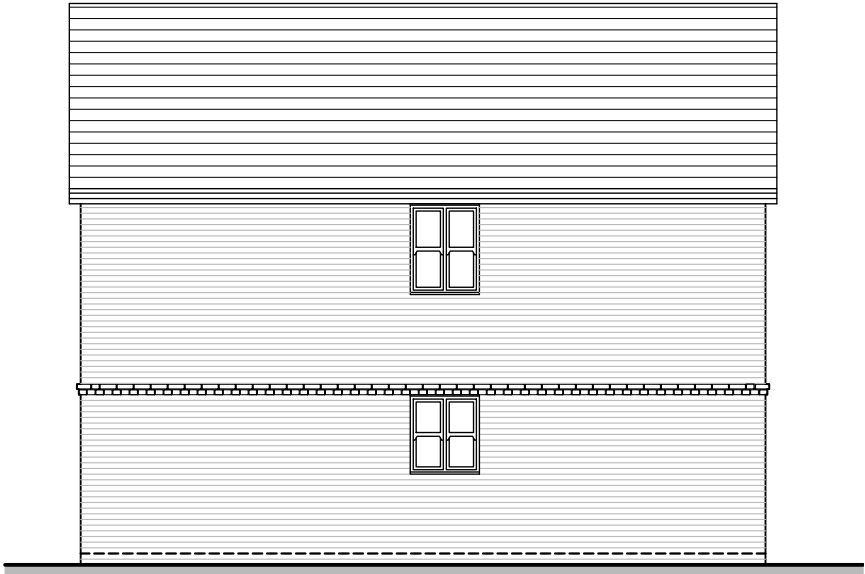

REAR ELEVATION




SIDE ELEVATION

Plots
As -
Opp - 15




Project	NEW DWELLINGS LAND OFF STANHORN GROVE FELPHAM BOGNOR REGIS					Drawing	TURNER - ELEVATIONS - BRICK DETAIL				
						Job-Dwg Number	17094-PL-3-06			Rev.	-
Client	WORTHING HOMES GROUP					JPA JAMES POTTER ASSOCIATES www.jpa.design JPA - PORTSMOUTH Suite 1, Winter Works, Rear of 119 Winter Road, Southsea, Portsmouth, PO4 8DS t. +44(0)2393 871 000					
Status	PLANNING										
Scale	1:100			Sheet Size	A3						
Author	RR	Checked	JP	Date	19/04/18						

 


This drawing may be scaled with reference to the scale bar for planning application purposes only. Do not scale for any other purpose, use only annotated dimensions. All dimensions are to be checked by parties using the drawing, and any errors or omissions are to be reported to James Potter Associates Ltd.


Rev.	Date	Note	Author	Checked
-	dd/mm/yy	Note	XXX	XXX

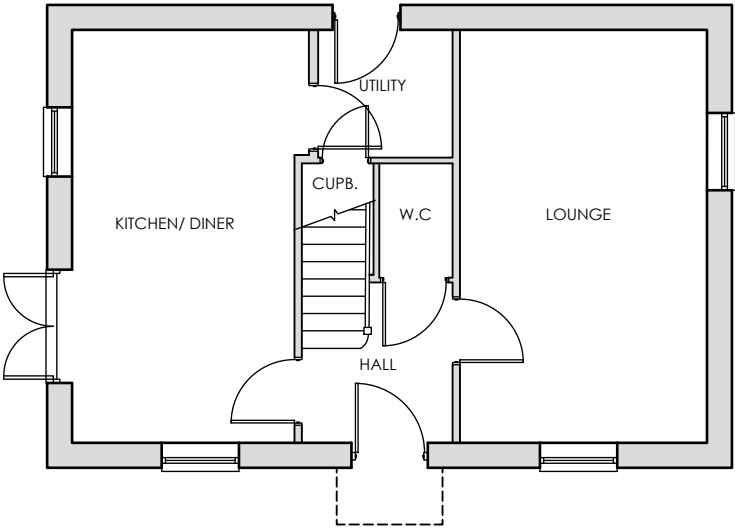

GROUND FLOOR
SCALE 1:100

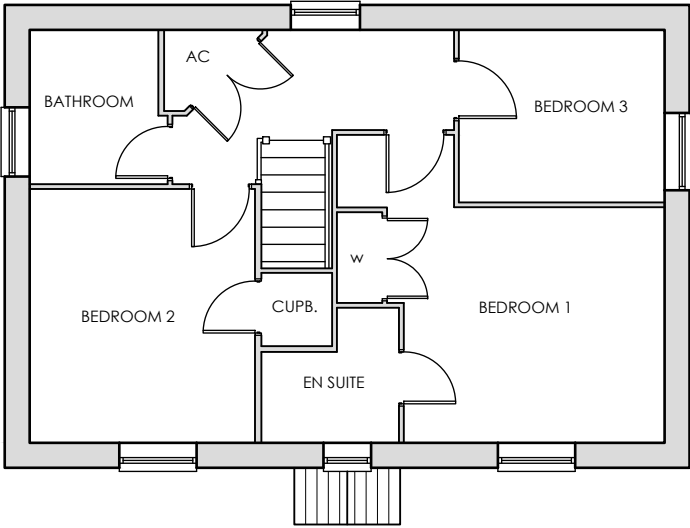

FIRST FLOOR
SCALE 1:100

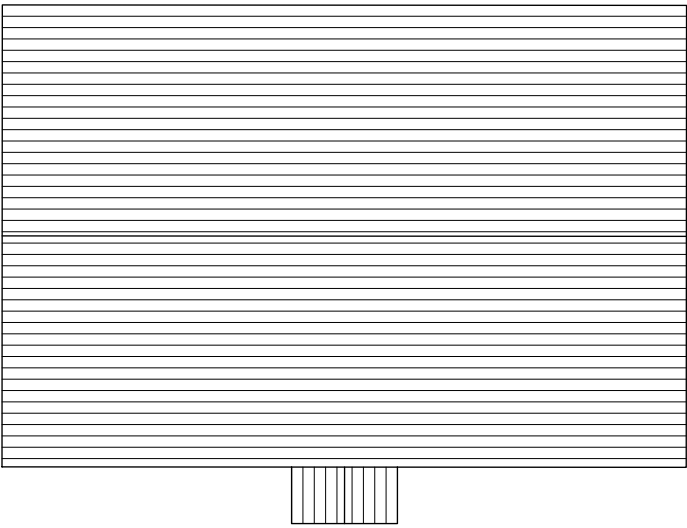


ROOF PLAN
SCALE 1:100

Plots
As - 1
Opp - 14



Project	NEW DWELLINGS LAND OFF STANHORN GROVE FELPHAM BOGNOR REGIS				Drawing	TURNER - PLANS - FLINT DETAIL		
					Job-Dwg Number	17094-PL-3-07		Rev.
Client	WORTHING HOMES GROUP				 JAMES POTTER ASSOCIATES www.jpa.design JPA - PORTSMOUTH Suite 1, Winter Works, Rear of 119 Winter Road, Southsea, Portsmouth, PO4 8DS t. +44(0)2393 871 000			
Status	PLANNING							
Scale	1:100		Sheet Size A3					
Author	RR	Checked	JP	Date	19/04/18			

 

This drawing may be scaled with reference to the scale bar for planning application purposes only. Do not scale for any other purpose, use only annotated dimensions. All dimensions are to be checked by parties using the drawing, and any errors or omissions are to be reported to James Potter Associates Ltd.

Rev.	Date	Note	Author	Checked
-	dd/mm/yy	Note	XXX	XXX



FRONT ELEVATION



SIDE ELEVATION



REAR ELEVATION




SIDE ELEVATION

Plots
As - 1
Opp - 14



Project	NEW DWELLINGS LAND OFF STANHORN GROVE FELPHAM BOGNOR REGIS				Drawing	TURNER - ELEVATIONS - FLINT DETAIL		
					Job-Dwg Number	17094-PL-3-08		Rev.
Client	WORTHING HOMES GROUP				JPA JAMES POTTER ASSOCIATES www.jpa.design JPA - PORTSMOUTH Suite 1, Winter Works, Rear of 119 Winter Road, Southsea, Portsmouth, PO4 8DS t. +44(0)2393 871 000			
Status	PLANNING							
Scale	1:100		Sheet Size		A3			
Author	RR	Checked	JP	Date	19/04/18			

 

This drawing may be scaled with reference to the scale bar for planning application purposes only. Do not scale for any other purpose, use only annotated dimensions. All dimensions are to be checked by parties using the drawing, and any errors or omissions are to be reported to James Potter Associates Ltd.


Rev.	Date	Note	Author	Checked
-	dd/mm/yy	Note	XXX	XXX




FRONT ELEVATION

REAR ELEVATION


SIDE ELEVATION

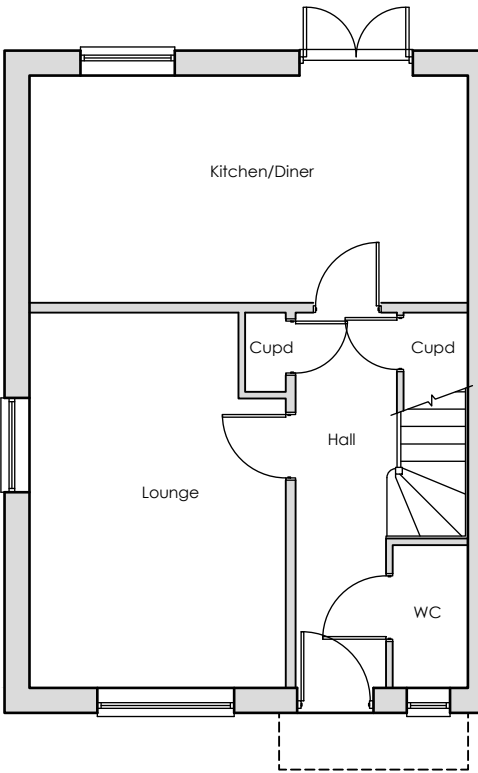

GROUND FLOOR
SCALE 1:100

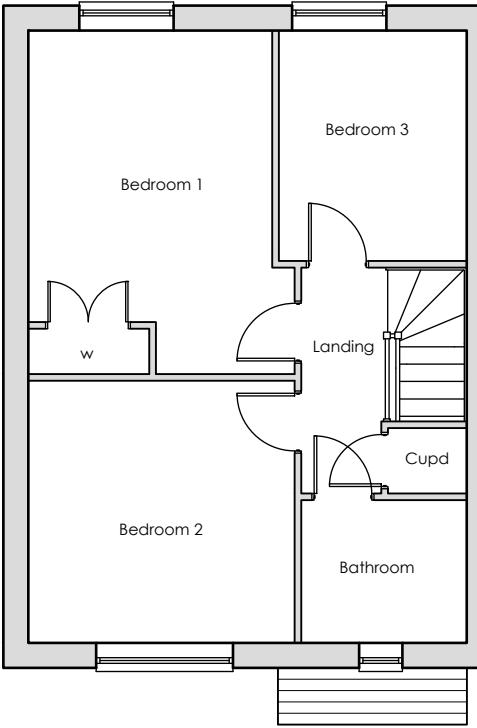


FIRST FLOOR
SCALE 1:100

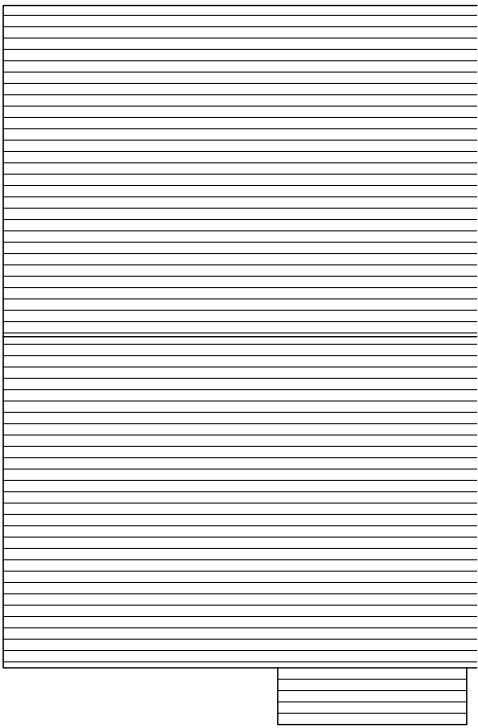

ROOF PLAN
SCALE 1:100

Plots
As - 10, 13
Opp - 2, 6

 

Project	NEW DWELLINGS LAND OFF STANHORN GROVE FELPHAM BOGNOR REGIS					Drawing	LINCOLN - PLANS & ELEVATIONS - BRICK			
						Job-Dwg Number	17094-PL-3-10		Rev.	-
Client	WORTHING HOMES GROUP					 JAMES POTTER ASSOCIATES www.jpa.design JPA - PORTSMOUTH Suite 1, Winter Works, Rear of 119 Winter Road, Southsea, Portsmouth, PO4 8DS t. +44(0)2393 871 000				
Status	PLANNING									
Scale	1:100		Sheet Size A3							
Author	RR	Checked	JP	Date	19/04/18					

This drawing may be scaled with reference to the scale bar for planning application purposes only. Do not scale for any other purpose, use only annotated dimensions. All dimensions are to be checked by parties using the drawing, and any errors or omissions are to be reported to James Potter Associates Ltd.


Rev.	Date	Note	Author	Checked
-	dd/mm/yy	Note	XXX	XXX




FRONT ELEVATION

REAR ELEVATION


SIDE ELEVATION

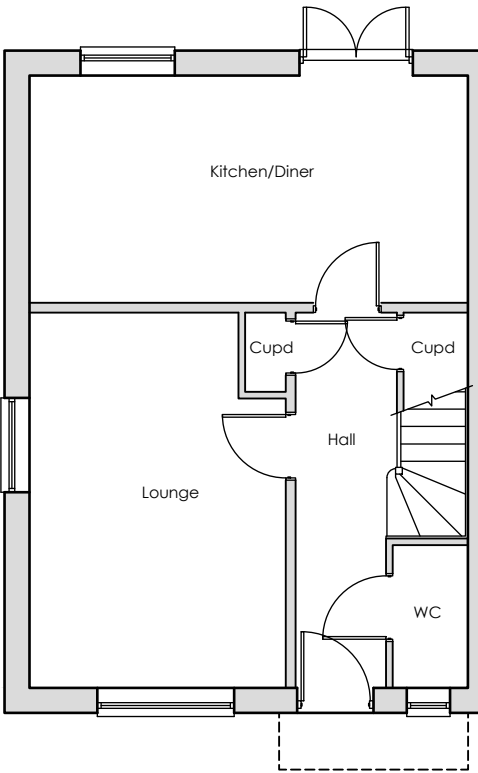

GROUND FLOOR
SCALE 1:100

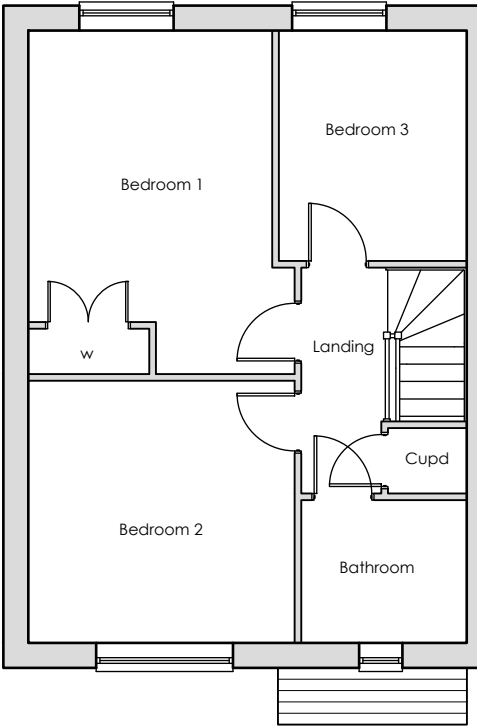

FIRST FLOOR
SCALE 1:100

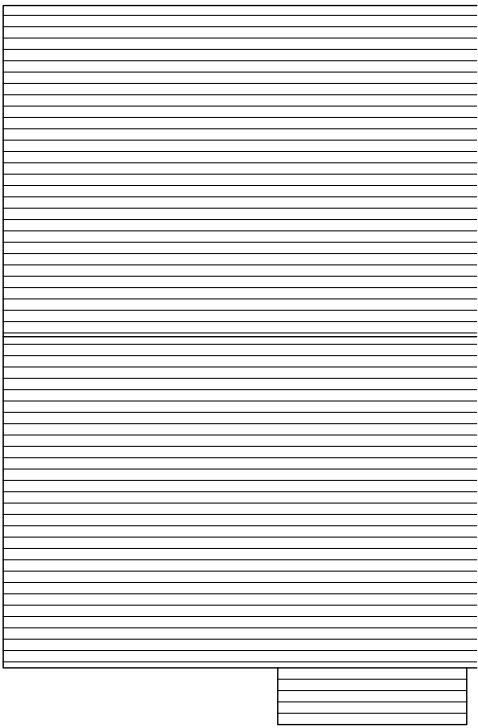


ROOF PLAN
SCALE 1:100

Plots
As - 7
Opp - 9




Project	NEW DWELLINGS LAND OFF STANHORN GROVE FELPHAM BOGNOR REGIS					Drawing	LINCOLN - PLANS & ELEVATIONS - BRICK DETAIL				
						Job-Dwg Number	17094-PL-3-11			Rev.	-
Client	WORTHING HOMES GROUP					 JAMES POTTER ASSOCIATES www.jpa.design JPA - PORTSMOUTH Suite 1, Winter Works, Rear of 119 Winter Road, Southsea, Portsmouth, PO4 8DS t. +44(0)2393 871 000					
Status	PLANNING										
Scale	1:100		Sheet Size A3								
Author	RR	Checked	JP	Date	19/04/18						

PROJECT COUNCIL EDP/17/18/PL

 


This drawing may be scaled with reference to the scale bar for planning application purposes only. Do not scale for any other purpose, use only annotated dimensions. All dimensions are to be checked by parties using the drawing, and any errors or omissions are to be reported to James Potter Associates Ltd.


Rev.	Date	Note	Author	Checked
-	dd/mm/yy	Note	XXX	XXX

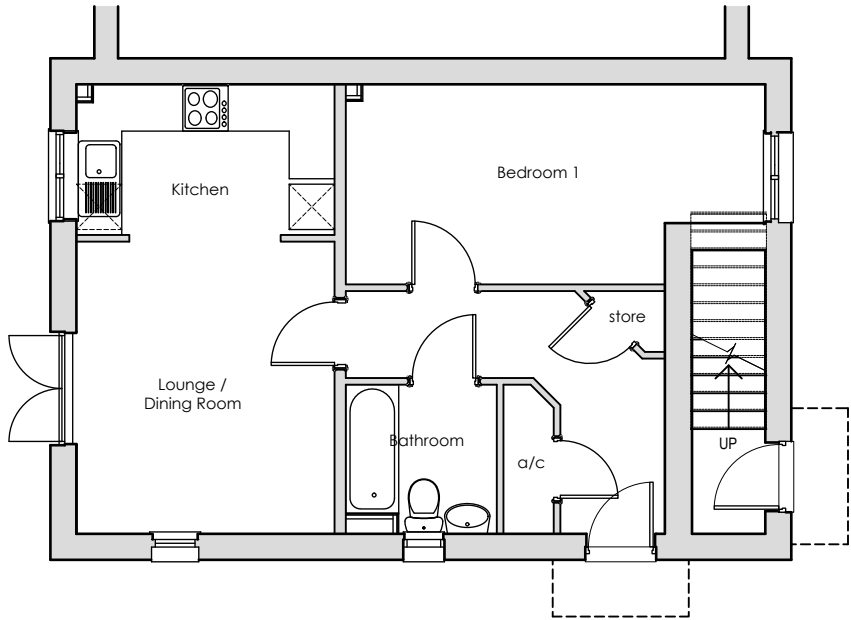

GROUND FLOOR
SCALE 1:100

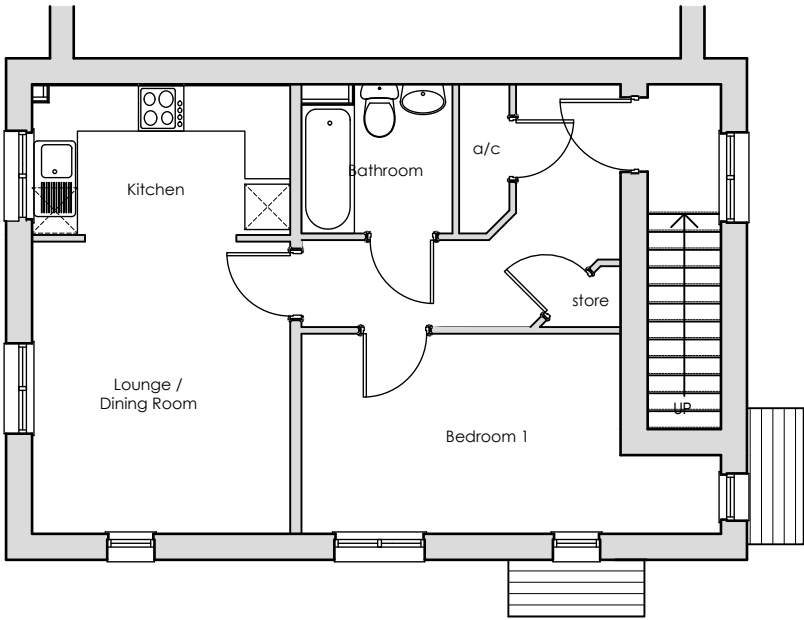

FIRST FLOOR
SCALE 1:100

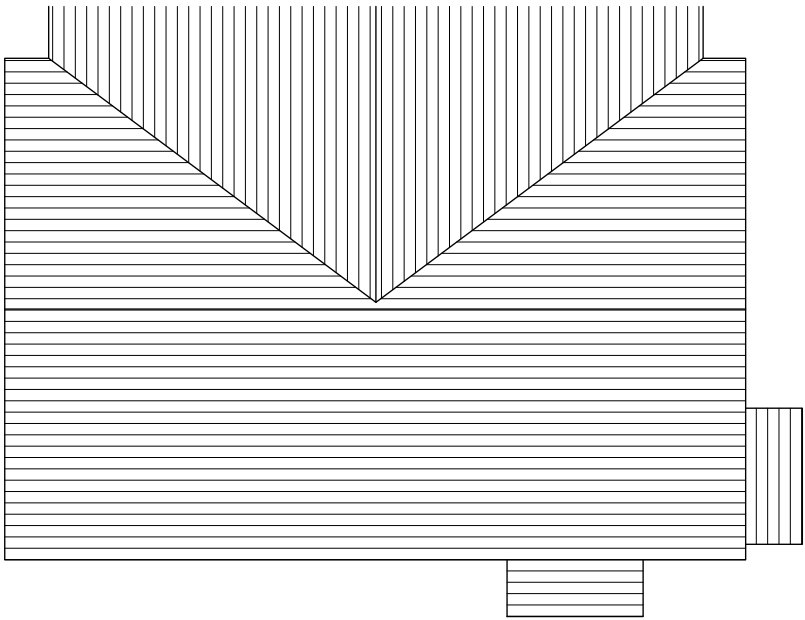

ROOF PLAN
SCALE 1:100



FRONT ELEVATION



SIDE ELEVATION



SIDE ELEVATION

Plots
As - 17-18
Opp -



Project	NEW DWELLINGS LAND OFF STANHORN GROVE FELPHAM BOGNOR REGIS					Drawing	FLATS - PLANS & ELEVATIONS - FLINT			Rev.	-
						Job-Dwg Number	17094-PL-3-15				
Client	WORTHING HOMES GROUP					 JAMES POTTER ASSOCIATES www.jpa.design JPA - PORTSMOUTH Suite 1, Winter Works, Rear of 119 Winter Road, Southsea, Portsmouth, PO4 8DS t. +44(0)2393 871 000					
Status	PLANNING										
Scale	1:100		Sheet Size A3								
Author	RR	Checked	JP	Date	19/04/18						

PROJECT COUNCIL EDP/17/18/PL

