



This drawing may be scaled with reference to the scale bar for planning application purposes only. Do not scale for any other purpose, use only annotated dimensions. All dimensions are to be checked by parties using the drawing, and any errors or omissions are to be reported to James Potter Associates Ltd.

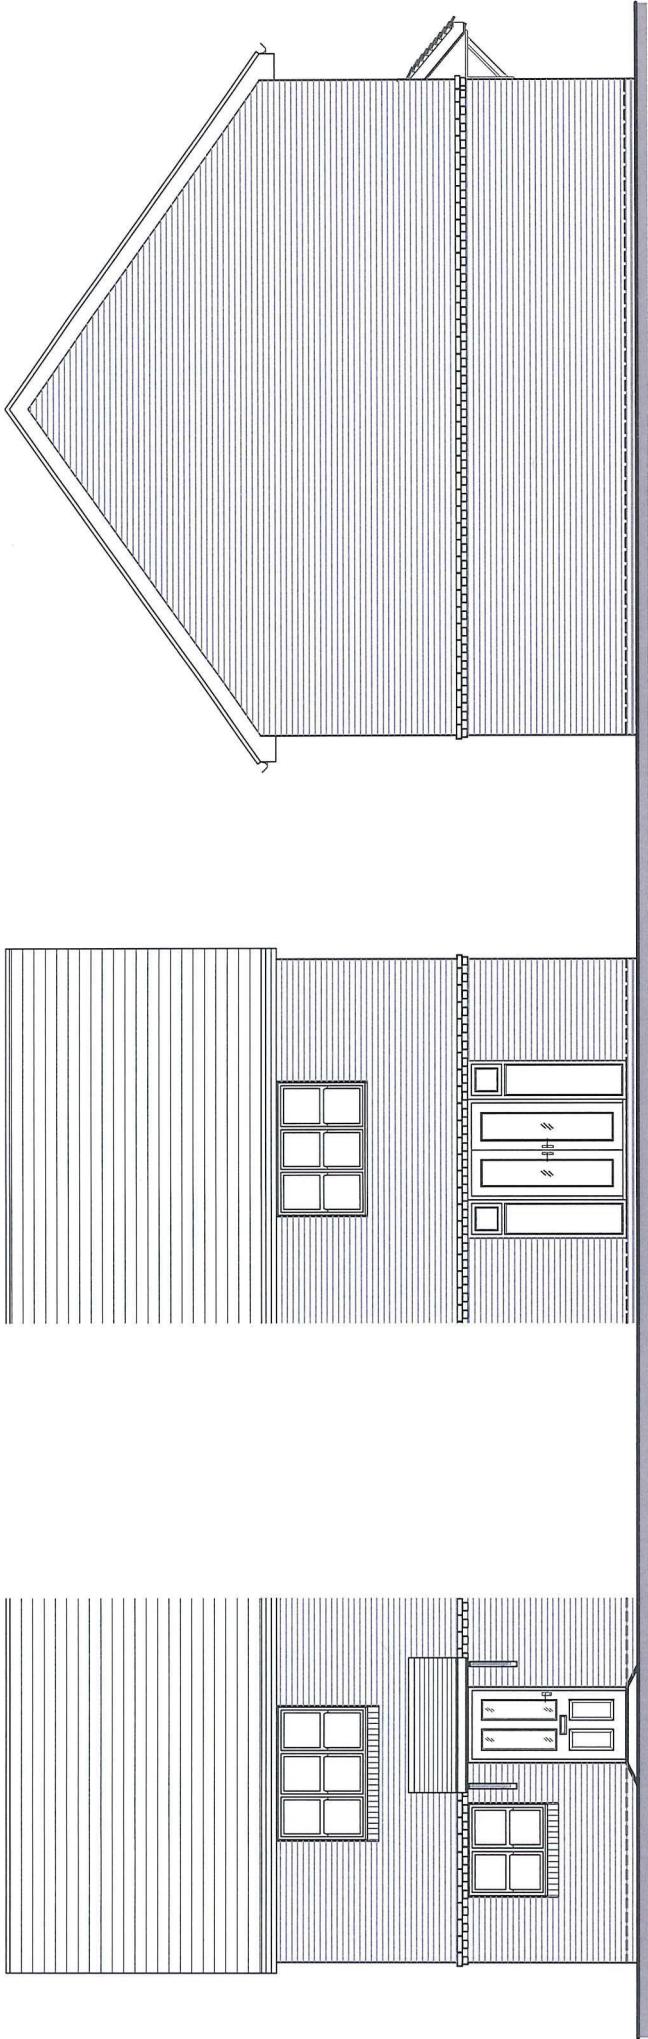


FRONT ELEVATION

REAR ELEVATION


SIDE ELEVATION

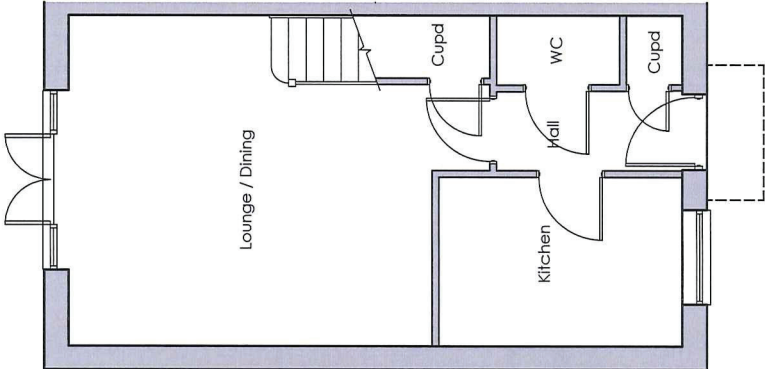

GROUND FLOOR
SCALE 1:100

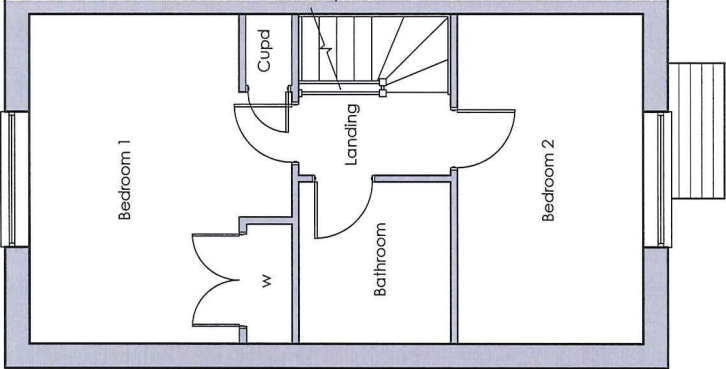


FIRST FLOOR
SCALE 1:100

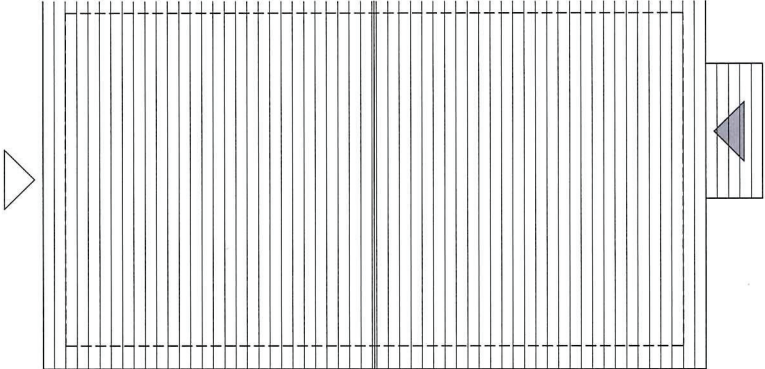

ROOF PLAN
SCALE 1:100



Plots
As - 3, 4, 5, 8
Opp -

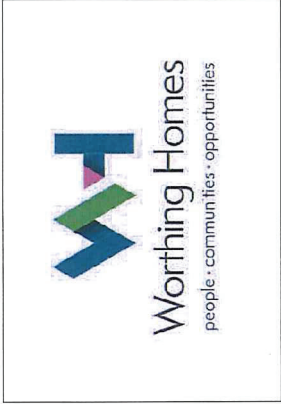

Project	NEW DWELLINGS LAND OFF STANHORN GROVE FELPHAM BOGNOR REGIS	Drawing	WINDOM - PLANS & ELEVATIONS - BRICK DETAIL	
		Job-Dwg Number	17094-PL-3-02	Rev. -
Client	WORTHING HOMES GROUP			
Status	PLANNING			
Scale	1:100	Sheet Size	A3	
Author	RR	Checked	JP	Date 19/04/18
JPA JAMES POTTER ASSOCIATES www.jpa.design JPA - PORTSMOUTH Suite 1, Winter Works, 119, Winter Road, Southsea, Portsmouth, PO4 8DS t. +44(0)2393 871 000				