




This drawing may be scaled with reference to the scale bar for planning application purposes only. Do not scale for any other purpose, use only annotated dimensions. All dimensions are to be checked by parties using the drawing, and any errors or omissions are to be reported to James Potter Associates Ltd.

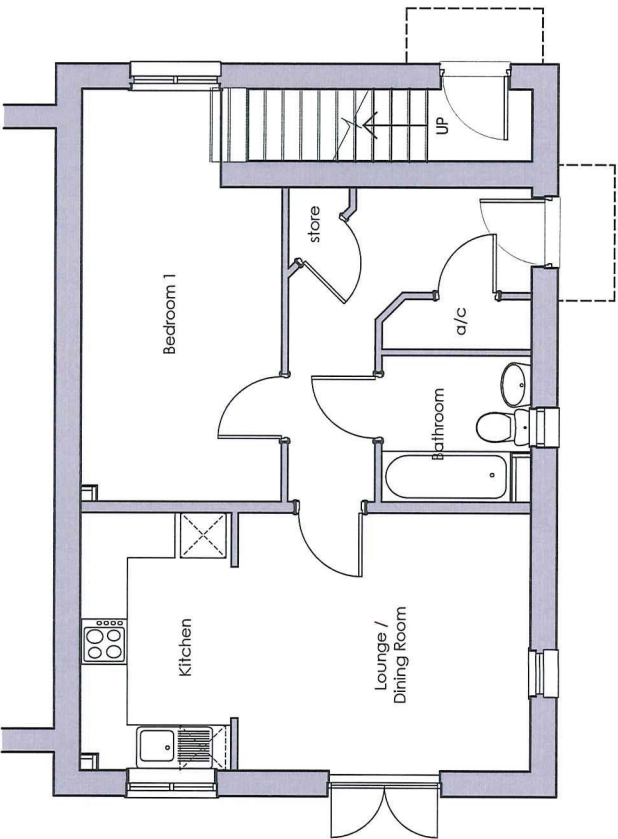


GROUND FLOOR
SCALE 1:100

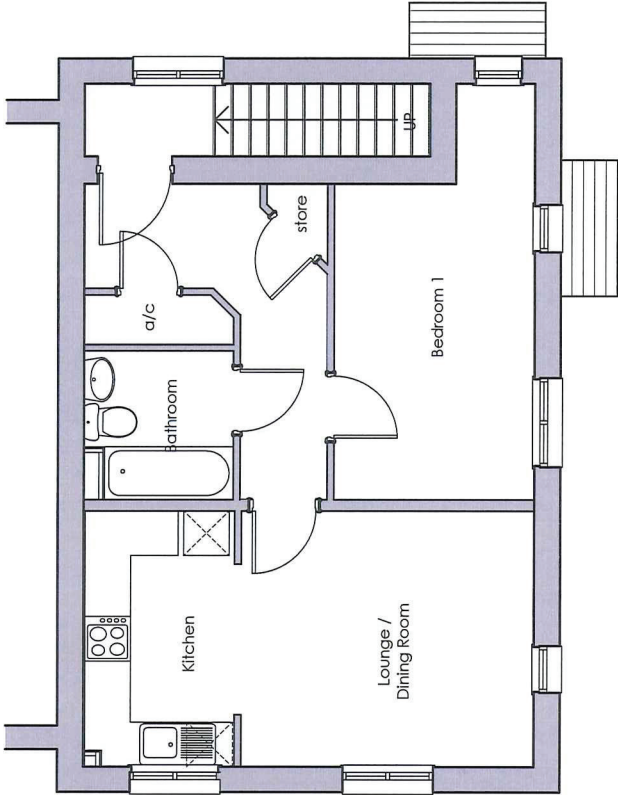


FIRST FLOOR
SCALE 1:100

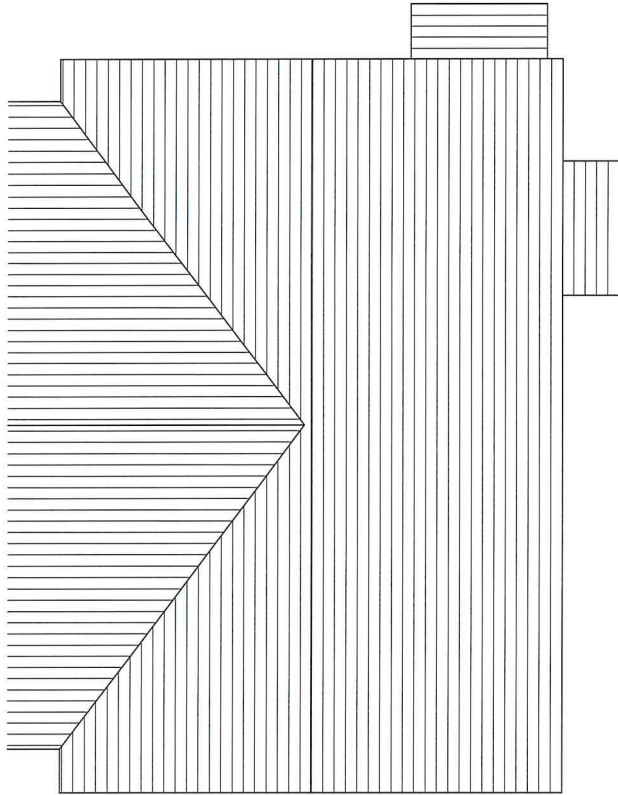


ROOF PLAN
SCALE 1:100

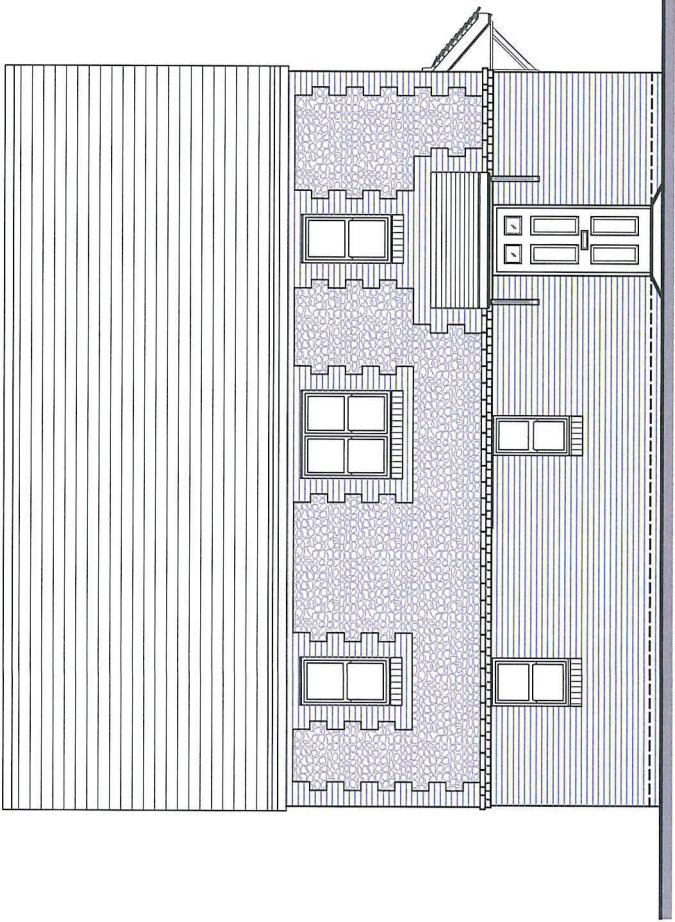

FRONT ELEVATION

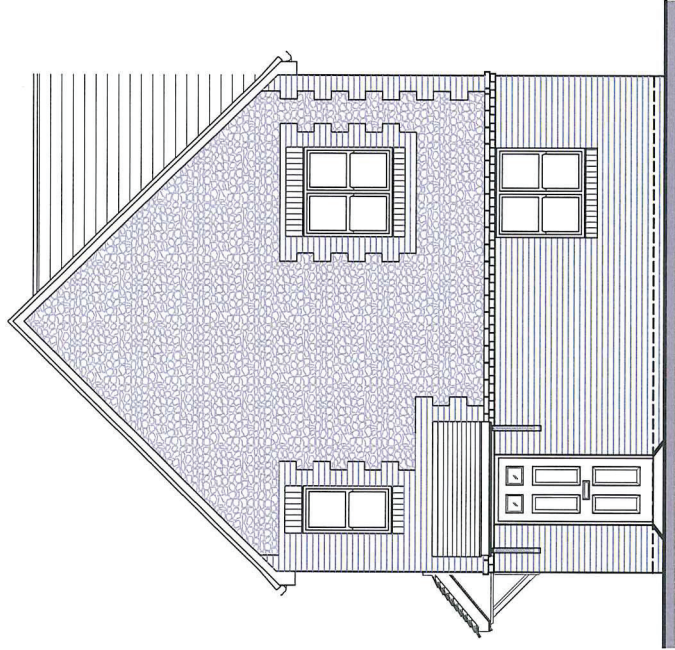


SIDE ELEVATION

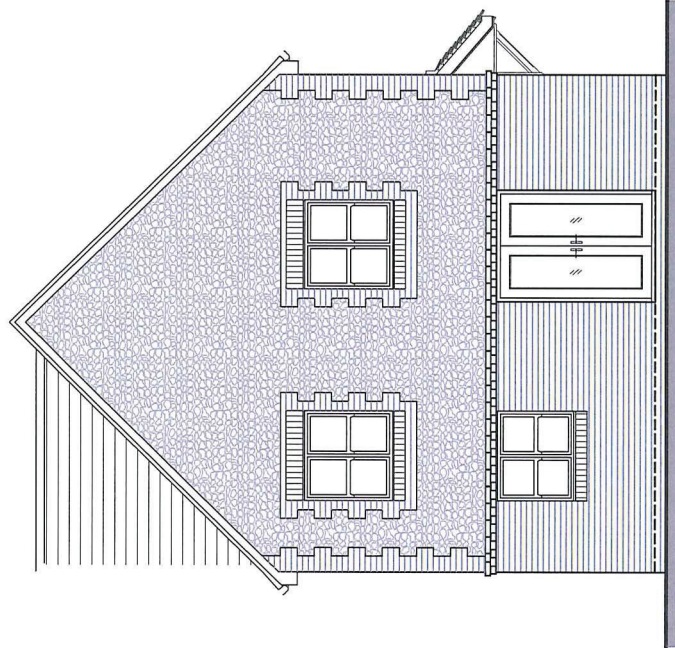

SIDE ELEVATION

Plots
As - 17-18
Opp -

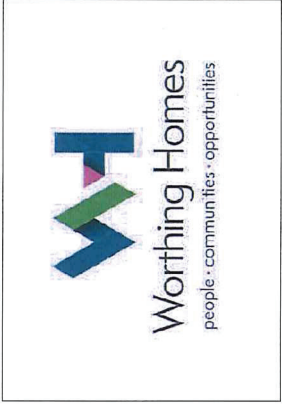

Project	NEW DWELLINGS LAND OFF STANHORN GROVE FELPHAM BOGNOR REGIS			
Client	WORTHING HOMES GROUP			
Status	PLANNING			
Scale	1:100	Sheet Size	A3	
Author	RR	Checked	JP	Date 19/04/18

Drawing	FLATS - PLANS & ELEVATIONS - FLINT	
Job-Dwg Number	17094-PL-3-15	Rev. -



www.jpa.design
JPA - PORTSMOUTH
Suite 1, Winter Works, Rear of 119 Winter Road,
Southsea, Portsmouth, PO4 6DS
t: +44(0)2393 671 000

