


This drawing may be scaled with reference to the scale bar for planning application purposes only. Do not scale for any other purpose, use only annotated dimensions. All dimensions are to be checked by parties using the drawing, and any errors or omissions are to be reported to James Potter Associates Ltd.


Rev.	Date	Note	Author	Checked
-	dd/mm/yy	Note	XXX	XXX

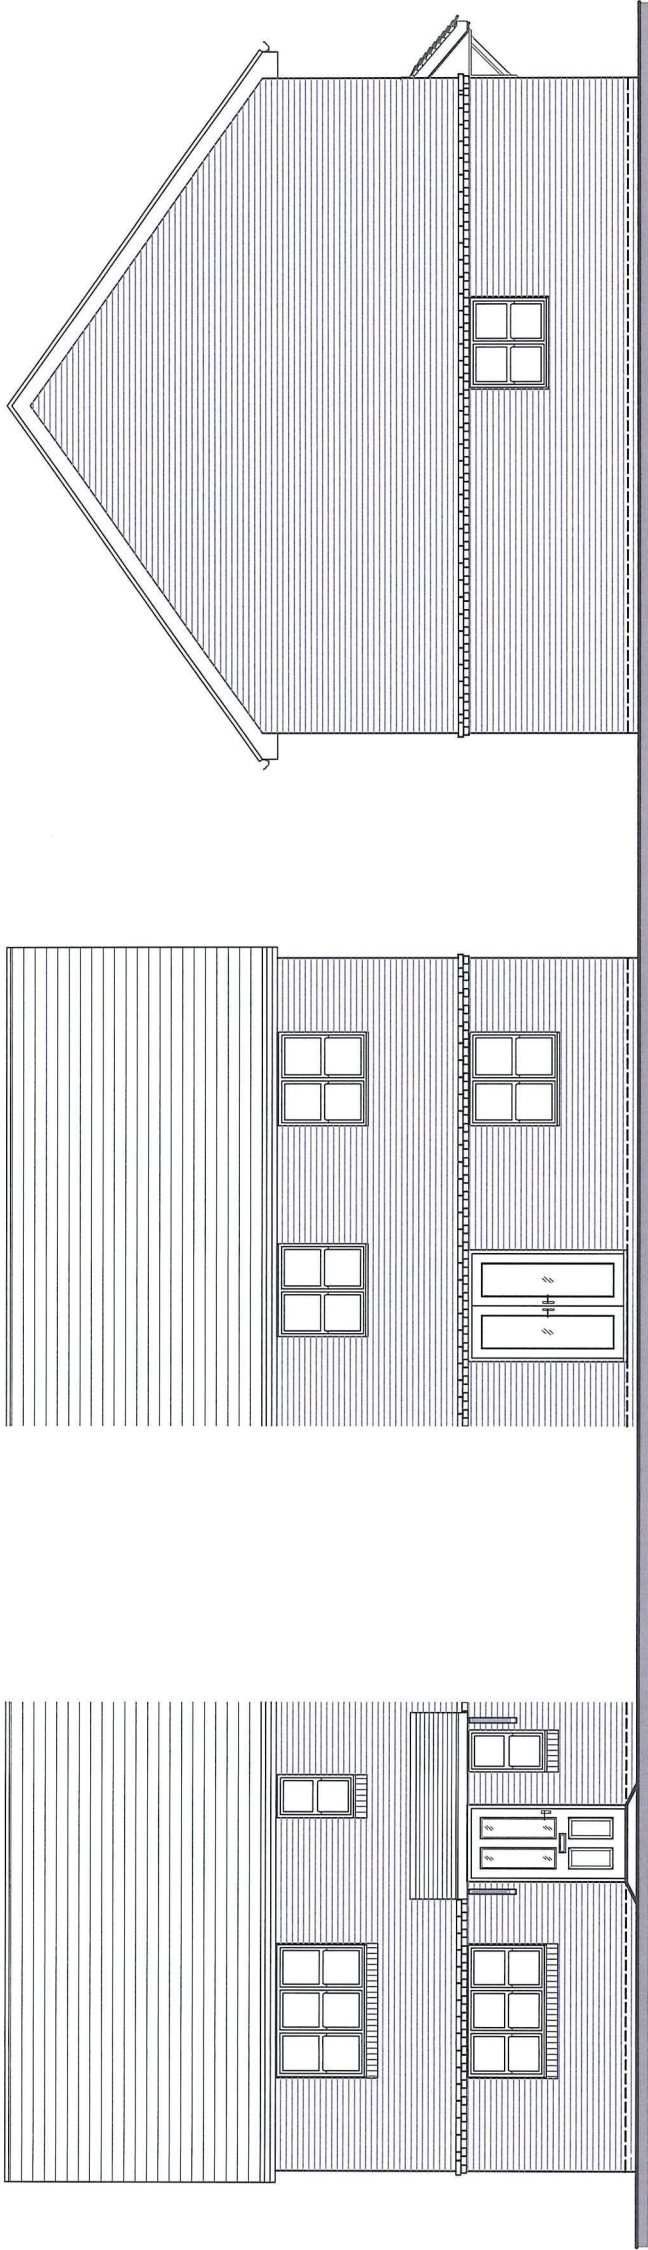


FRONT ELEVATION

REAR ELEVATION


SIDE ELEVATION

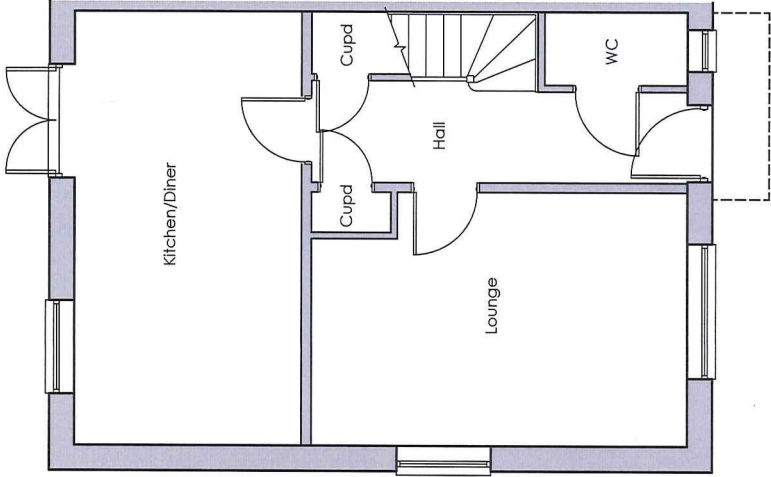

GROUND FLOOR
SCALE 1:100

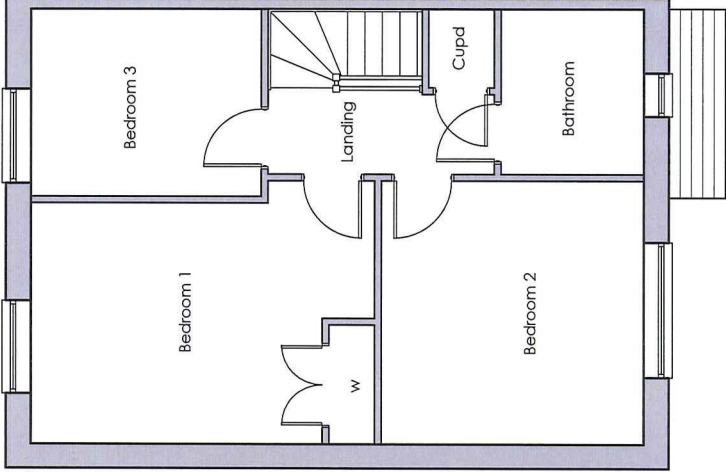


FIRST FLOOR
SCALE 1:100

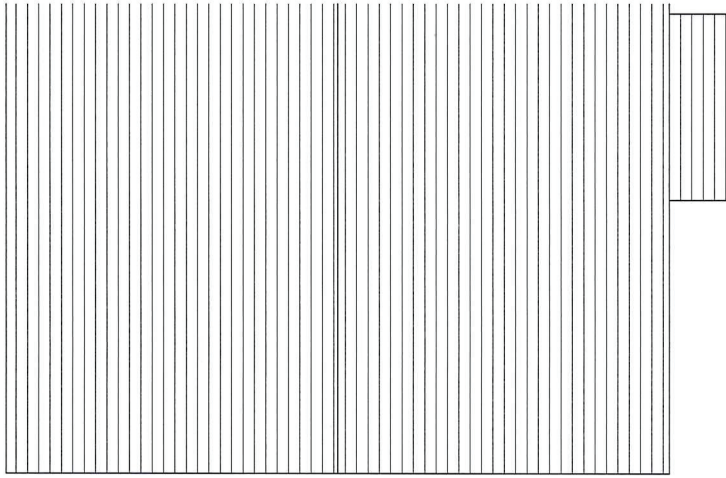

ROOF PLAN
SCALE 1:100

Plots
As - 7
Opp - 9

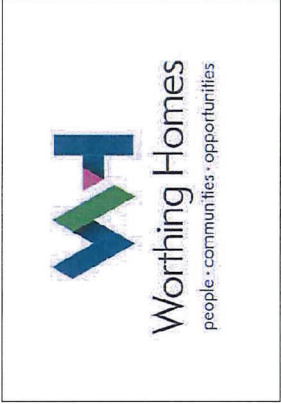

Project	NEW DWELLINGS LAND OFF STANHORN GROVE FELPHAM BOGNOR REGIS	Drawing	LINCOLN - PLANS & ELEVATIONS - BRICK DETAIL	
		Job-Dwg Number	17094-PL-3-11	Rev. -
Client	WORTHING HOMES GROUP			
Status	PLANNING			
Scale	1:100	Sheet Size	A3	
Author	RR	Checked	JP	Date 19/04/18



www.jpa.design
JPA - PORTSMOUTH
Suite 1, Winter Works, Rear of 110 Winter Road,
Southampton, Hampshire, SO4 4DS
t. +44(0)2393 871 000

