


This drawing may be scaled with reference to the scale bar for planning application purposes only. Do not scale for any other purpose, use only annotated dimensions. All dimensions are to be checked by parties using the drawing, and any errors or omissions are to be reported to James Potter Associates Ltd.


Rev.	Date	Note	Author	Checked
-	dd/mm/yy	Note	XXX	XXX

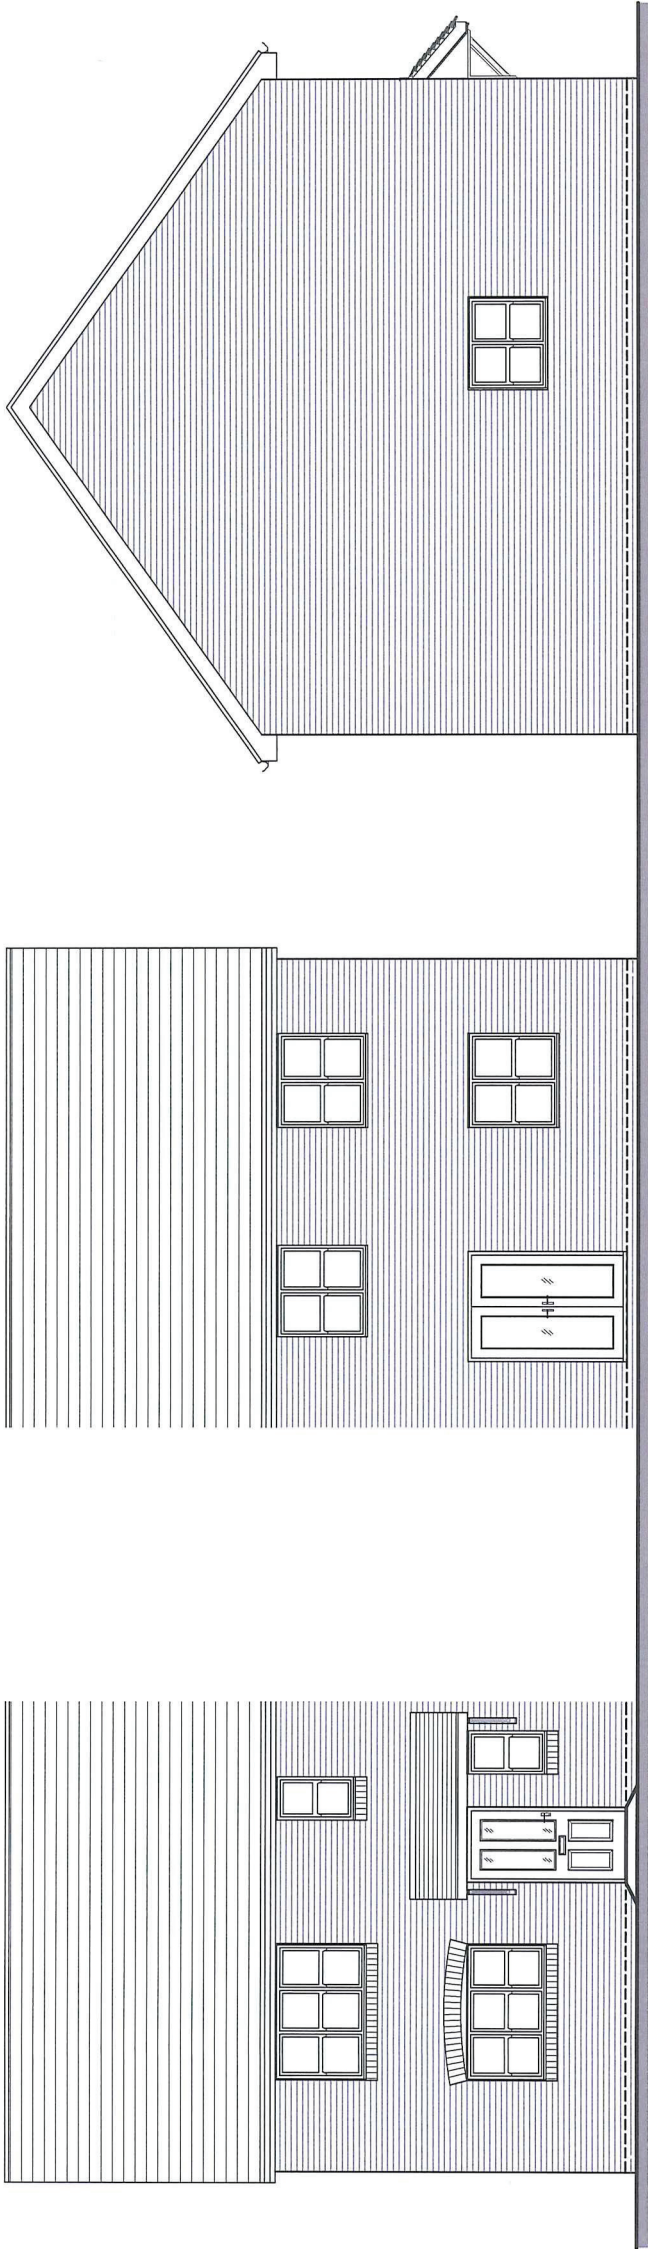


FRONT ELEVATION

REAR ELEVATION


SIDE ELEVATION

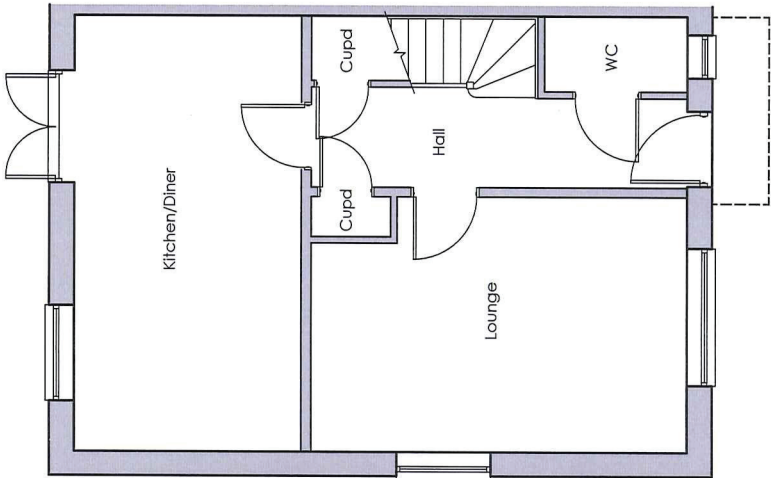

GROUND FLOOR
SCALE 1:100

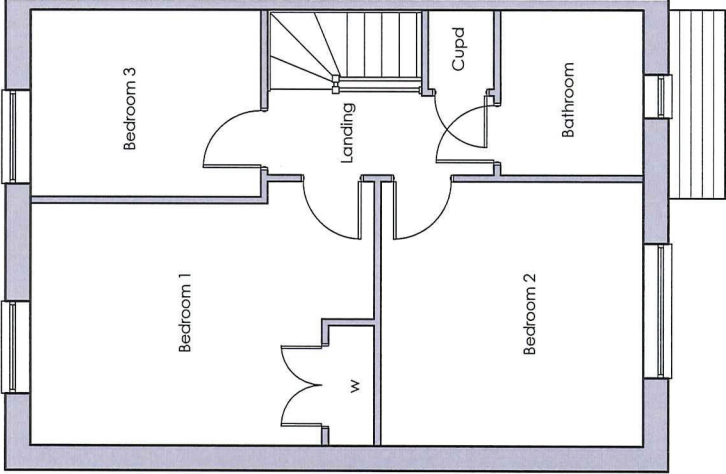


FIRST FLOOR
SCALE 1:100

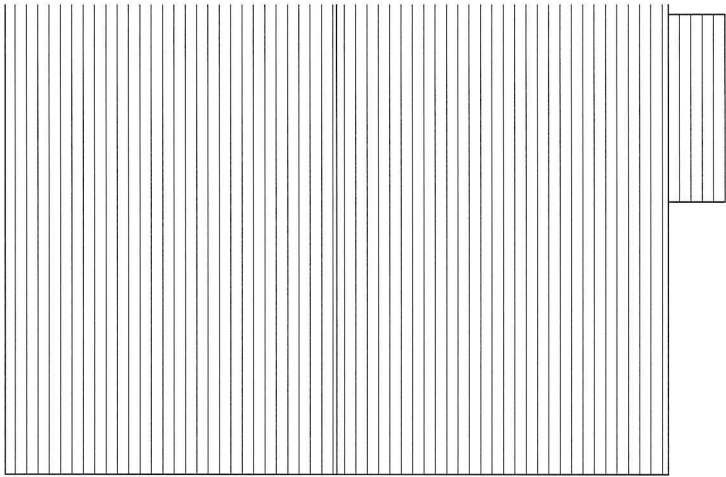

ROOF PLAN
SCALE 1:100

Plots
As - 10, 13
Opp - 2, 6

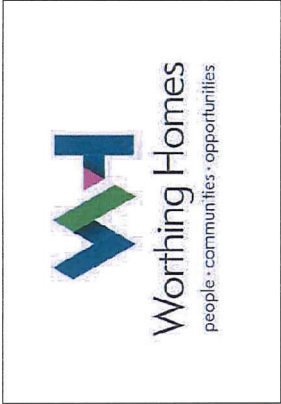

Project	NEW DWELLINGS LAND OFF STANHORN GROVE FELPHAM BOGNOR REGIS				Drawing	LINCOLN - PLANS & ELEVATIONS - BRICK	
Client	WORTHING HOMES GROUP				Job-Dwg Number	17094-PL-3-10	
Status	PLANNING				Rev.		-
Scale	1:100	Sheet Size		A3			
Author	RR	Checked	JP	Date	19/04/18		

JPA

JAMES POTTER
ASSOCIATES

www.jpa.design

JPA - PORTSMOUTH
Suite 1, Winter Works, Rear of 11 Winter Road,
Southsea, Portsmouth PO4 8DS
t. +44(0)2393 871 000