

ARUN DISTRICT COUNCIL			
No.	FP	173	08
RECEIVED			

NOTE

The Contractor is to check and verify all building and site dimensions, levels and sewer invert levels at connection points before work starts.


This drawing must be read with and checked against any structural or other specialist drawings provided

The Contractor is to comply in all respects with the current Building Regulations whether or not specifically stated on these drawings.


This drawing is not intended to show details of foundation or ground conditions. Each area of ground relied upon to support the structure depicted must be investigated by the Contractor and suitable methods of foundation be provided.

This drawing is to be read in conjunction with all other standard MAB specifications and documentation.

© This drawing remains the Copyright of Mitchells & Butlers Retail Ltd.

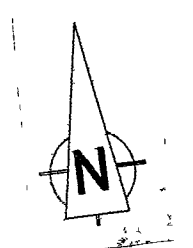

Rev	By	Date

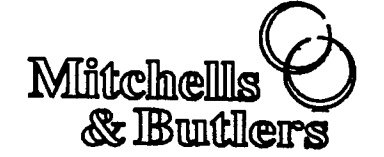

thomas parry
DESIGN PARTNERSHIP

The Old Sketty Coach House,
21 Gower Road, Sketty
Swansea, SA2 9BX

TEL: 01792 290755
FAX: 01792 290527

Email: design@thomasperry.co.uk
Website: thomasperry.co.uk

Construction & Development
27, Fleet Street
Birmingham B3 1JP
Tel: 0870 606 3000
Fax: 0121 233 2246
www.mtbpc.com


Brand
SIZZLING PUB Co

B.U.N. No.
181293


Site
The Southdowns
133 Felpham Way
Felpham
Bognor Regis PO22 8QJ (tel: 01243 855 834)

EXISTING ELEVATIONS, ROOF PLAN AND SITE PLANS


Project Manager/Checked	Drawn By	Scale	Date
THOM/PAR	R TUFARELLI	1:1250, 1:500, 1:100 @ A1	11 08 08
Arch/Designer	System No / Project No	Draw No	Rev
THOM/PAR	N-S/603-08	6	1

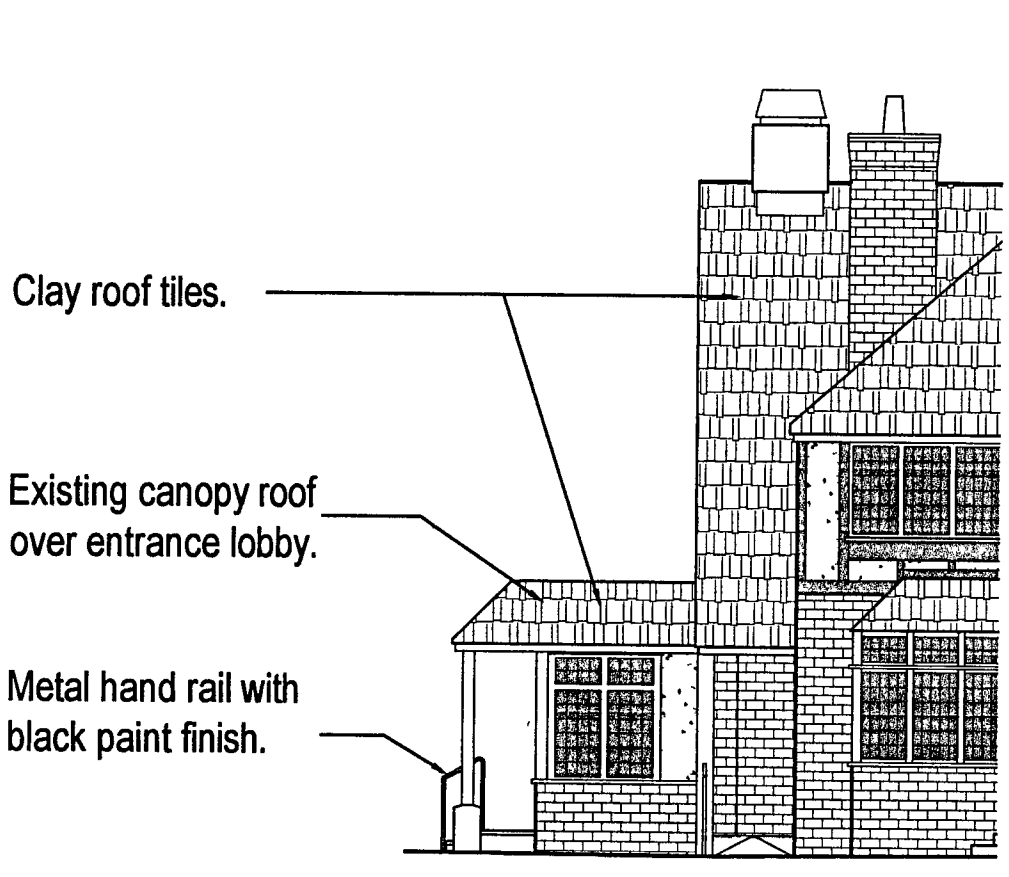


EXISTING PARTIAL SIDE A-A ELEVATION scale 1:100

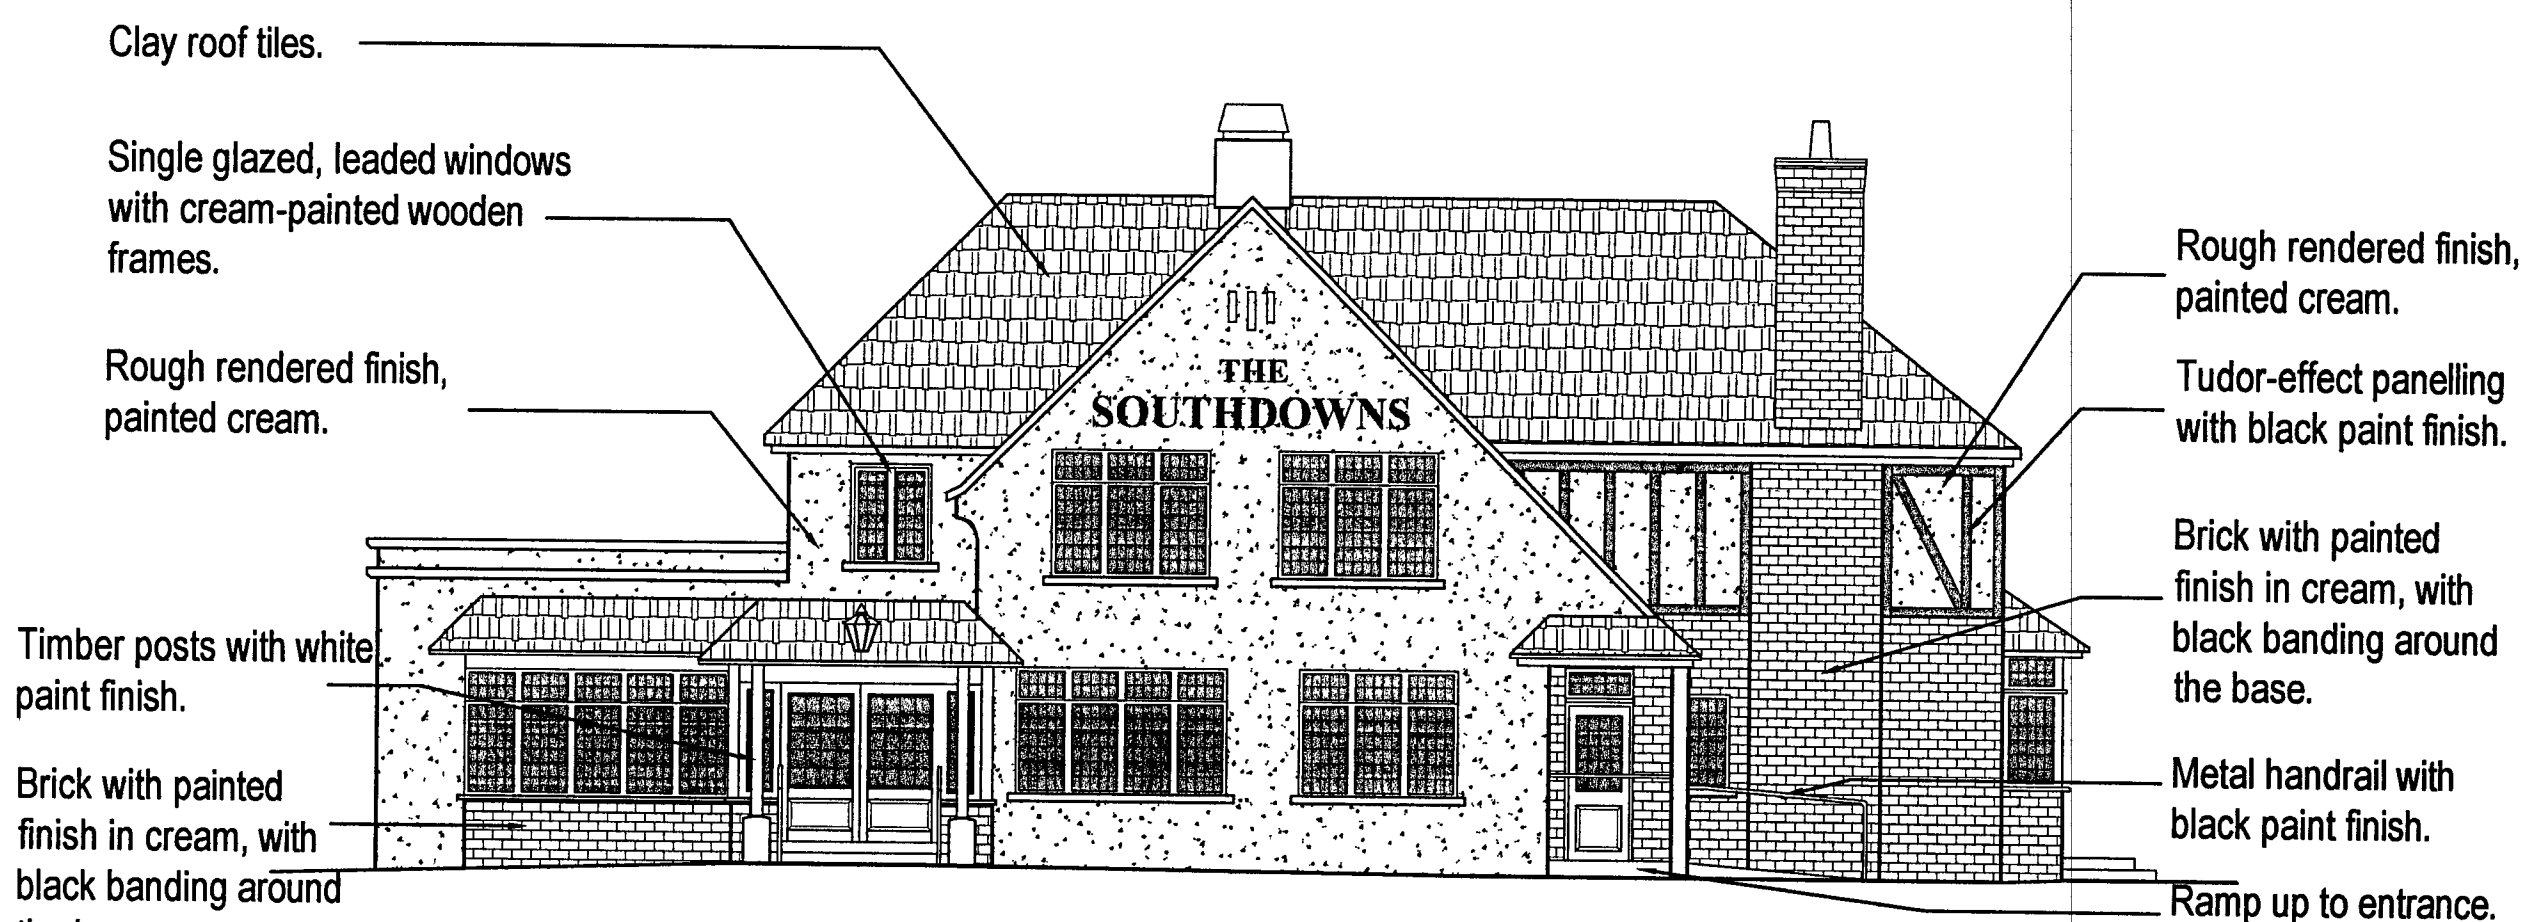


EXISTING FRONT ELEVATION scale 1:100

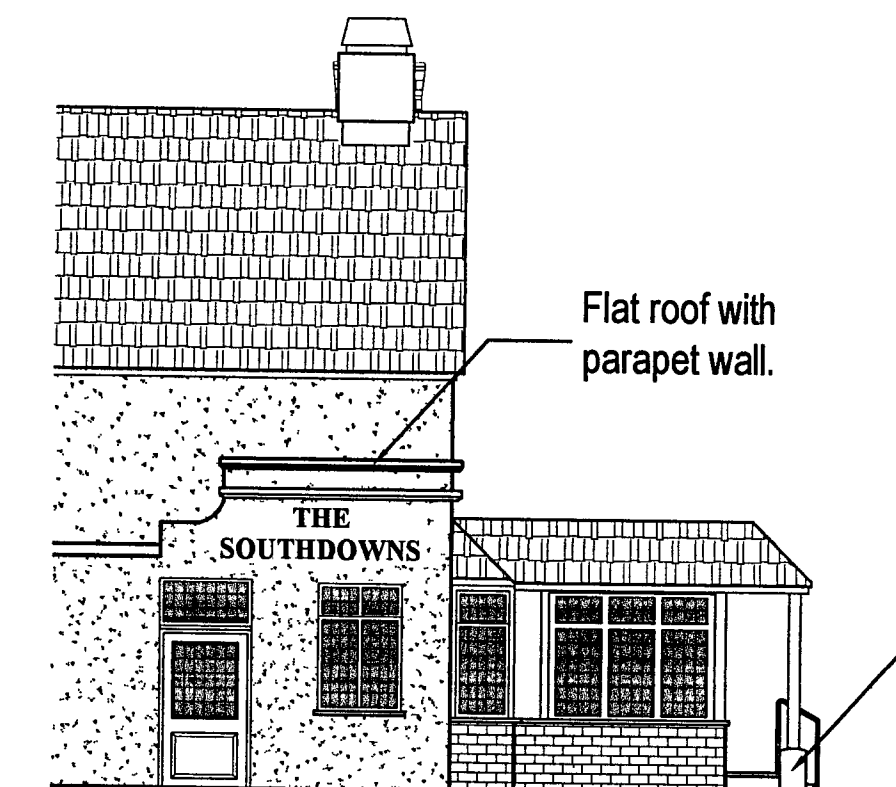


EXISTING PARTIAL SIDE B-B ELEVATION scale 1:100

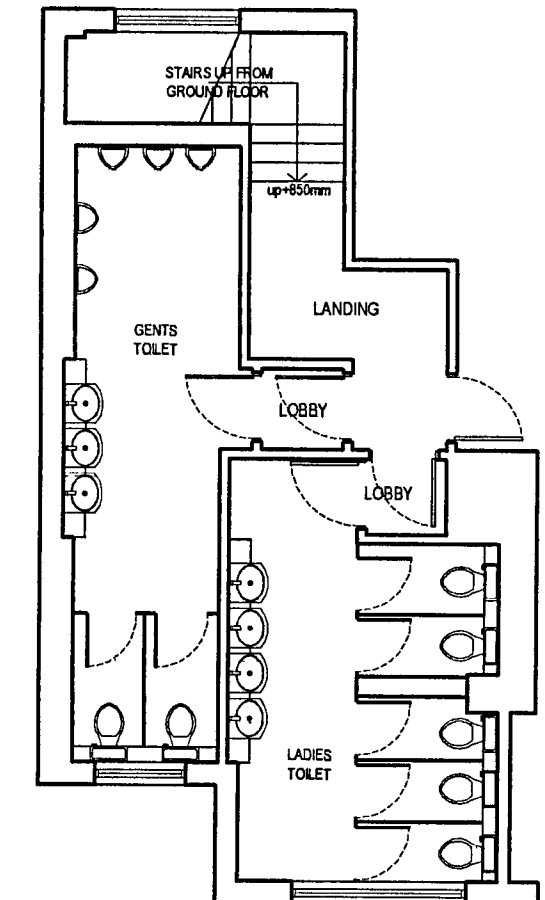


EXISTING FIRST FLOOR TOILETS PLAN scale 1:100

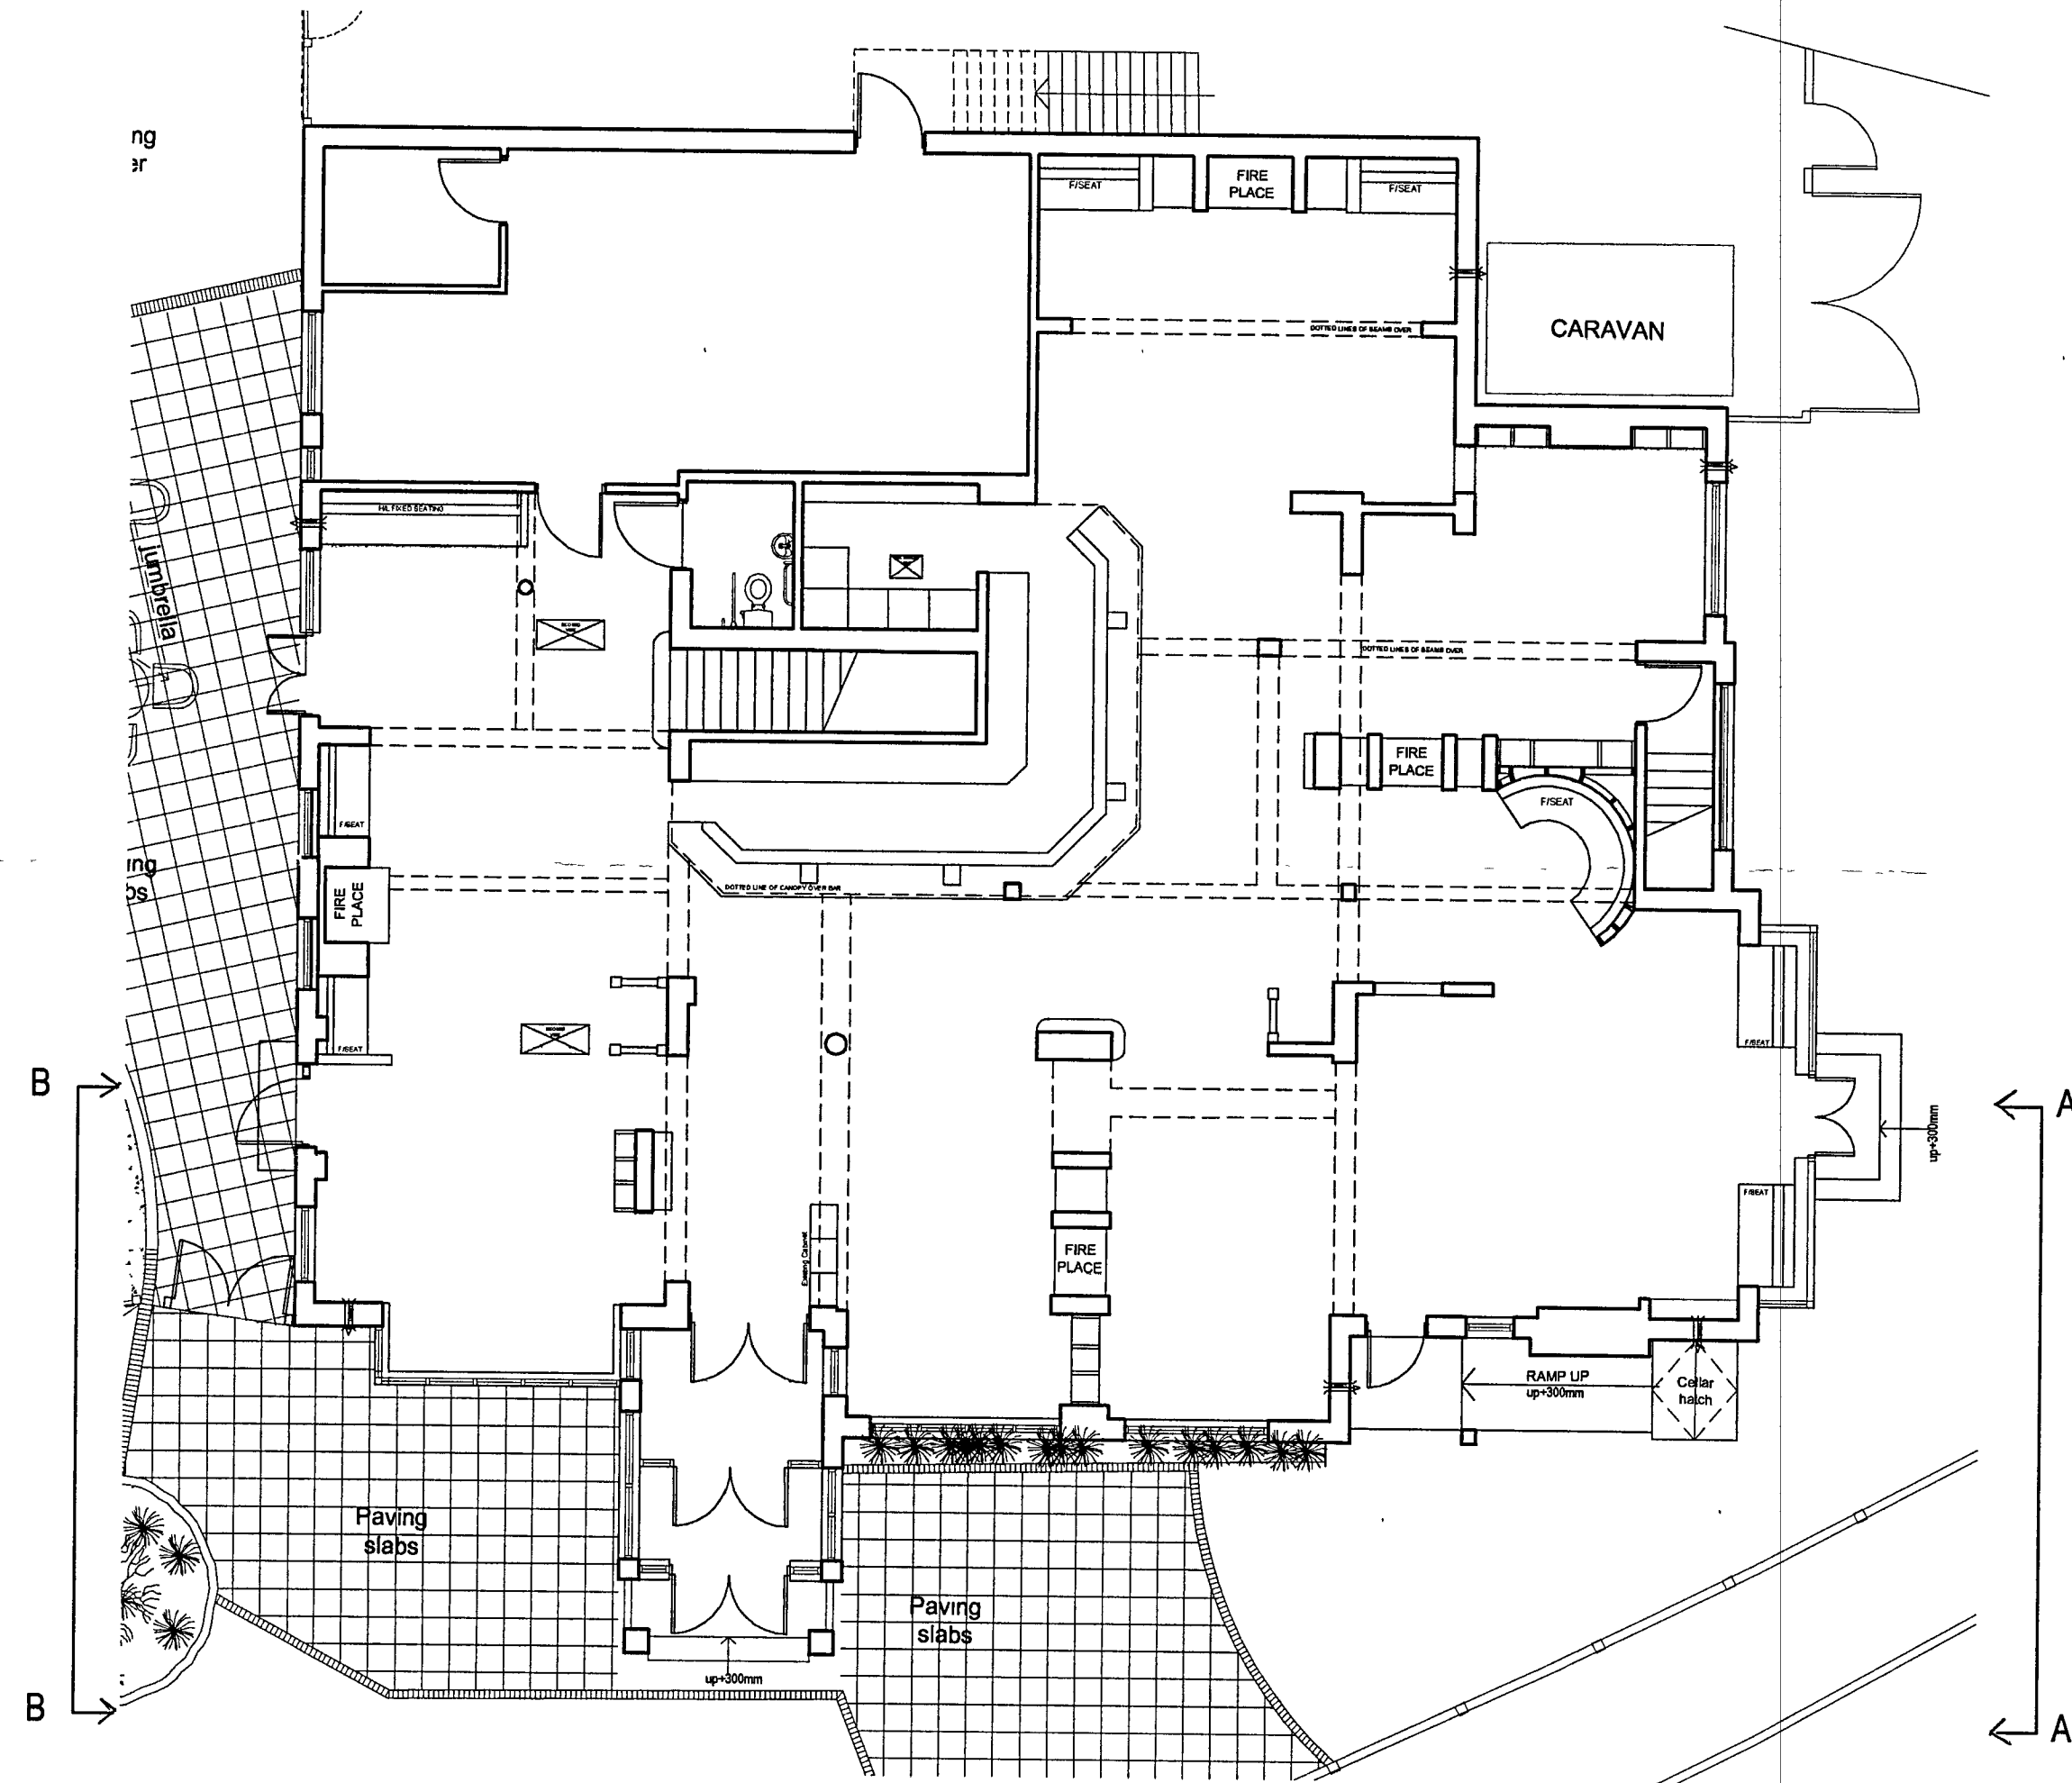


EXISTING GROUND FLOOR PLAN scale 1:100

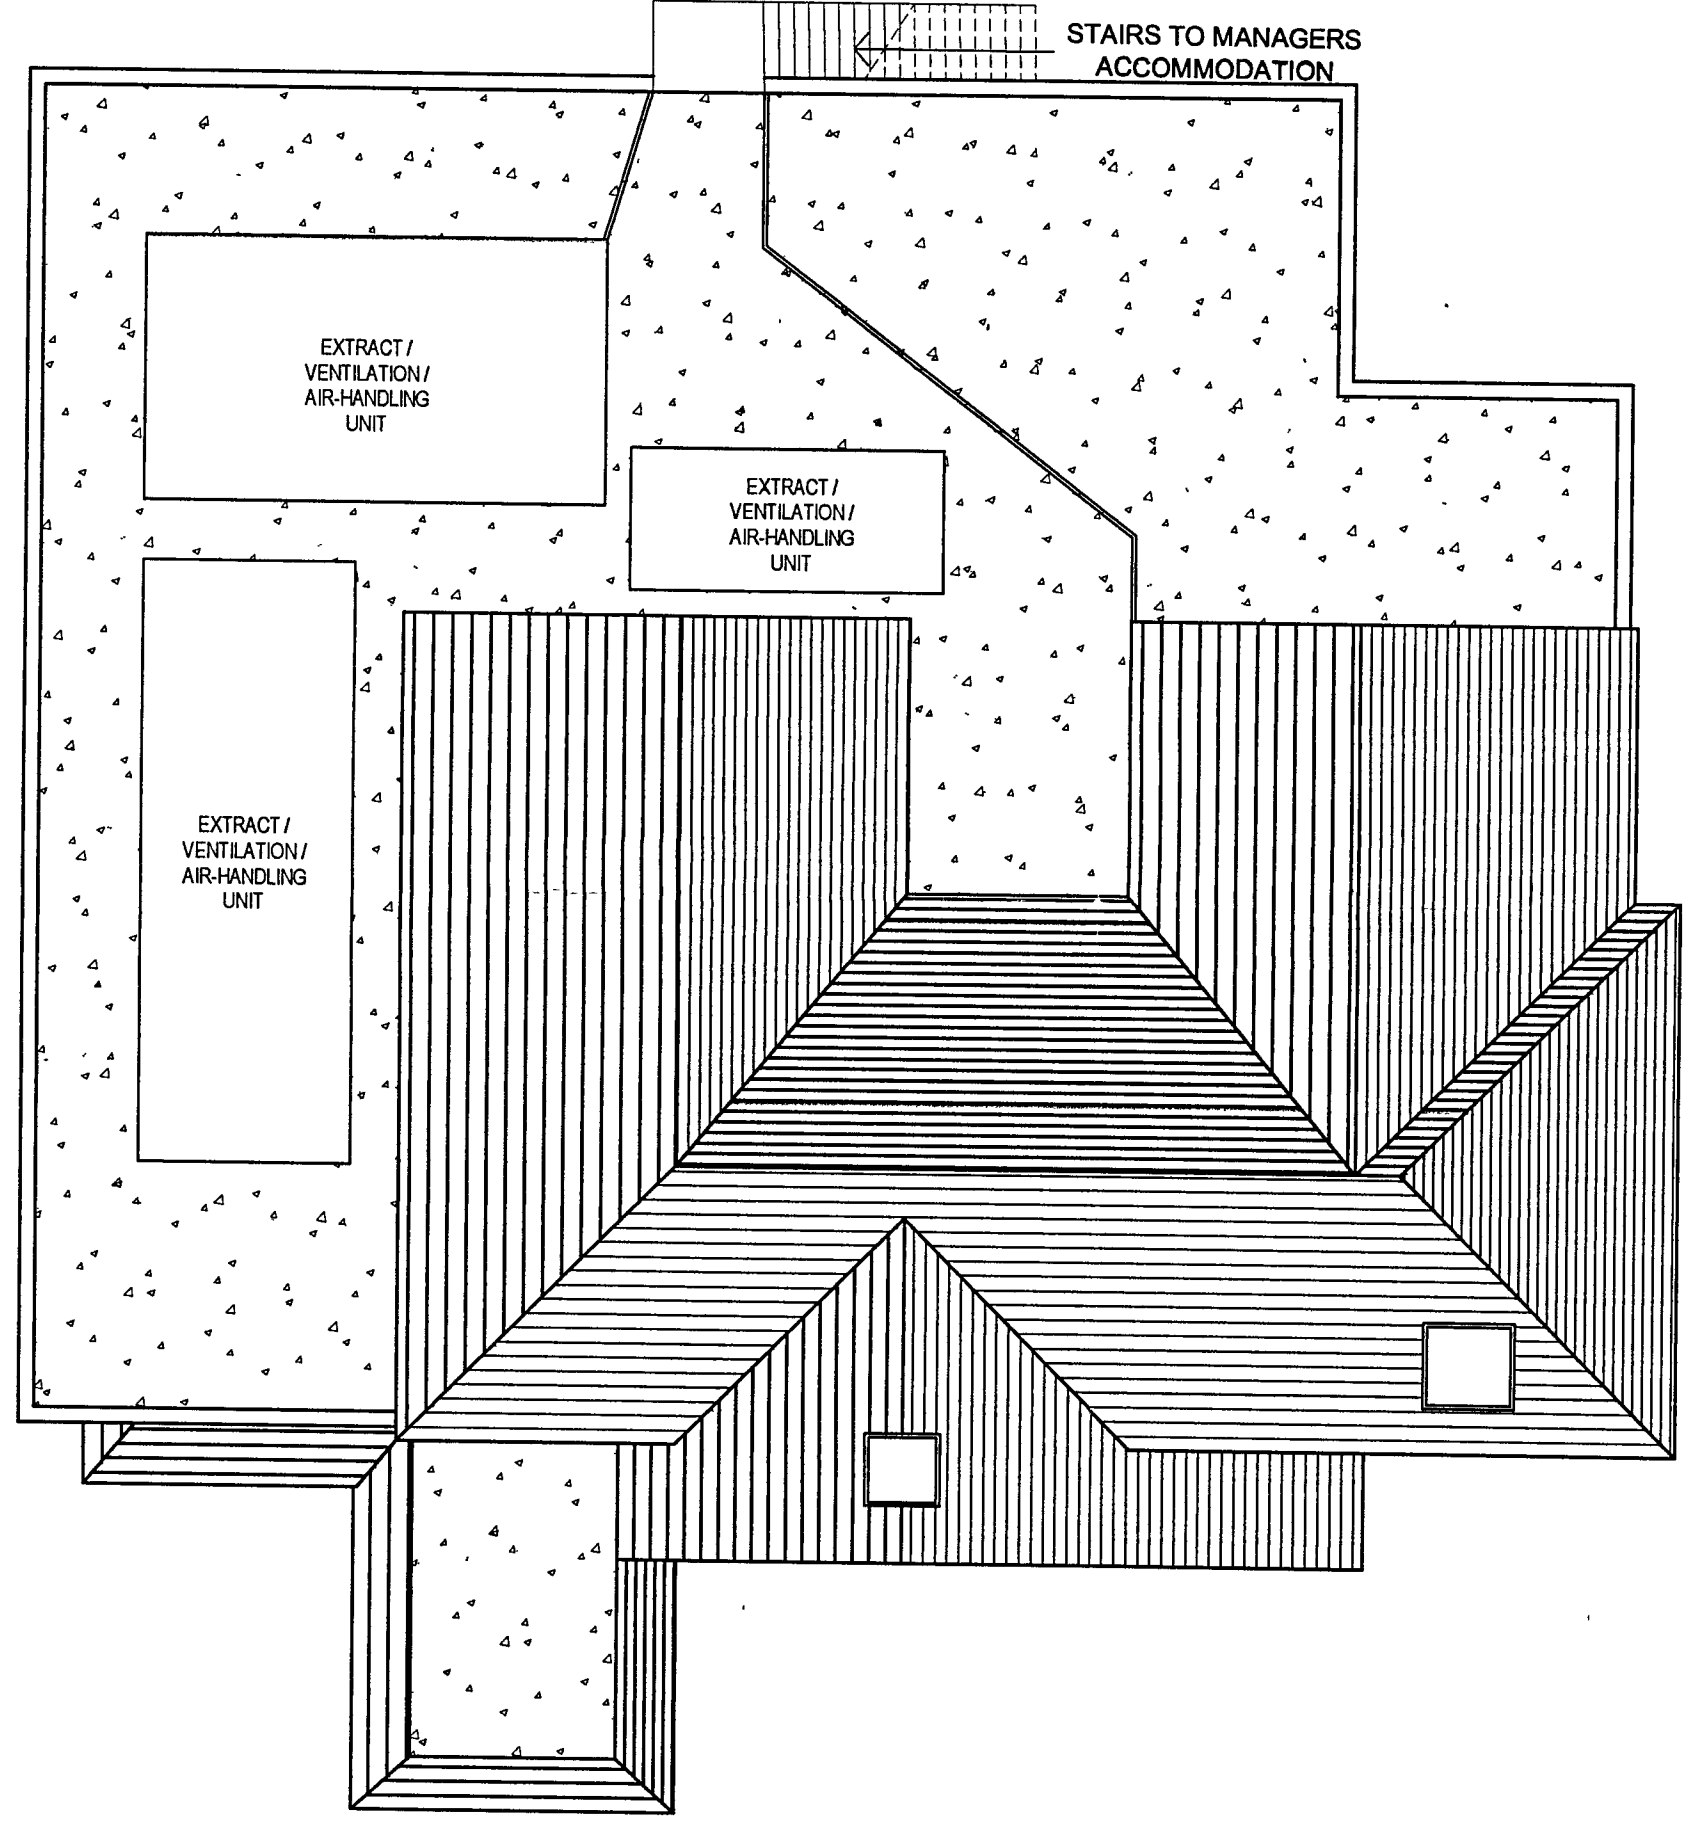

EXISTING ROOF PLAN scale 1:100

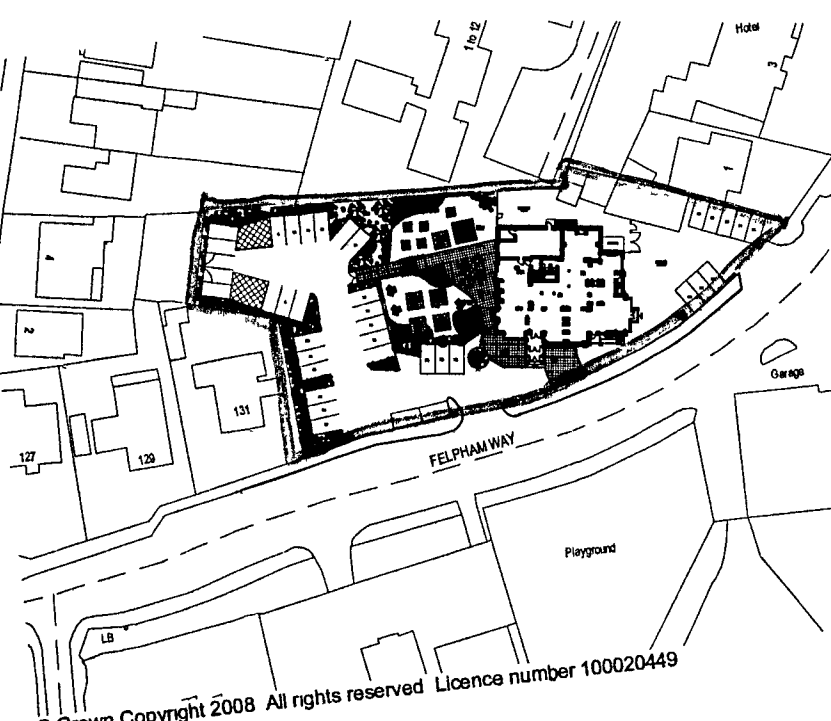

EXISTING LOCATION PLAN scale 1:1250

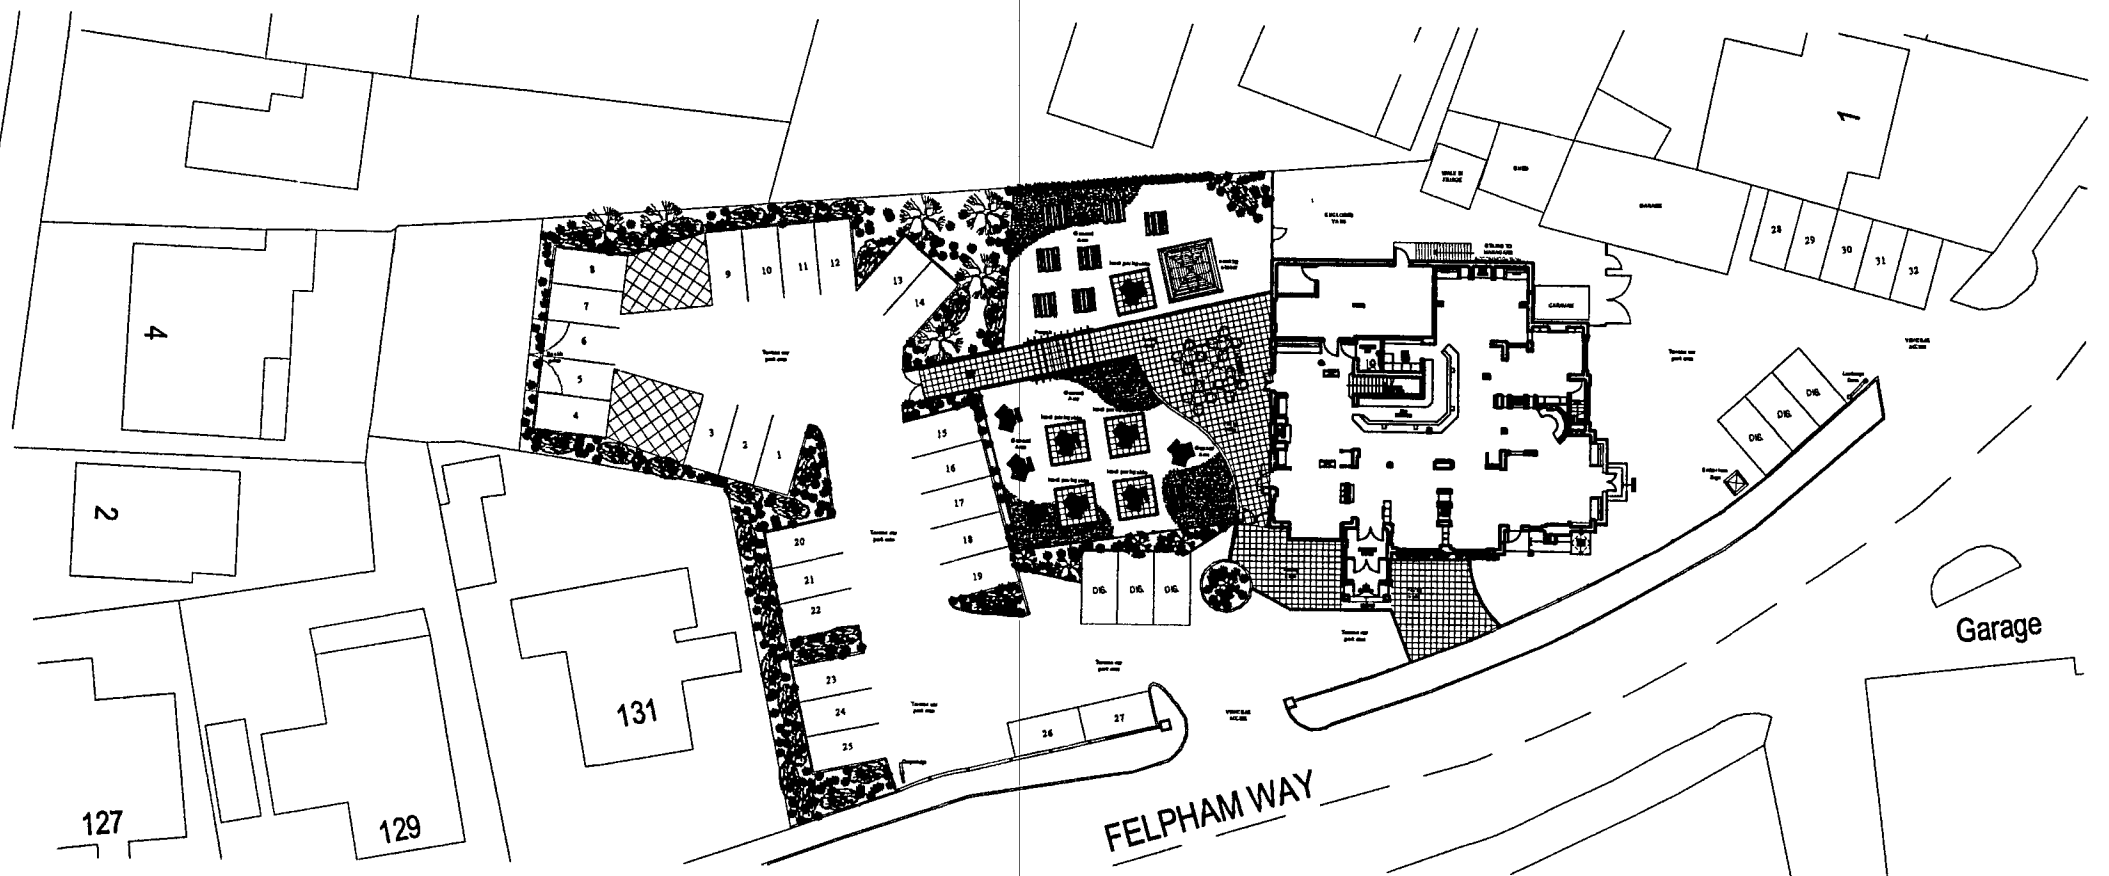

EXISTING SITE PLAN scale 1:500