

NOTE

The Contractor is to check and verify all building and site dimensions, levels and sewer invert levels at connection points before work starts


This drawing must be read with and checked against any structural or other specialist drawings provided.

The Contractor is to comply in all respects with the current Building Regulations whether or not specifically stated on these drawings.


This drawing is not intended to show details of foundation or ground conditions. Each area of ground relied upon to support the structure depicted must be investigated by the Contractor and suitable methods of foundation be provided.

This drawing is to be read in conjunction with all other standard MAB specifications and documentation

 This drawing remains the Copyright of Mitchells & Butlers Retail Ltd.

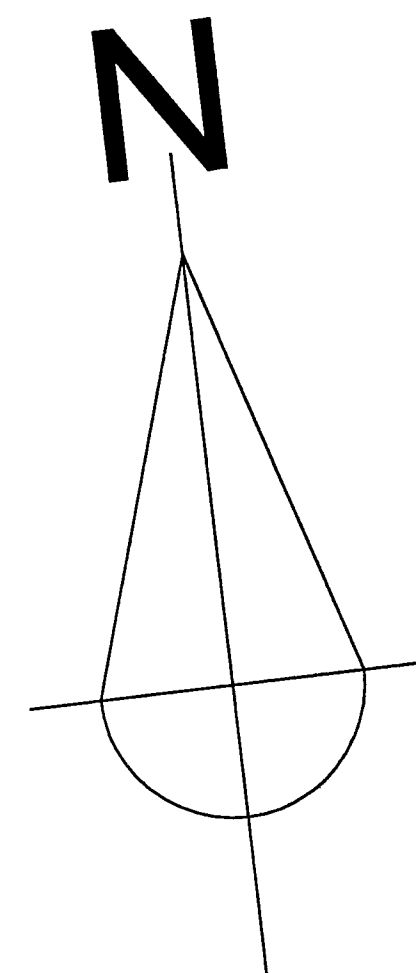

Rev	By	Date
B	Jumbrella highlighted on plans	RT 08.09.08
A	Jumbrella shown on elevations	RT 28.08.08

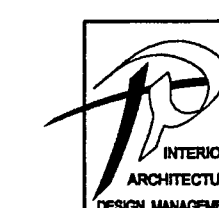

thomas parry
DESIGN PARTNERSHIP

The Old Sketty Coach House,
21 Gower Road, Sketty
Swansea, SA2 9BX

TEL: 01792 290755
FAX 01792 290527

Email: design@thomasparry.co.uk
Website: thomasparry.co.uk

Construction & Development
27, Fleet Street
Birmingham
B3 1JP

Tel: 0870 609 3000
Fax 0121 233 2248
www.mtbl.co.uk

Brand
SIZZLING PUB Co

B.U.N. No.
181293

Site
The Southdowns
133 Felpham Way
Felpham
Bognor Regis PO22 8QJ (tel: 01243 855 834)

Title
PROPOSED ELEVATIONS, ROOF
PLAN AND SITE PLANS

Project Manager/ Checked	Drawn By R TUFARELLI	Scale 1:1250, 1:500, 1:100 @ A1	Date 11.08.08
Arch/Designer THOM/PAR	System No/Project No N-S/603-08	Drw No 7	Rev B

Clay roof tiles.

All window frames to receive
3no coats Dulux Exterior Gloss
ref: Gardenia.

External masonry to receive
3no coats Dulux Smooth
Masonry ref: Jasmine White.

New signage under
separate planning
application.

Timber posts to take Dulux
Exterior Gloss Gardenia
finish.

Timber doors to receive
Rosewood stain finish.

New signage under separate
planning application by signage
company.

External masonry to receive 3no
coats Dulux Smooth Masonary ref:
Jasmine White.

Tudor-effect panelling to take
black paint finish (as existing).

Brickwork to take 3no coats Dulux
Smooth Masonary ref: Jasmine
White with black banding around
the base, as existing.

Metal handrail with black paint finish.

Ramp up to entrance.

New 4metre x 4metre red
jumbrella.

Flat roof with
parapet wall.

New 4metre x 4metre red
jumbrella.


Alteration to roof canopy detail to
take new signage and globe lights
(under separate planning
application).

Concrete base to timber support
post to take black paint finish.


PROPOSED PARTIAL SIDE B-B ELEVATION scale 1:100

PROPOSED FRONT ELEVATION scale 1:100


PROPOSED PARTIAL SIDE A-A
ELEVATION scale 1:100

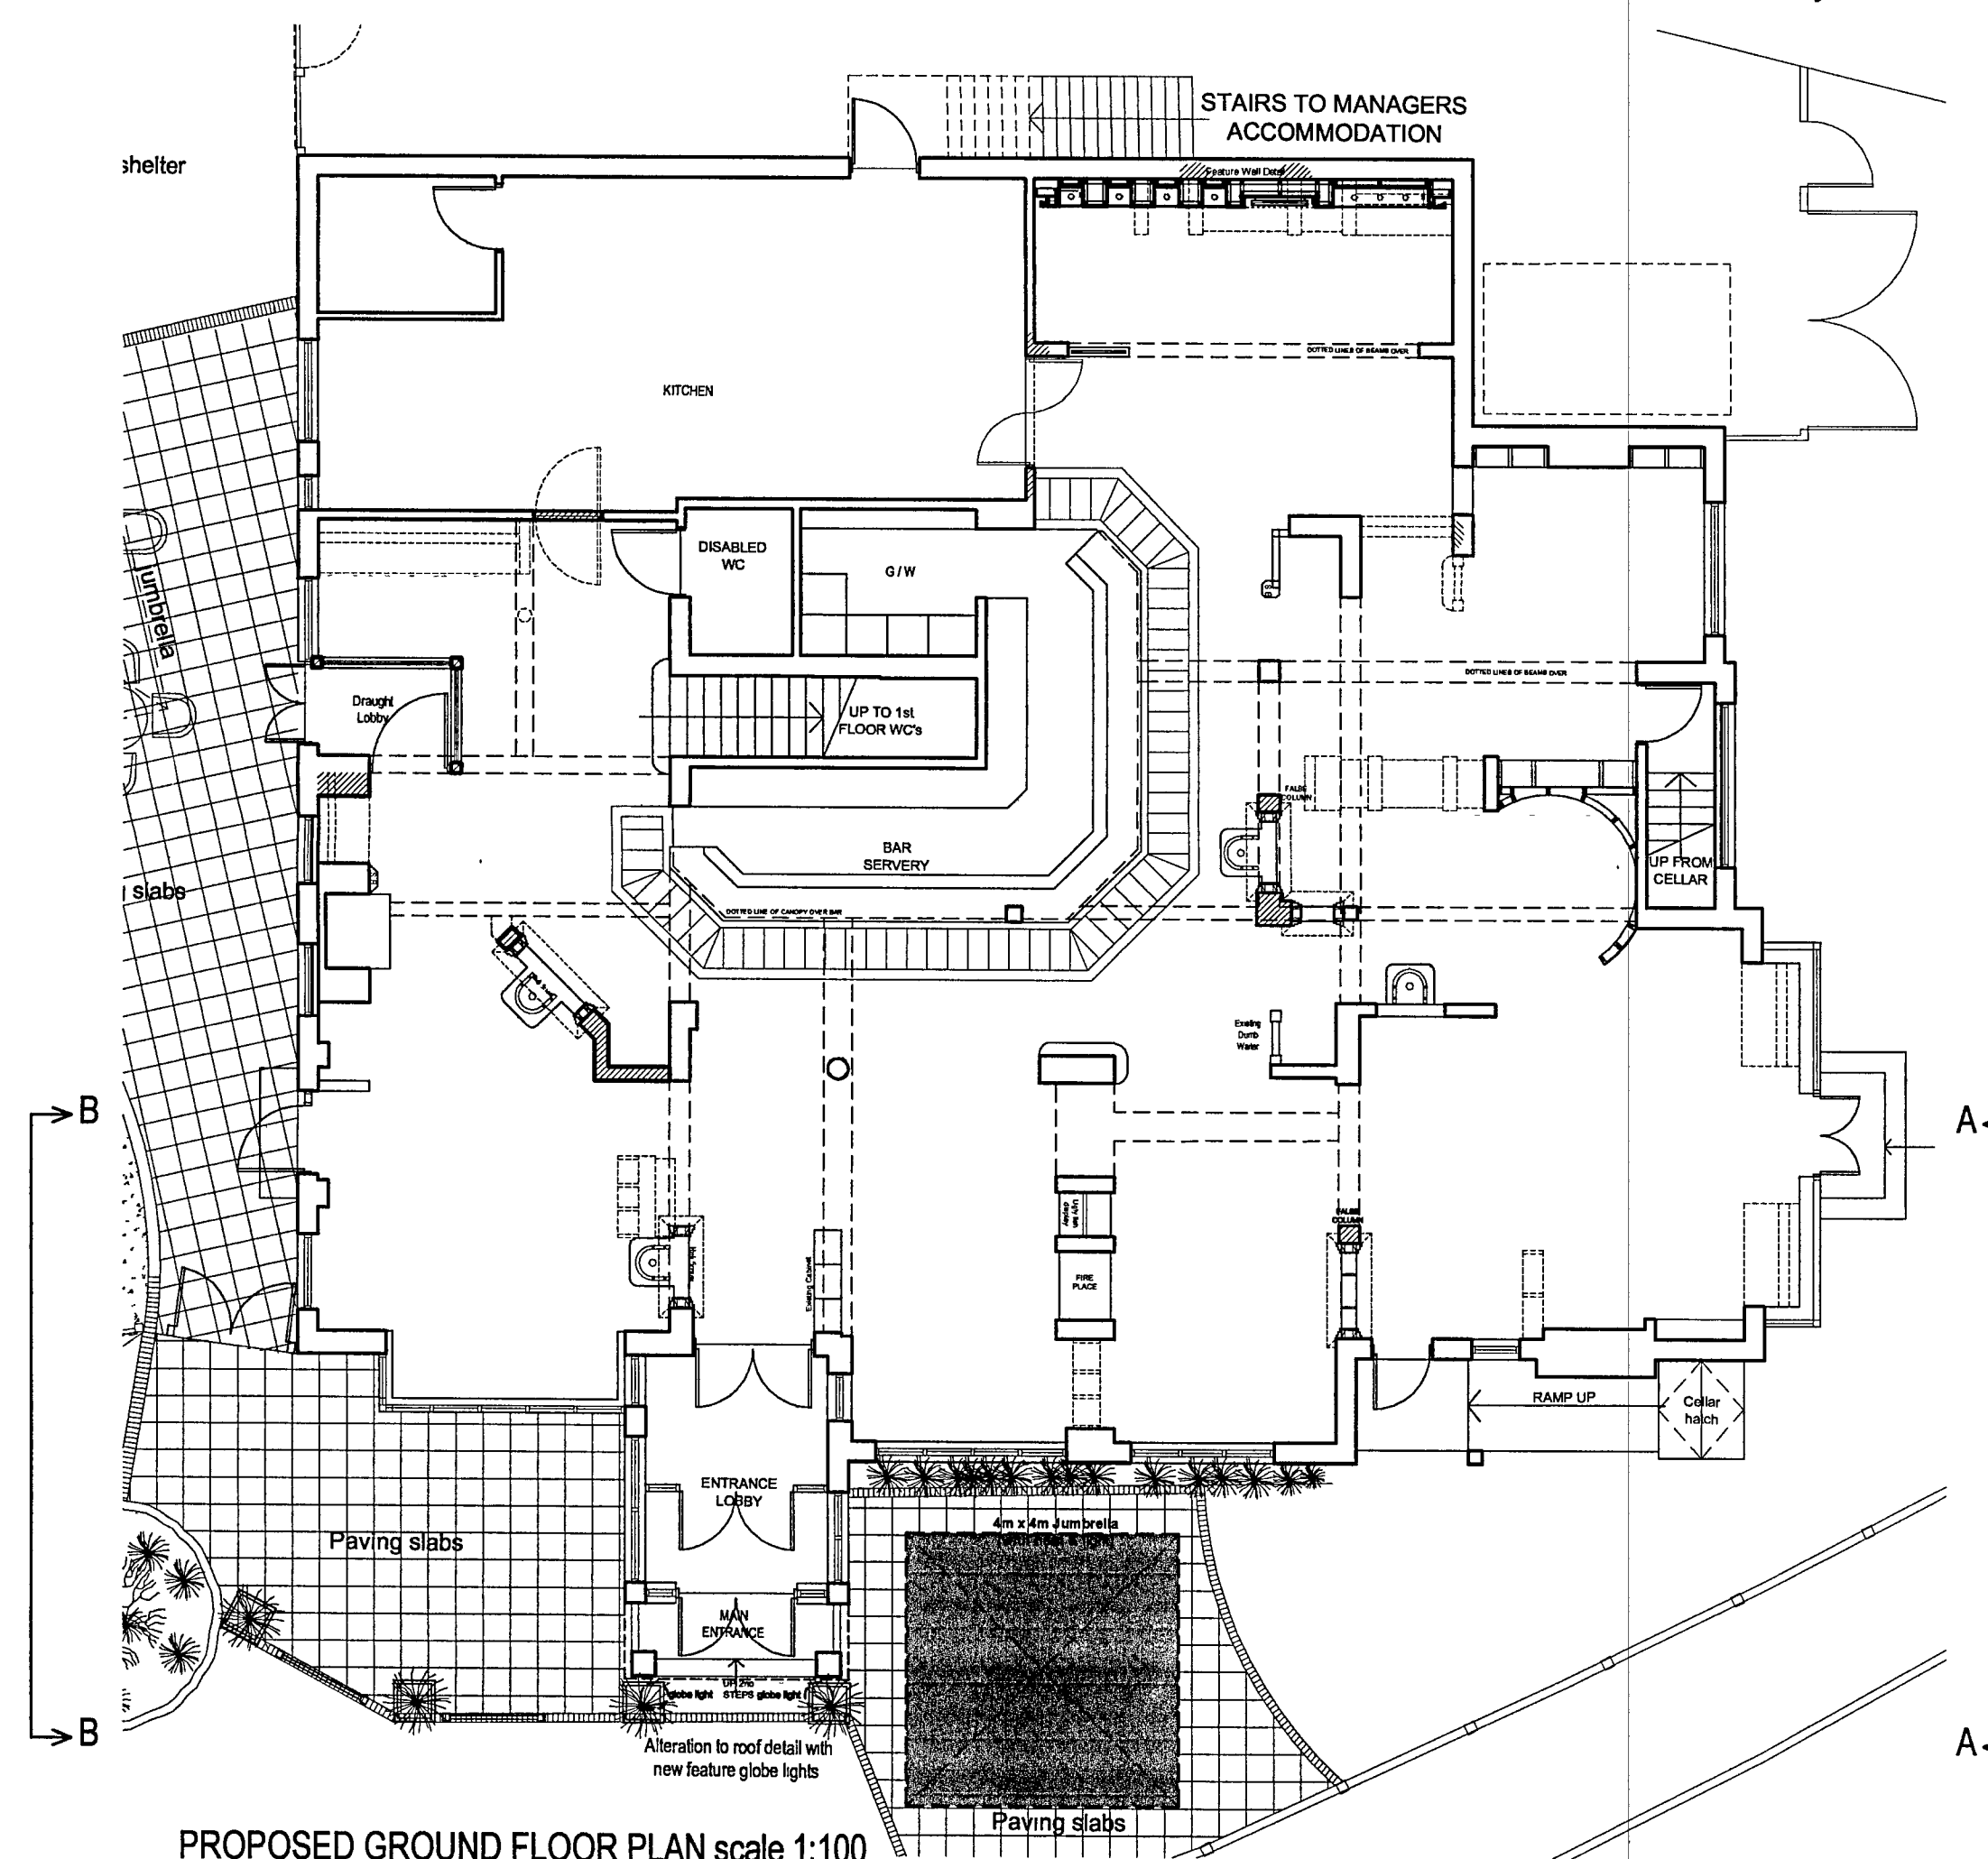


PROPOSED GROUND FLOOR PLAN scale 1:100

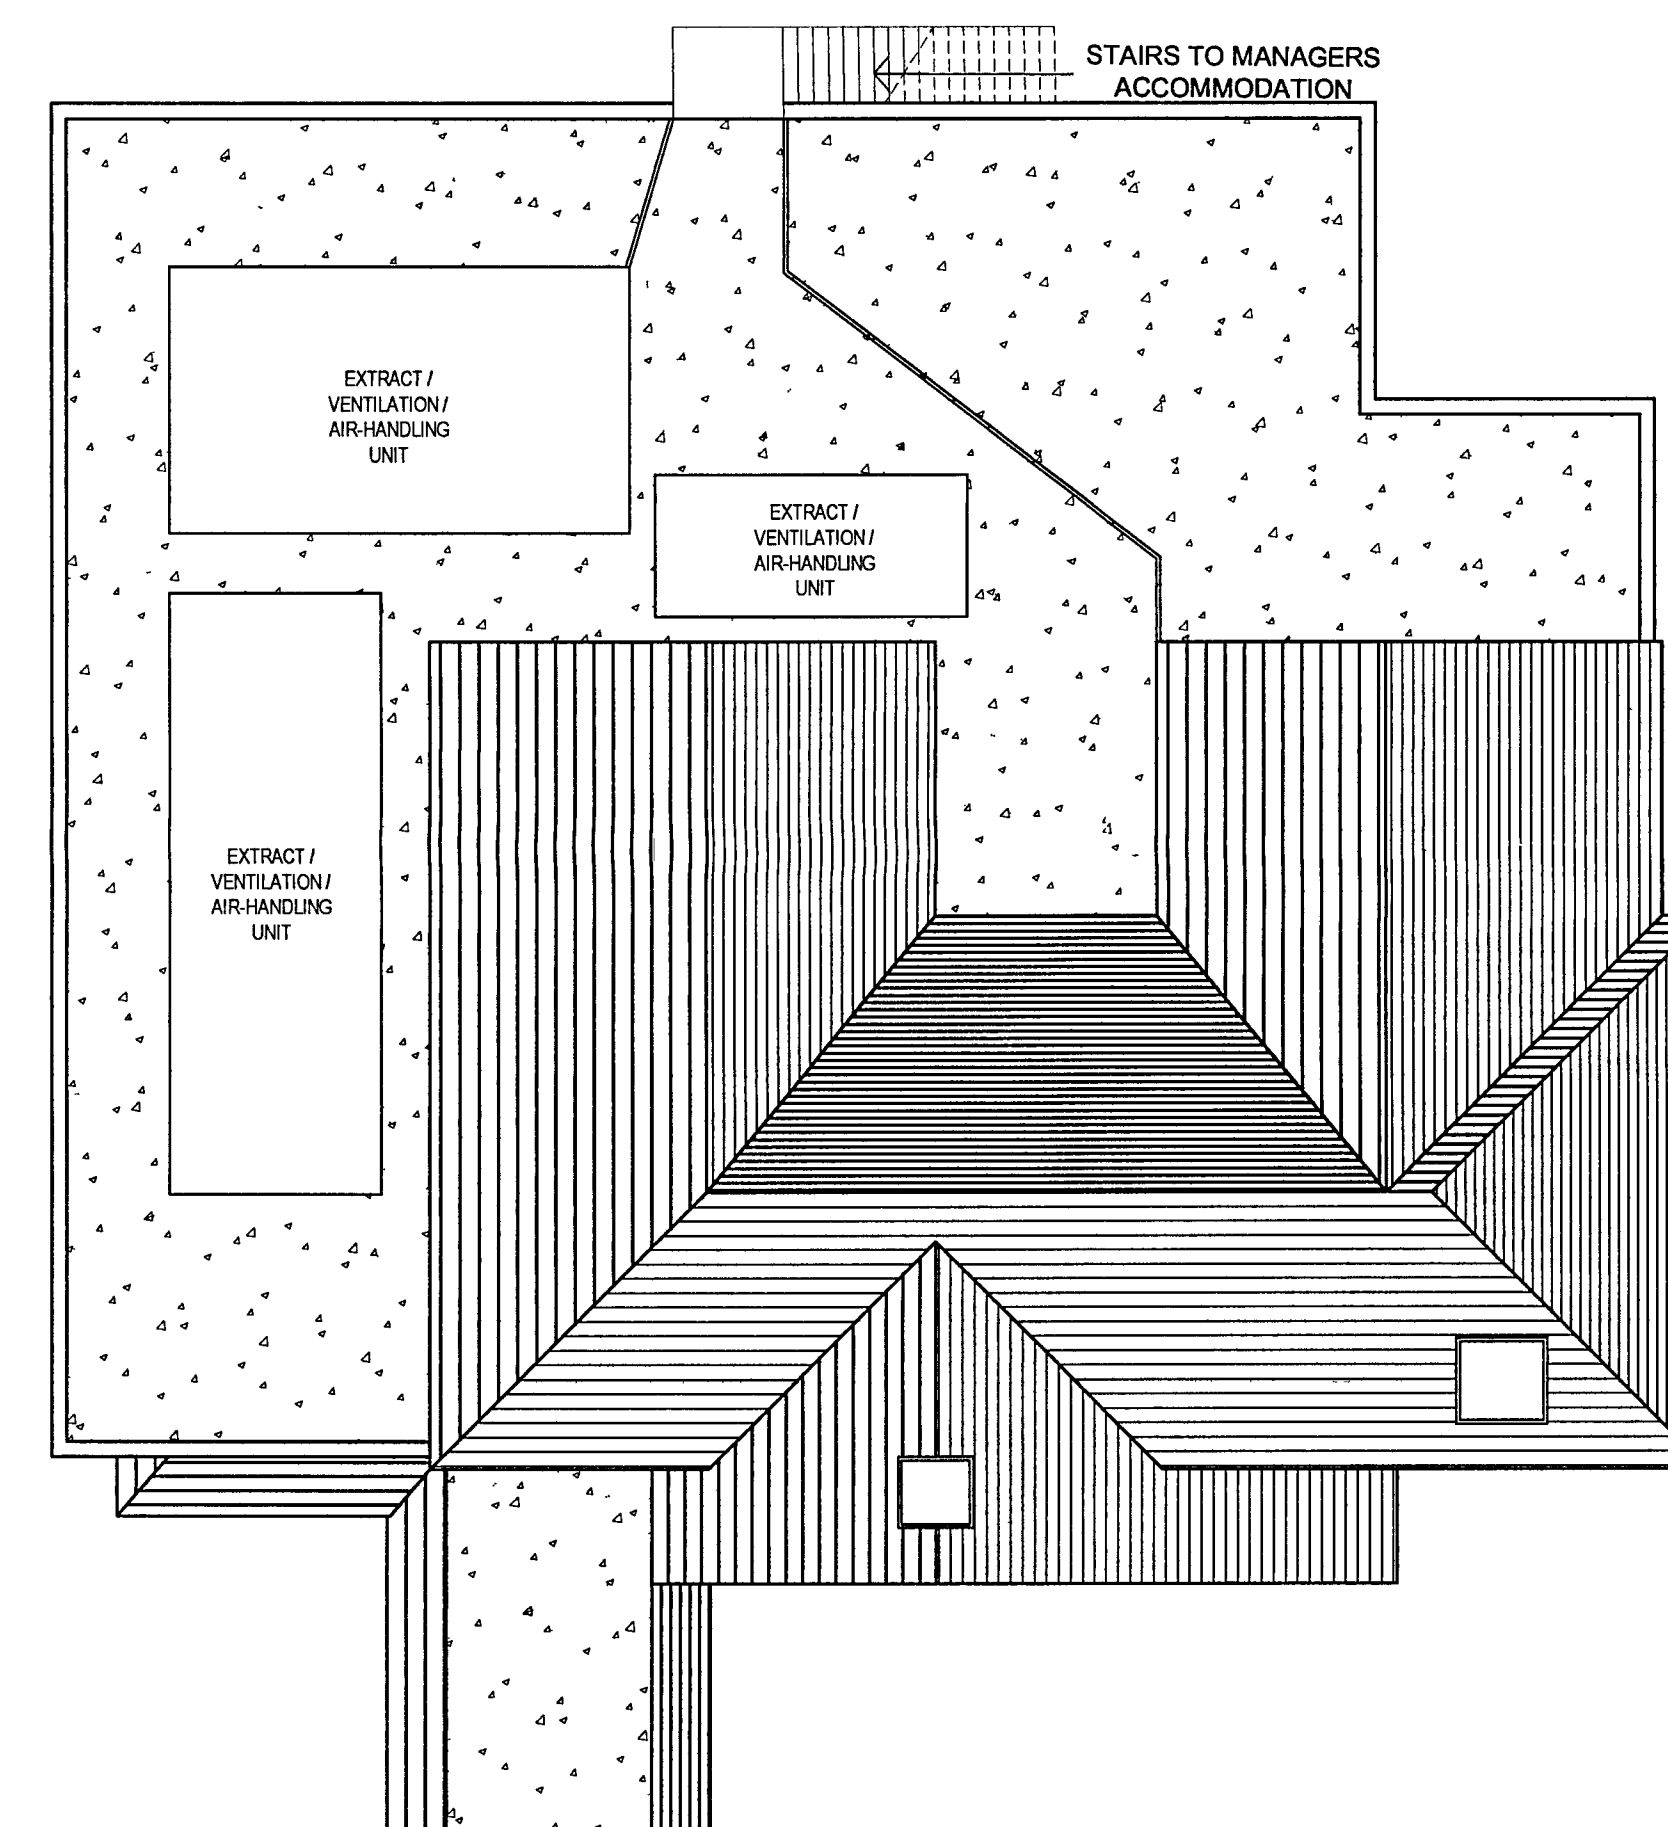

PROPOSED ROOF PLAN scale 1:100

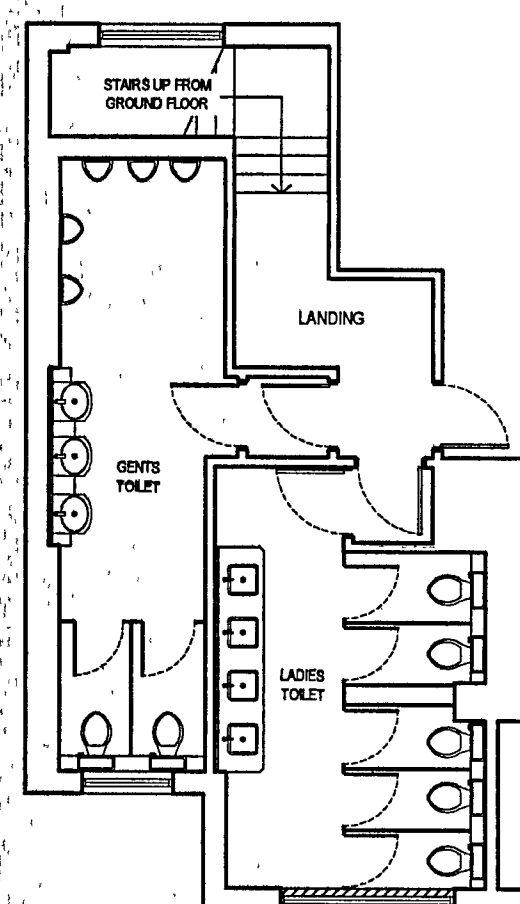

PROPOSED FIRST FLOOR TOILETS PLAN
scale 1:100

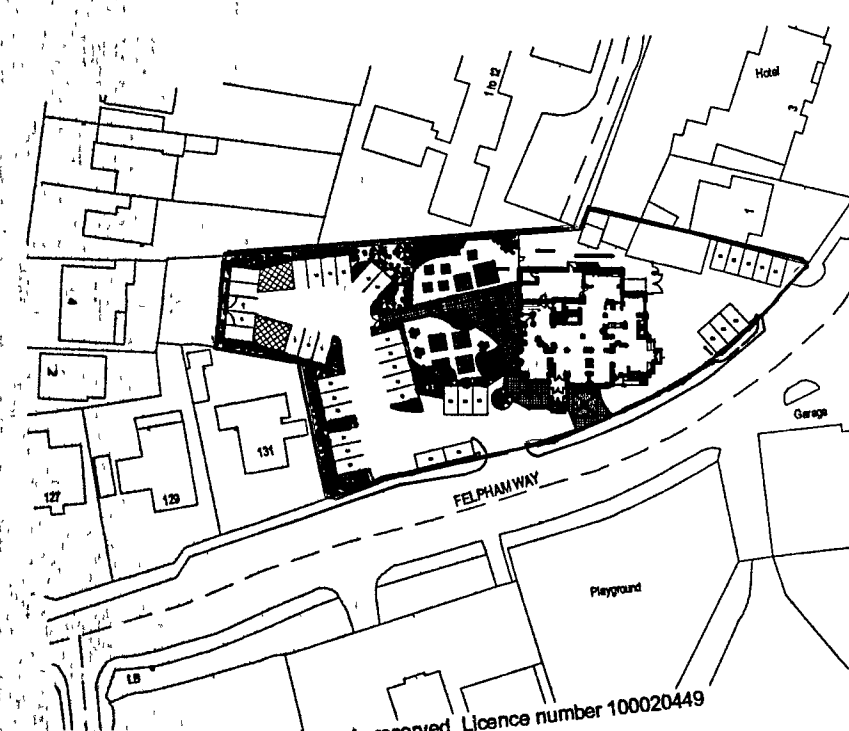

PROPOSED LOCATION PLAN scale 1:1250



PROPOSED SITE PLAN scale 1:500