



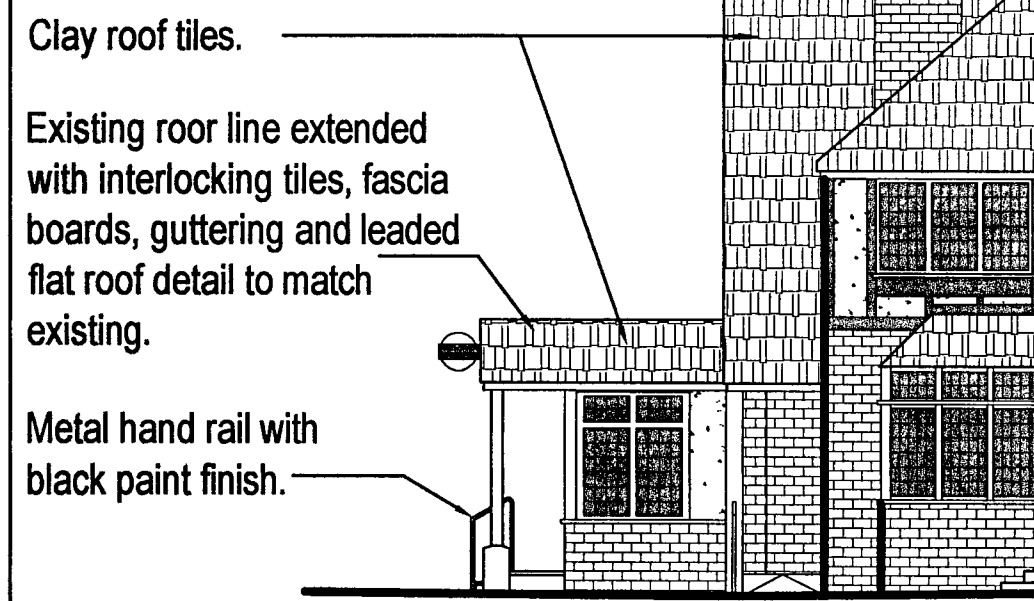


PROPOSED PARTIAL SIDE A-A
ELEVATION scale 1:100




PROPOSED FRONT ELEVATION scale 1:100

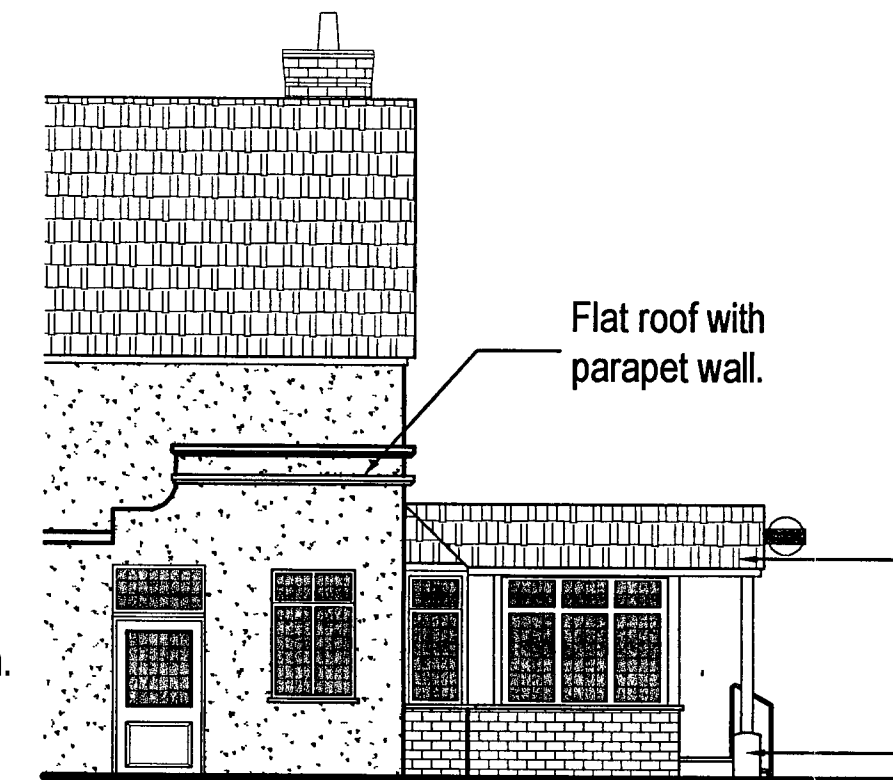


PROPOSED PARTIAL SIDE B-B ELEVATION scale 1:100

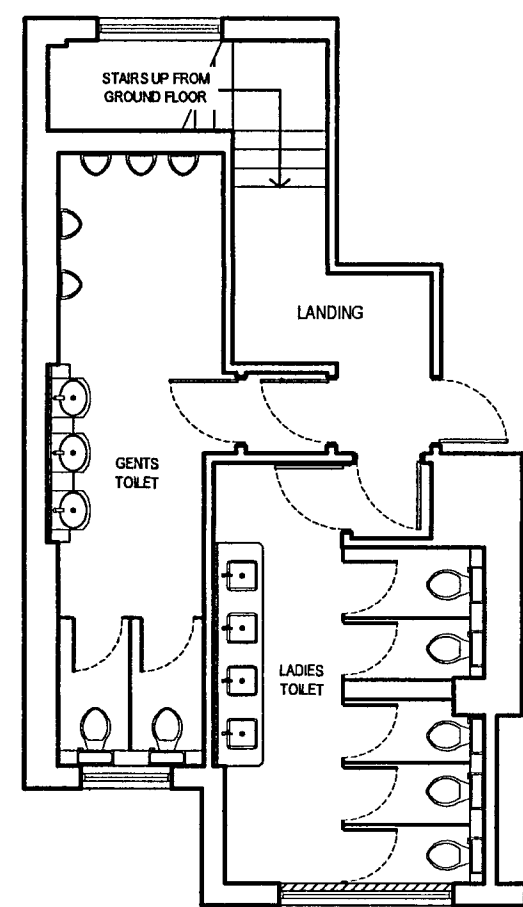


PROPOSED FIRST FLOOR TOILETS PLAN
scale 1:100

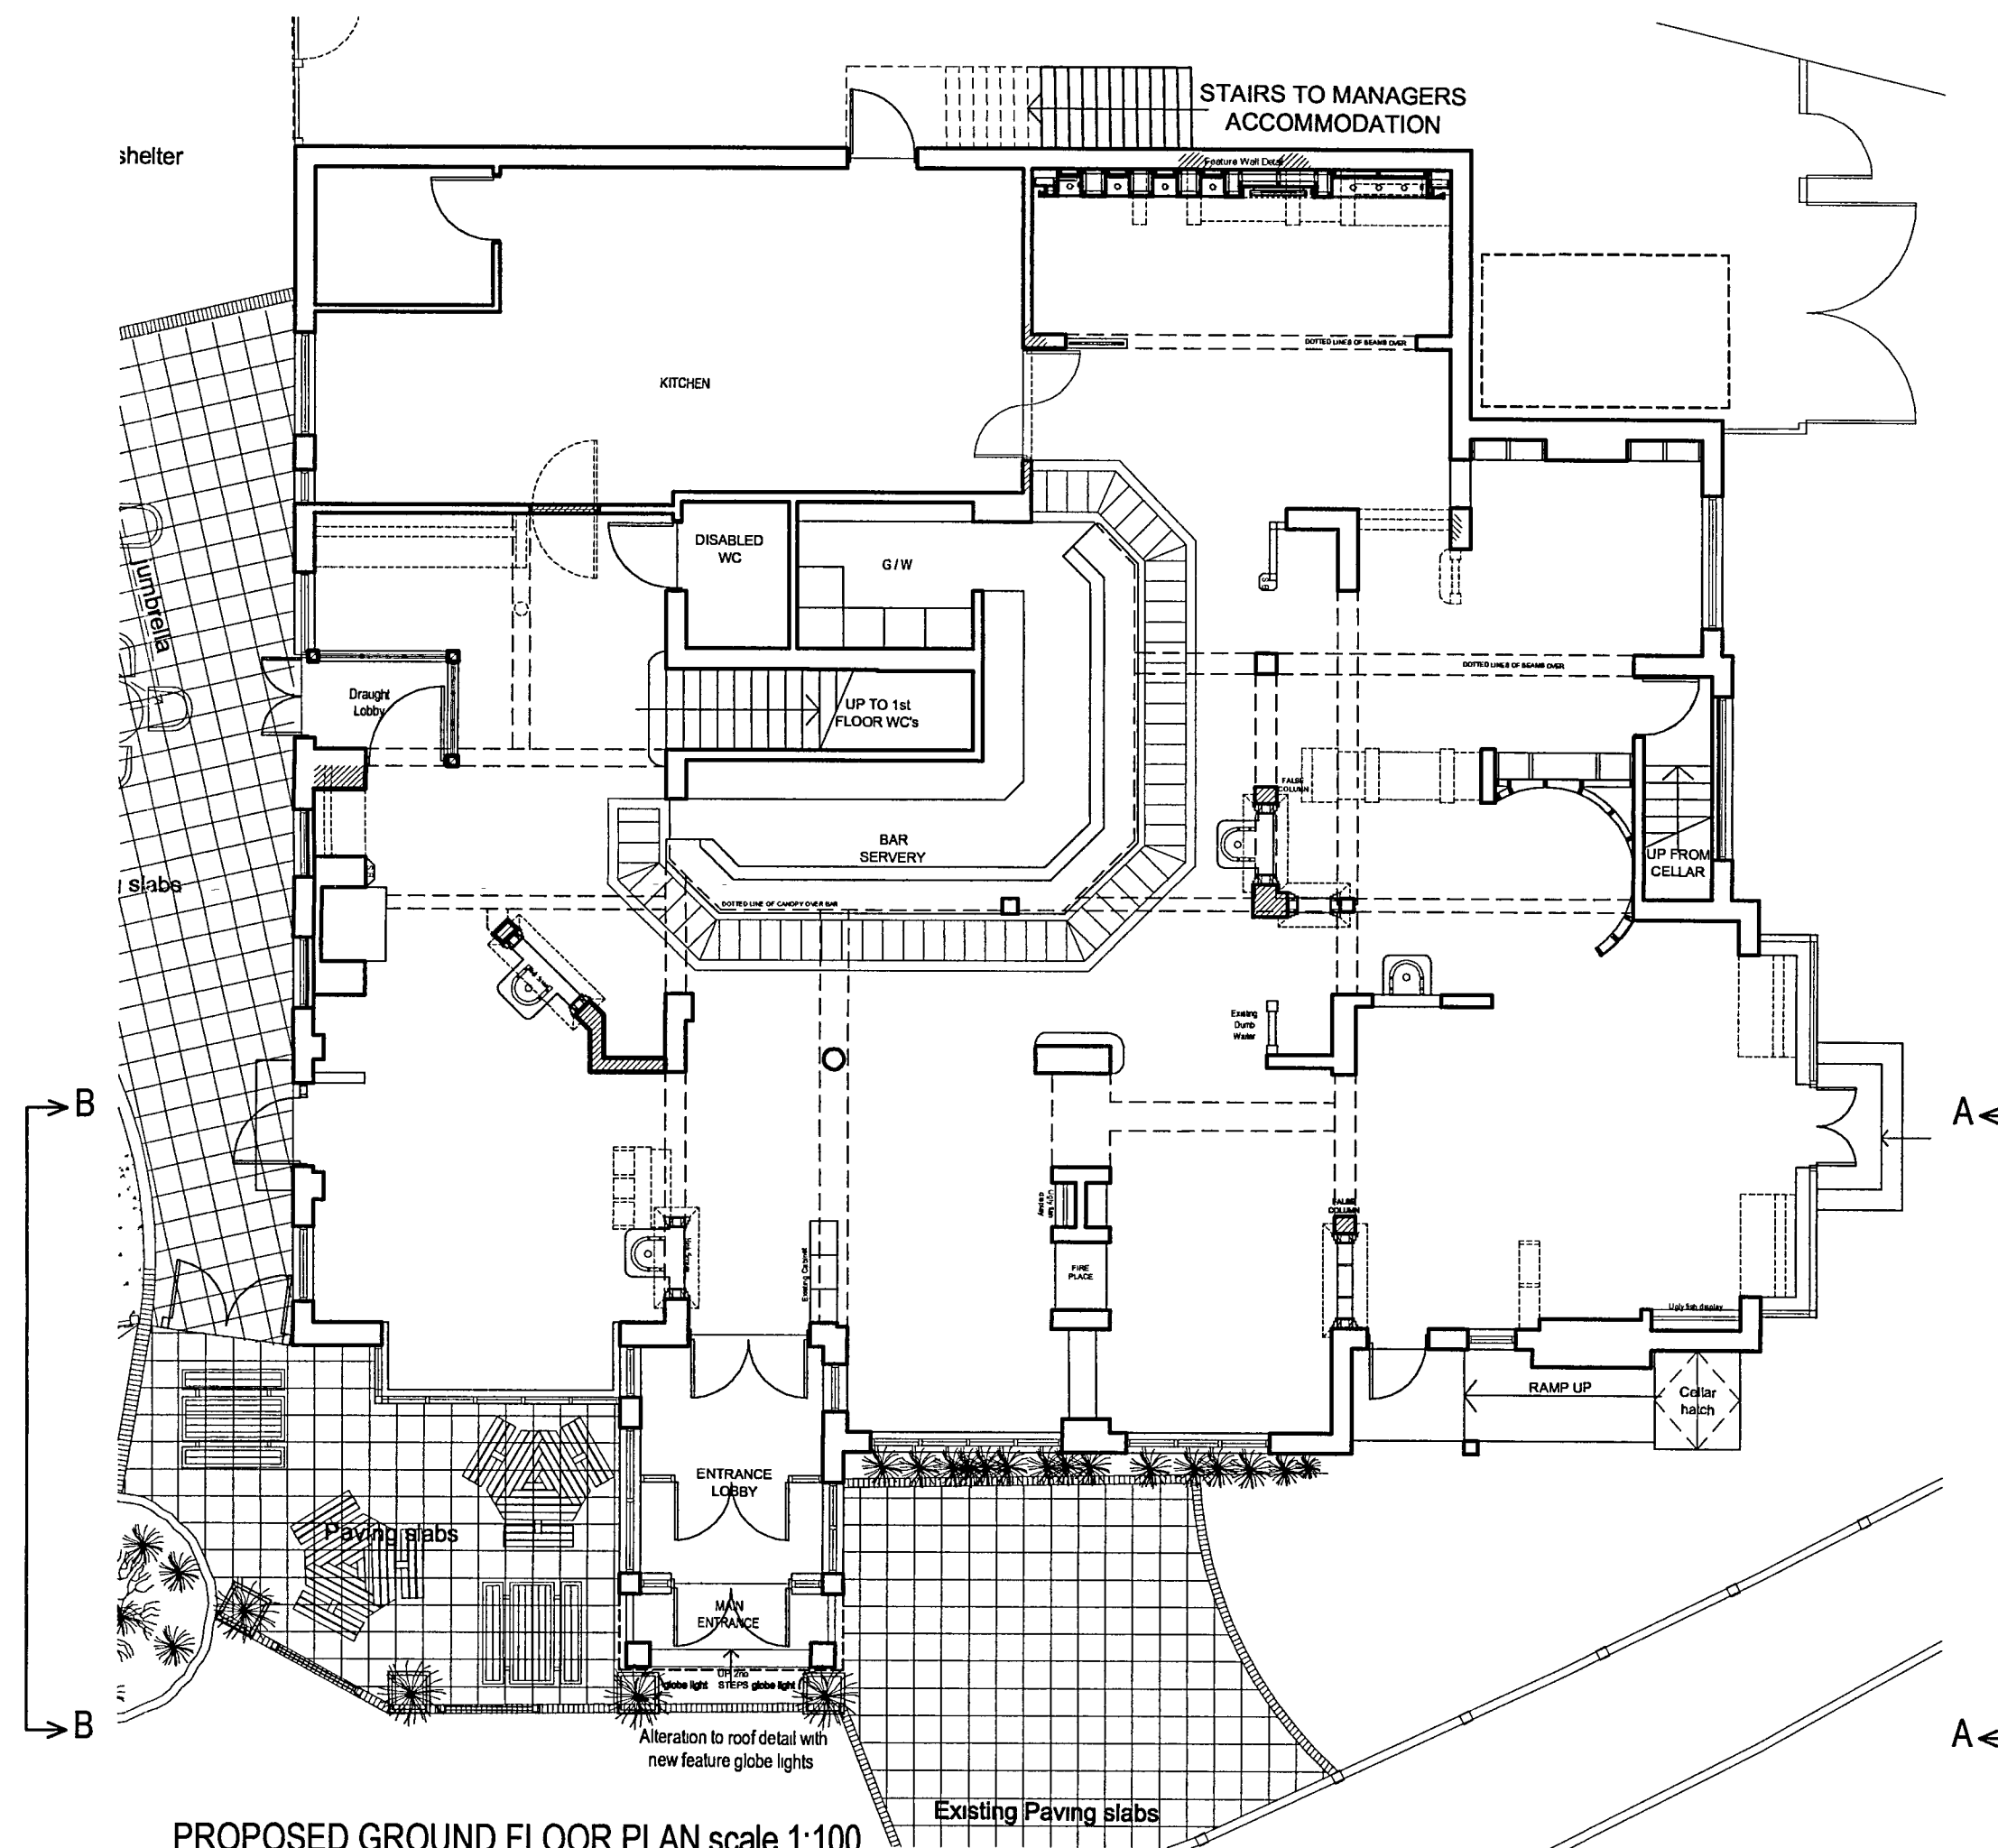


PROPOSED GROUND FLOOR PLAN scale 1:100

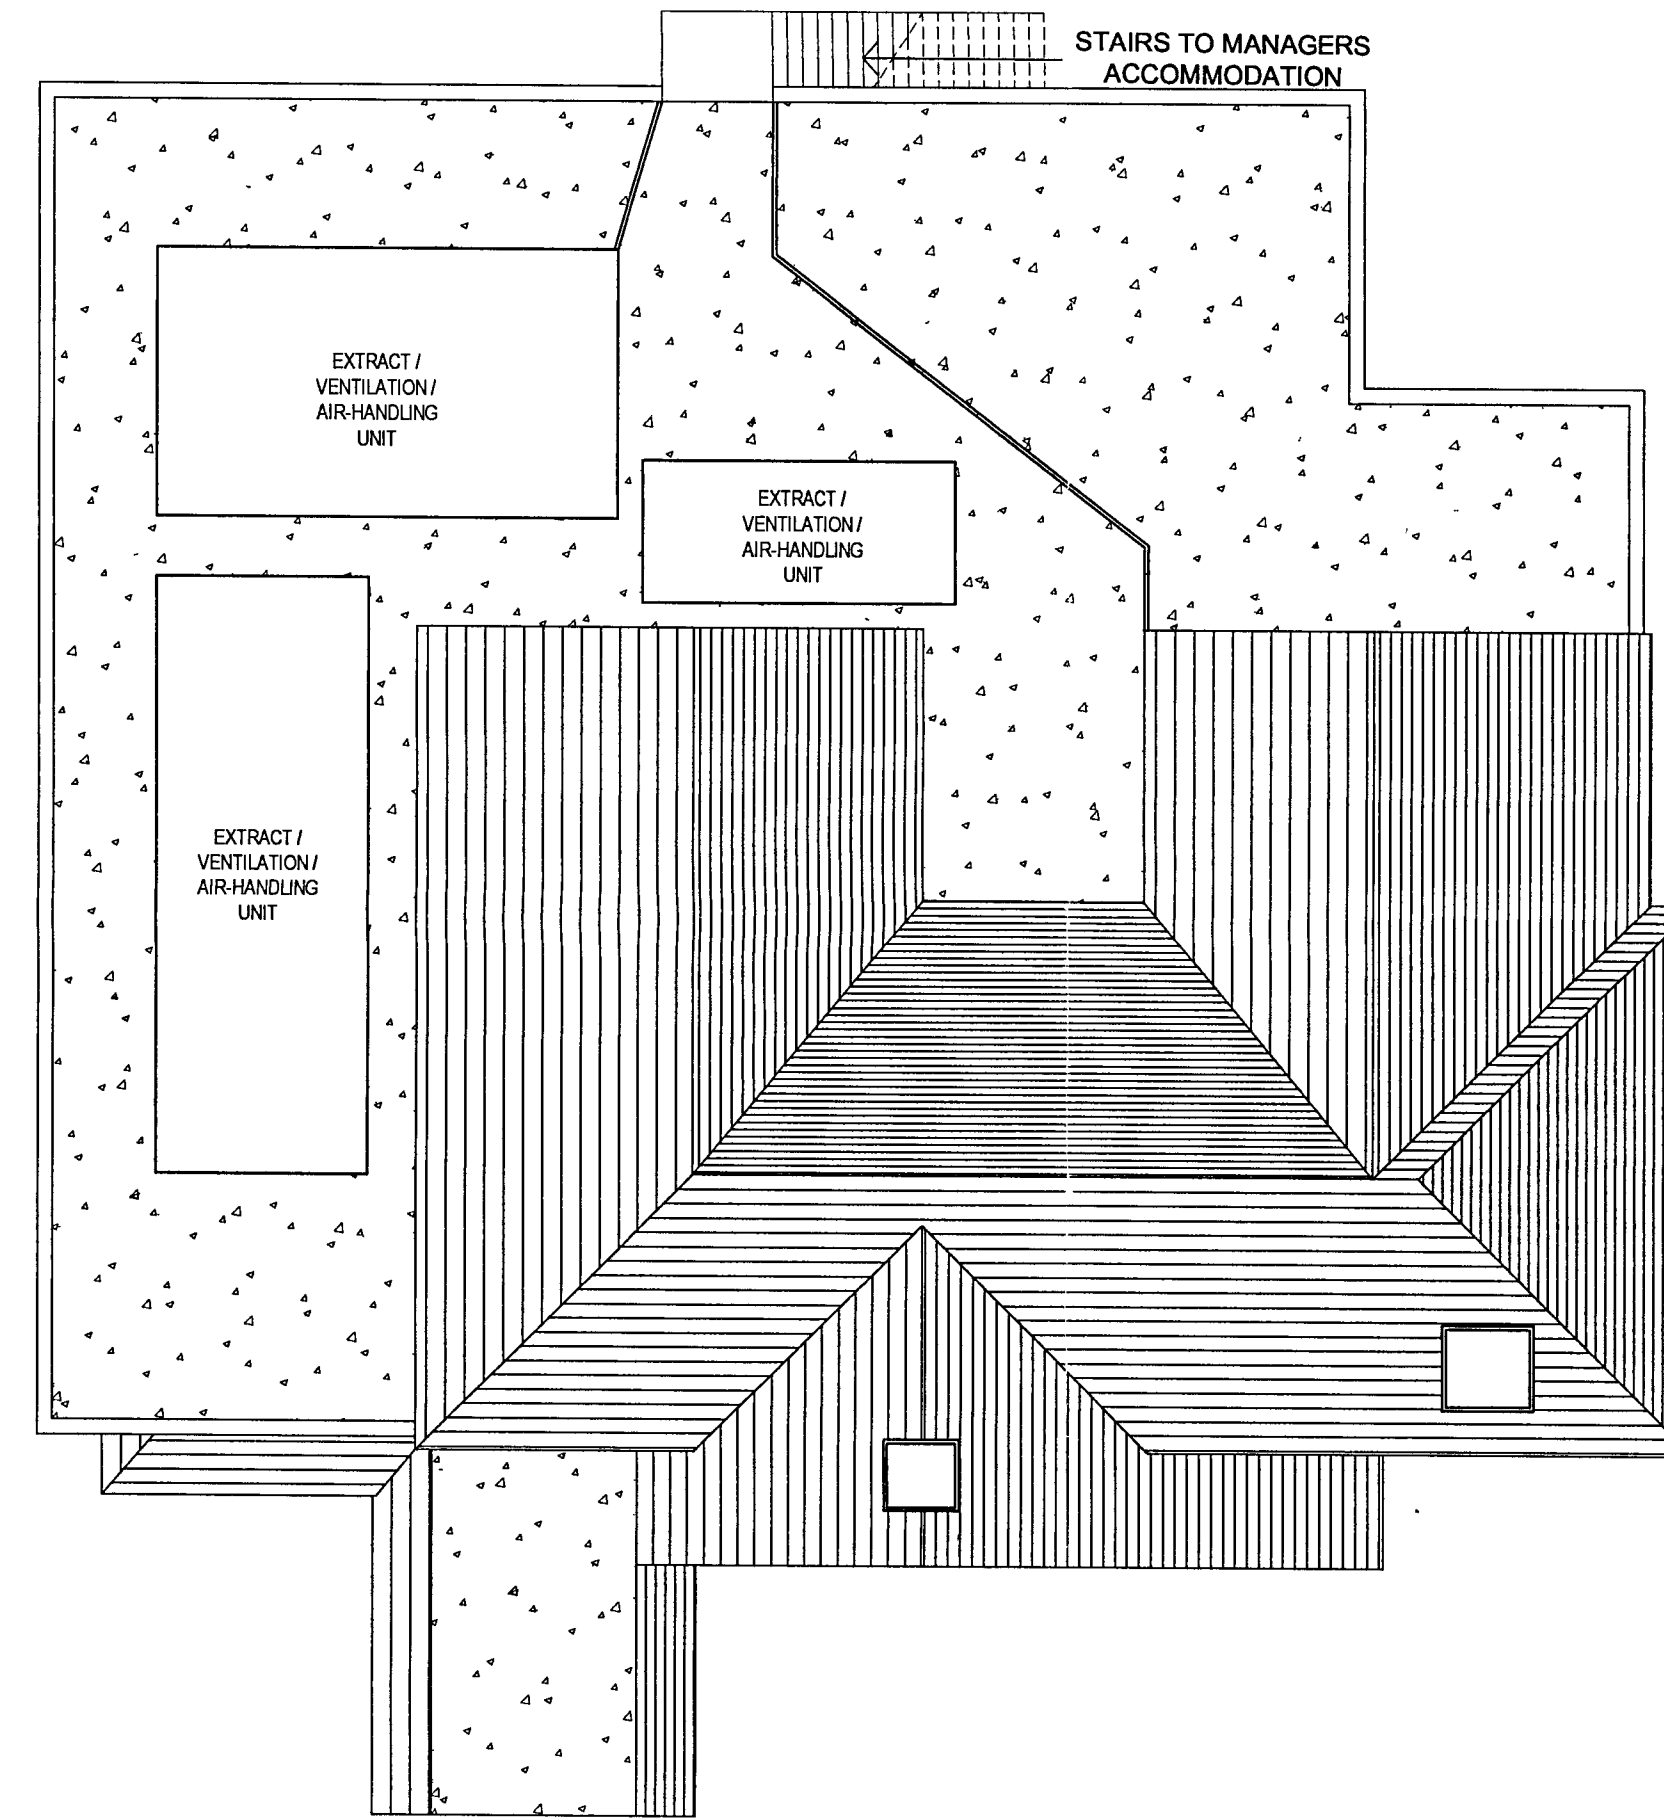

PROPOSED ROOF PLAN scale 1:100

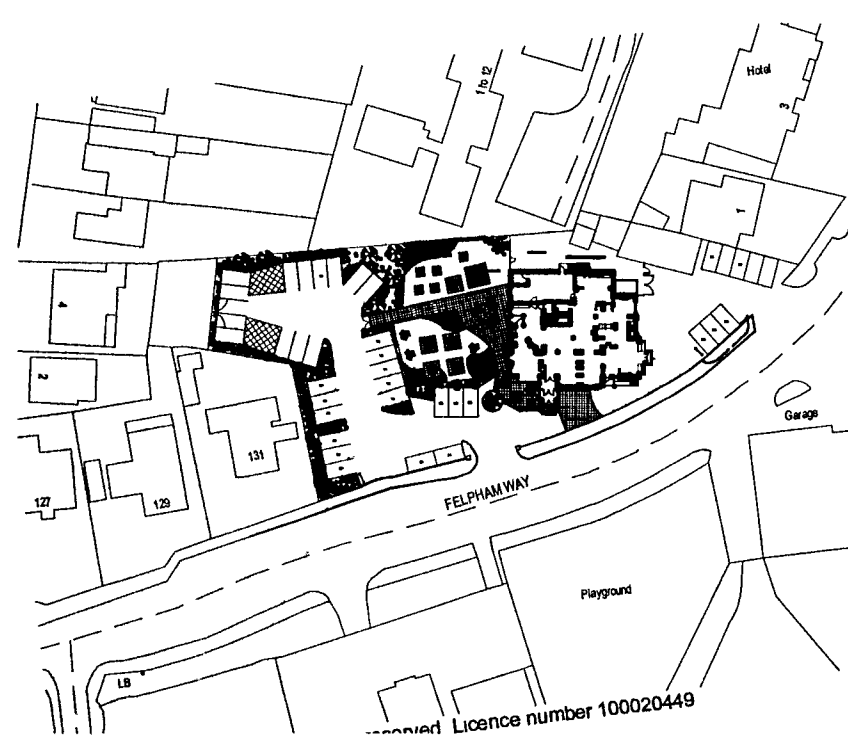

PROPOSED LOCATION PLAN scale 1:1250

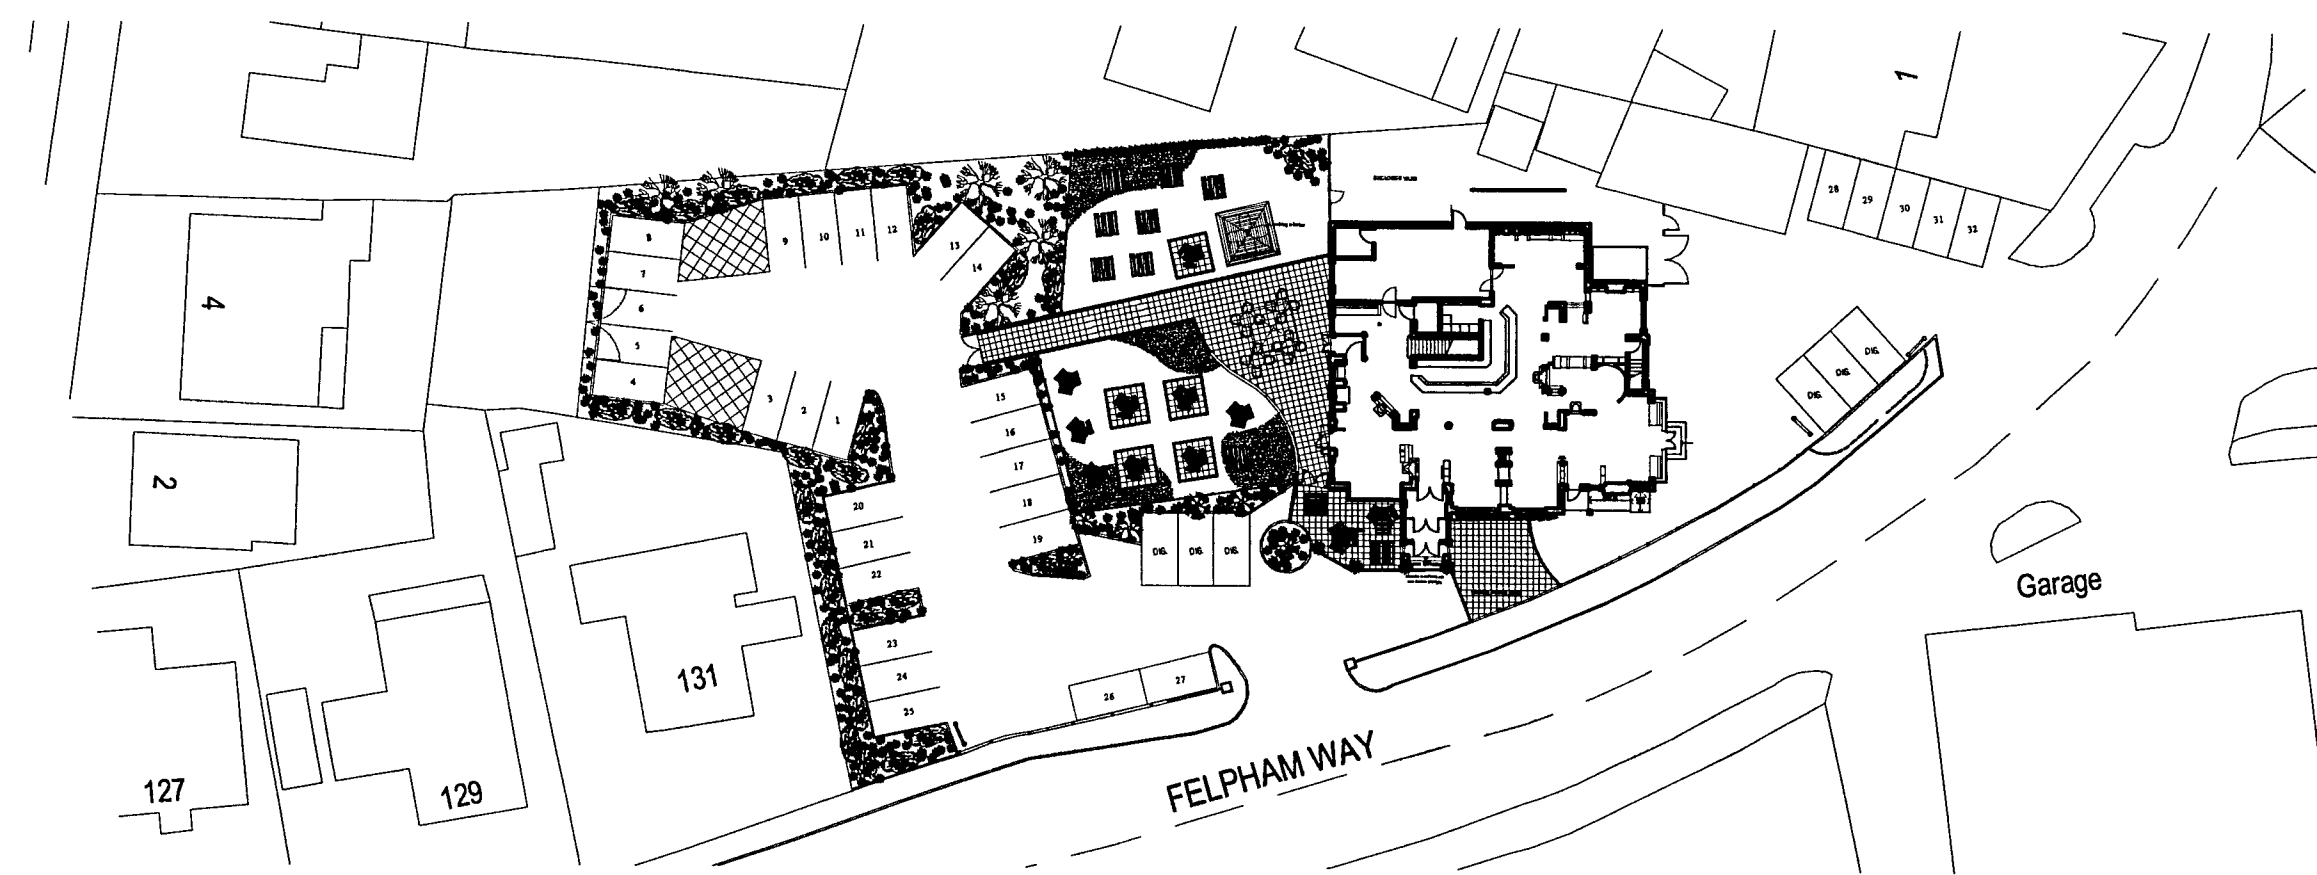

PROPOSED SITE PLAN scale 1:500

NOTE

The Contractor is to check and verify all building and site dimensions, levels and sewer invert levels at connection points before work starts.


This drawing must be read with and checked against any structural or other specialist drawings provided.

The Contractor is to comply in all respects with the current Building Regulations whether or not specifically stated on these drawings.

This drawing is not intended to show details of foundation or ground conditions. Each area of ground relied upon to support the structure depicted must be investigated by the Contractor and suitable methods of foundation be provided.

This drawing is to be read in conjunction with all other standard MAB specifications and documentation.

This drawing remains the Copyright of Mitchells & Butlers Retail Ltd.

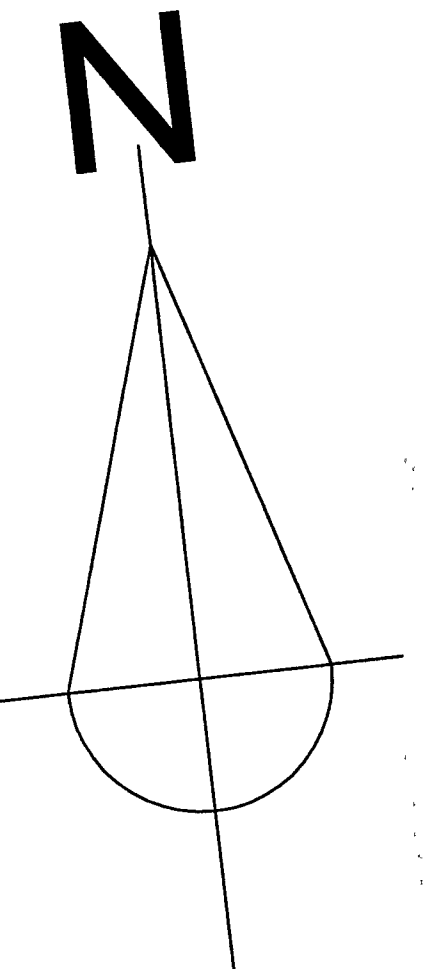

Rev	By	Date
C	Jumbrella omitted from scheme	JG 13.10.08
B	Jumbrella highlighted on plans	RT 08.09.08
A	Jumbrella shown on elevations	RT 28.08.08

thomas parry
DESIGN PARTNERSHIP
The Old Sketty Coach House,
21 Gower Road, Sketty
Swansea, SA2 9BX
TEL: 01792 290755
FAX 01792 290527
Email: design@thomasperry.co.uk
Website: thomasperry.co.uk

Mitchells & Butlers
Construction & Development
27, Fleet Street
Birmingham
B3 1JP
Tel: 0870 609 3000
Fax 0121 233 2246
www.mtbpc.com

Brand
SIZZLING PUB Co

B.U.N. No.
181293

Site
The Southdowns
133 Felpham Way
Felpham
Bognor Regis PO22 8QJ (tel:01243 855 834)

Title
**PROPOSED ELEVATIONS, ROOF
PLAN AND SITE PLANS**

Project Manager/ Checked	Drawn By	Scale	Date
THOM/PAR	R TUFARELLI	1:1250, 1:500, 1:100 @ A1	11 08 08
Arch/Designer	System No /Project No	Dwn No	Rev
	N-S/603-08	7	C