



PEACE

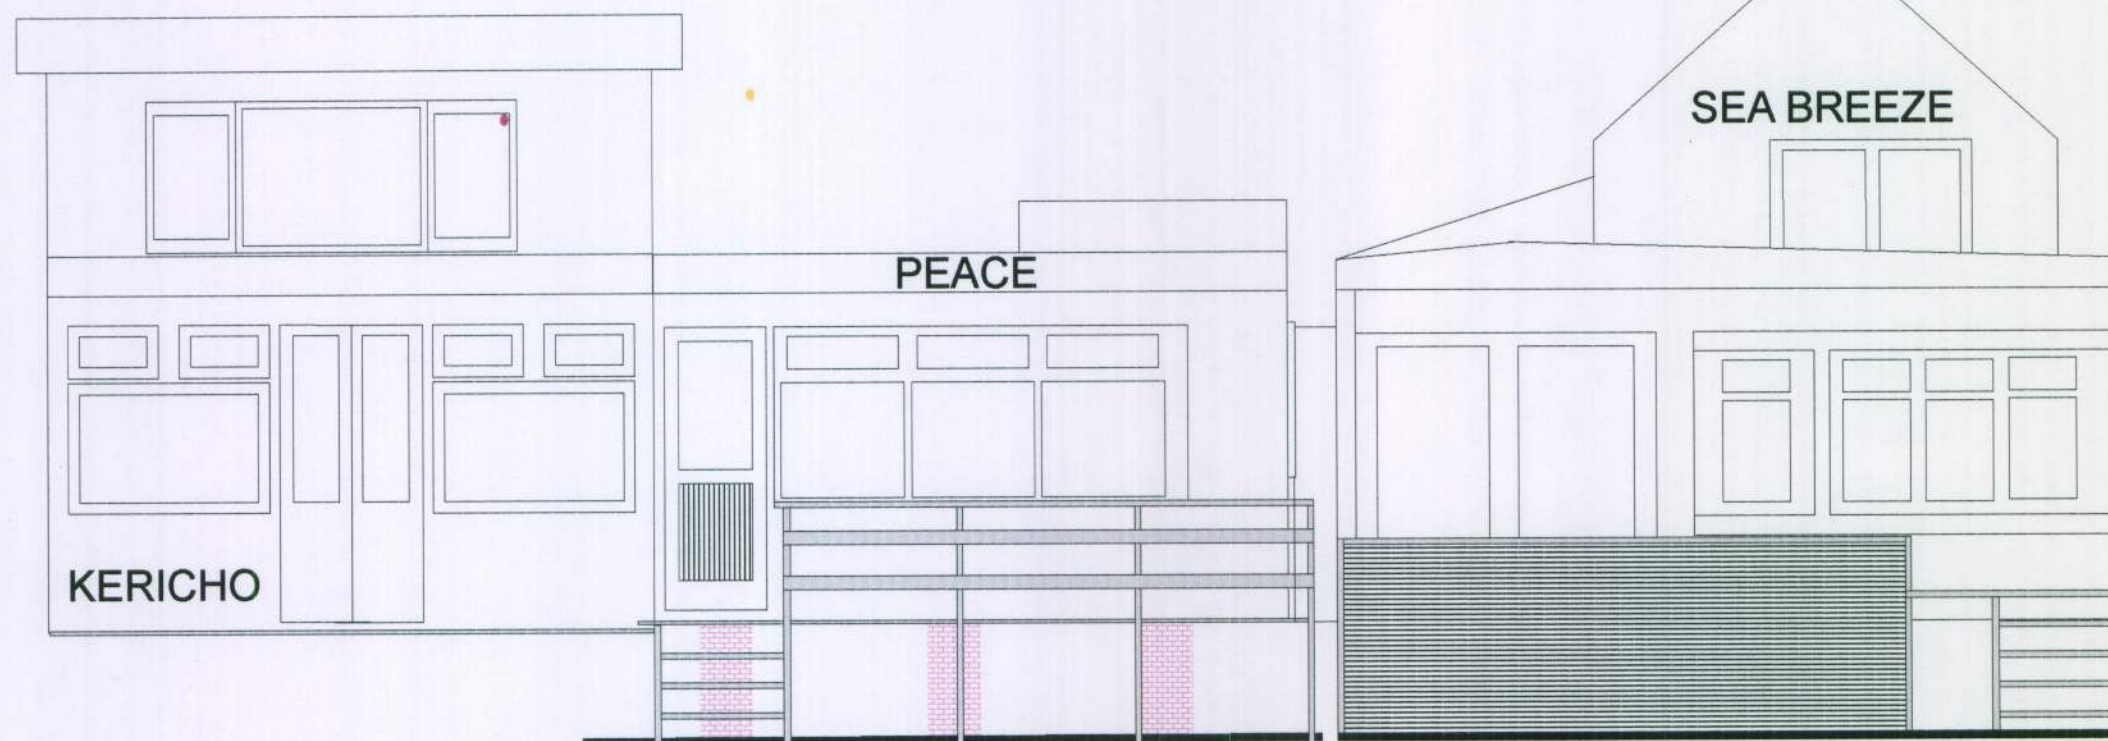

SOUTH ELEVATION FRONT

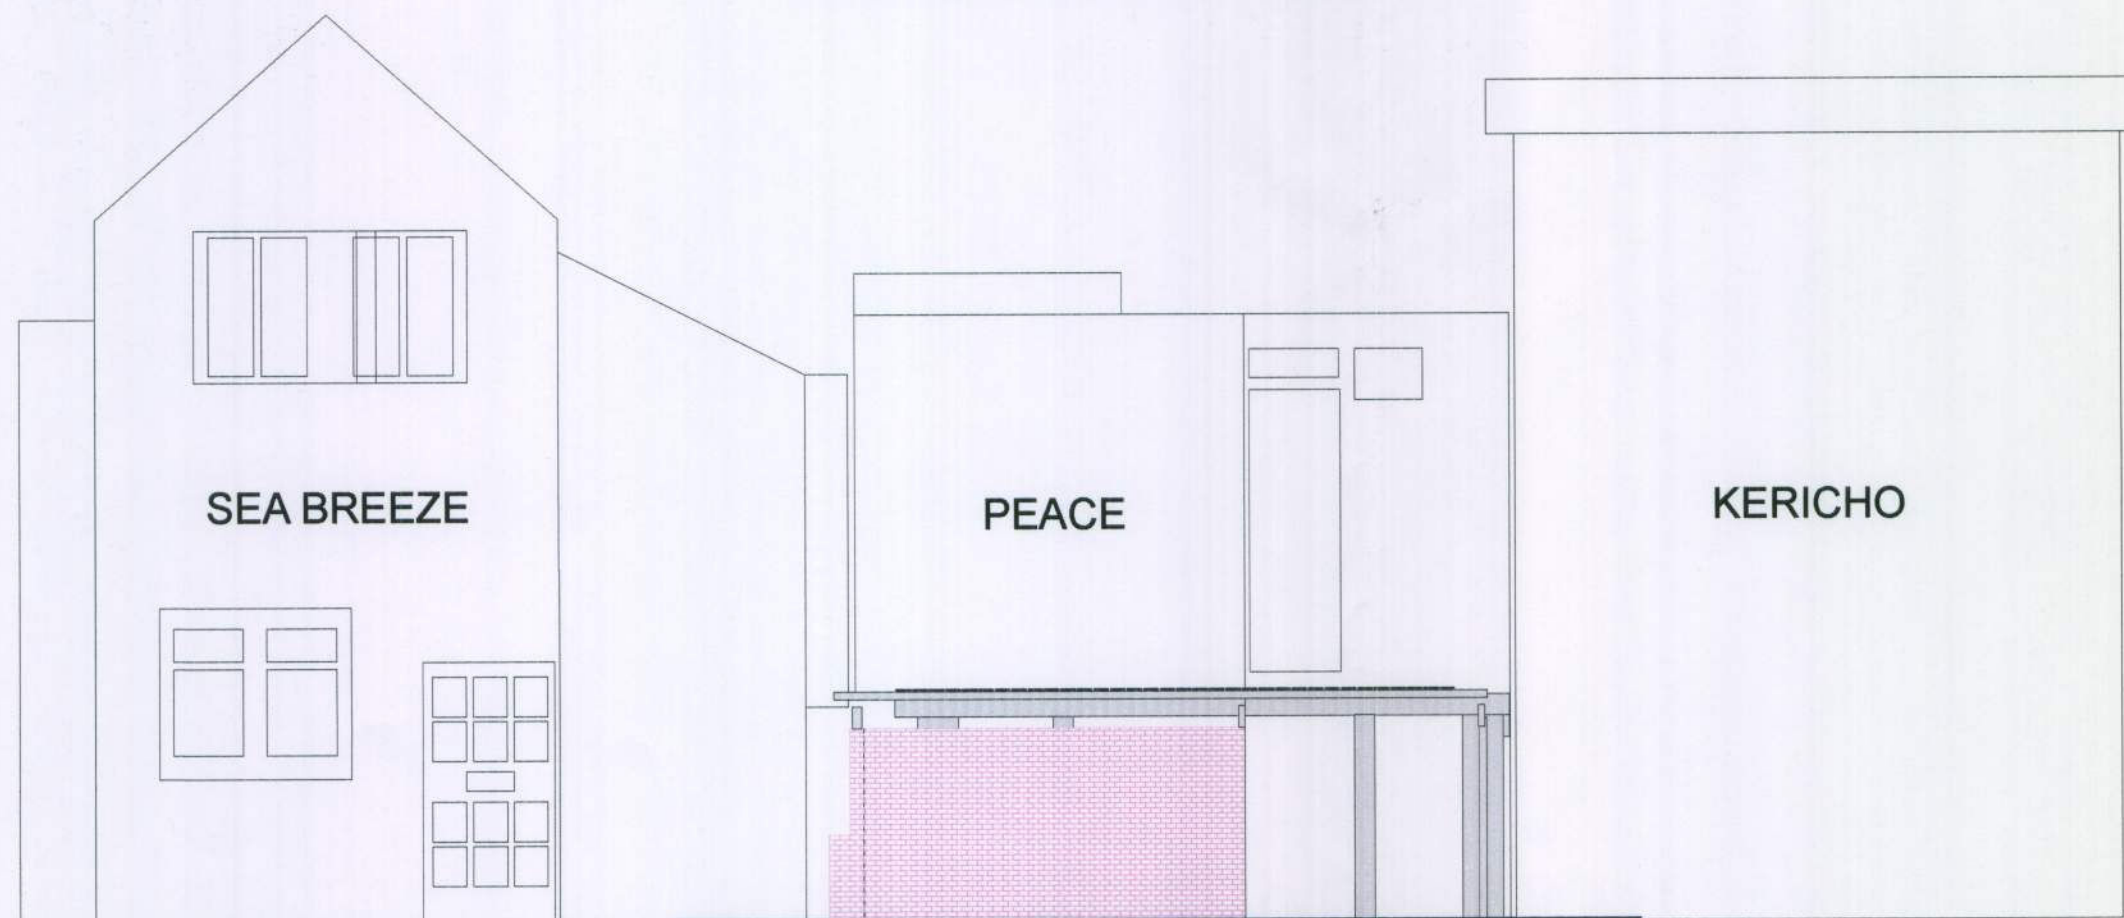

NORTH ELEVATION BACK

OWNER
PEACE LAW

PROJECT
PROPOSED REPLACEMENT FLOOR TO
EXISTING BUILDING EXTENDED AS A
BALCONY AT REAR OF PEACE
SEA ROAD FELPHAM

DRAWING TITLE
NORTH & SOUTH ELEVATIONS

SCALE
1/50

DATE
26/07/10

DRAWING REFERENCE
260710/02