


NOTES:
 Dimensions to be checked on site before commencing work. Any discrepancies shall be reported to the architect immediately.
 Do not scale from these drawings except for planning purposes.
 Use figured dimensions only.
 Where applicable this drawing is to be read in conjunction with other consultants' drawings.
 All drawings to be read in conjunction with specification and all other drawings including structural engineer and mechanical and electrical drawings / specification

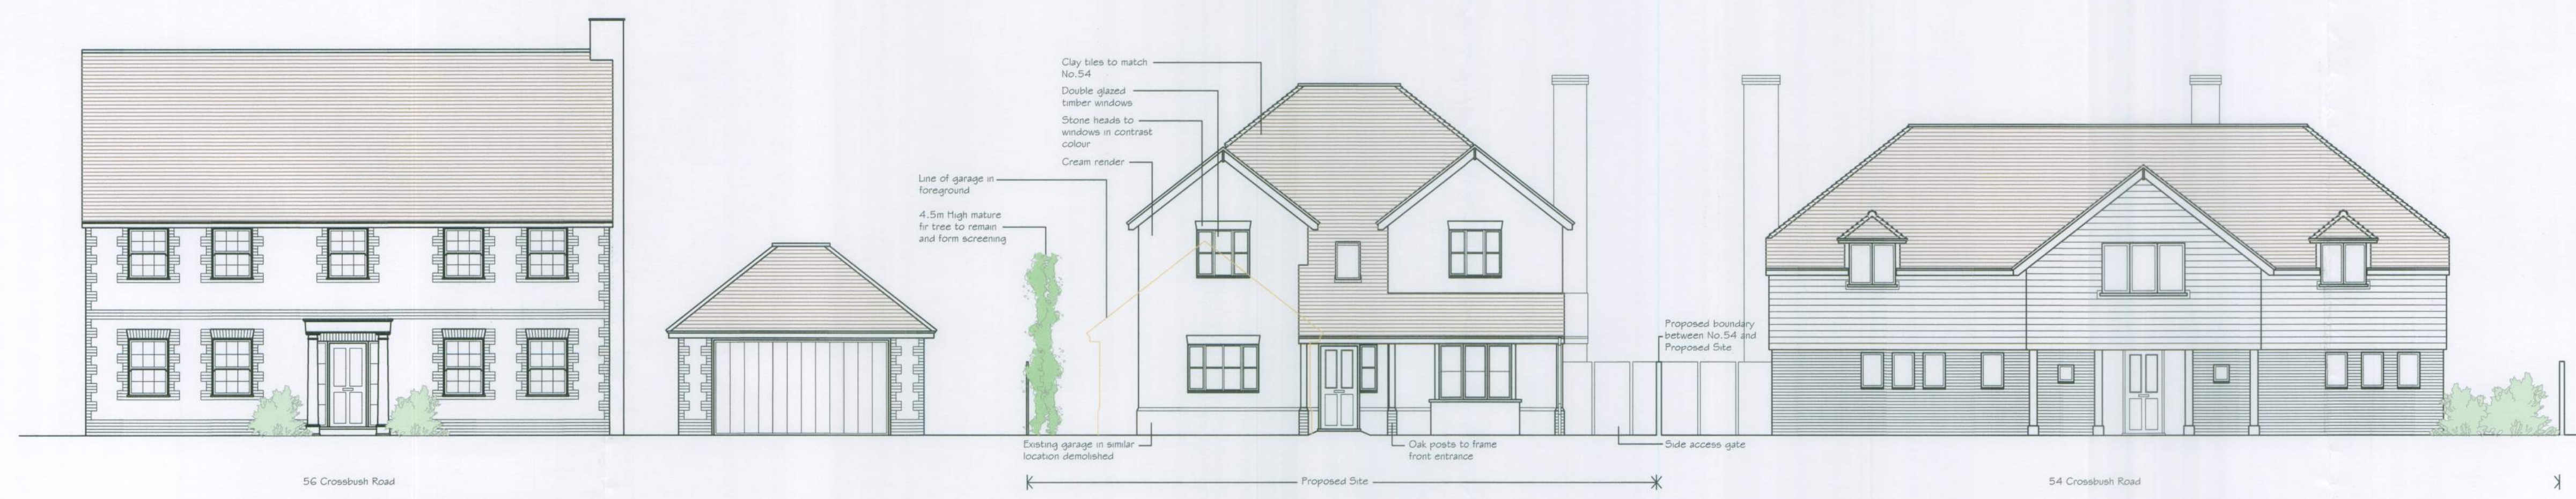

PROPOSED STREET ELEVATION
 1.100




PROPOSED STREET SCENE
 1.100




PROPOSED BLOCK PLAN
 1.500



PROPOSED LOCATION PLAN
 1.1250

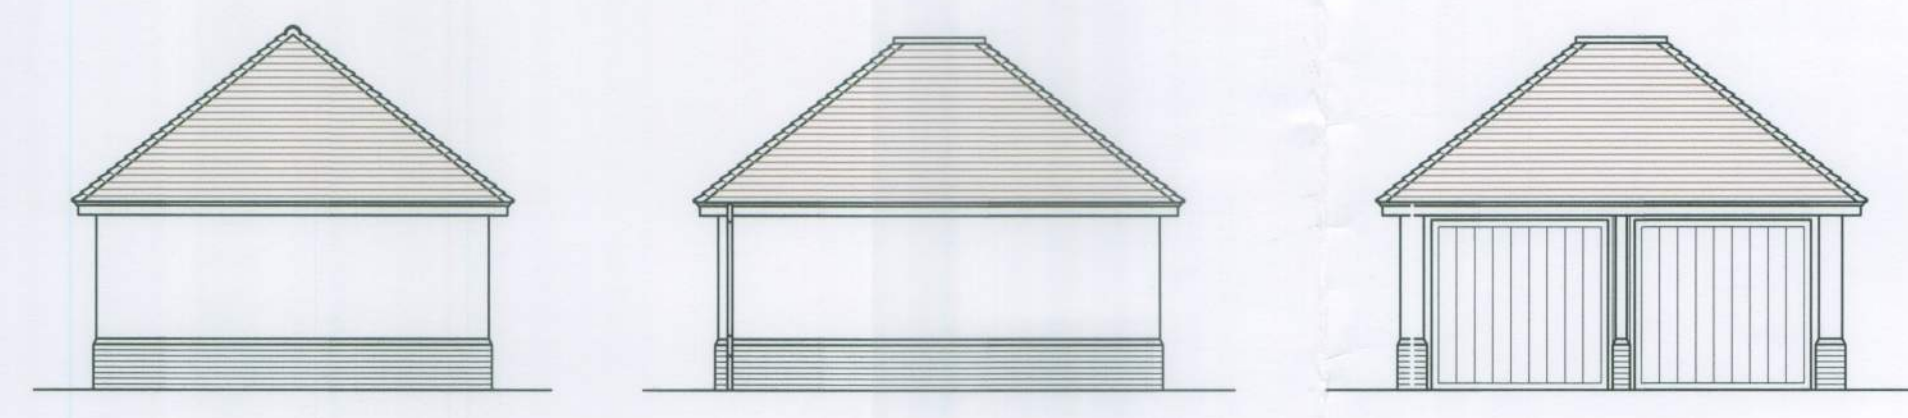

PROPOSED GARAGE ELEVATIONS
 1.100

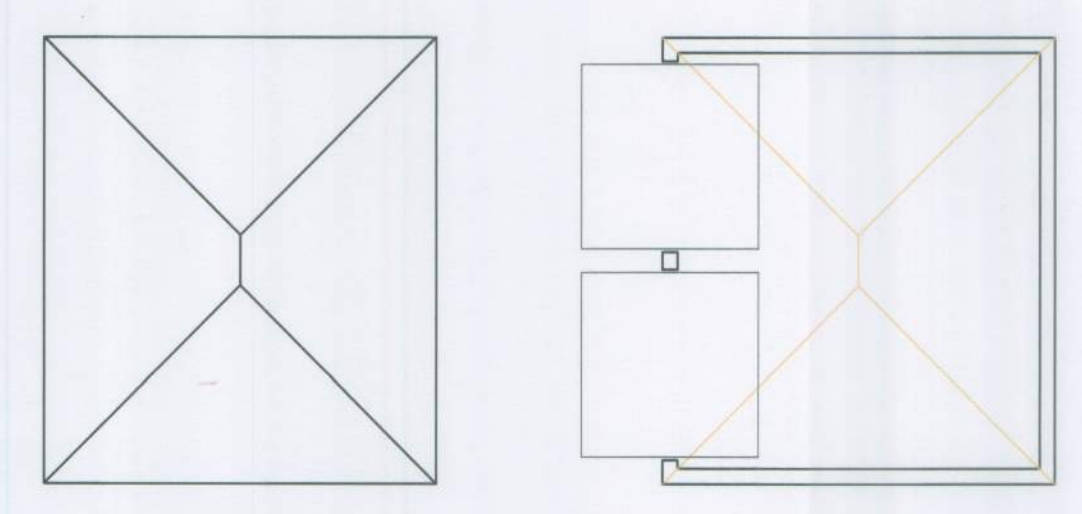

PROPOSED GARAGE PLANS
 1.100

REV	DATE	AMENDMENT	DRAWN

hd architects
 Helyer Davies Architects Ltd
 1 The Old Flour Mill,
 Emsworth, PO10 7BT
 01243 370 715
 www.hdarchitects.co.uk mail@hdarchitects.co.uk

CLIENT
 Mr D Callander

PROJECT
 Land at number 54,
 Crossbush Road,
 Felpham

DRAWING
 Proposed site plans
 and elevations

SCALE
 1:100@A1

DATE March 2015	DRAWN CH
DRAWING NUMBER 15002 - 02	REVISION

