

NOTES:


Dimensions to be checked on site before commencing work. Any discrepancies shall be reported to the architect immediately.

Do not scale from these drawings except for planning purposes.

Use figured dimensions only.


Where applicable this drawing is to be read in conjunction with other consultants' drawings.

All drawings to be read in conjunction with specification and all other drawings including structural engineer and mechanical and electrical drawings / specification

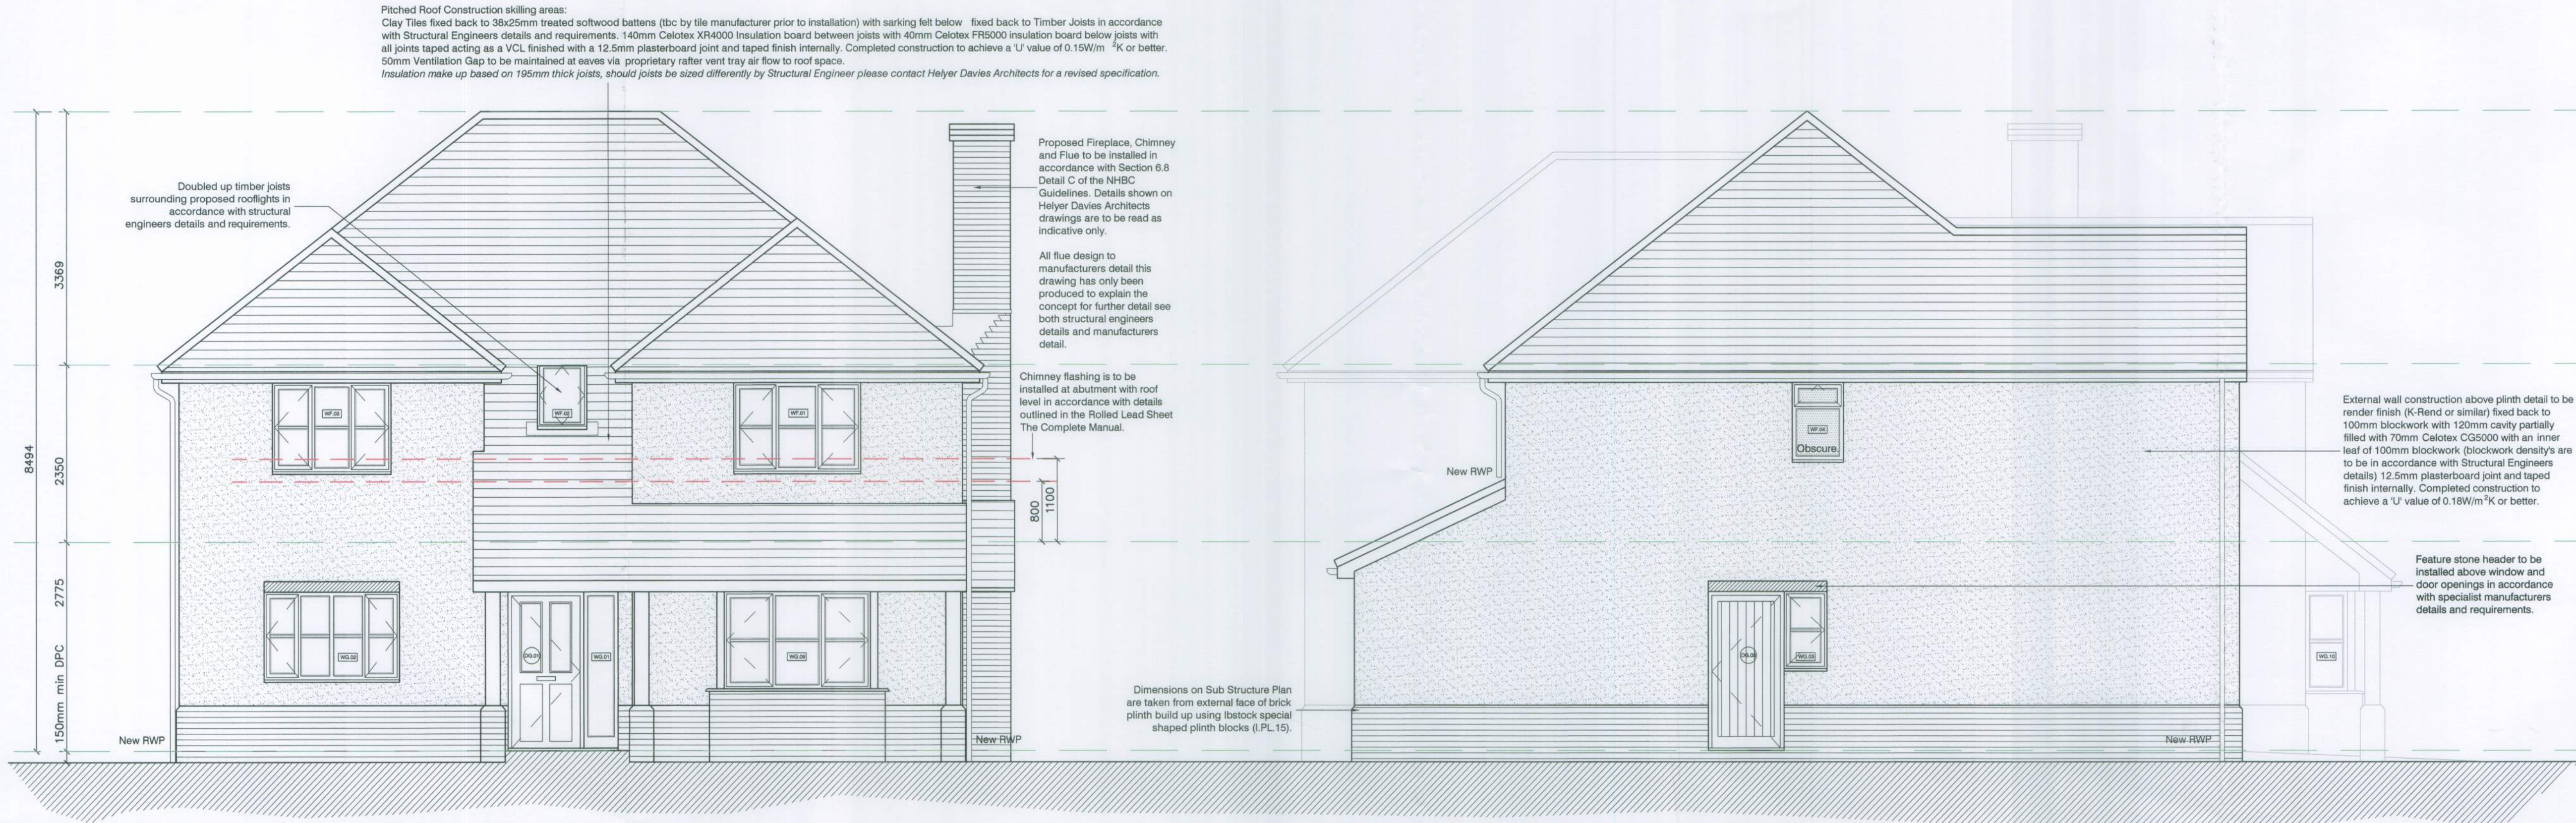

Proposed North East Elevation @ 1:50 (A1)

Proposed South East Elevation @ 1:50 (A1)

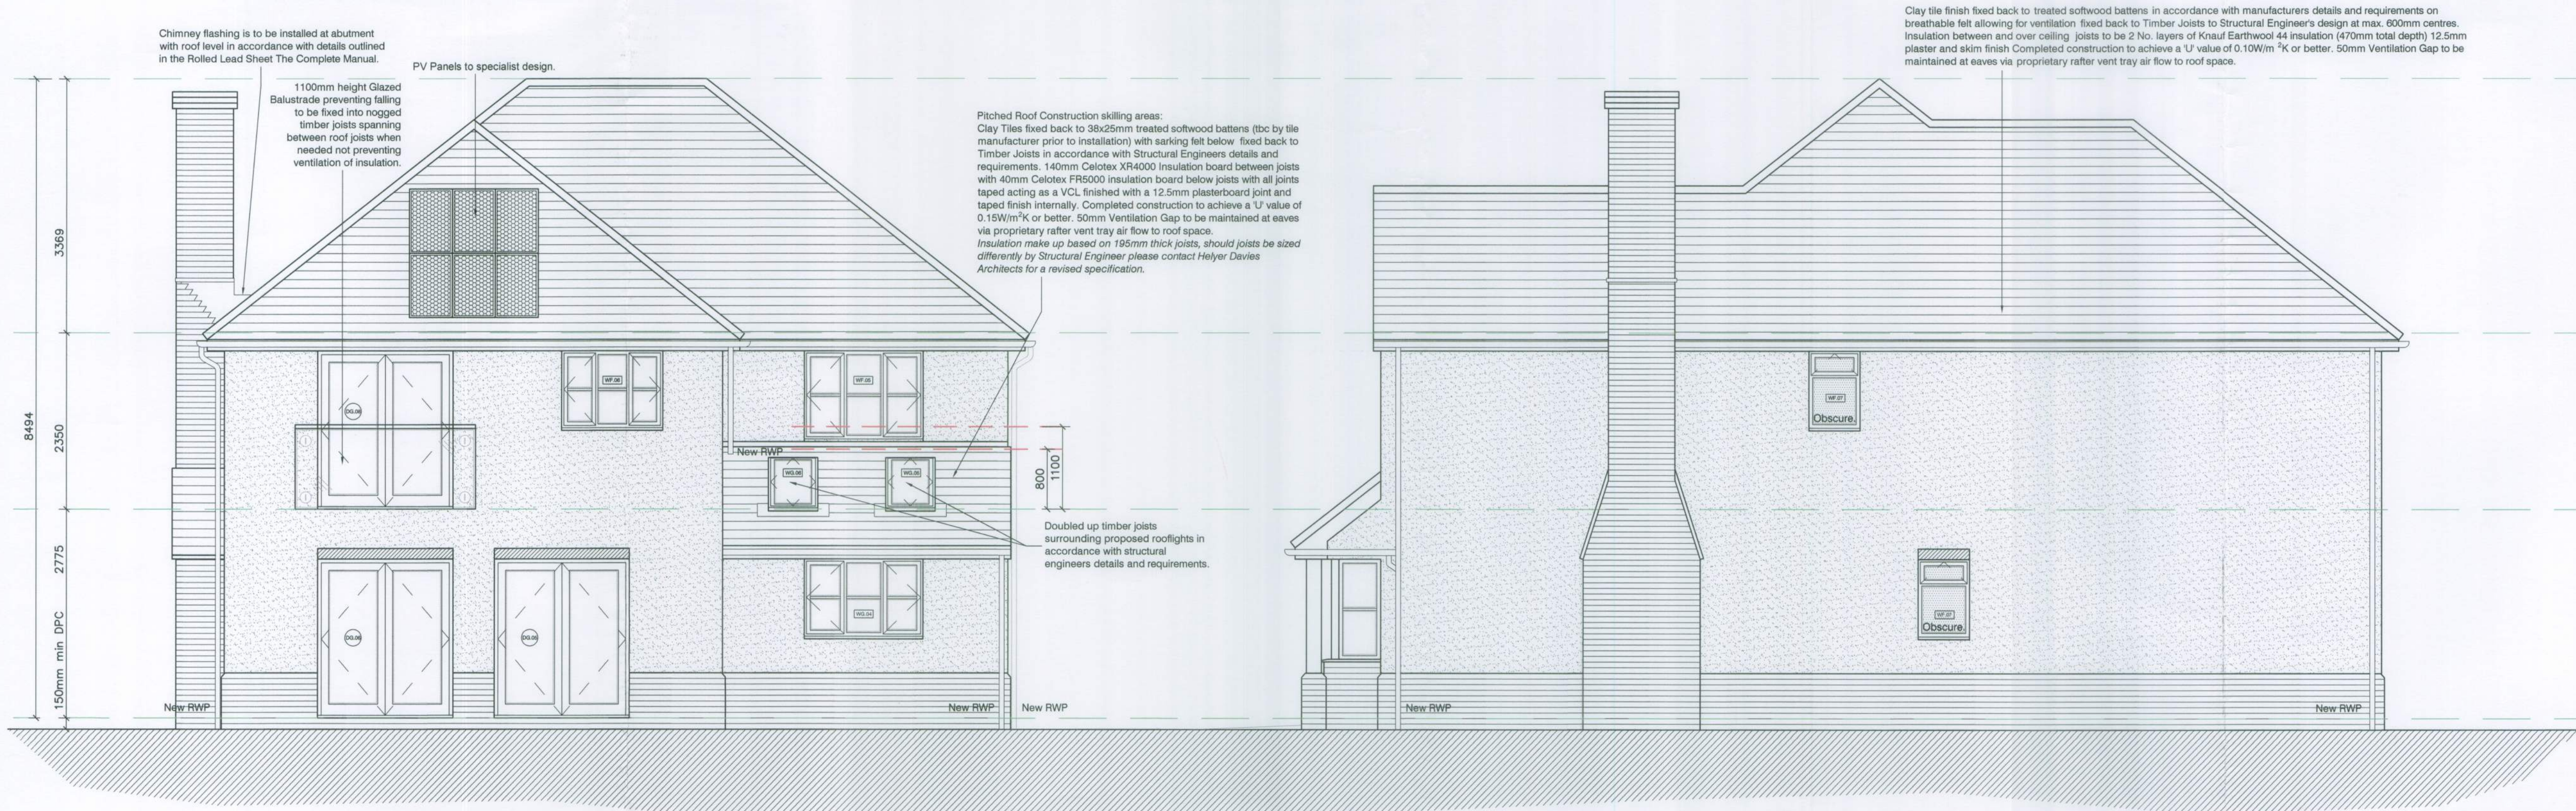

Proposed South West Elevation @ 1:50 (A1)

Proposed North West Elevation @ 1:50 (A1)

REV	DATE	AMENDMENT	DRAWN
hd			
architects			
Helyer Davies Architects Ltd 1 The Old Flour Mill, Emsworth, PO10 7BT 01243 370 715 www.hdarchitects.co.uk mail@hdarchitects.co.uk			
CLIENT Mr D Callender			
PROJECT Land at number 54, Crossbush Road, Felpham			
DRAWING Elevations as Proposed		SCALE 1:50 @ A1	
DATE June 2015		DRAWN SR	
DRAWING NUMBER 15002 - 102		REVISION -	