




EXISTING BLOCK PLAN
1:500



EXISTING LOCATION PLAN
1:1250



PROPOSED LOCATION PLAN
1:1250

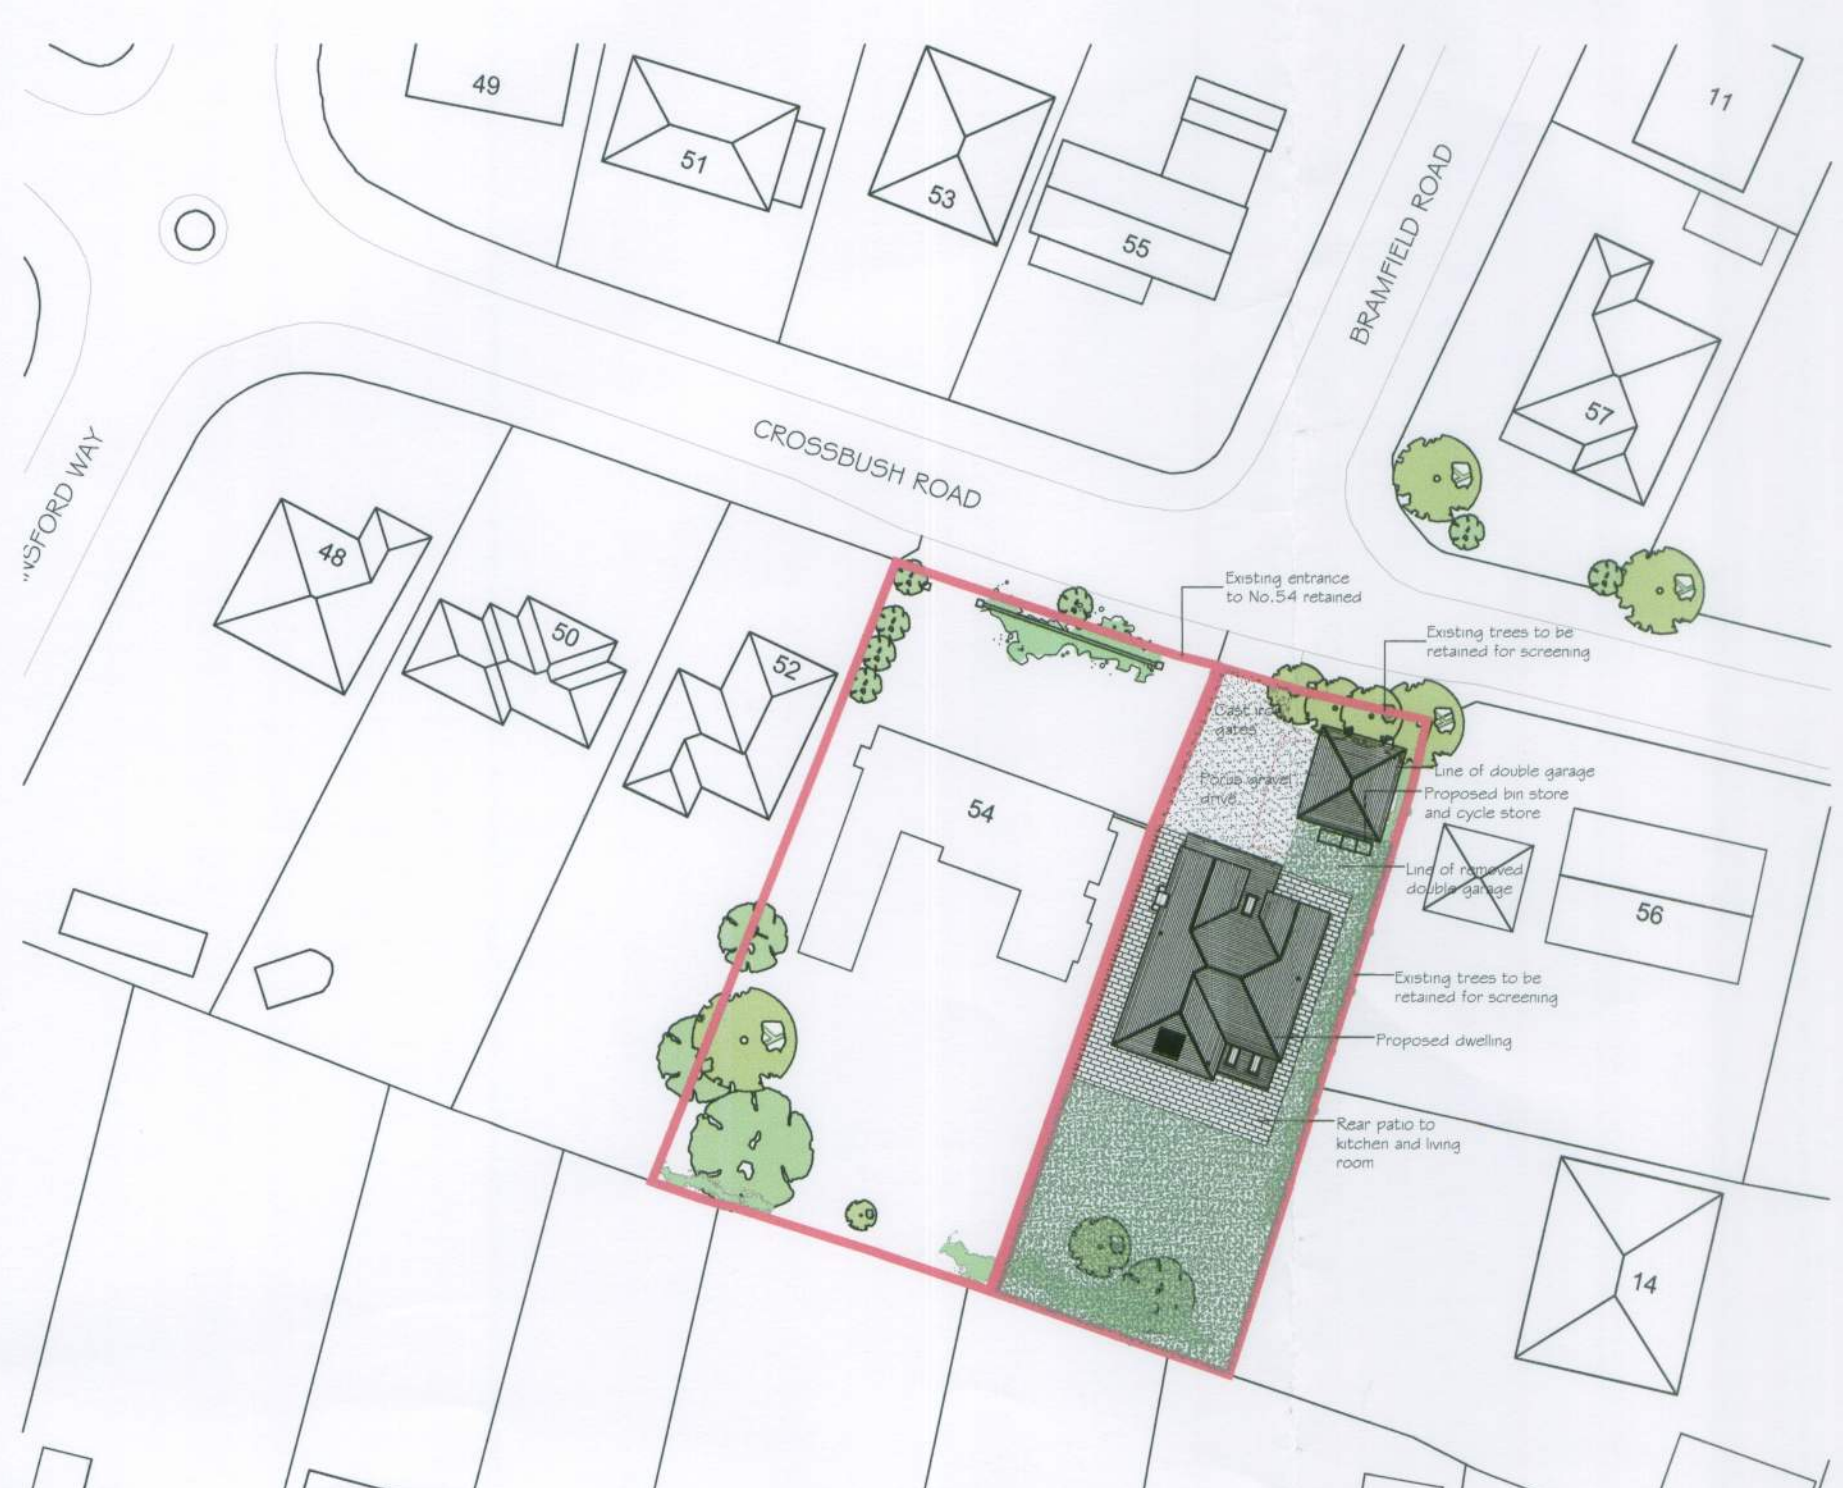

PROPOSED BLOCK PLAN
1:500



PROPOSED BLOCK PLAN
1:200

NOTES:
Dimensions to be checked on site before commencing work. Any discrepancies shall be reported to the architect immediately.
Do not scale from these drawings except for planning purposes.
Use figured dimensions only.
Where applicable this drawing is to be read in conjunction with other consultants' drawings.
All drawings to be read in conjunction with specification and all other drawings including structural engineer and mechanical and electrical drawings / specification

A	26.3.15	Dim's Added to Site Plan	THGD
REV	DATE	AMENDMENT	DRAWN
hd architects www.hdarchitects.co.uk mail@hdarchitects.co.uk			
CLIENT Mr D Callander			
PROJECT Land at number 54, Crossbush Road, Felpham			
DRAWING Proposed site plans and elevations			
SCALE 1:100@A1			
DATE March 2015		DRAWN CH	
DRAWING NUMBER 15002 - 03		REVISION	