




NOTES:
Dimensions to be checked on site before commencing work. Any discrepancies shall be reported to the architect immediately.
Do not scale from these drawings except for planning purposes.
Use figured dimensions only.
Where applicable this drawing is to be read in conjunction with other consultants' drawings.
All drawings to be read in conjunction with specification and all other drawings including structural engineer and mechanical and electrical drawings / specification

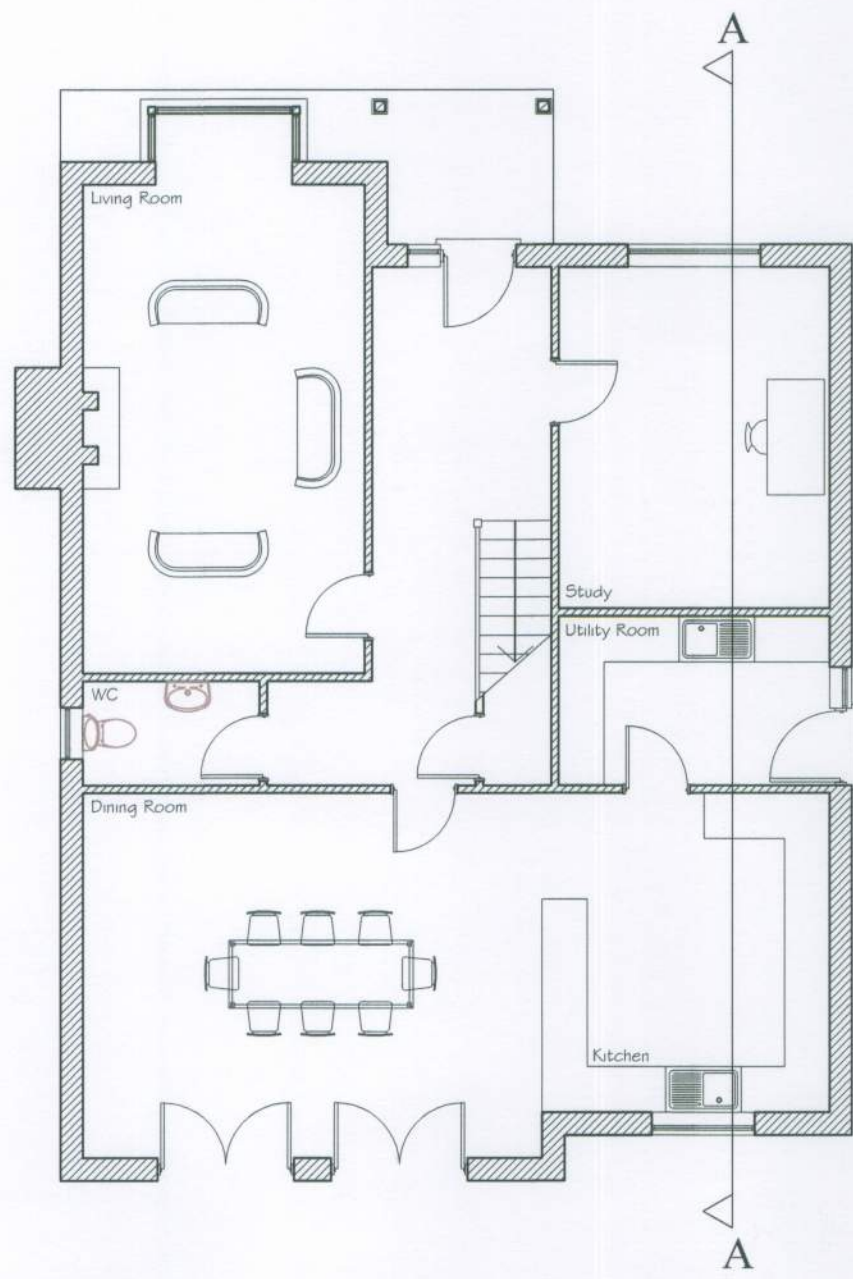


PROPOSED GROUND FLOOR
1.100

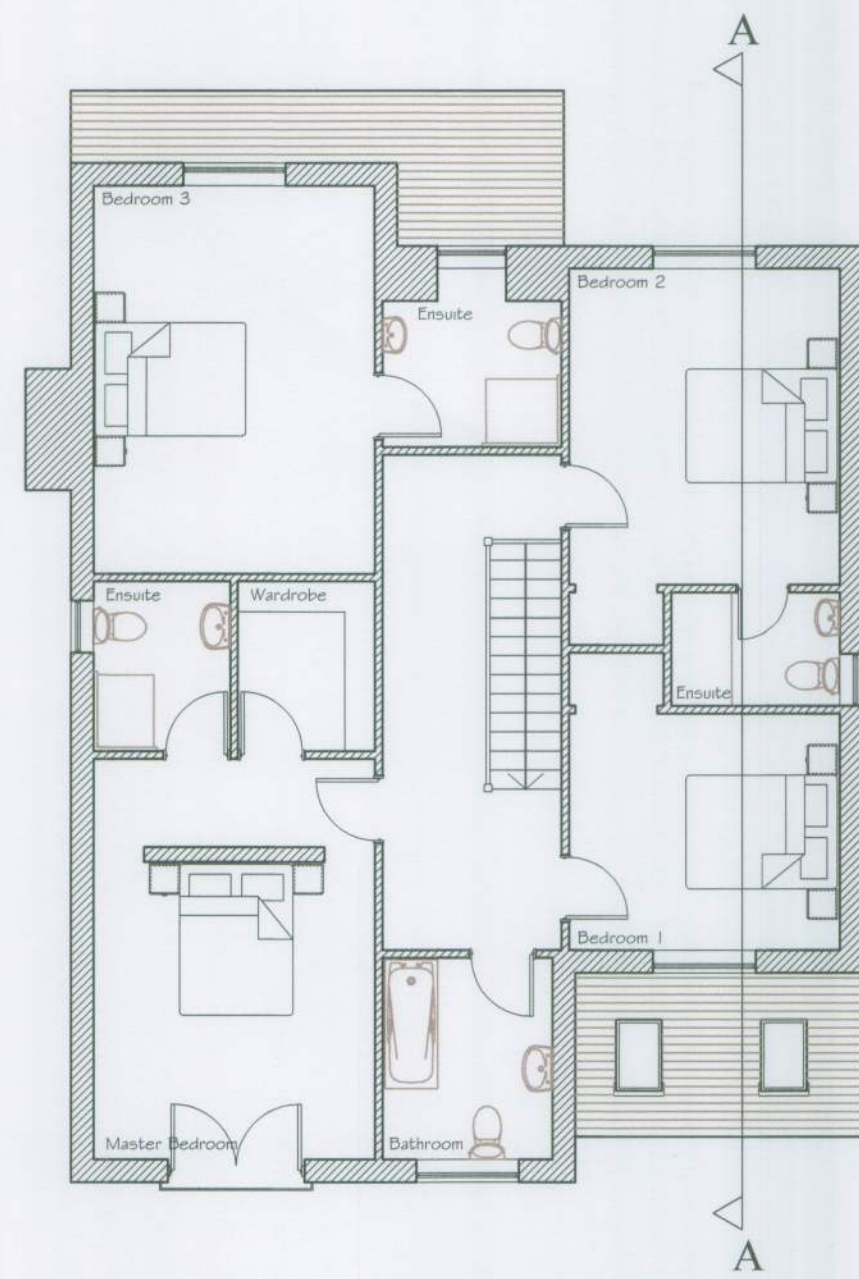

PROPOSED FIRST FLOOR
1.100

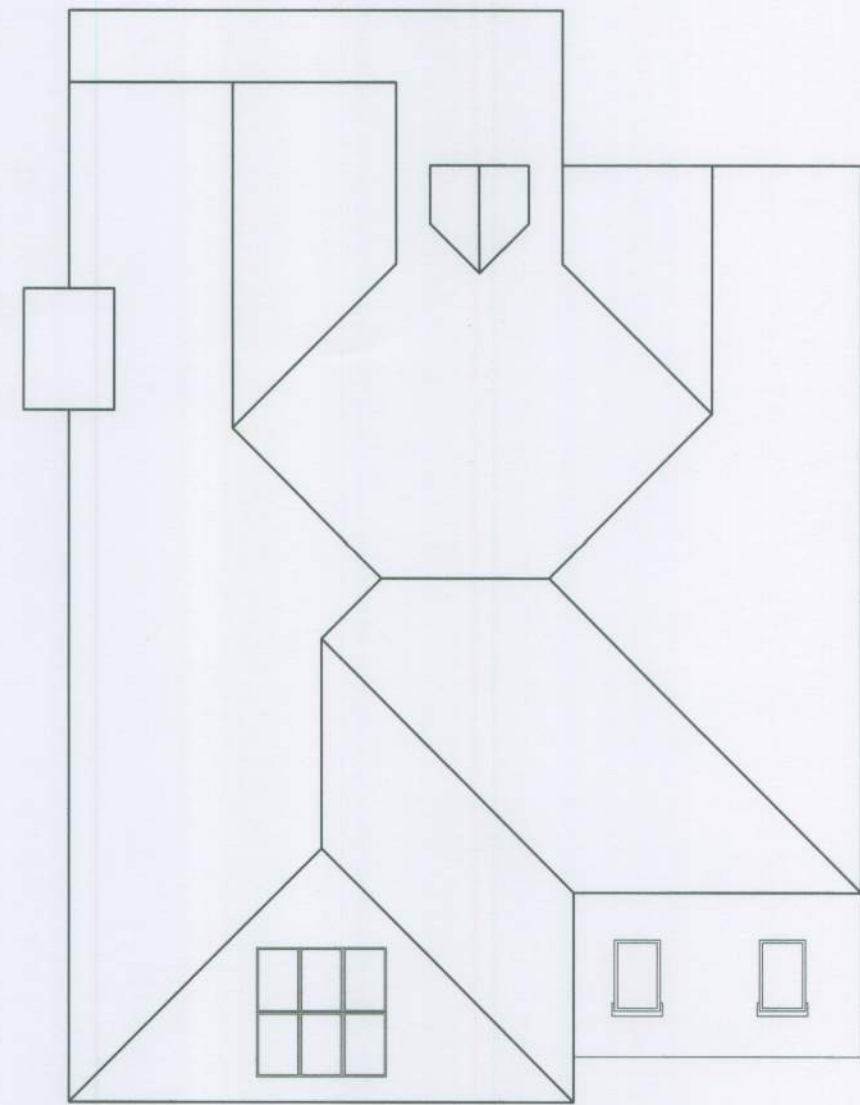

ROOF PLAN
1.100

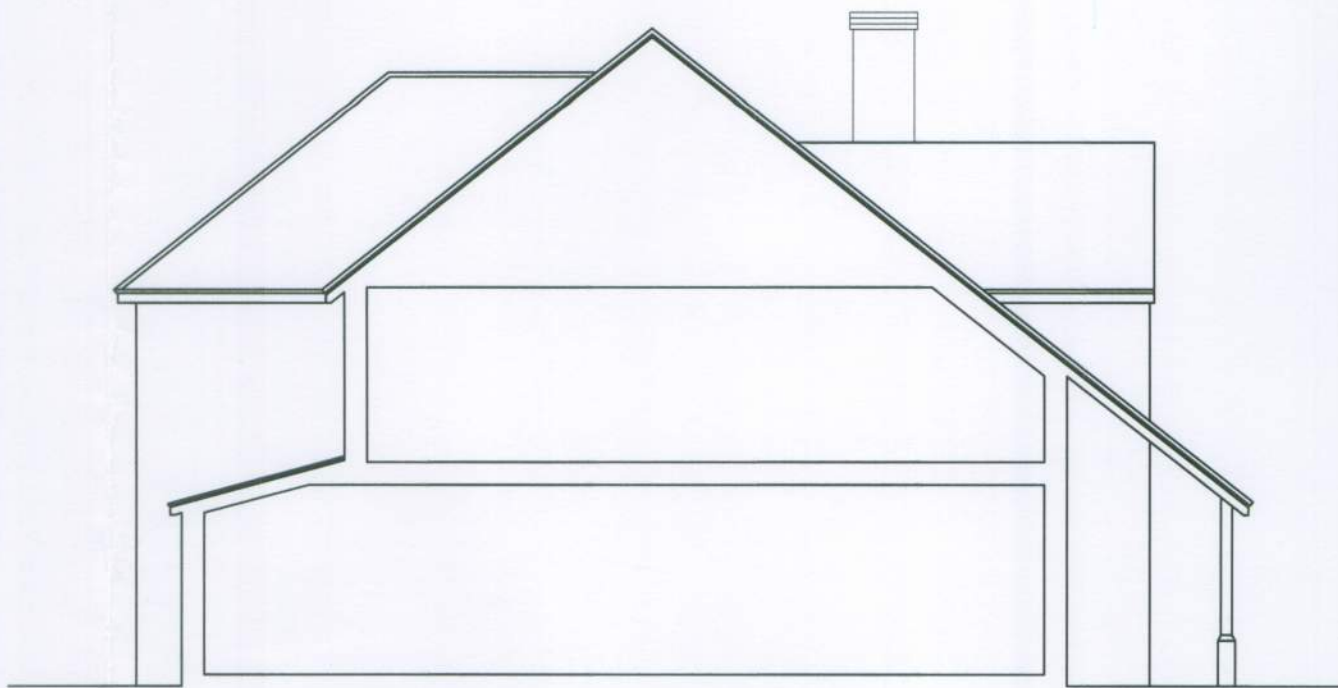


SECTION AA
1.100




NORTH
front elevation 1.100



SOUTH
rear elevation 1.100

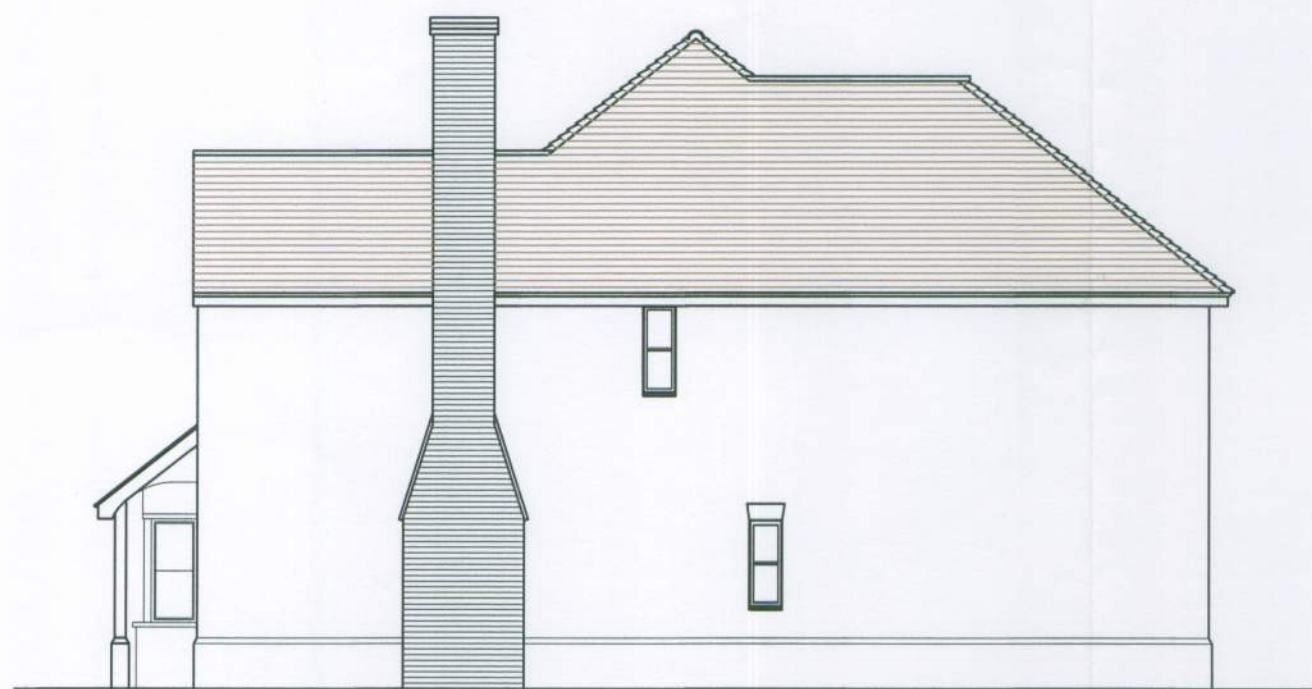

WEST
side elevation 1.100

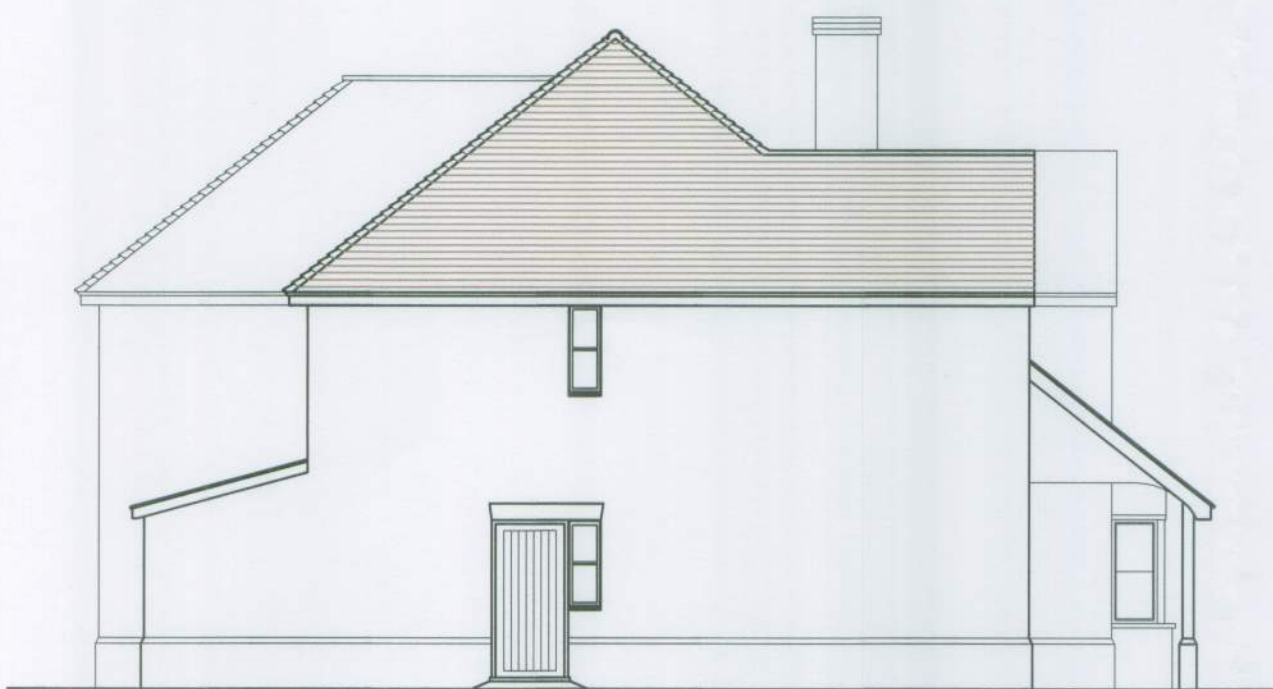

EAST
side elevation 1.100



EXISTING BLOCK PLAN
1.500



REV	DATE	AMENDMENT	DRAWN
A	01.05.15	Solar panels added	
hd architects			
Helyer Davies Architects Ltd 1 The Old Flour Mill, Emsworth, PO10 7BT 01243 370 715 www.hdarchitects.co.uk mail@hdarchitects.co.uk			
CLIENT Mr D Callander			
PROJECT Land at number 54, Crossbush Road, Felham			
DRAWING Proposed site plans and elevations			SCALE 1:100@A1
DATE	March 2015	DRAWN	CH
DRAWING NUMBER	15002 - 01	REVISION	A