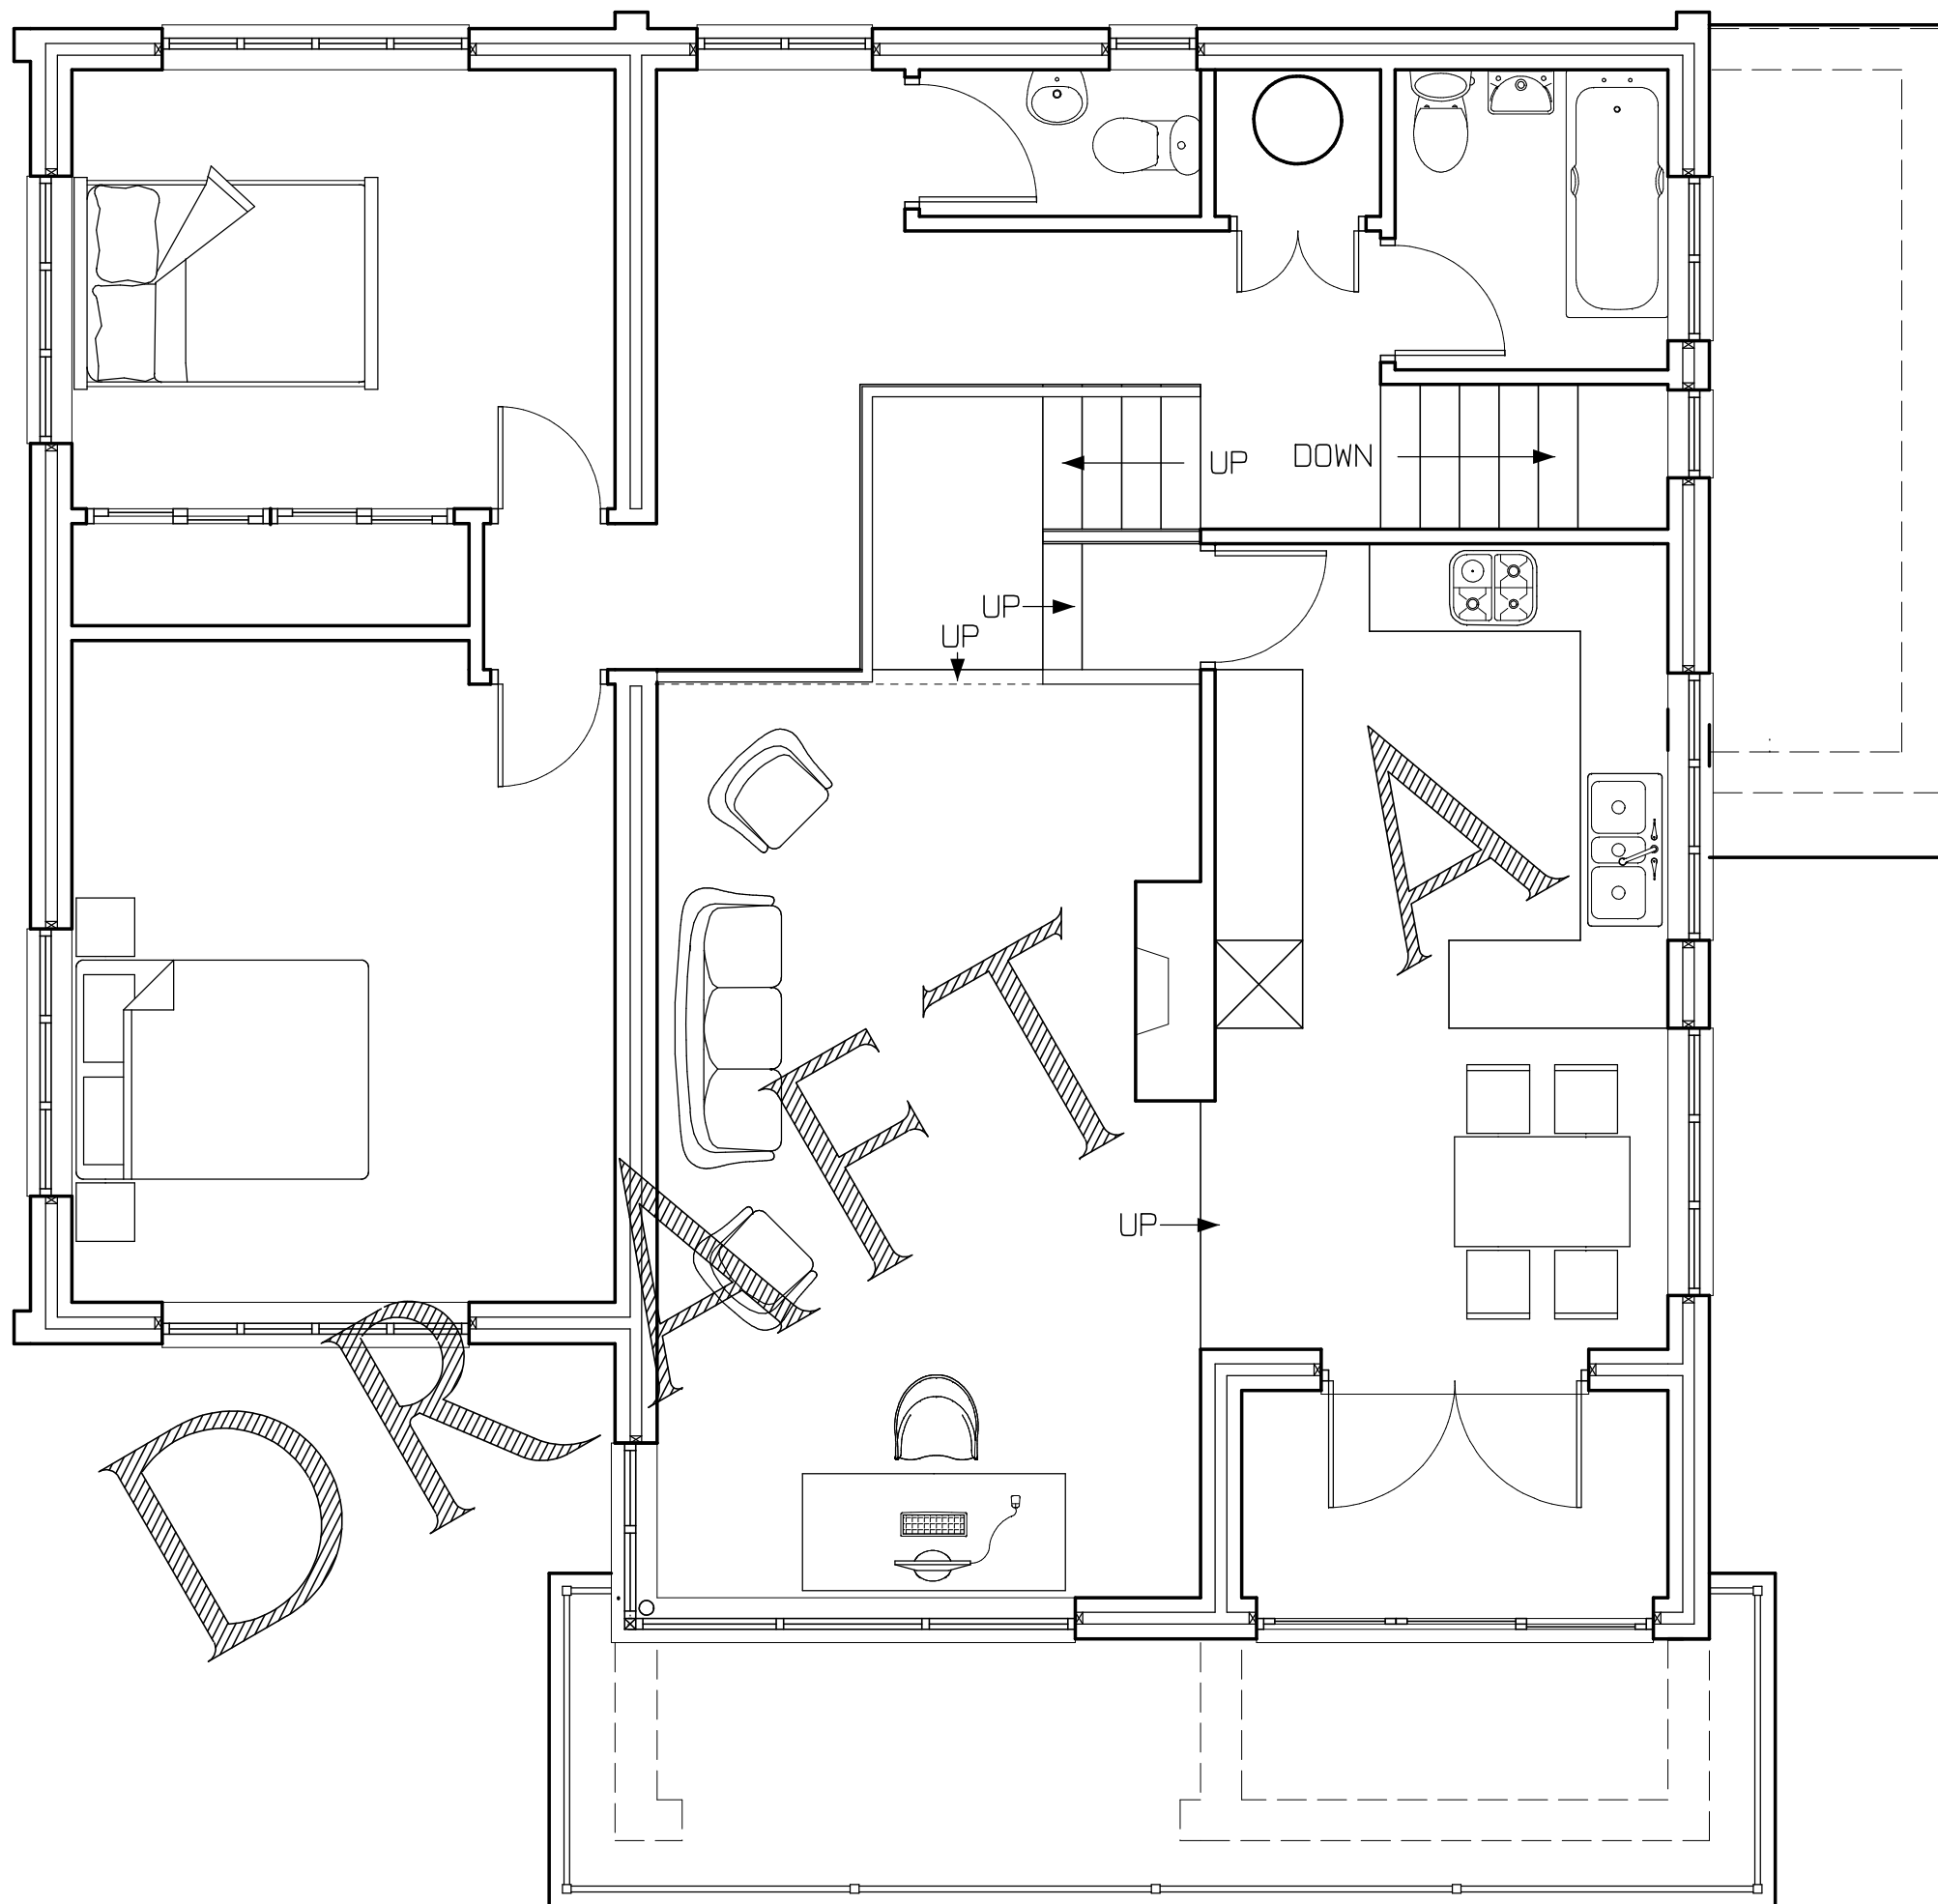


All dimensions must be checked on site
and not taken or scaled from this drawing

Title
EXISTING FIRST FLOOR PLAN (NO CHANGE)

Project
PROPOSED ALTERATIONS TO FRONT
ELEVATION AND CONVERSION OF EXISTING
GARAGE AND UTILITY ROOM TO BEDROOM
PLUS ENSUITE AND FAMILY ROOM
@ 36 RIFE WAY
FELPHAM PO22 7BP

Client
MR NICK STEVENS

Drawn by R Hollands
(GROVE DESIGN UK)
Date May 2018
Scale 1 : 50 @ A3
Drawing No 18-05-GD-216-02-DA
Amendments