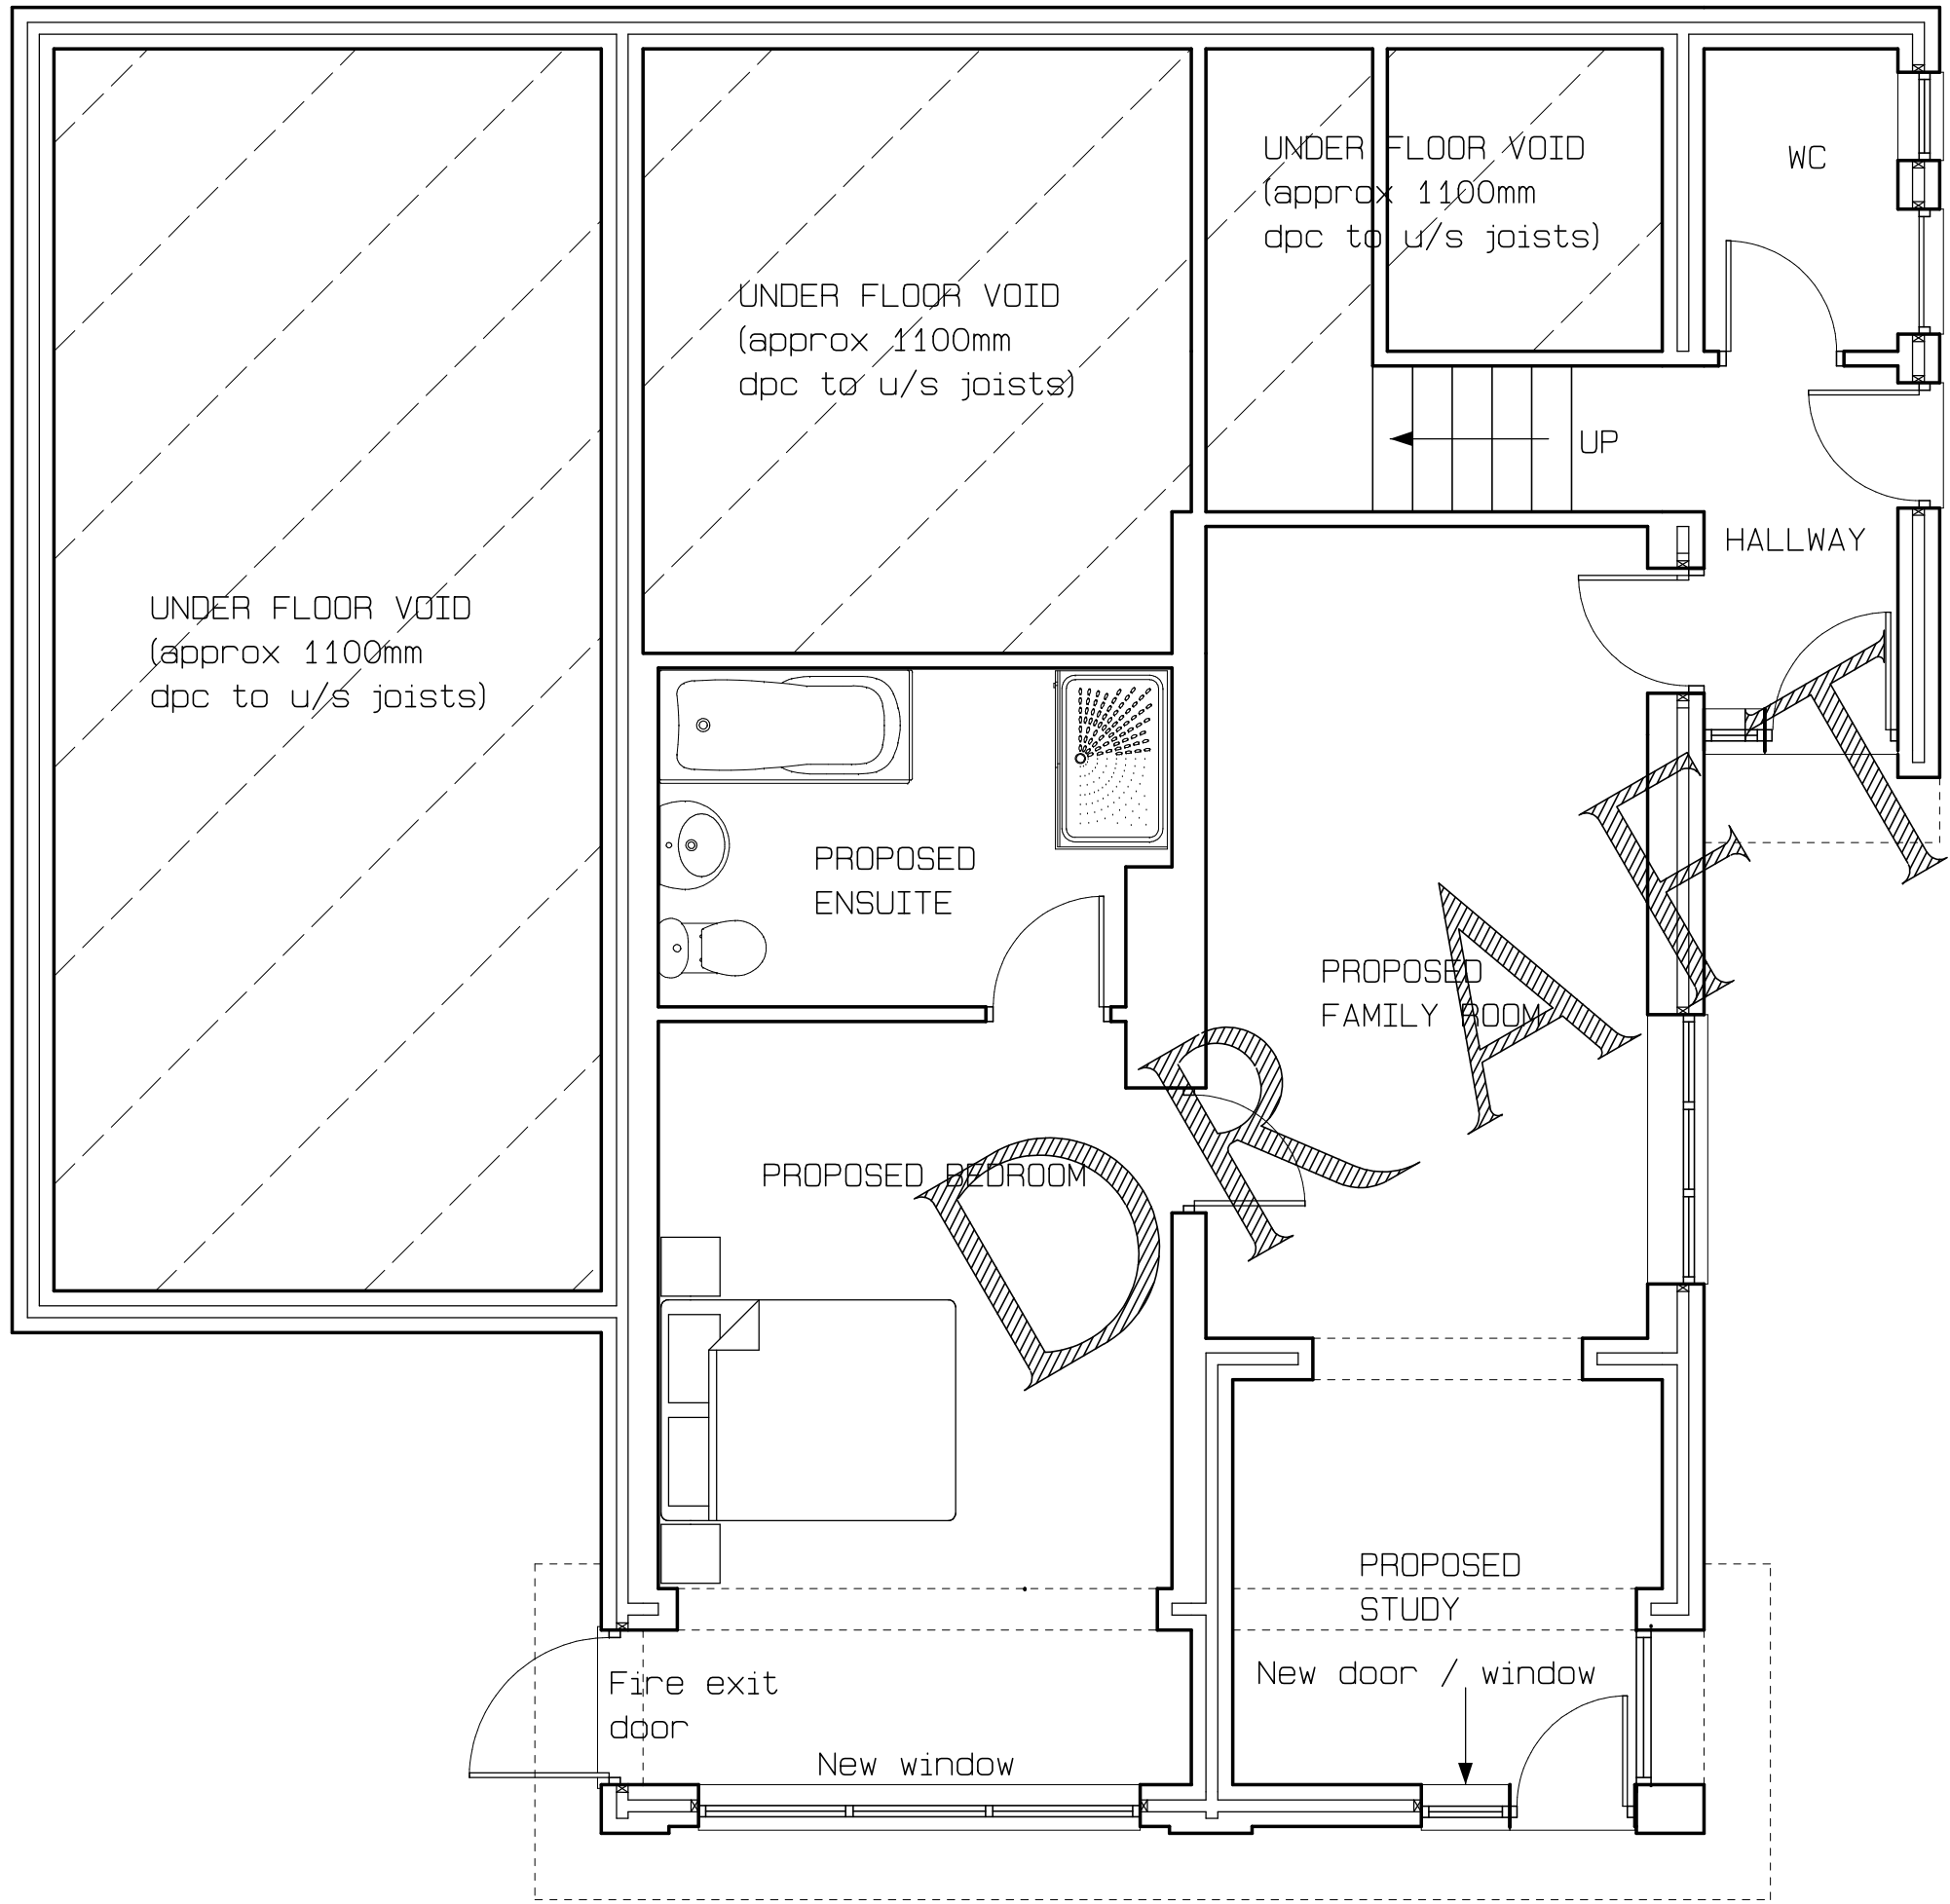


All dimensions must be checked on site
and not taken or scaled from this drawing

Title	
PROPOSED GROUND FLOOR PLANS	
Project	
PROPOSED ALTERATIONS TO FRONT ELEVATION AND CONVERSION OF EXISTING GARAGE AND UTILITY ROOM TO BEDROOM PLUS ENSUITE AND FAMILY ROOM @ 36 RIFE WAY FELPHAM PO22 7BP	
Client	
MR NICK STEVENS	
Drawn by	R Hollands (GROVE DESIGN UK)
Date	June 2018
Scale	1 : 50 @ A3
Drawing No	18-06-GD-216-04-DB
Amendments	