



Revisions:

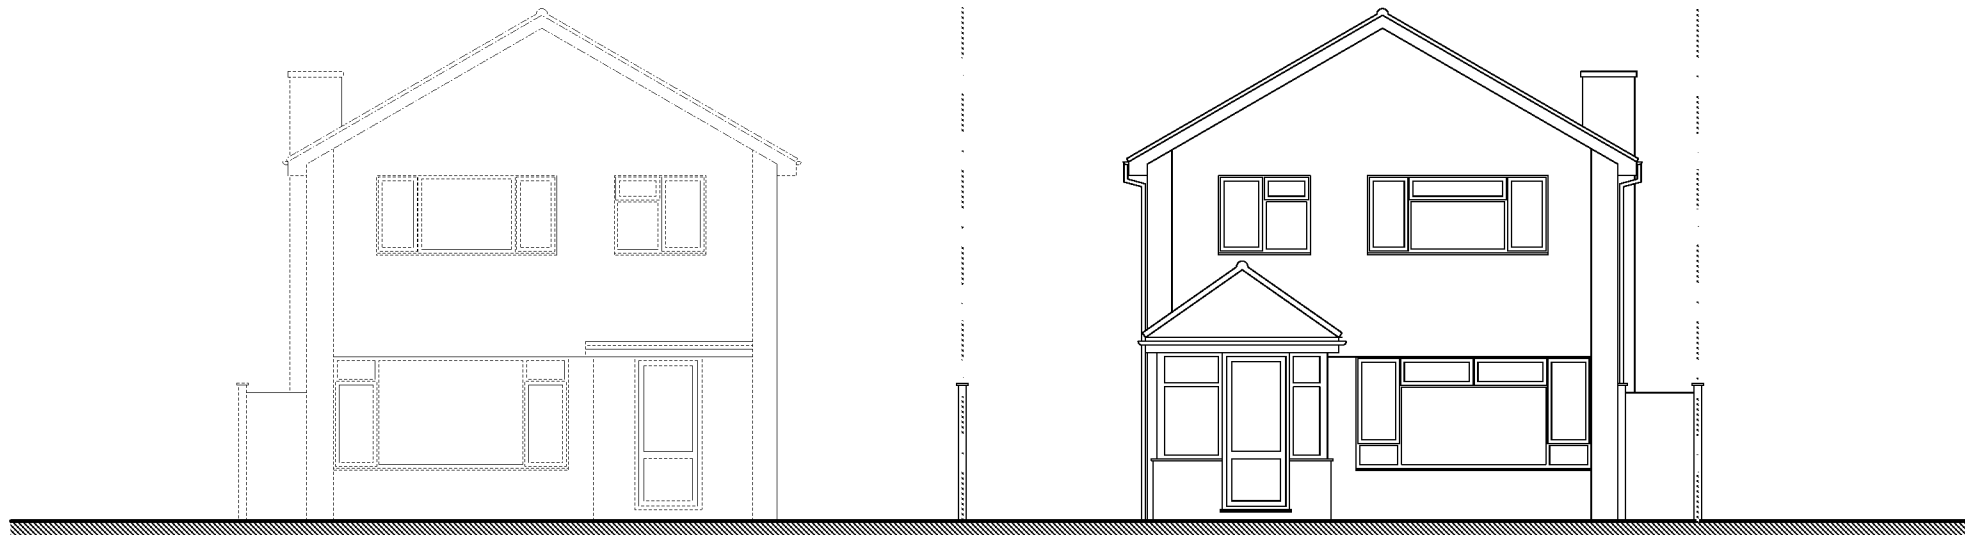


EXISTING WEST FACING ELEVATION
SC. 1:100

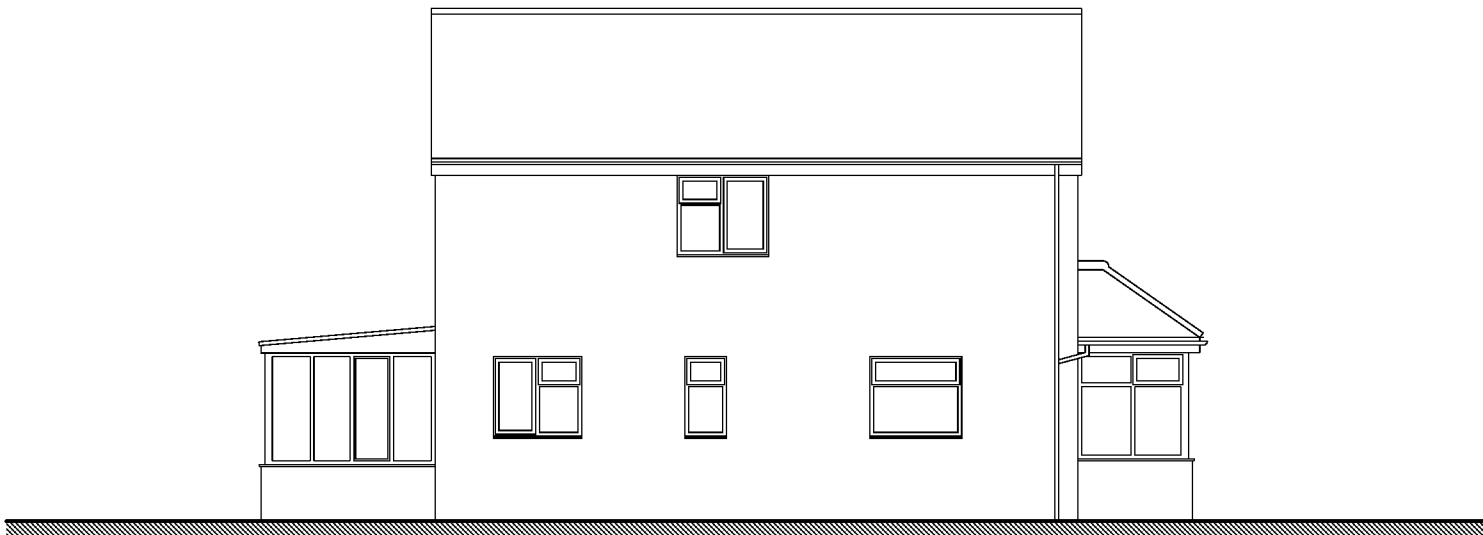


EXISTING SOUTH FACING ELEVATION
SC. 1:100




EXISTING EAST FACING ELEVATION
SC. 1:100

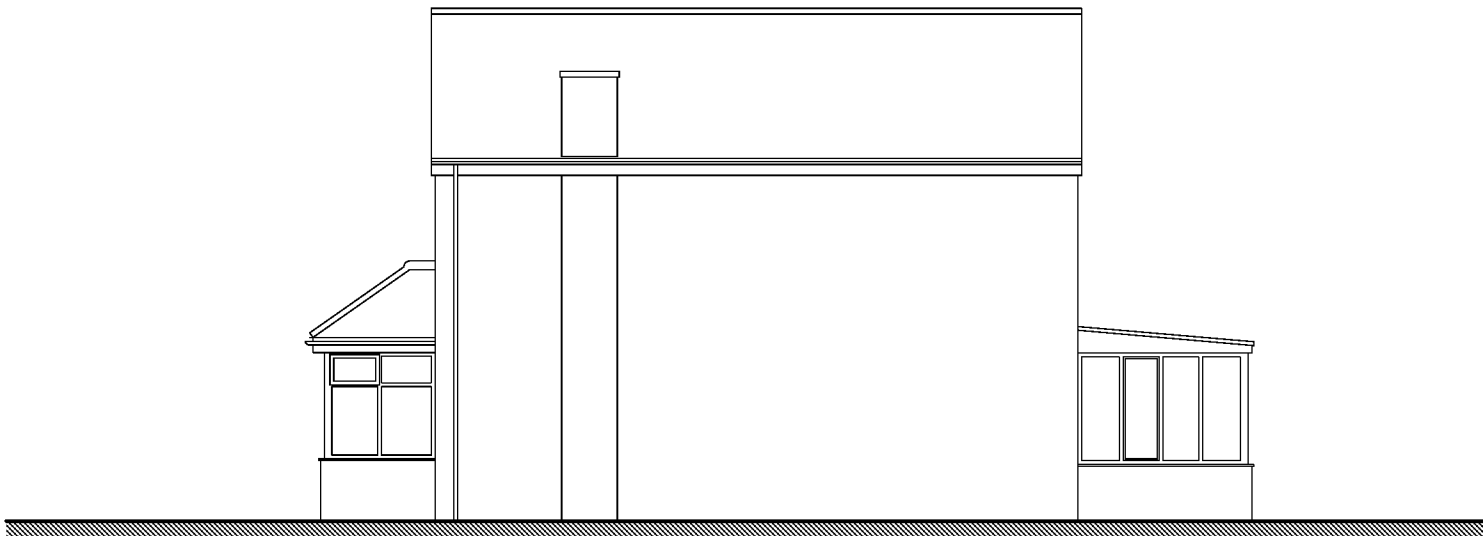


EXISTING NORTH FACING ELEVATION
SC. 1:100

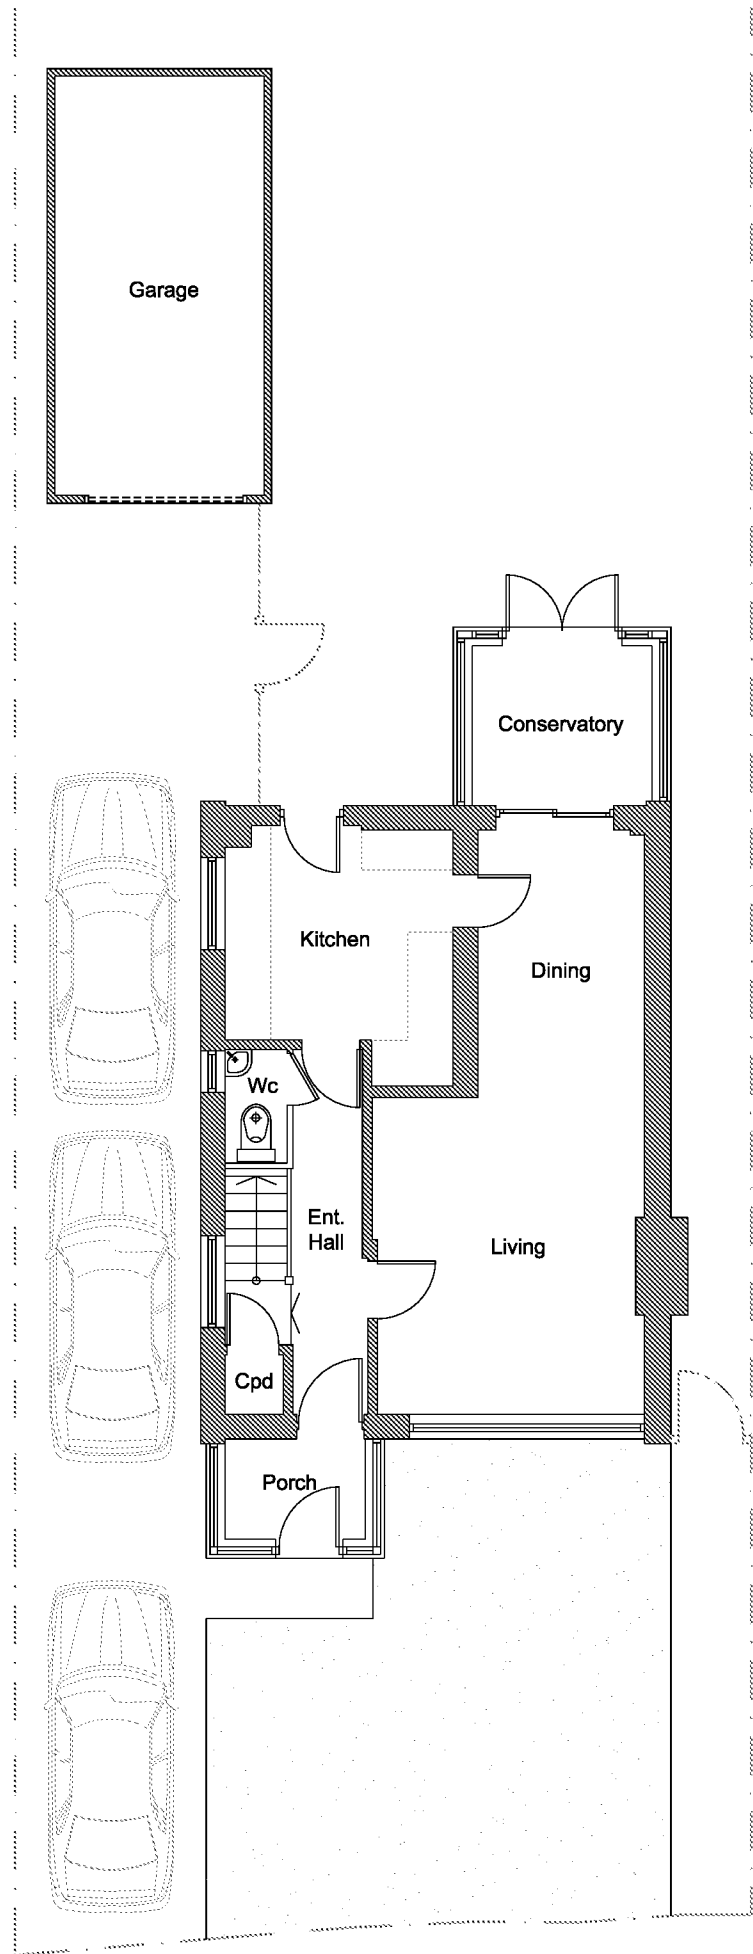



EXISTING GROUND FLOOR PLAN
SC. 1:100

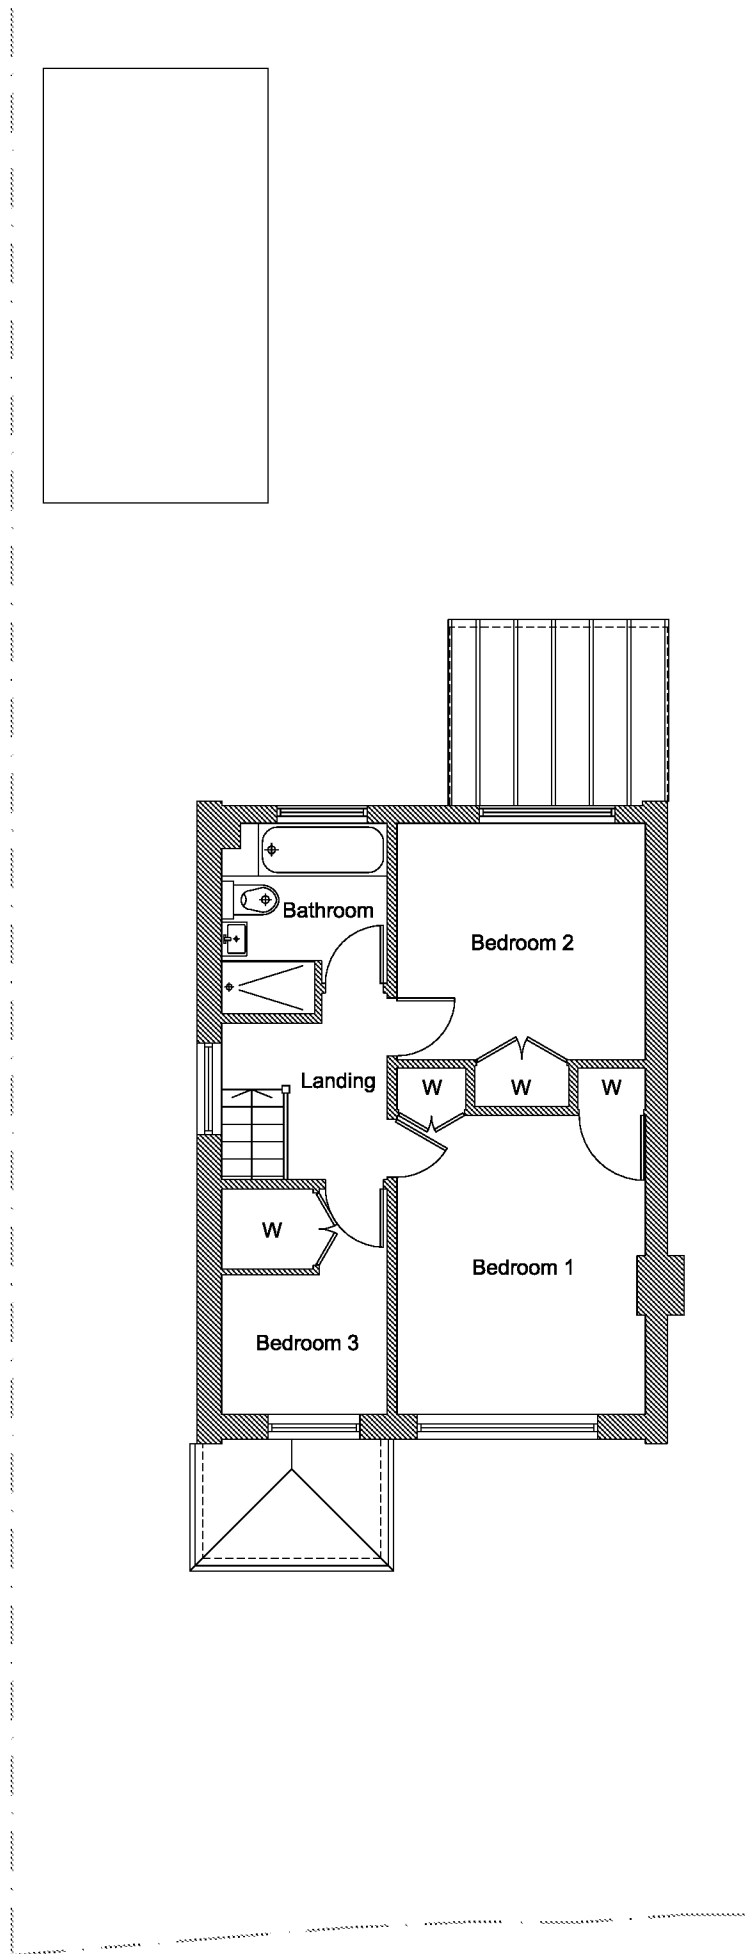

EXISTING FIRST FLOOR PLAN
SC. 1:100

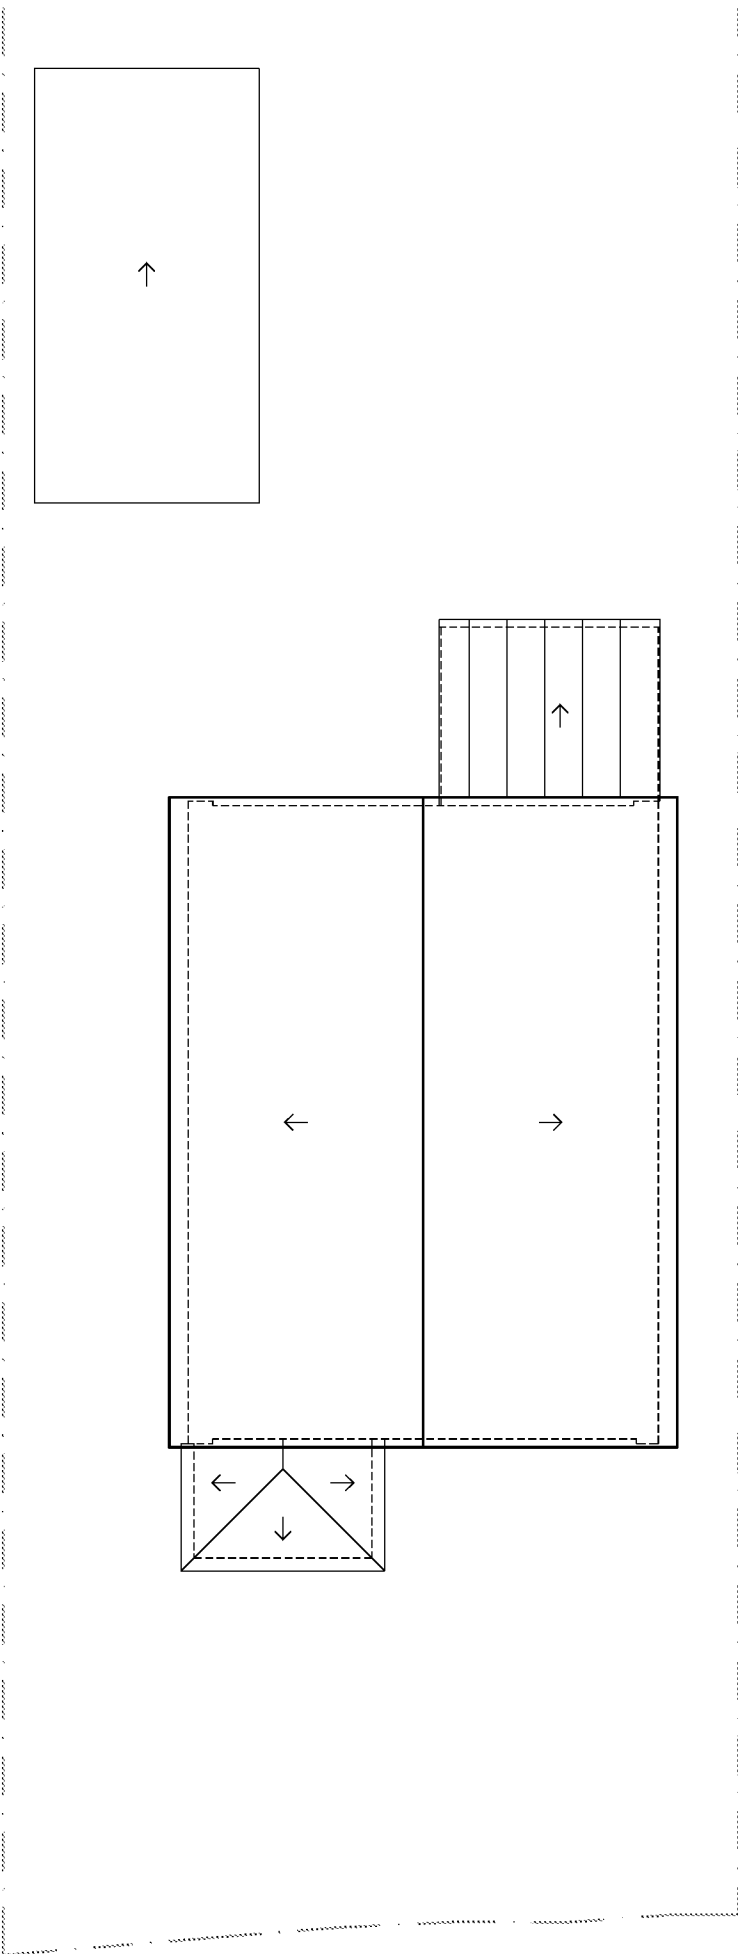

EXISTING ROOF PLAN
SC. 1:100

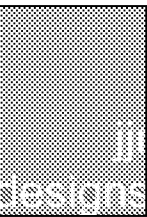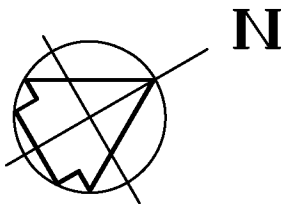

Suite 6a
Church House,
94 Felpham Road
Felpham
West Sussex,
PO22 7PG
TEL: 01243 822081

Architectural
Services
Planning
Building Regs
On Site Supervision
Landscape Design

e-mail: info@jjrdesigns.com

Client:

ADAM ROBINSON

Project:

23 THRILMERE WAY
FELPHAM, PO22 8NQ

Drawing Title:

EXISTING PLANS AND ELEVATIONS

Issue status:

Outline proposals ☐ Production information ☐ Scheme design ☐
Tender drawing ☐ Detail design ☐ Contract drawing ☐

Scale: 1:100 @A1	Drawn: I. Bruma	Checked: R. Stefanski	Date: 16.09.2020
Job No: 1441	Drawing No: 103	Revision:	

