


Revisions:

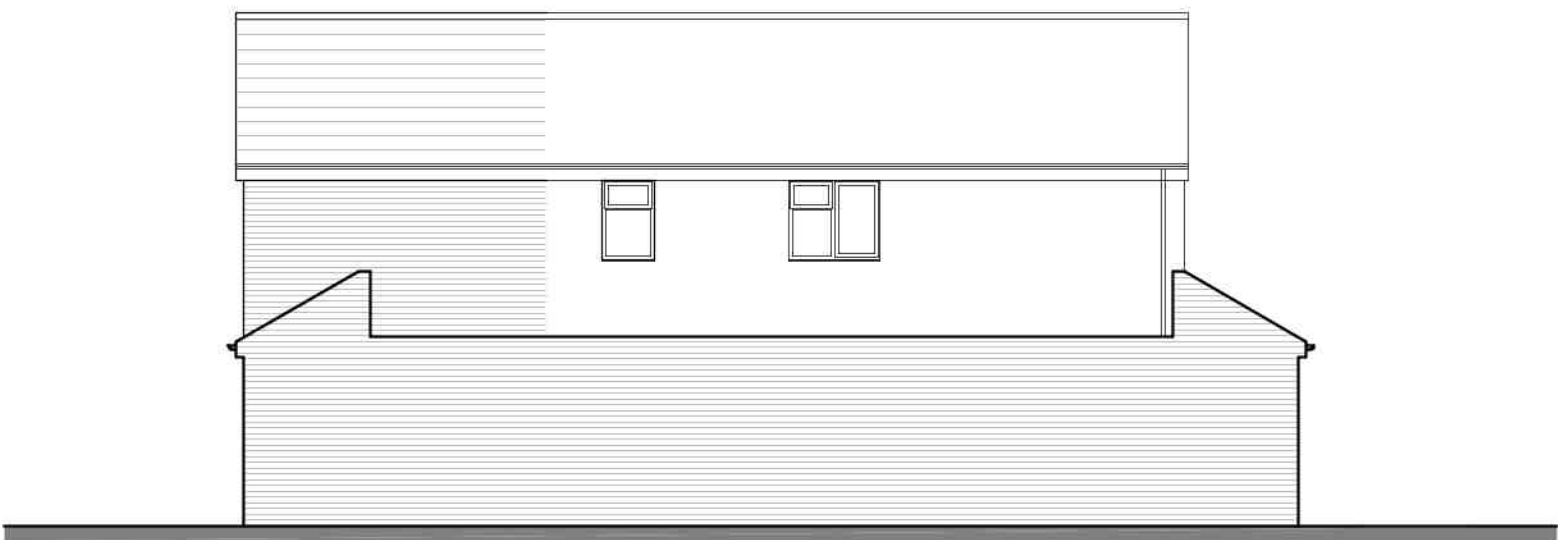


PROPOSED WEST FACING ELEVATION
SC: 1:100




PROPOSED SOUTH FACING ELEVATION
SC: 1:100




PROPOSED EAST FACING ELEVATION
SC: 1:100

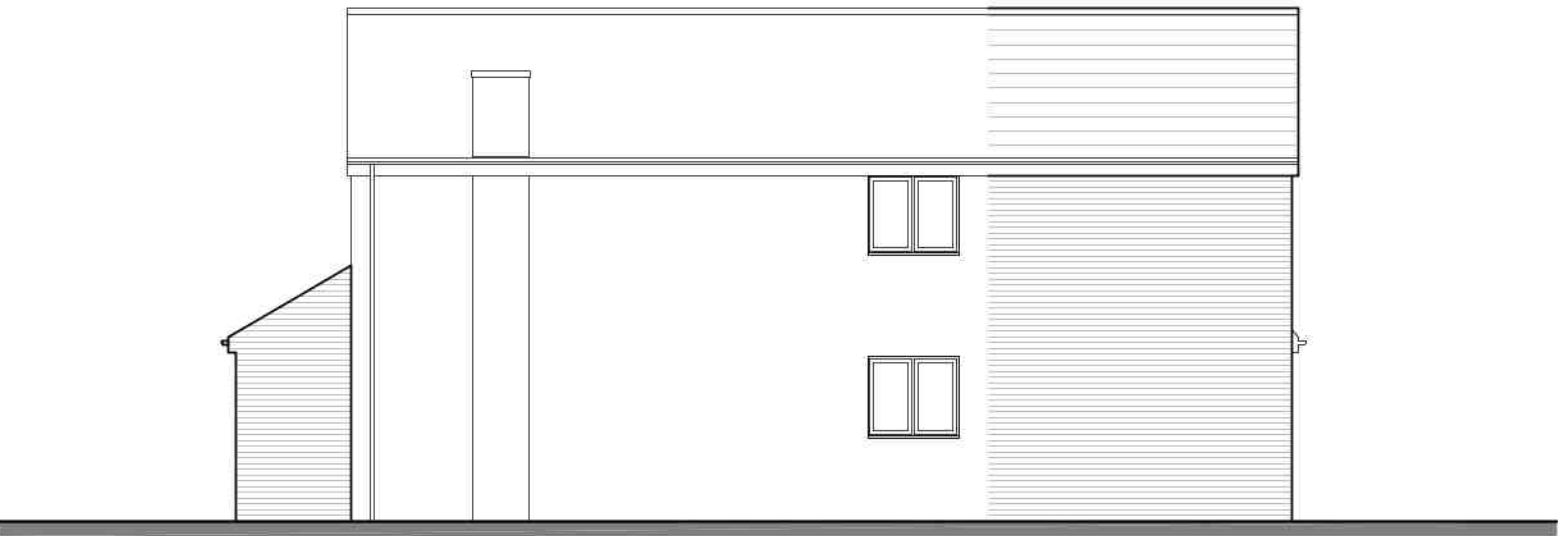


PROPOSED NORTH FACING ELEVATION
SC: 1:100

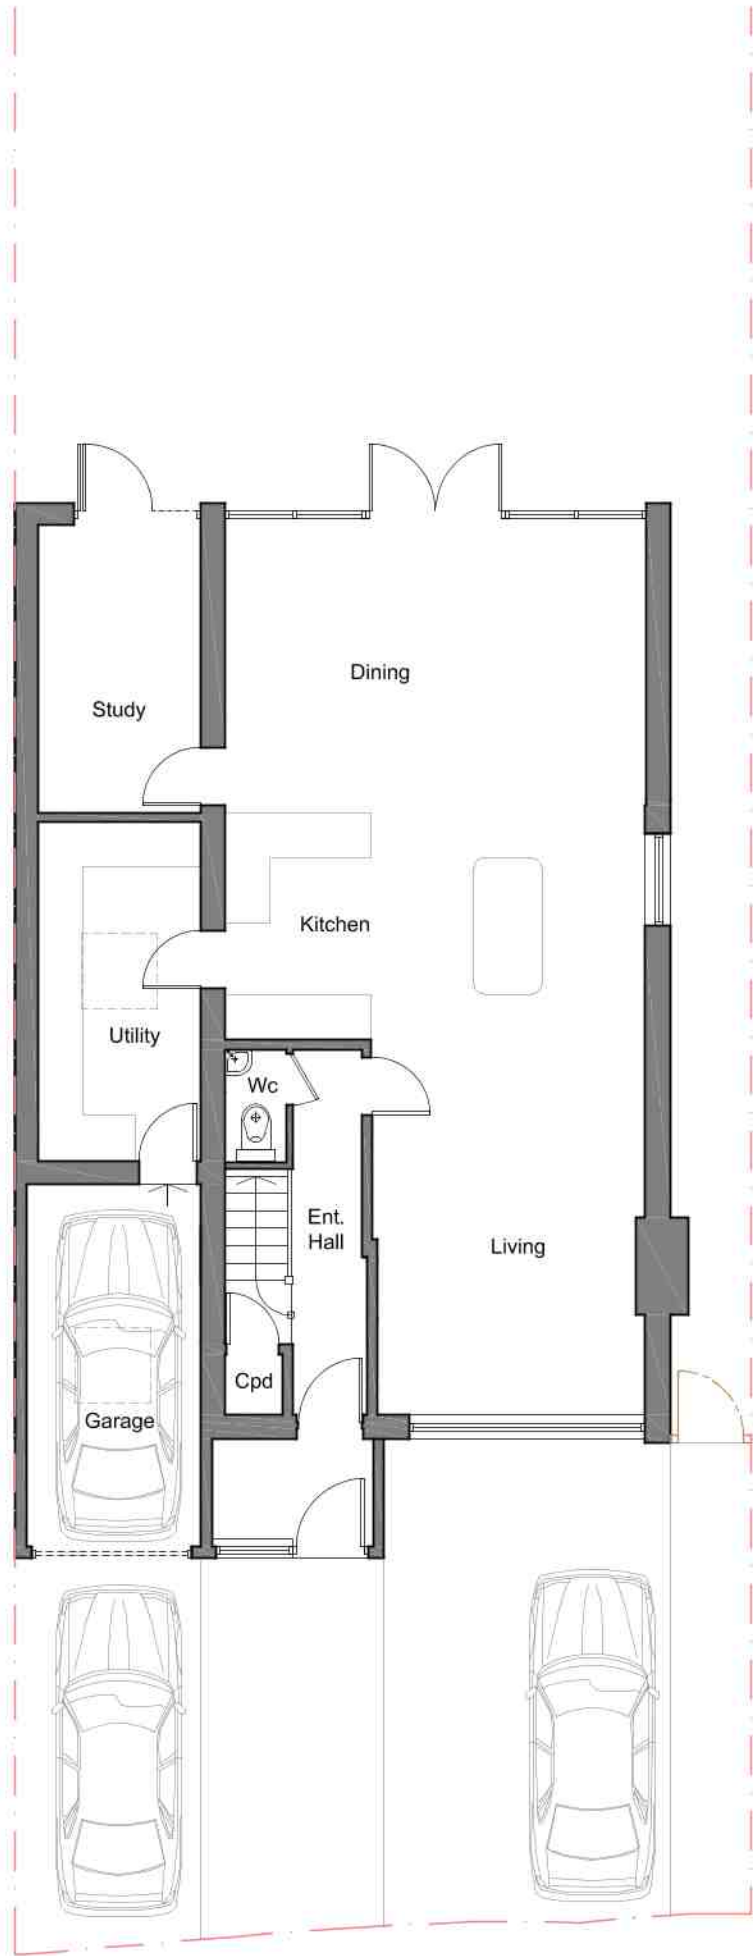


PROPOSED GROUND FLOOR PLAN
SC: 1:100

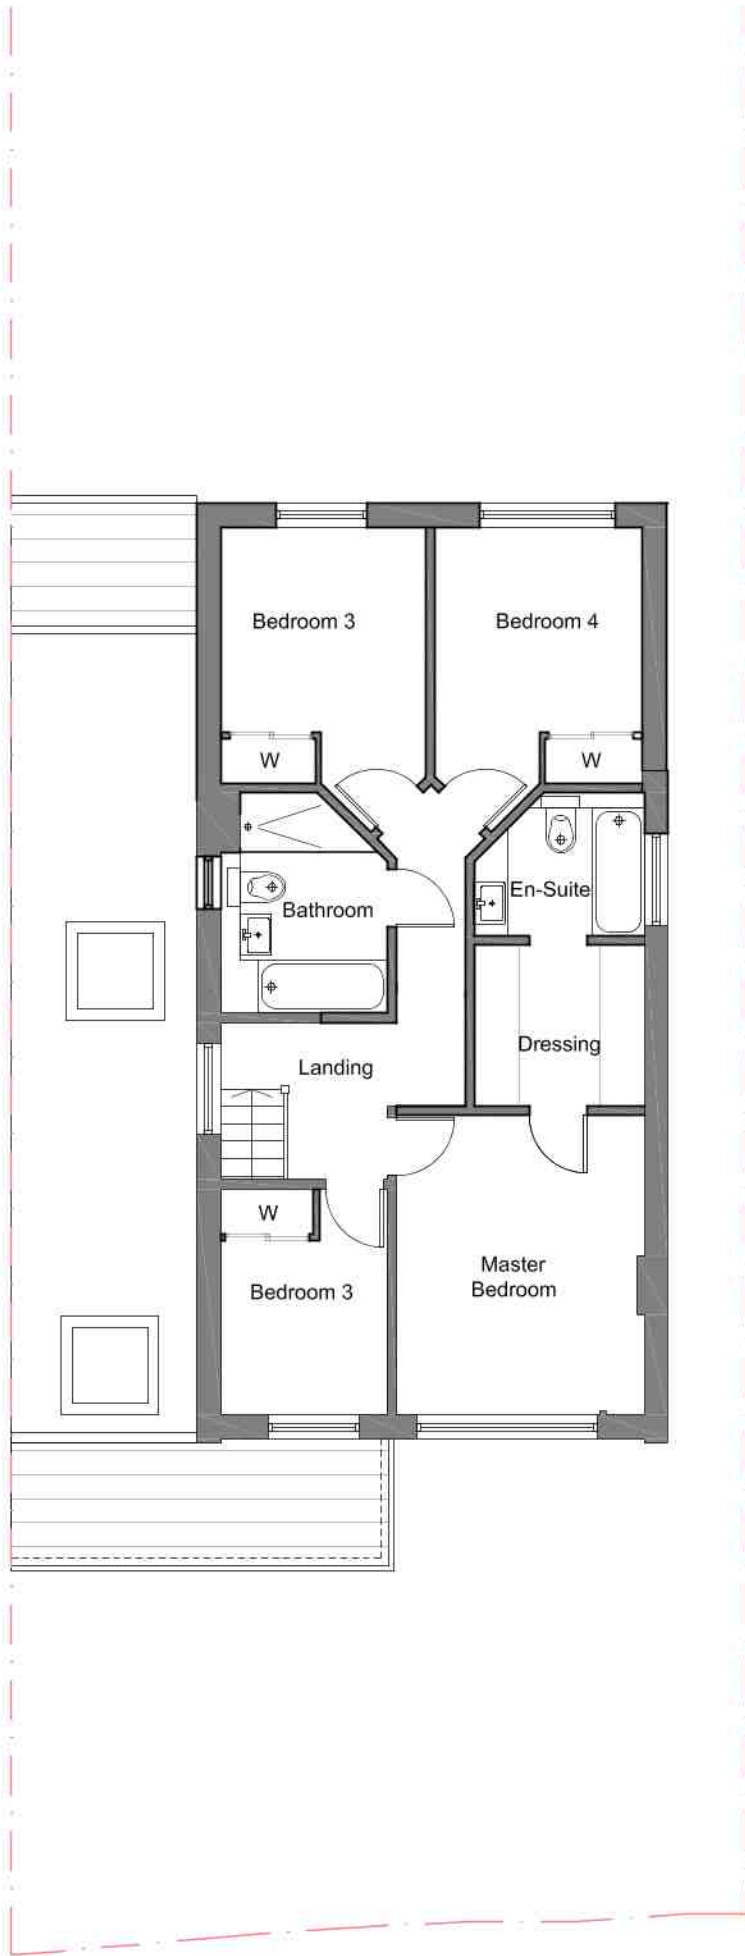

PROPOSED FIRST FLOOR PLAN
SC: 1:100

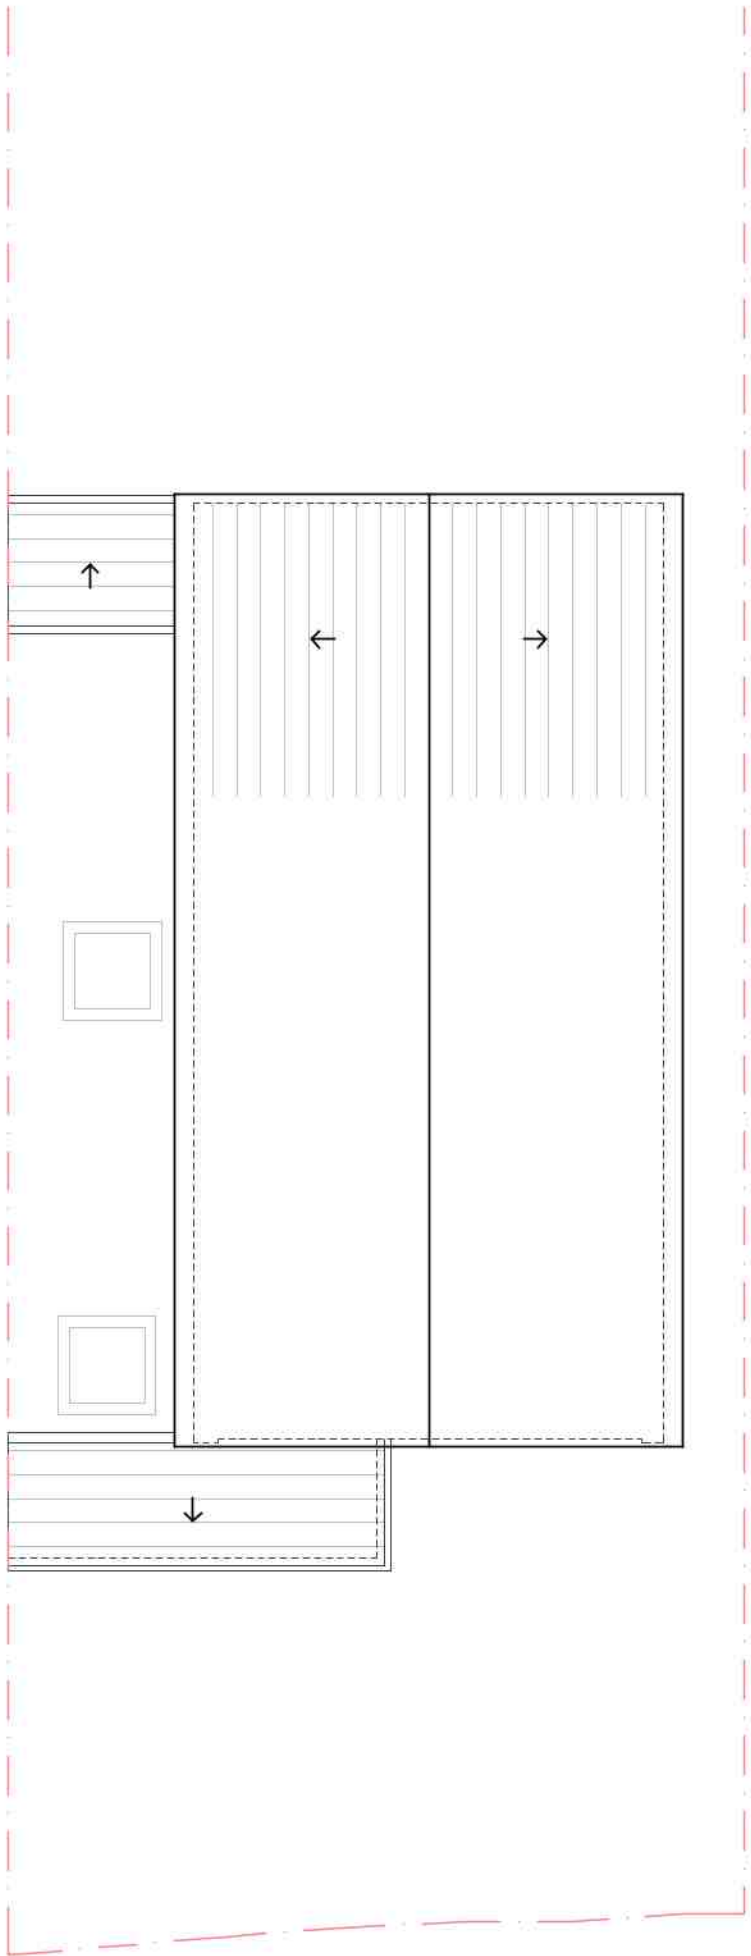

PROPOSED ROOF PLAN
SC: 1:100

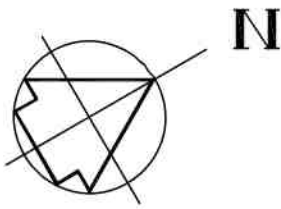

REV A 23.09.20 – GROUND FLOOR WINDOW ON NORTH ELEVATION ADDED.

jjr designs
Suite 6a
Church House,
94 Felpham Road,
Felpham
West Sussex,
PO22 7PG
TEL: 01243 822081

Architectural Services
Planning
Building Regs
On Site Supervision
Landscape Design

e-mail: info@jjrdesigns.com

Client:
ADAM ROBINSON

Project:
**23 THRILMERE WAY
FELPHAM, PO22 8NQ**

Drawing Title:
PROPOSED PLANS AND ELEVATIONS

Issue status:			
Outline proposals	☐	Production information	☐
Tender drawing	☐	Detail design	☐
		Scheme design	☐
		Contract drawing	☐
Scale:	Drawn:	Checked:	Date:
1:100 @A1	I. Bruma	R. Stefanski	16.09.2020
Job No:	Drawing No:	Revision:	
1441	104	A	

