


LOCATION PLAN 1:1250

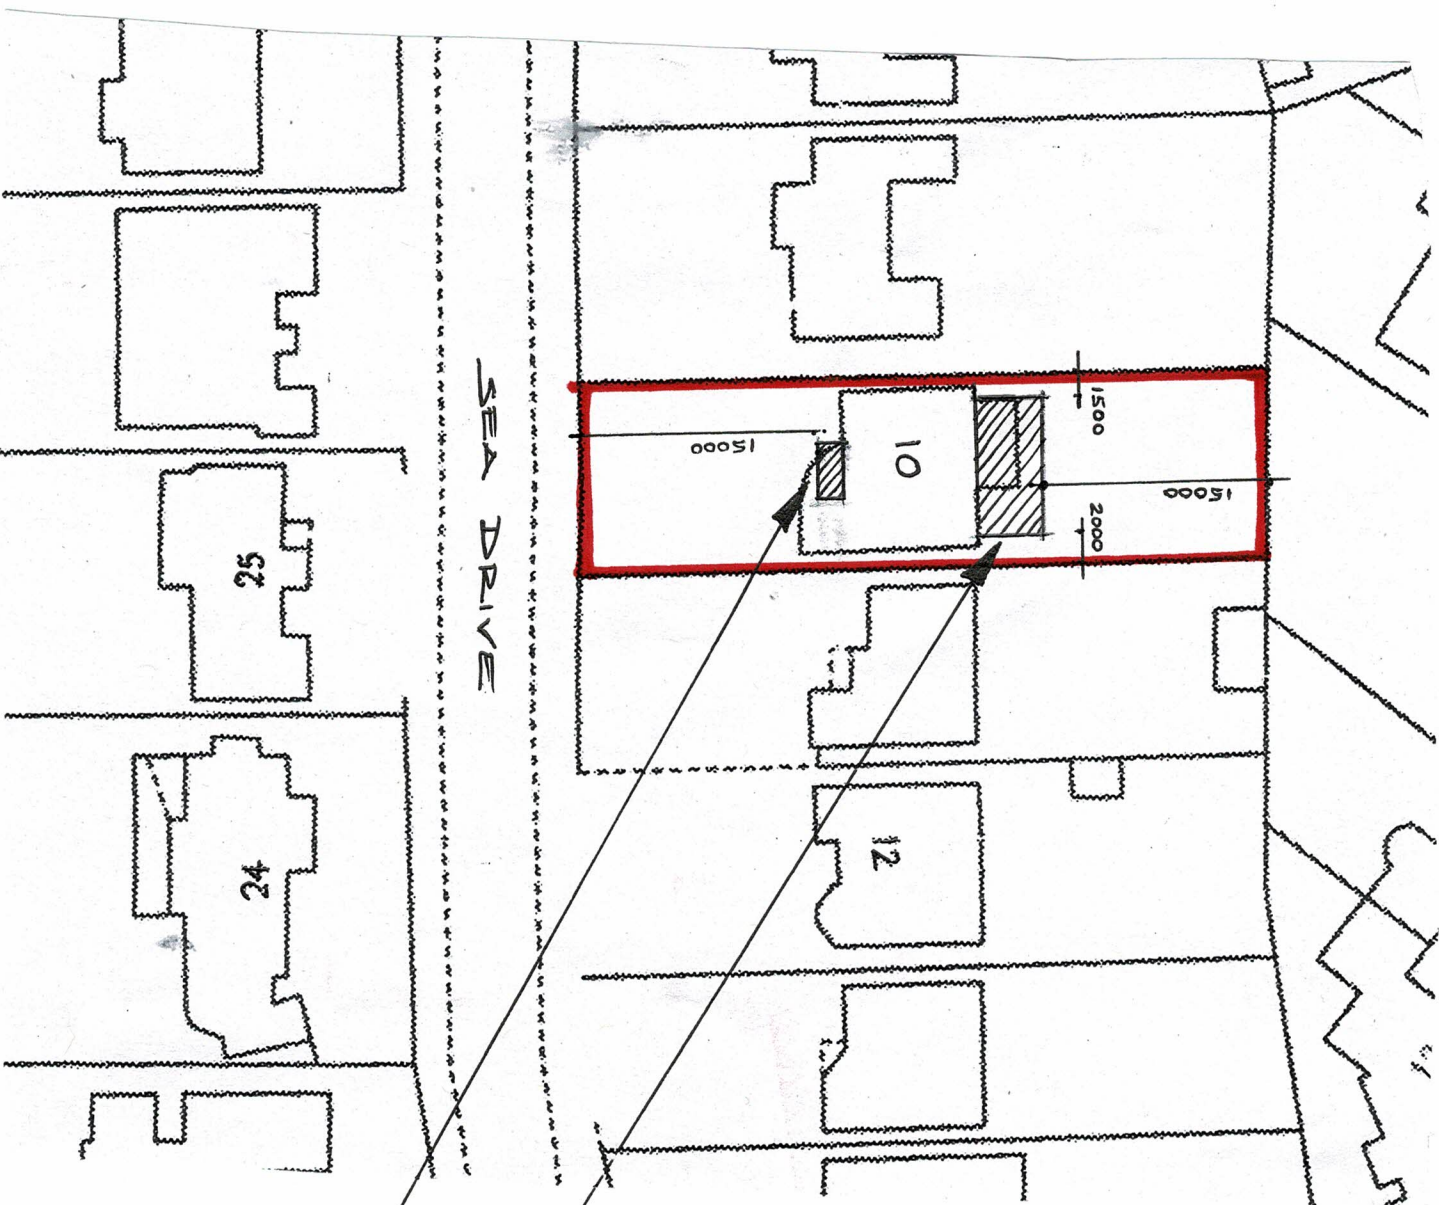

new single storey extension
to replace existing garden room

new single storey porch extension
to replace existing conservatory

SITE PLAN 1:500

Amdesign

ARCHITECTURE DESIGN DEVELOPMENT
Leeza Aldis-Hobbs ARB RIBA SPAB

Mob: 07756 329400
e-mail: leeza@amdesignltd.co.uk

PROJECT
10 SEA DRIVE
FELPHAM
WEST SUSSEX
PO22 7NE
PROJECT STAGE
PLANNING

DRAWING
LOCATION PLAN
SITE PLAN

DRAWING No
263/01

SCALE
DATE 1:1250 1:500
JULY 2018

DRAWN
CHECKED LA

REVISION

LETTER

REVISION

DATE

This scheme is subject to town planning and all other necessary consents. All dimensions and levels to be checked on site. This drawing is to be read in conjunction with other relevant drawings and documents. Report all discrepancies to the Architect before work commences. AM Design is the trading name of AM Design Ltd © AM Design Ltd. All rights reserved.