



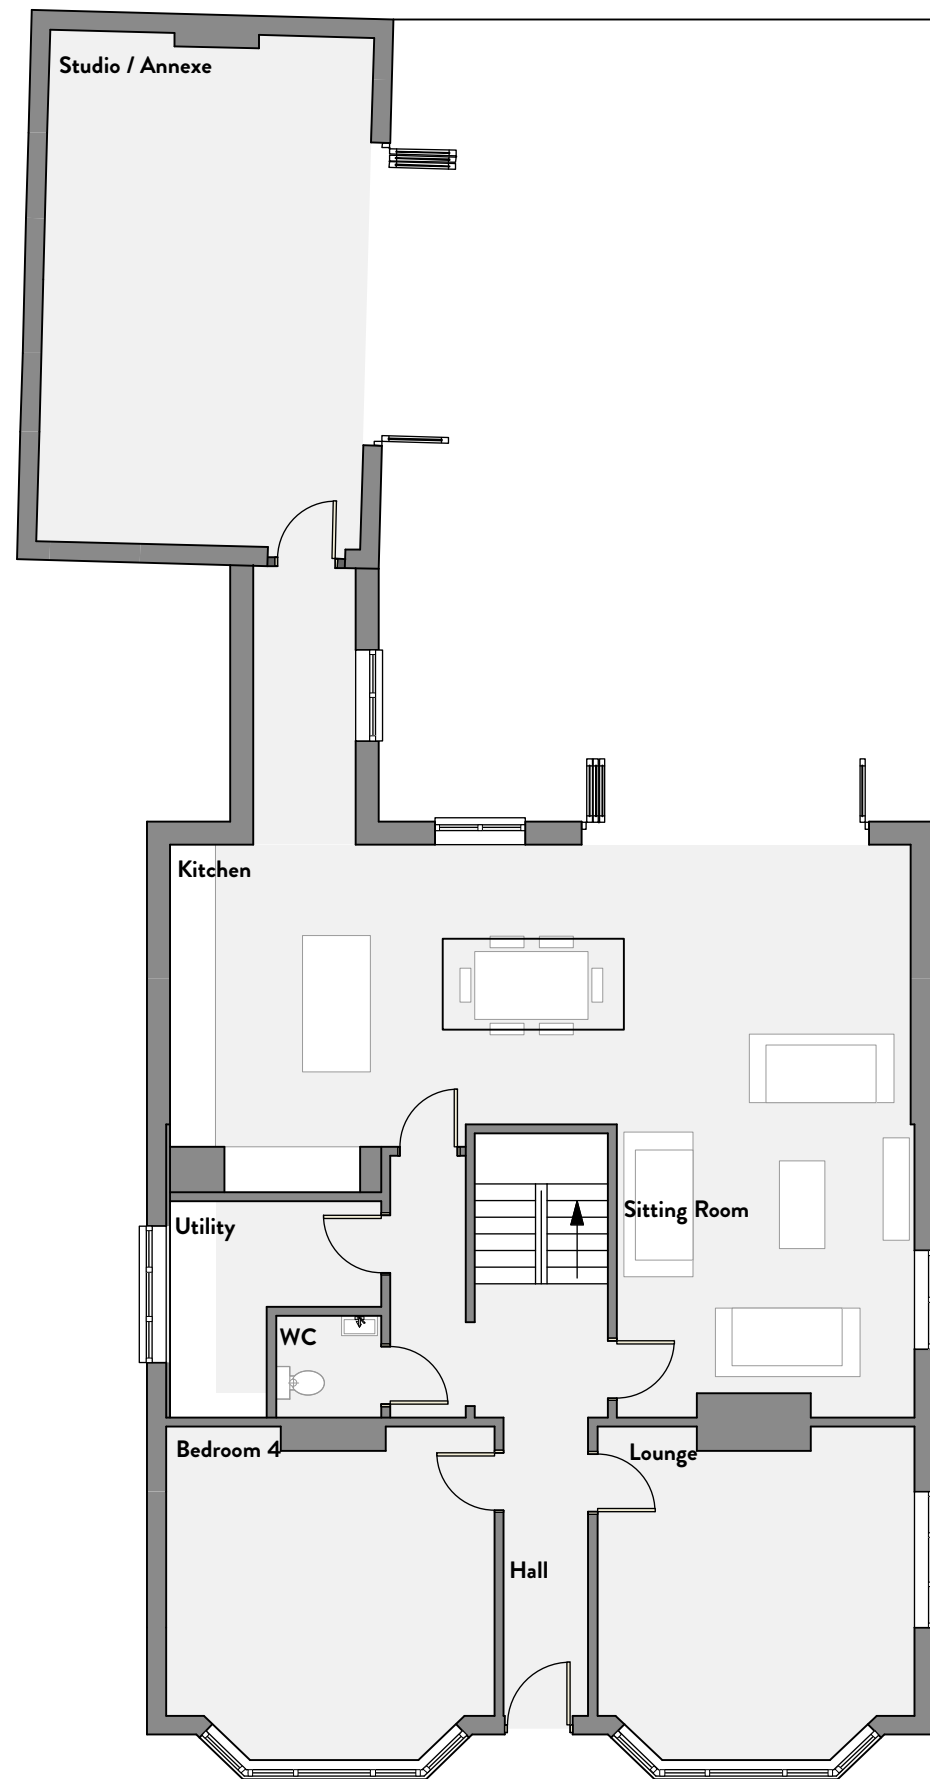

Ground Floor Plan

Scale 1:100

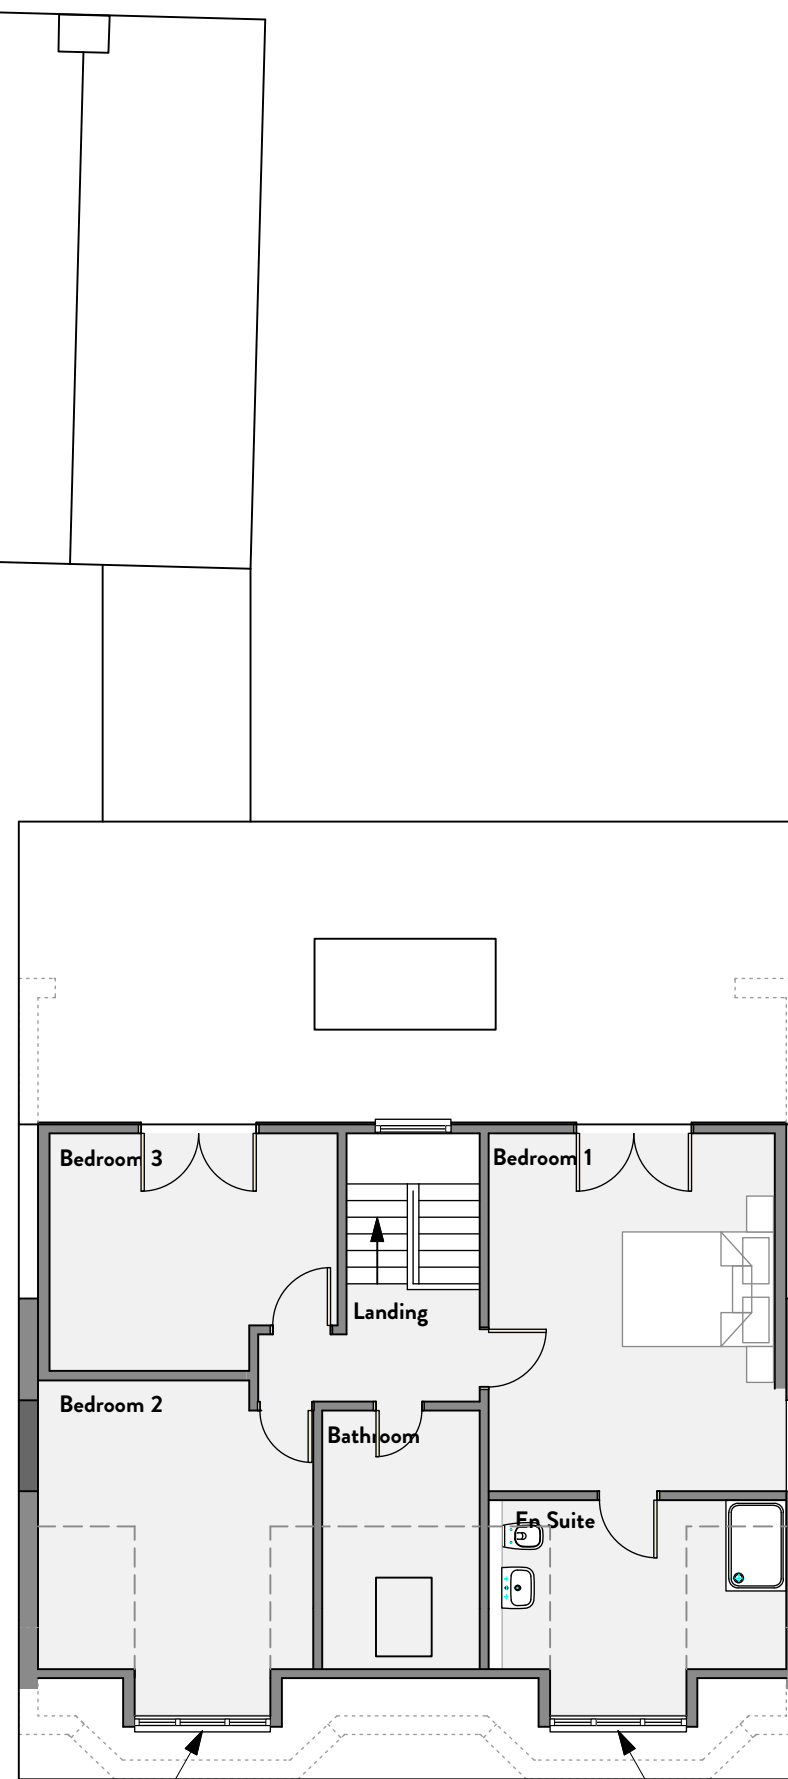


First Floor Plan

Scale 1:100

Proposed Dormer

Proposed Dormer

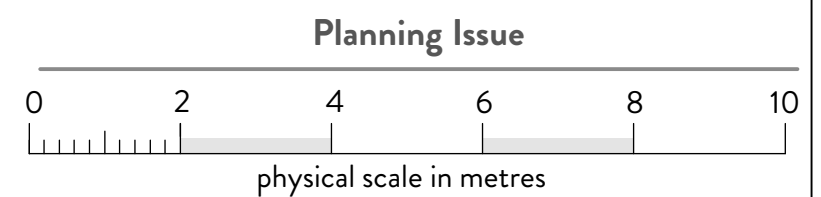

32A CHURCH ROAD, CHICHESTER, WEST SUSSEX. PO19 7HL
 INFO@KINGFISHERCREATIVE.CO.UK 01243 783969
 COMPANY REGISTERED IN ENGLAND & WALES REGISTRATION NUMBER : 8644051

Proposed Dormers

Project: 7 Middleton Road
 Bognor Regis
 PO22 6BL

Date September 2020

Scale 1:100 @ A3

Revision :

Job No. 1554

PL03 - Plans as Proposed