




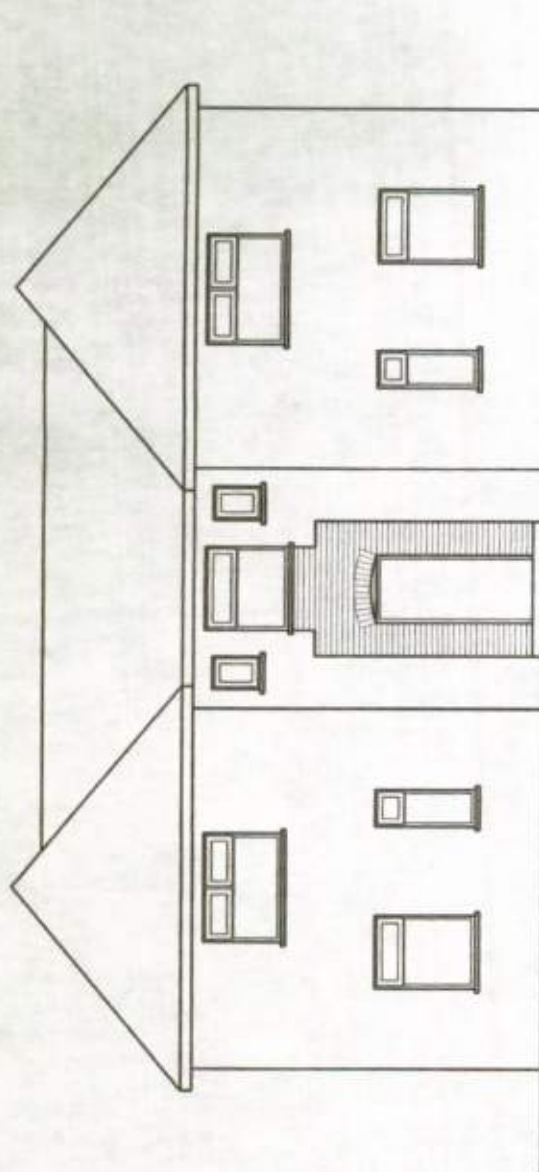


NORTH ELEVATION

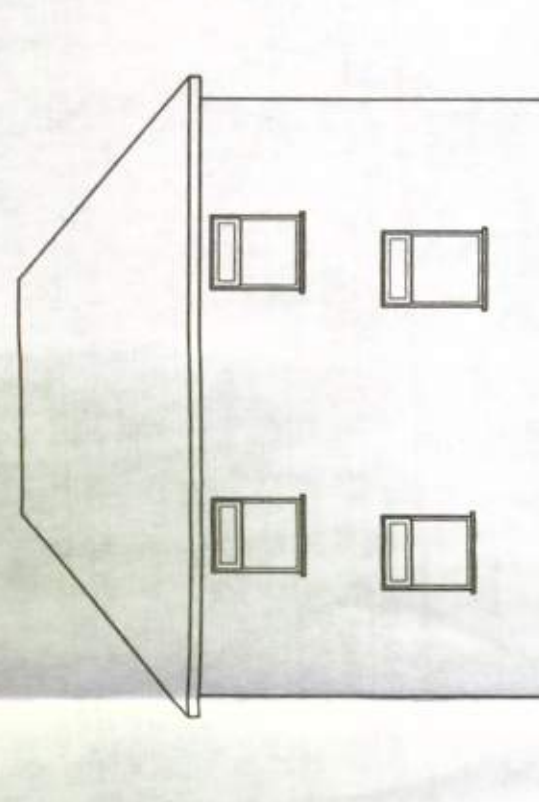

WEST ELEVATION

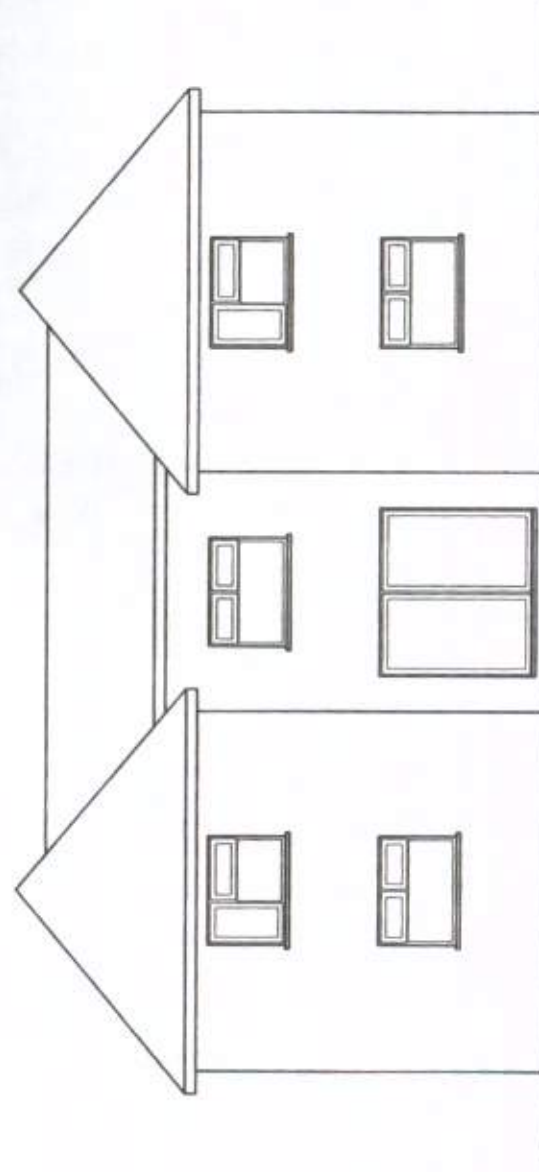

SOUTH ELEVATION

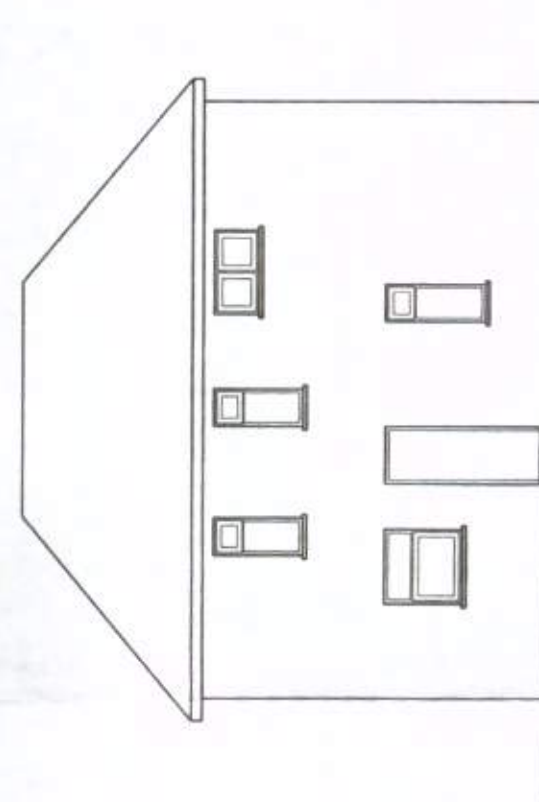

EAST ELEVATION

FP/179/11.

Rev. No. 30/05/2010 1st Issue

Client: John Owen

Address: 30 Linnell Lane
Fulham, Bognor Regis,
West Sussex.

Drawing: Proposed Apartments
Existing Elevations

Date: June 2011 Scale: 1:100 (A3)

Drawn By: L.O. Draw No: 030510/SL-05

Copyright: 18 Tynedale Avenue, Bognor Regis, West Sussex, PO21 3BW
Tel: 01489 900023 Email: info@jcoo.co.uk

